



REV	COMMENTS	DATE

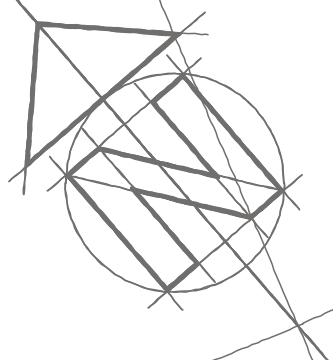

1:100 scale Bar
This Drawing has been produced for printing onto A1 size paper.
If printing on A3 please use the scale below for reference.

0m 0.5m 1m 2m 4m 8m

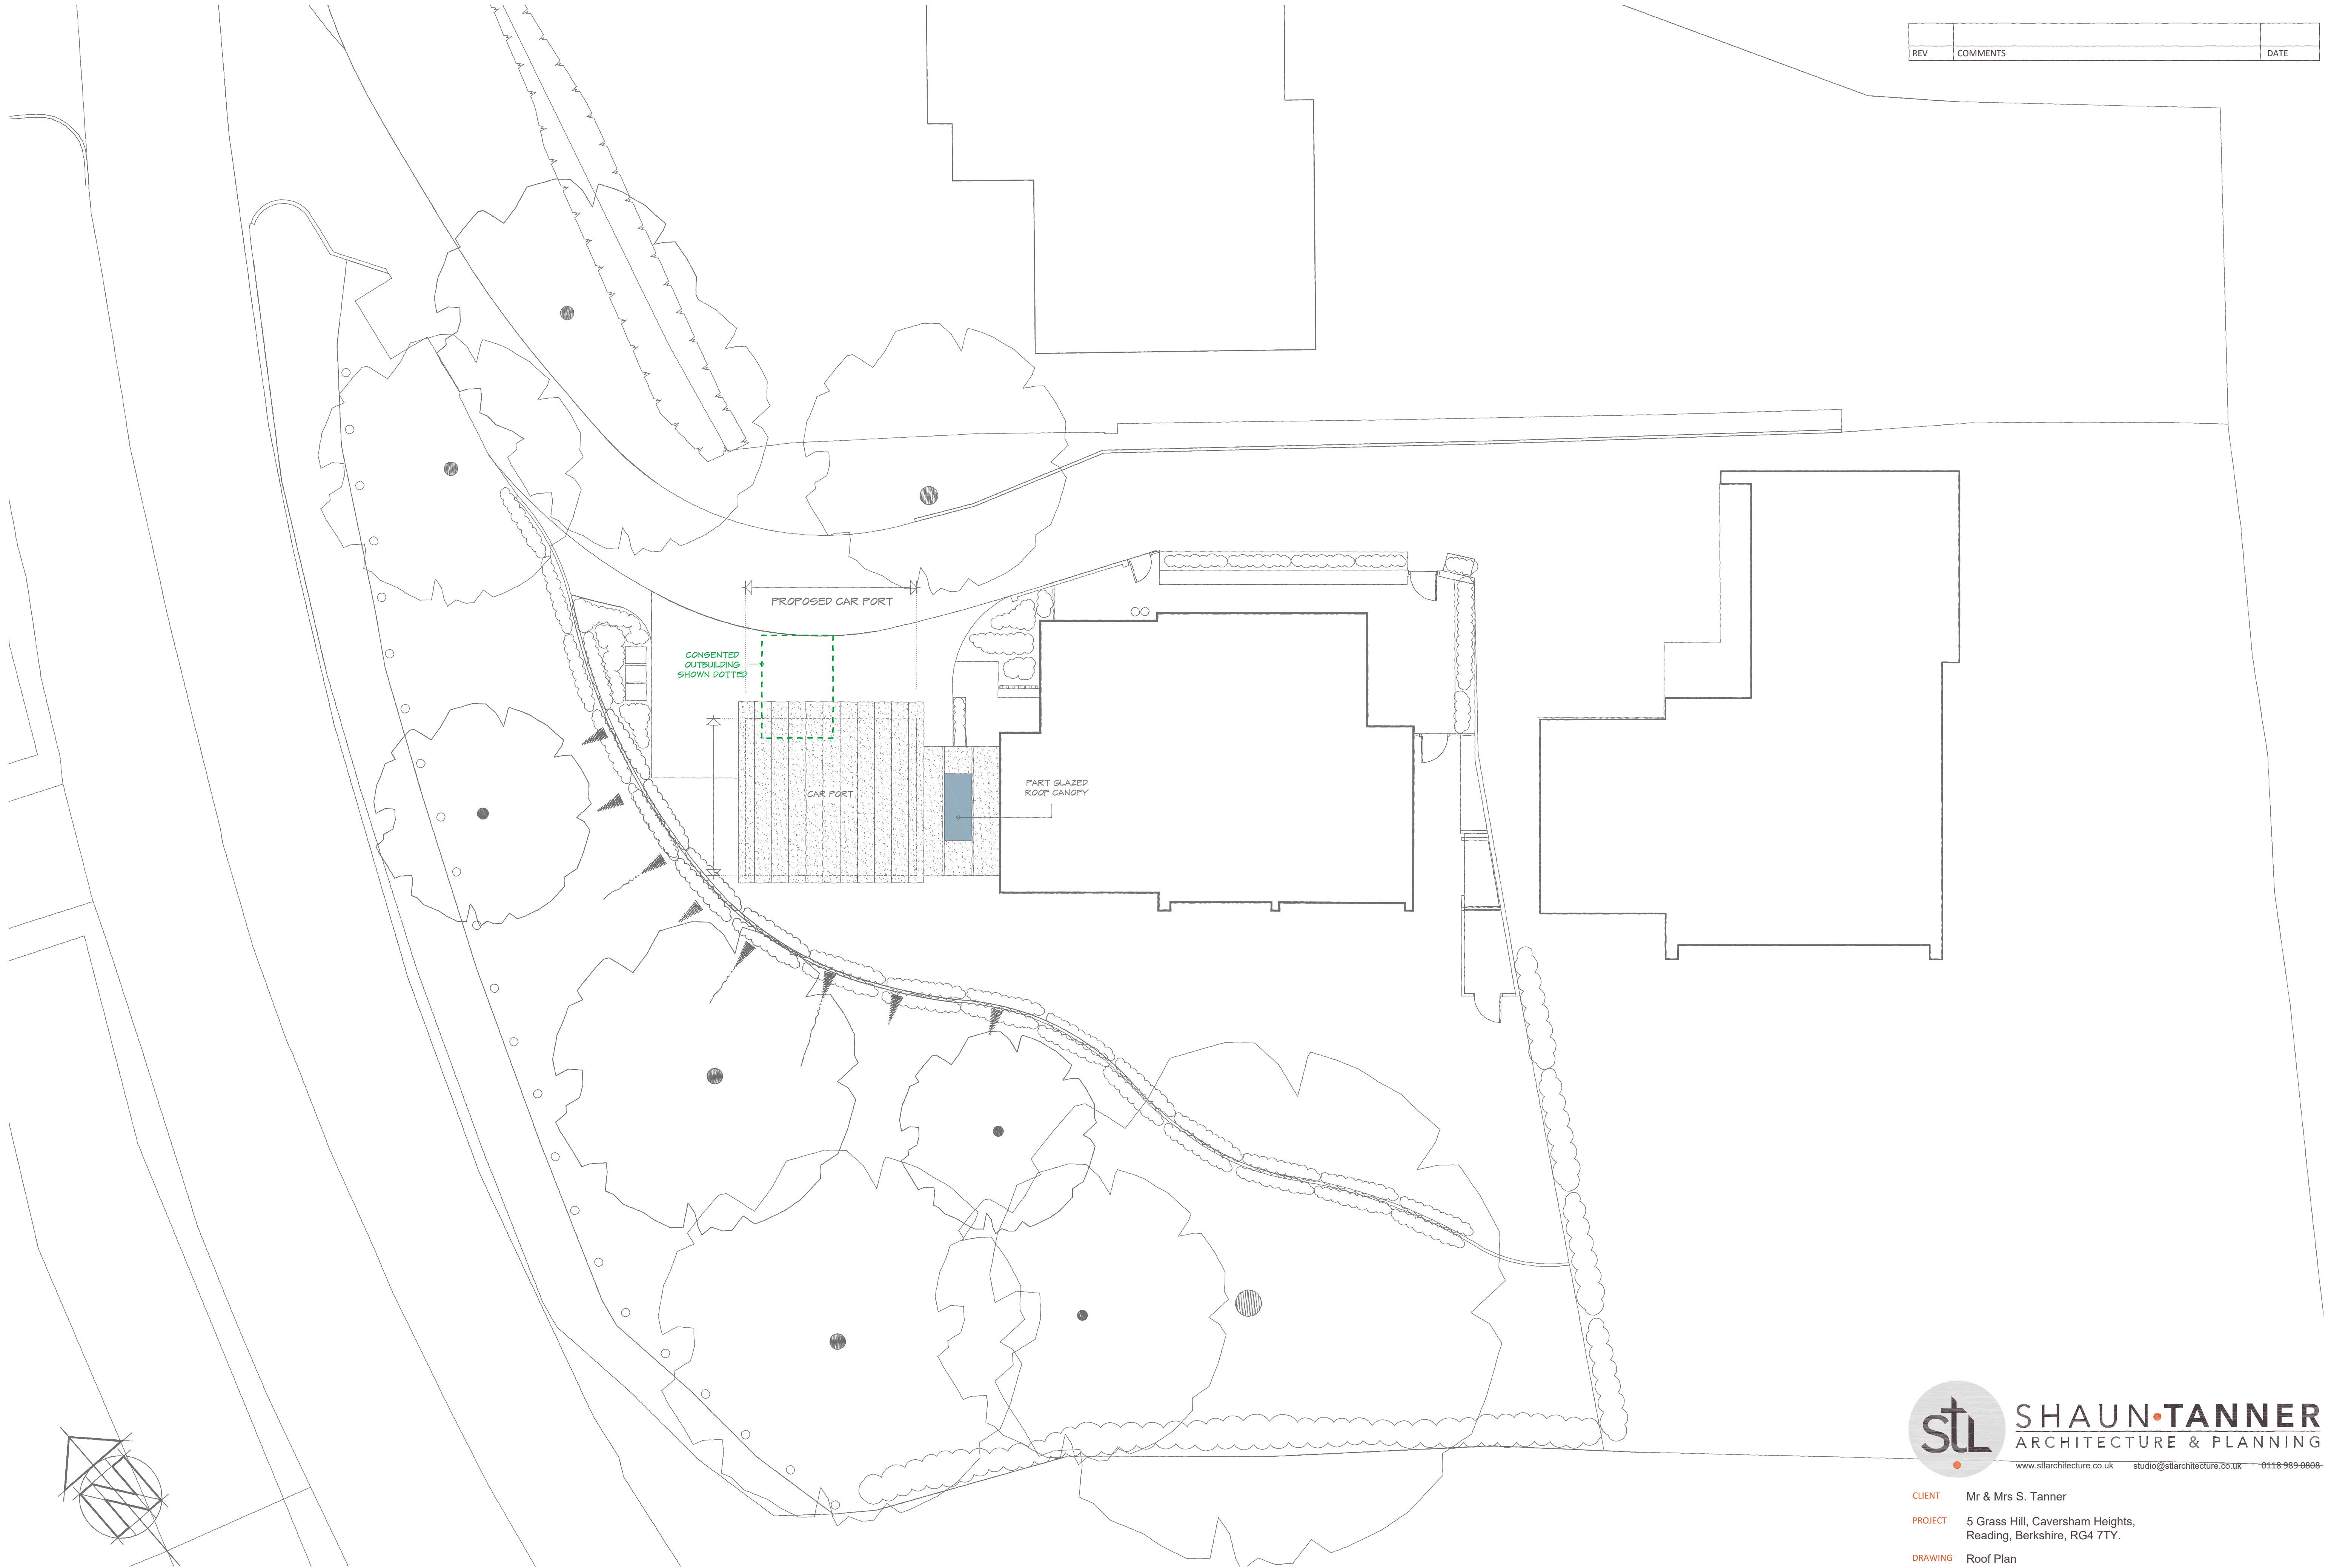

SHAUN•TANNER
ARCHITECTURE & PLANNING

www.stlarchitecture.co.uk studio@stlarchitecture.co.uk 0118 989 0808

CLIENT	Mr & Mrs S. Tanner				
PROJECT	5 Grass Hill, Caversham Heights, Reading, Berkshire, RG4 7TY.				
DRAWING	Roof Plan				
STATUS	..				
SCALE	1:100 @ A1	DRAWN ST	CHECKED	NO 3707/392	REV .
DATE Jan 2026					

THIS DRAWING MUST NOT BE SCALED UNLESS ISSUED FOR PLANNING PURPOSES. ALL DIMENSIONS ARE TO BE VERIFIED PRIOR TO SETTING OUT, COMMENCING WORK, OR PRODUCTION OF FABRICATION DRAWINGS. REPORT ANY DISCREPANCIES TO THE SUPERVISING OFFICER IMMEDIATELY. ©