


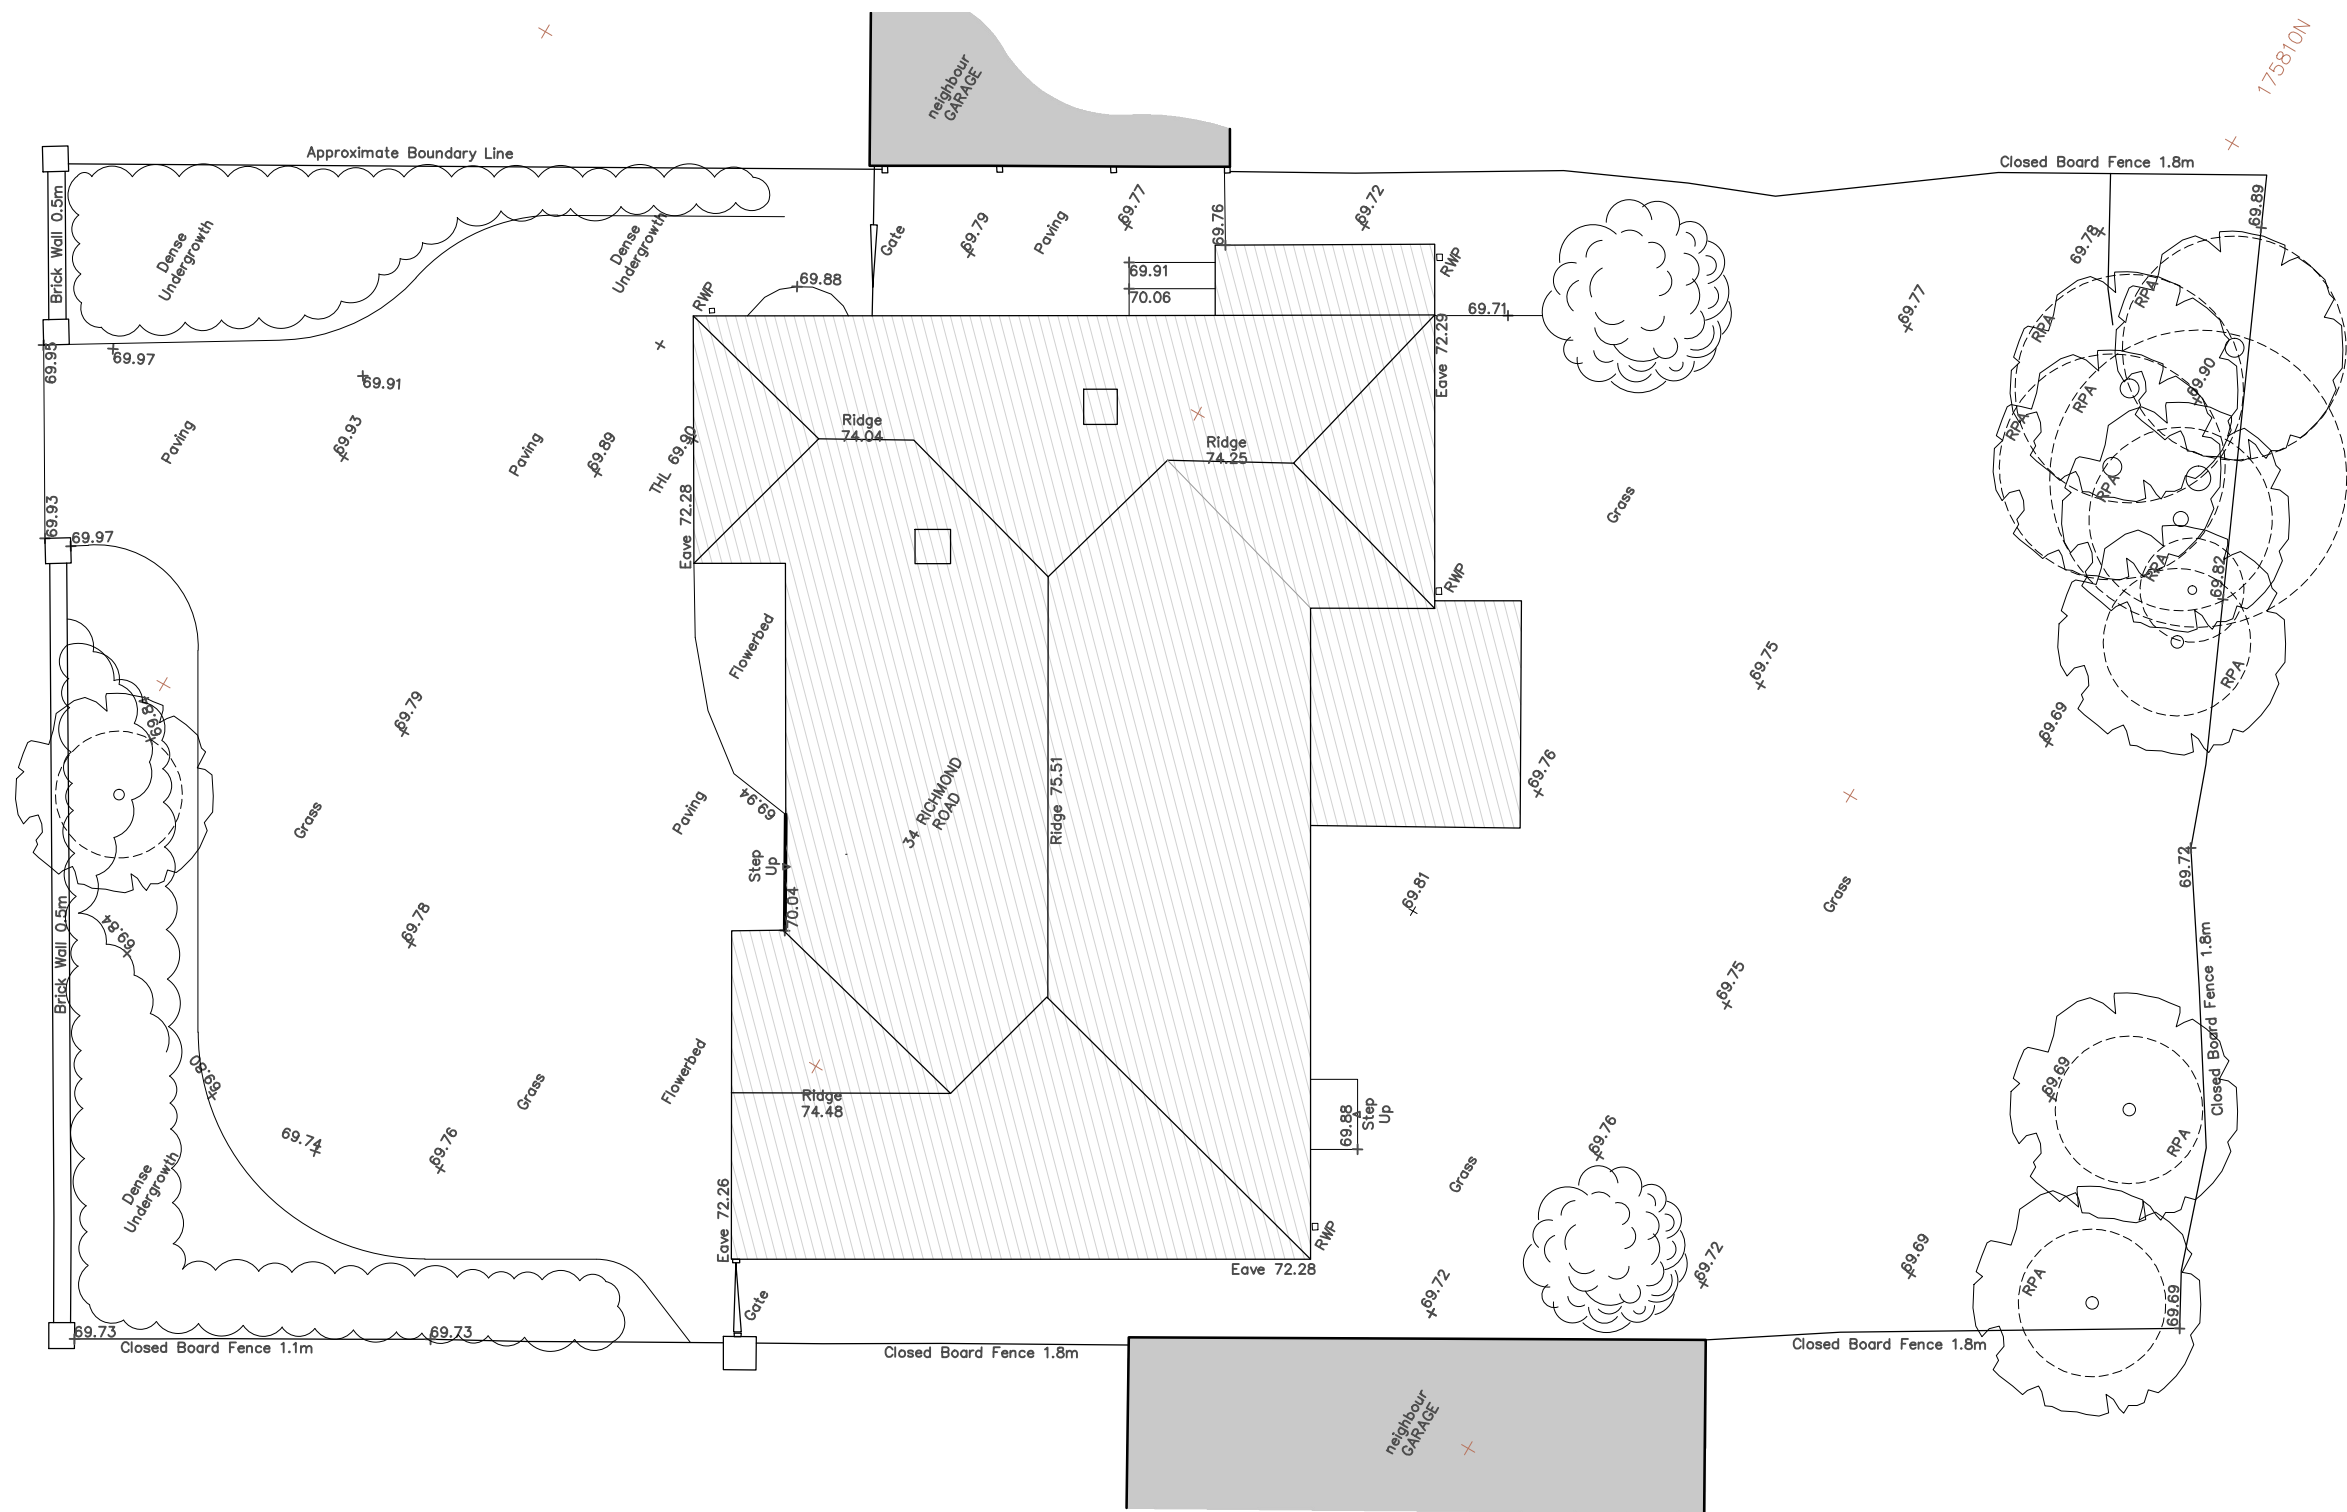

EXISTING SITE PLAN - 1:100

1:100 scale Bar
This Drawing has been produced for printing onto A3 size paper,
if printing in another paper size, use the scale bar below for ref.:



A	Missing existing trees included accordingly.	16/02/26
REV	COMMENTS	DATE



CLIENT Mr N. Burgess & Ms C. Banks
PROJECT 34 Richmond Road
Caversham, Reading - RG4 7PR
DRAWING Existing Site Plan

STATUS Planning
SCALE 1:100 @A3
DRAWN RC CHECKED NO 4010/101 REV A
DATE Nov 2025

THIS DRAWING MUST NOT BE SCALED UNLESS ISSUED FOR PLANNING PURPOSES. ALL DIMENSIONS ARE TO BE VERIFIED PRIOR TO SETTING OUT, COMMENCING WORK, OR PRODUCTION OF FABRICATION DRAWINGS. REPORT ANY DISCREPANCIES TO THE SUPERVISING OFFICER IMMEDIATELY. ©