



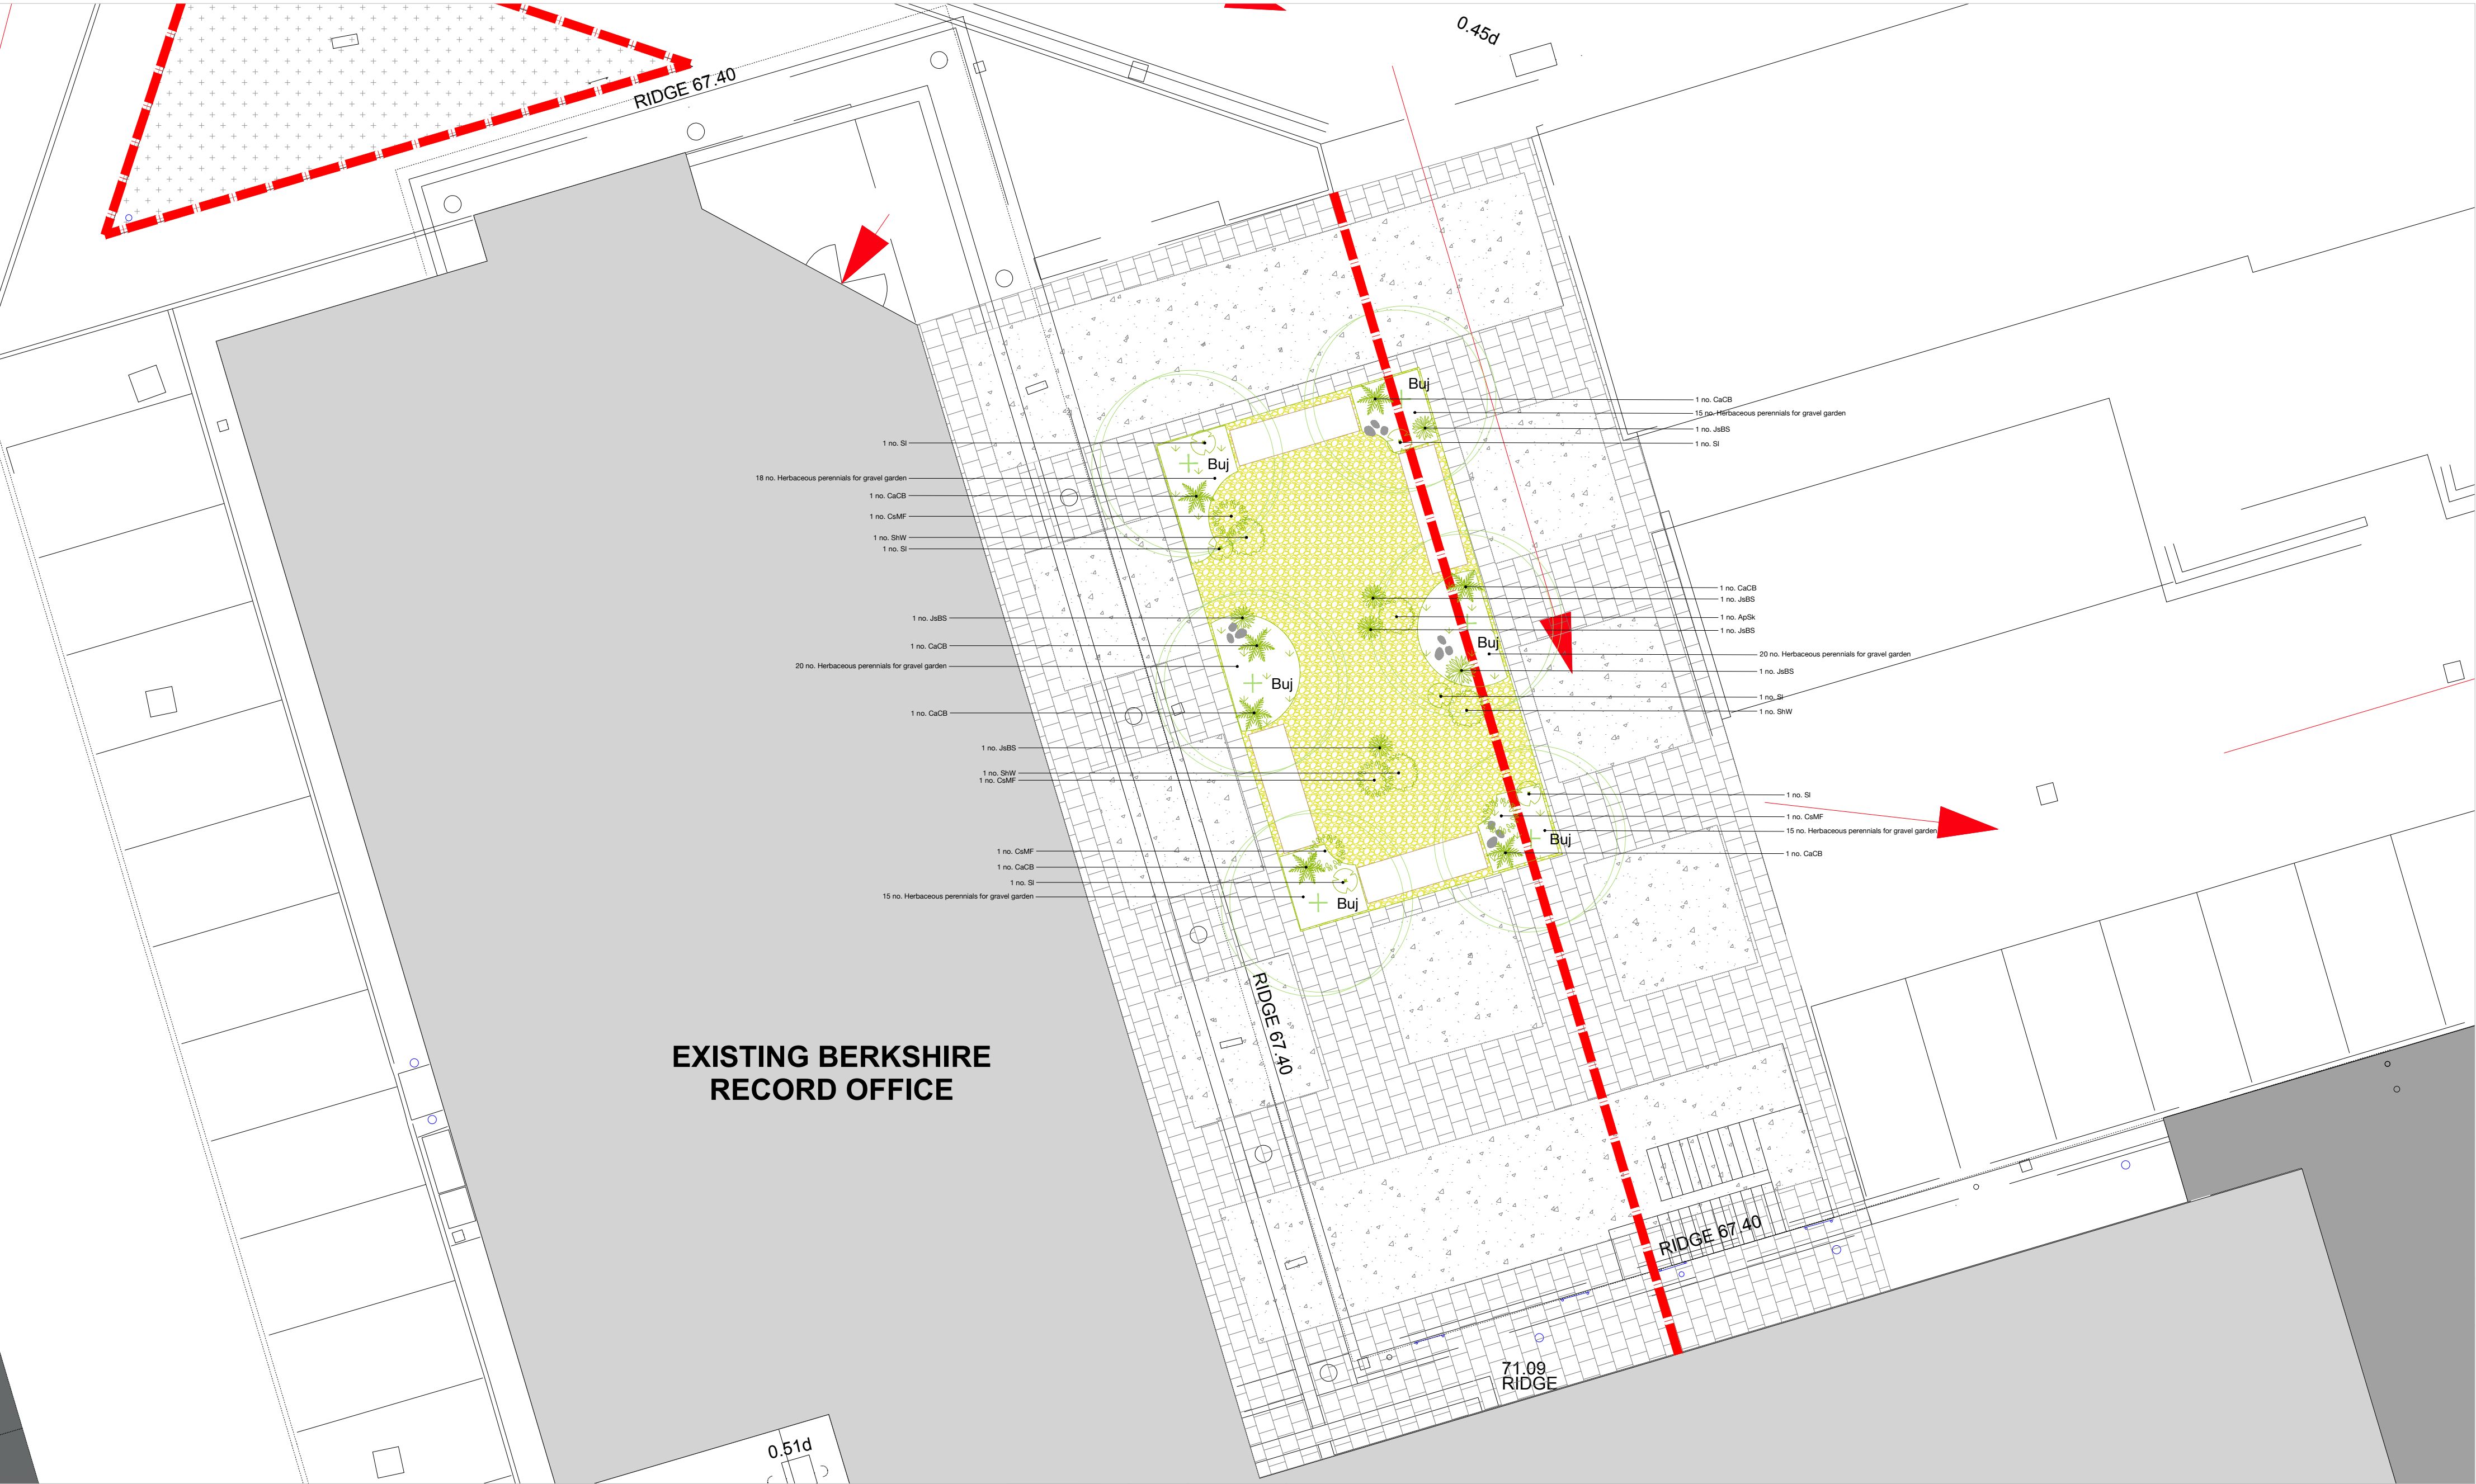

Planting Schedule

Trees - Planted with soil amendment, mycorrhizal fungi, support stakes, crown braces and tree and mulch pegged at base, in locations shown on planting plans, diag. nos. d467_012 and d467_013										
Quantity	Botanical name	Common name	Code	Form	Age/Condition	Min. dbh (cm)	Min. Height (m)	Clear Store (m)	Root condition	Min. no. of breaks
1	Amelanchier lamarckii	Snowy Mesquite or Junberry	Al	Standard	2x	8-10	250	150	RB	3-5
6	Betula utilis 'Jaqueline'	Himalayan Birch	BuJ	Selected standard	2x	10-12	300	175	RB	5
1	Malus sylvestris	Crab Apple	Ma	Standard	2x	8-10	250	150	RB	3-5
2	Sorbus aucuparia	Mountain Ash	Sa	Standard	2x	8-10	250	150	RB	3-5
Shrubs for all areas except gravel garden - Planted with soil amendment, mycorrhizal fungi and mulched with bark, in locations shown on planting plan, diag. nos. d467_013										
Quantity	Botanical name	Common name	Code	Age/Condition	Overall Height (m)	Root condition	Habit	Min. no. of breaks		
8	Eucalyptus japonicus	Evergreen spindle	Eu	-	30-40	2L	Branching	3 or 4		
3	Ficus japonica	Japanese fig	Fj	-	40-60	2L	Leader			
5	Hydrangea macrophylla	Bonnie Woodstock	Hm	-	40-60	2L	Branching	5		
5	Juniperus horizontalis	Winter jasper	Jh	-	30-40	2L	Leader and lateral			
3	Ligustrum ovalifolium	California privet	Lo	1x1 or 1x1	30-40	2L	Branching	7		
6	Taxus baccata	Yew	Tb	3x	40-60	C	Leader			
4	Viburnum coccineum	Quince rose	Vi	-	40-60	2L	Branching	3		
Shrubs for gravel garden - Planted with soil amendment, mycorrhizal fungi and mulched with 100mm gravel (size 10-15mm), in locations shown on planting plan, diag. nos. d467_012										
Quantity	Botanical name	Common name	Code	Age/Condition	Overall Height (m)	Root condition	Habit	Min. no. of breaks		
1	Asier palmatum 'Sanguinea'	Japanese maple	ApJ	-	60-80	1L	Branching	3		
7	Corylus avellana 'Charles Bay'	Catalpa palm 'Charles Bay'	CaCB	-	40-60	2L	Branching	3		
7	Cornus sanguinea 'Midwinter Fire'	Dogwood 'Midwinter Fire'	CoMF	-	40-60	2L	Branching	4		
6	Juniperus horizontalis 'Blue Star'	Winter jasper 'Blue Star'	JhBS	-	30-40	2L	Bushy	3		
3	Sedum spectabile 'Autumn Red'	Red autumn 'Autumn Red'	SeAR	-	30-40	2L	Branching	3		
6	Sedum spectabile 'Autumn Red'	Red autumn 'Autumn Red'	SeAR	-	30-40	2L	Branching	3		
Climbing Plants as shown in d467_013 only - Planted with supports, soil amendment, mycorrhizal fungi and mulched with 100mm gravel (size 10-15mm) in species groups of 3, approximately 4.5m apart in areas shown on planting plan, diag. nos. d467_014, against wall/hoop.										
Quantity	Common name	Botanical name	Code	Range (m)	Size of container/bed	Habit	Min. no. of breaks	Clare or Framework		
3	Clematis arvensis	Armand clematis	Ca	60-80	2L container	Several shoots	2	Cane		
3	Hedera helix 'Polaris'	Ivy	Hh	40-60	2L container	Several shoots	3	Cane		
3	Hydrangea paniculata	Climbing hydrangea	Hp	40-60	2L container	Several shoots	3	Cane		
3	Lonicera periclymenum	Honeycreeper	Lp	60-80	2L container	Several shoots	2	Cane		
3	Rosa	Shropshire Rose	RSL	60-80	2L container	Several shoots	3	Cane		
3	Thalictrum flavum	Blue poppy	Tf	40-60	2L container	Several shoots	3	Cane		
Climbing Plants as shown in d467_014 only - Planted with supports, soil amendment, mycorrhizal fungi and mulched with 100mm gravel (size 10-15mm) in species groups of 3, approximately 4.5m apart in areas shown on planting plan, diag. nos. d467_014, against wall/hoop.										
Quantity	Common name	Botanical name	Code	Range (m)	Size of container/bed	Habit	Min. no. of breaks	Clare or Framework		
15	Hedera helix	Ivy	Hh	60-80	2L	Several shoots	3	Cane		
9	Lonicera periclymenum	Honeycreeper	Lp	60-80	2L	Several shoots	3	Cane		
3	Rosa canina	Dog rose	Rc	60-80	2L	Several shoots	3	Cane		
Wildflowers and Grasses - To be sown into existing and prepared lawn and 'Stony Meadow' area as shown on planting plan, diag. nos. d467_013 and d467_014										
Quantity	Botanical name	Common name	Code	Root condition	Propagation					
25	Phacelia verna	Overlip	Pv	Plug	Local or British					
25	Phacelia verna	Overlip	Pv	Plug	Local or British					
1000	Wildflower and grass mixture such as: Ecoturf's Flowering Lawn Mixture - EL1, or similar approved, sown at 4g/m ²		FLM	-	Local or British					
1000	Wildflower seed mixture such as: British Flora's Biodiverse Groundcover Mixture - BFGM or similar approved, sown at 4g/m ²		BGM	-	Local or British					
Herbaceous Perennial Planting for car park area - Planted with soil amendment, mycorrhizal fungi and mulched with bark, throughout area shown on planting plan, diag. nos. d467_013, at a density of 5 plants per metre unless otherwise indicated										
Quantity	Botanical name	Common name	Code	Root condition	Size of container	Number of beds	Method of propagation			
15	Asplenium nidus	Rock Lizard (Asplenium Group)	An	C	2L	-	Seed			
15	Asplenium nidus	Rock Lizard (Asplenium Group)	An	C	2L	-	Seed			
20	Asplenium nidus	Bird's nest fern	Bn	C	2L	-	Seed			
25	Asplenium nidus	Rock Lizard (Asplenium Group)	An	C	2L	-	Seed			
25	Asplenium nidus	Rock Lizard (Asplenium Group)	An	C	2L	-	Seed			
12	Euphorbia characias	Sedum, wulfen spurge	EuW	C	2L	-	Vegetal			
6	Euphorbia characias	Black poppy	EuPB	C	2L	-	Vegetal			
16	Helianthus scaberrimus	Blue poppy	Hs	C	2L	-	Vegetal			
5	Hieracium	Green Spine	Hs	C	2L	-	Vegetal			
12	Helianthus scaberrimus	Black poppy	HsPB	C	2L	-	Vegetal			
7	Helianthus scaberrimus	Black poppy	HsPB	C	2L	-	Vegetal			
3	Rhodiola rosea	New Zealand Flax	Rr	C	2L	-	Vegetal			
10	Helianthus scaberrimus	Black poppy	HsPB	C	2L	-	Vegetal			
Herbaceous Perennial Planting for Gravel Garden - Planted with soil amendment, mycorrhizal fungi and mulched with 100mm gravel (size 10-15mm), throughout area shown on planting plan, diag. nos. d467_013, at a density of 5 plants per metre unless otherwise indicated										
Quantity	Botanical name	Common name	Code	Root condition	Size of container	Number of beds	Method of propagation			
14	Allium sphaerocephalum	Round-headed leek	Al	C	2L	-	Vegetal			
10	Bistorta officinalis 'Superba'	Red leek 'Superba'	Bf	C	2L	-	Vegetal			
7	Demissa veronica 'Evergold'	Demissa veronica	Dv	C	2L	-	Vegetal			
6	Demissa veronica	Demissa veronica	Dv	C	2L	-	Vegetal			
6	Digitalis purpurea 'Milk Chocolate'	Small flowered foxglove	Dp	C	2L	-	Vegetal			
6	Erigeron annuus 'Twelve Blue'	Golden thread 'Twelve Blue'	Ea	C	2L	-	Vegetal			
10	Erigeron annuus	Golden thread	Ea	C	2L	-	Vegetal			
14	Galium veronica	Galium	Gv	C	2L	-	Vegetal			
4	Hieracium	Frosty barley	Hs	C	2L	-	Vegetal			
7	Hieracium	Galium	Gv	C	2L	-	Vegetal			
6	Phlox paniculata	Balkan Island sage	Pp	C	2L	-	Vegetal			
6	Phlox paniculata	Balkan Island sage	Pp	C	2L	-	Vegetal			
1	Stachys annua	Stachys	St	C	2L	-	Vegetal			
6	Veronica	Veronica	V	C	2L	-	Vegetal			
Beds for all herbaceous planting beds - Plant to depth equivalent to beds seen, planted in species groups of 12 plants per group throughout herbaceous planting area, shown on planting plan, diag. nos. d467_012, beds and d467_013, beds										
Quantity	Botanical name	Common name	Code	Seeding density/m ²	Grades	Condition				
15	Allium sphaerocephalum	Bulgarian honey garlic	Al	5	G+	Visually free of soil, pests, viruses, disease or damage				
64	Cyclamen hederifolium	Cyclamen	Ch	12	G+	Visually free of soil, pests, viruses, disease or damage				
64	Cyclamen hederifolium	Cyclamen	Ch	12	G+	Visually free of soil, pests, viruses, disease or damage				
64	Mercurialis perfoliata	Wild daffodil	Mp	12	G+	Visually free of soil, pests, viruses, disease or damage				
Plants for sustainable urban drainage planter - Plant to depth equivalent to beds seen, planted in species groups of 12 plants per group throughout herbaceous planting area, shown on planting plan, diag. nos. d467_012, beds and d467_013, beds										
Quantity	Botanical name	Common name	Code	Root condition	Size of container	Method of propagation				
4	Alnus glutinosa	Slender weeping birch	Al	C	1L	Vegetal				
4	Asplenium nidus	Rock Lizard (Asplenium Group)	An	C	1L	Vegetal				
4	Asplenium nidus	Rock Lizard (Asplenium Group)	An	C	1L	Vegetal				

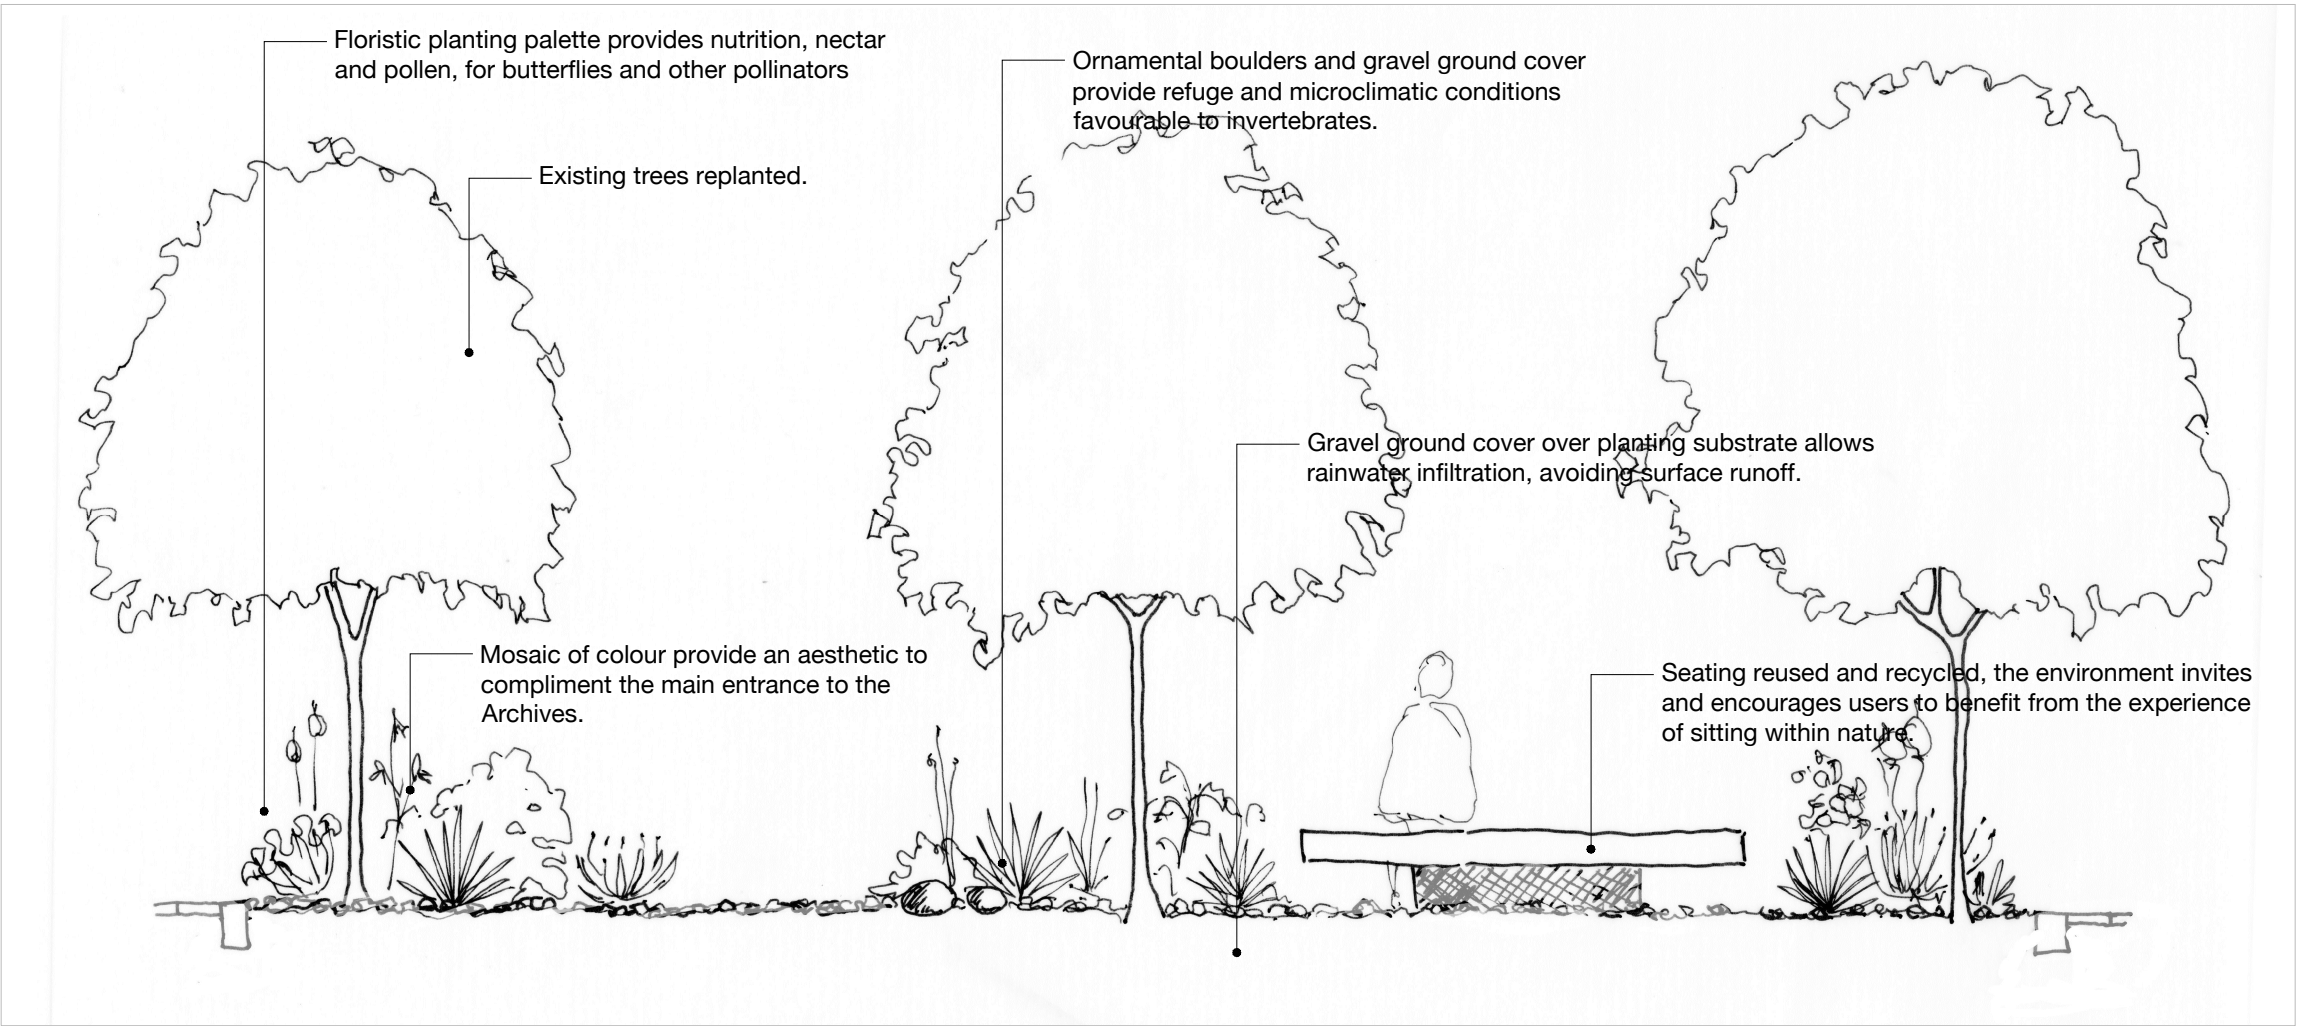

Key		Key	
	Existing tree		Proposed tree
	Existing tree to be removed		Sustainable urban drainage planter (SuDSPod or similar approved)
	Existing shrub and perennial planting bed		Ornamental boulders - 400 to 600mm wide (Cambrian or similar approved)
	Existing lawn/wildflower grassland		Tree protective fencing
	Existing climbing plants		Planting codes - refer to Planting Schedule
	Shrubs		
	Climbing plants		
	Herbaceous perennial plants		
	Accent and focal perennial plant		
	Lawn/wildflower grassland		
	'Stoney meadow'		
	Gravel (size 10-15mm, Ocean Blue pebbles or similar approved)		

To be read in conjunction with:

- Outline Planting Specification - Issue 3 doc. no. d467.2b
- Landscape Proposals dwg. no. d467_011

Planting Plan - Sheet 1 of 3

Royal Berkshire Archives, Reading

Diversity Environmental Consultants Ltd. t: 01452 771 010 m: 07970 728 128 e: info@diversity.biz

Drawing no. d467_012

Scale: 1:100 @ A1

Prepared by: KC

Date: February 2026

