



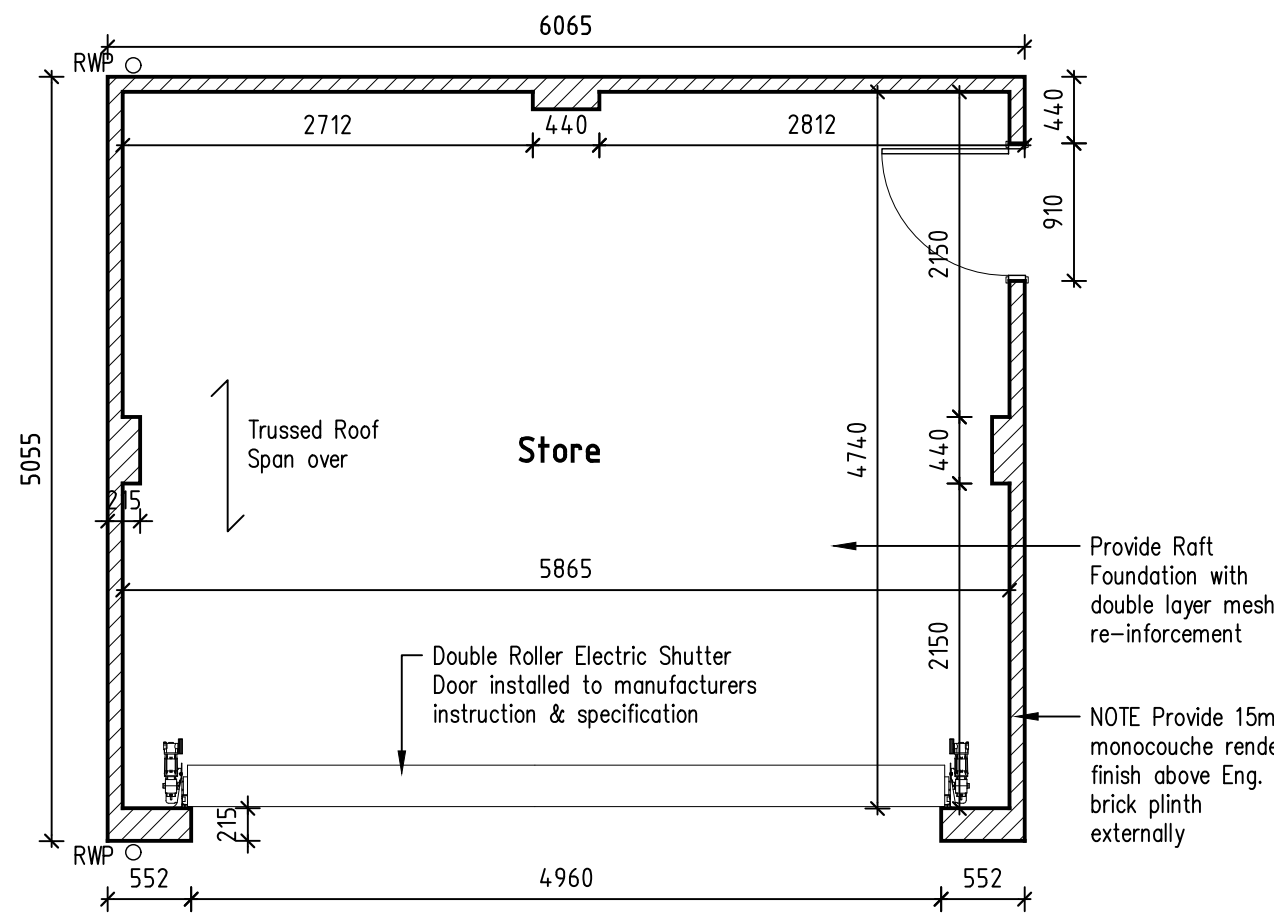


0 1 2 3 Metres
SCALE BAR @ 1-50
Proposed Floor Plan

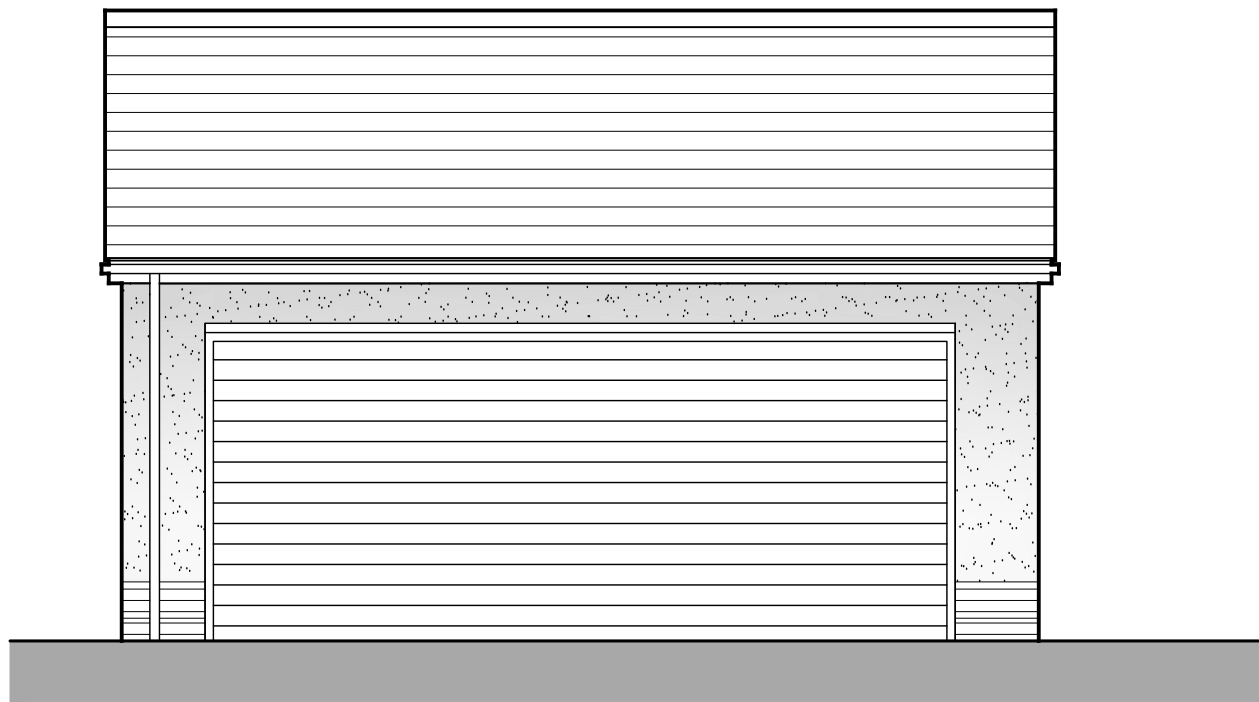


0 1 2 3 Metres
SCALE BAR @ 1-50
Proposed Front Elevation




0 1 2 3 Metres
SCALE BAR @ 1-50
Proposed Side Elevation

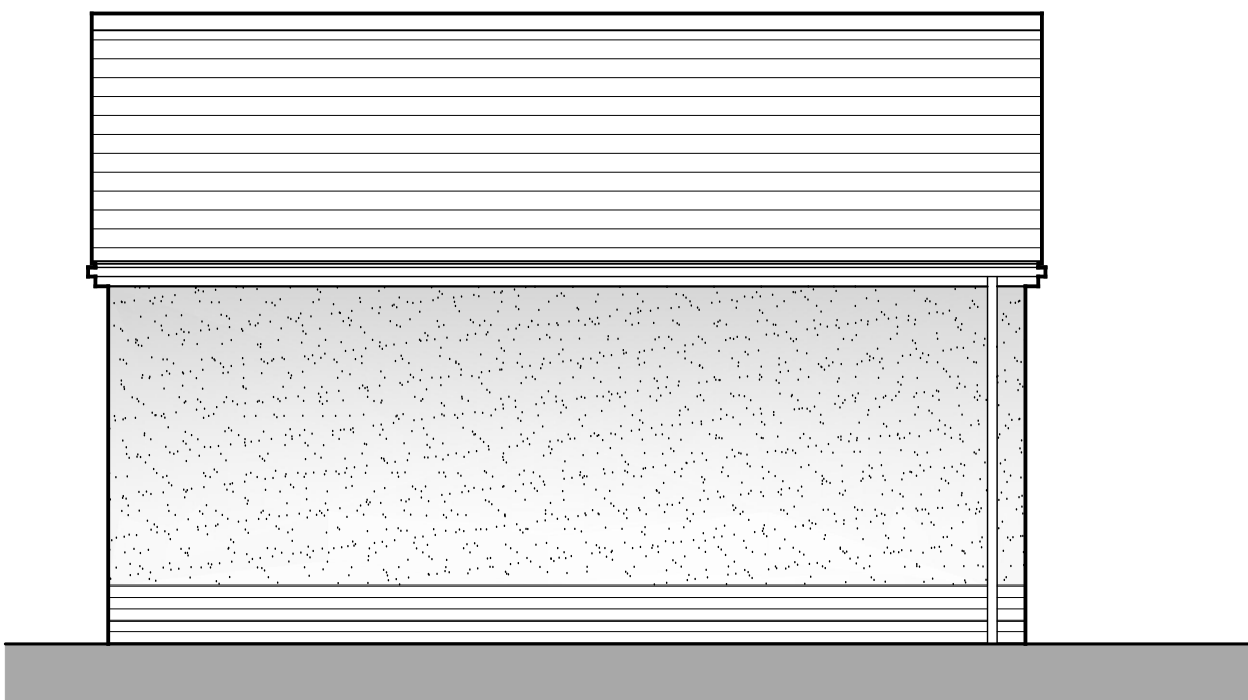


0 1 2 3 Metres
SCALE BAR @ 1-50
Proposed Rear Elevation

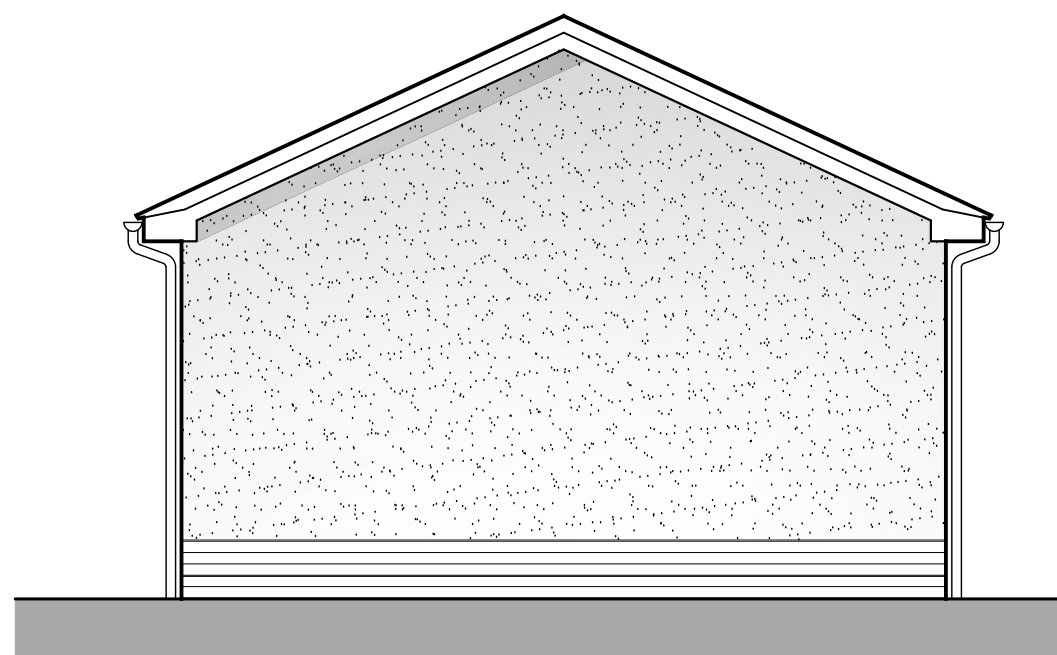

0 1 2 3 Metres
SCALE BAR @ 1-50
Proposed Side Elevation

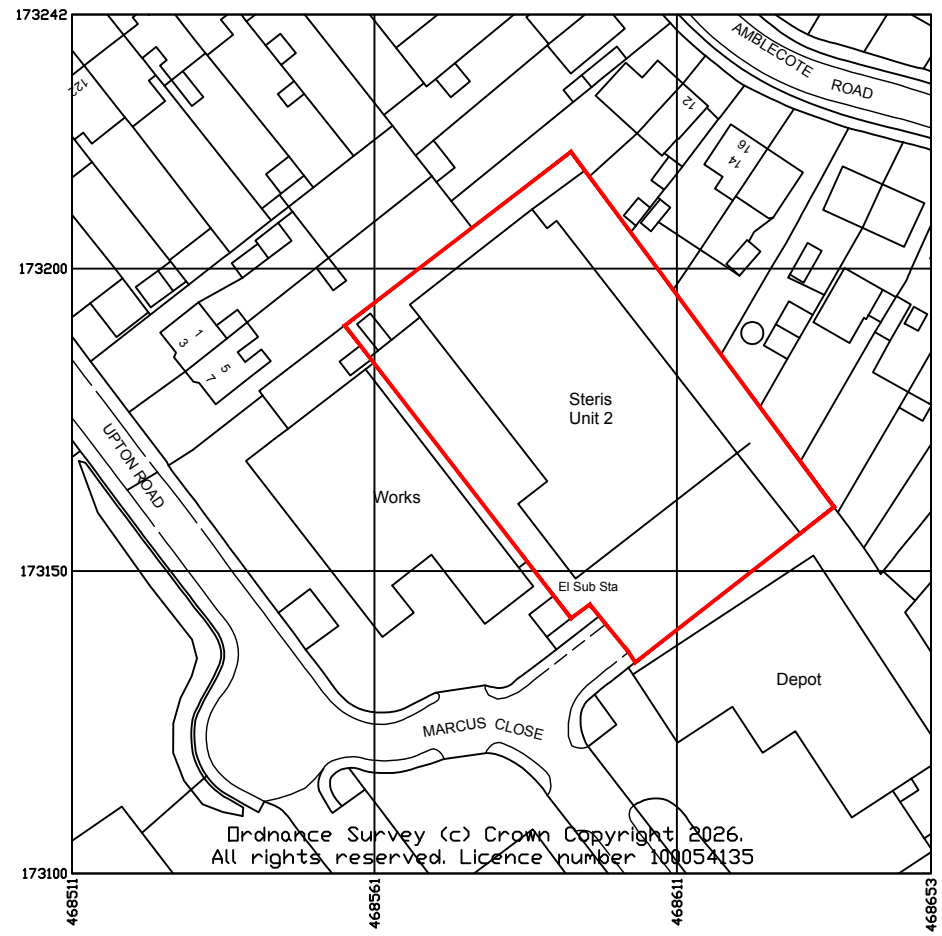

0 10 20 30 Metres
SCALE BAR @ 1-1250
Location Plan 1-1250

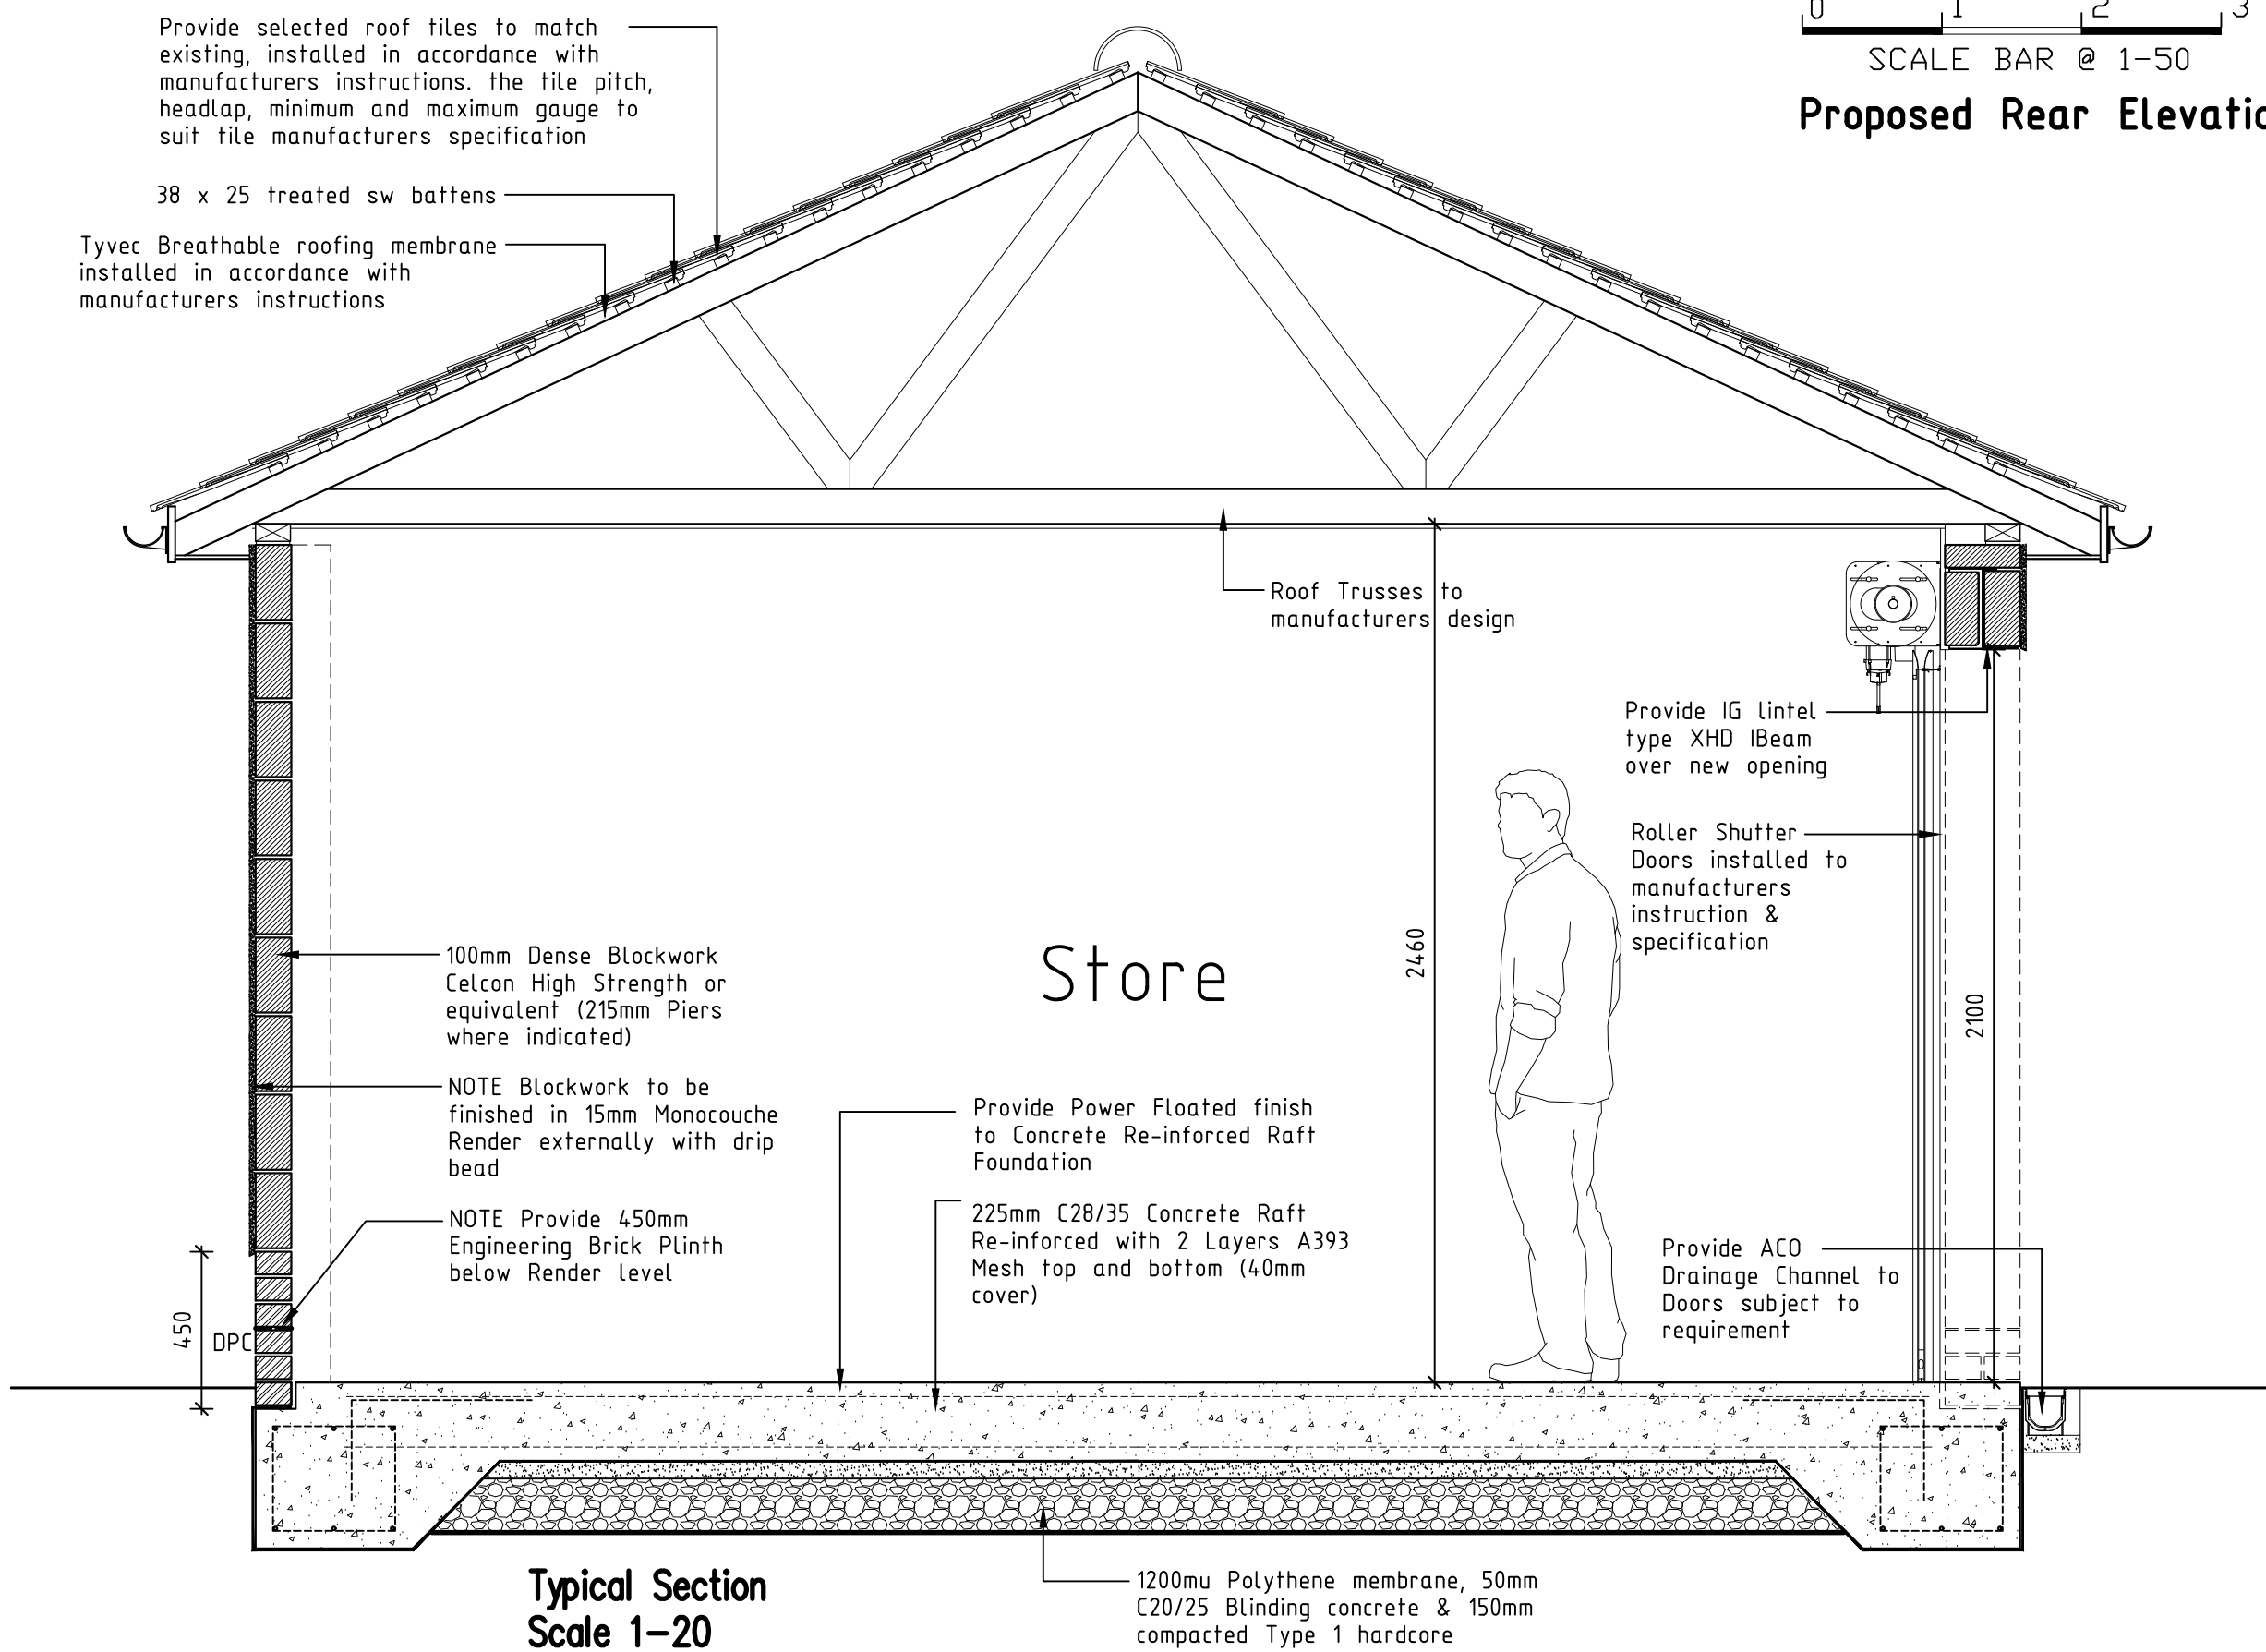

Typical Section
Scale 1-20



0 10 20 30 Metres
SCALE BAR @ 1-500
Block Plan 1-500



43 Wendover Way,
Tilehurst, Reading,
Berkshire RG30 4RU
Tel & Fax: 0118 941 6249
Mobile: 07967 009862
greg@gregfarrell.co.uk

Rev.	Description	Date
A	Doors & finish updated	13-02-2026
B	Site & Location Plan added	16-02-2026

JOB TITLE
**Steris
Unit 2, Marcus Close
RG30 4EA**

TITLE
Proposed Store Plans & Elevations

SCALE
1:50 1:20

DATE
February 2026

DRAWING No.
04

B