


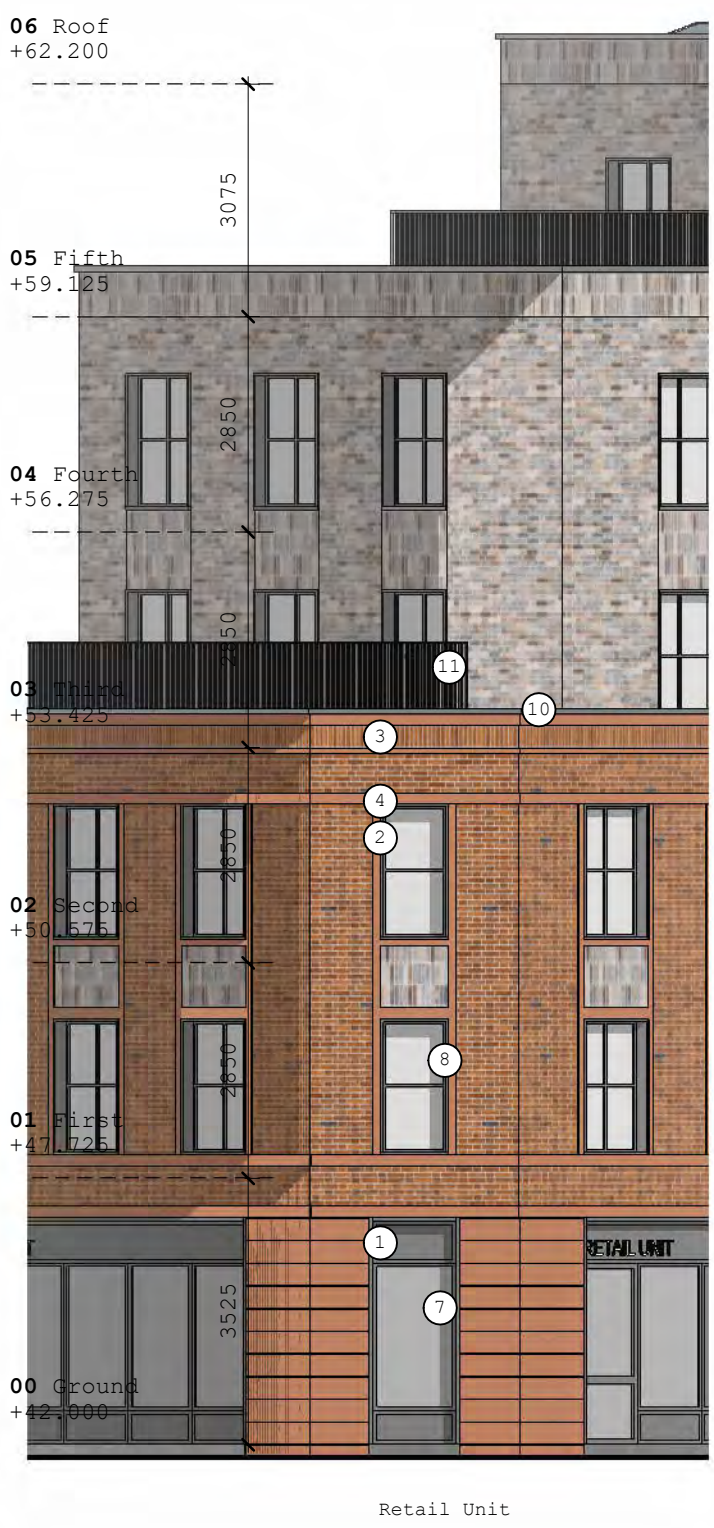

1. South Elevation (Oxford Road)



2. Corner Elevation

- Material Key
- 1 Red Brown pre-cast chamfered blocks and quoins to form rusticated base
 - 2 Brickwork Type 1, Flemish bond course
 - 3 Brickwork Type 1, Soldier Course
 - 4 Brick banding and detailing around windows
 - 5 Brickwork Type 2, Flemish bond course
 - 6 Brickwork Type 2, Soldier Course
 - 7 Shopfront and stall risers and signage zone, coloured grey
 - 8 Windows and doors in PPC aluminium composite frames, coloured grey
 - 9 Cladding panel to form shadow gap, coloured grey
 - 10 Parapet coping, coloured grey
 - 11 PPC flat steel Balustrade, coloured grey to match window frames
 - 12 PV Array
 - 13 Plant screen to achieve require air flow, coloured to match window frames
 - 14 Louvre screen door, colour grey to match shop fronts



 Collaborating with: Sanjay Sharma	Project: Alfred House Reading, RG1 7JL		 Chartered Practice
	Drawing: Proposed South Elevation		
	Date: Nov '25	Status: Information	
	Job: 125	Revision: 6	
Drawing: 05-02	Drawn By: MC	Checked By: EM	
Colony Architects Ltd. The Wine Store, Brewery Court, Theale, Reading, RG7 5AJ +44 (0)118 380 0328 hello@colonyarchitects.com colonyarchitects.com			