


Material Key

- 1 Red Brown pre-cast chamfered blocks and quoins to form rusticated base
- 2 Brickwork Type 1, Flemish bond course
- 3 Brickwork Type 1, Soldier Course
- 4 Brick banding and detailing around windows
- 5 Brickwork Type 2, Flemish bond course
- 6 Brickwork Type 2, Soldier Course
- 7 Shopfront and stall risers and signage zone, coloured grey
- 8 Windows and doors in PPC aluminium composite frames, coloured grey
- 9 Cladding panel to form shadow gap, coloured grey
- 10 Parapet coping, coloured grey
- 11 PPC flat steel Balustrade, coloured grey to match window frames
- 12 PV Array
- 13 Plant screen to achieve require air flow, coloured to match window frames
- 14 Louvre screen door, colour grey to match shop fronts



1. West Elevation

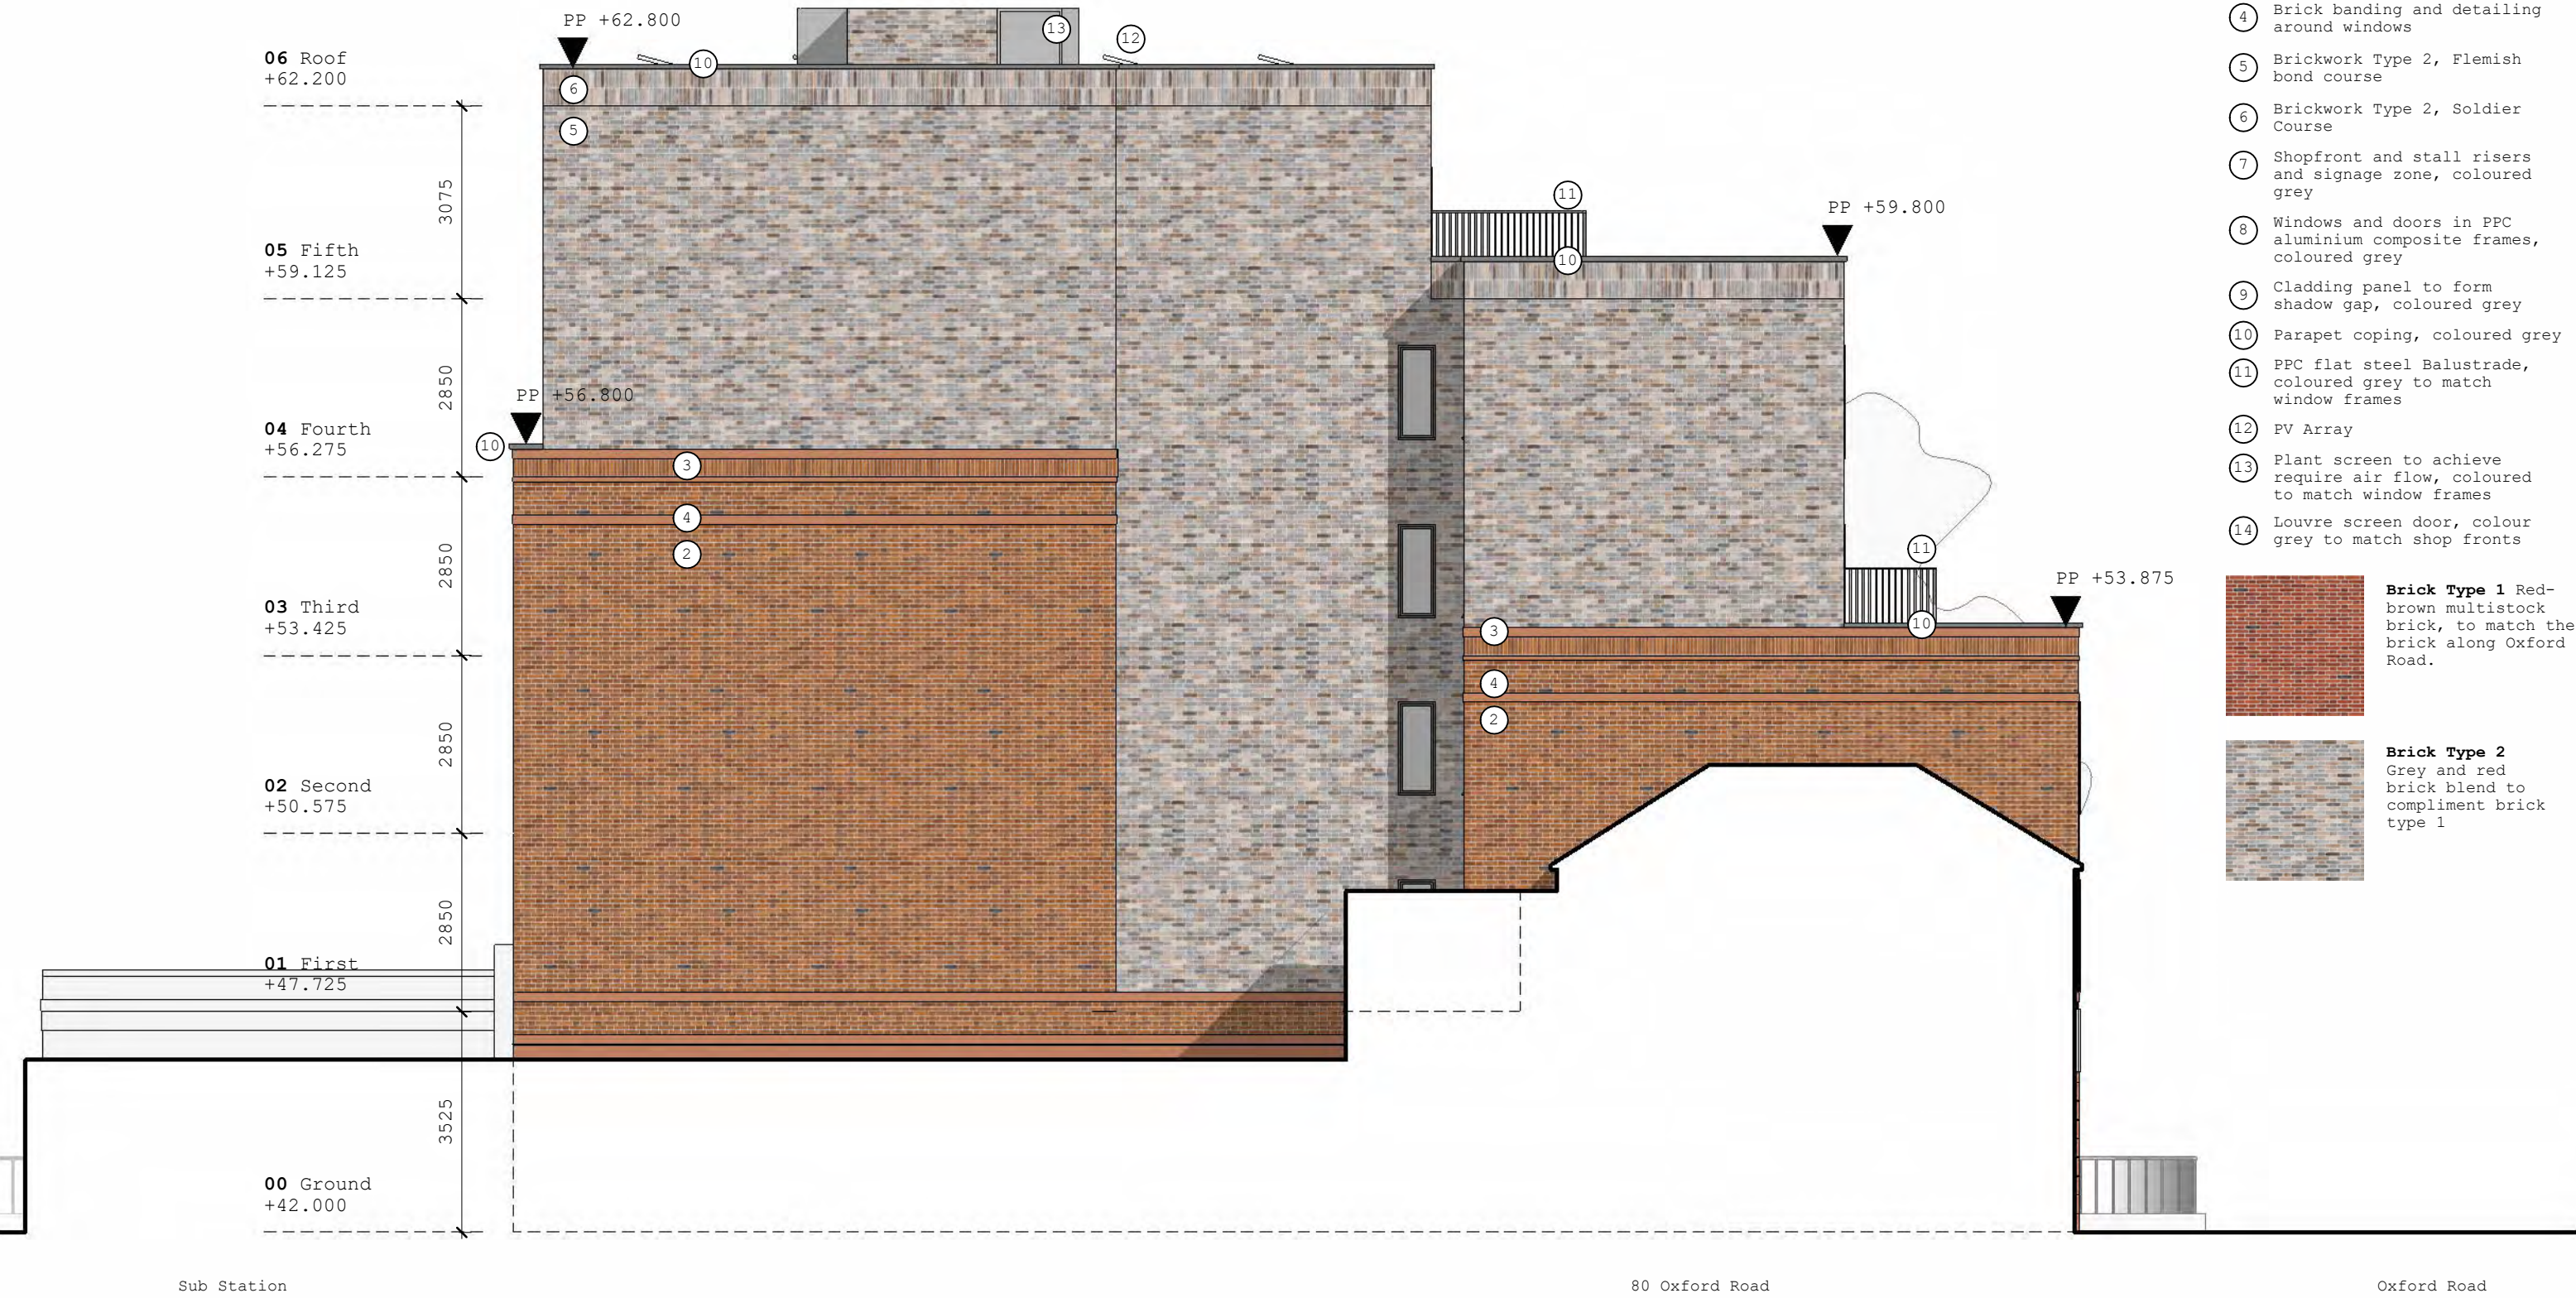

 Collaborating with: Sanjay Sharma	Project: Alfred House Reading, RG1 7JL Drawing: Proposed West Elevation	 Colony Architects Ltd. The Wine Store, Brewery Court, Theale, Reading, RG7 5AJ +44 (0)118 380 0328 hello@colonyarchitects.com colonyarchitects.com
Date: Nov '25	Status: Information	
Job: 125	Drawing: 05-05	Revision: 7
Drawn By: MC	Checked By: EM	