



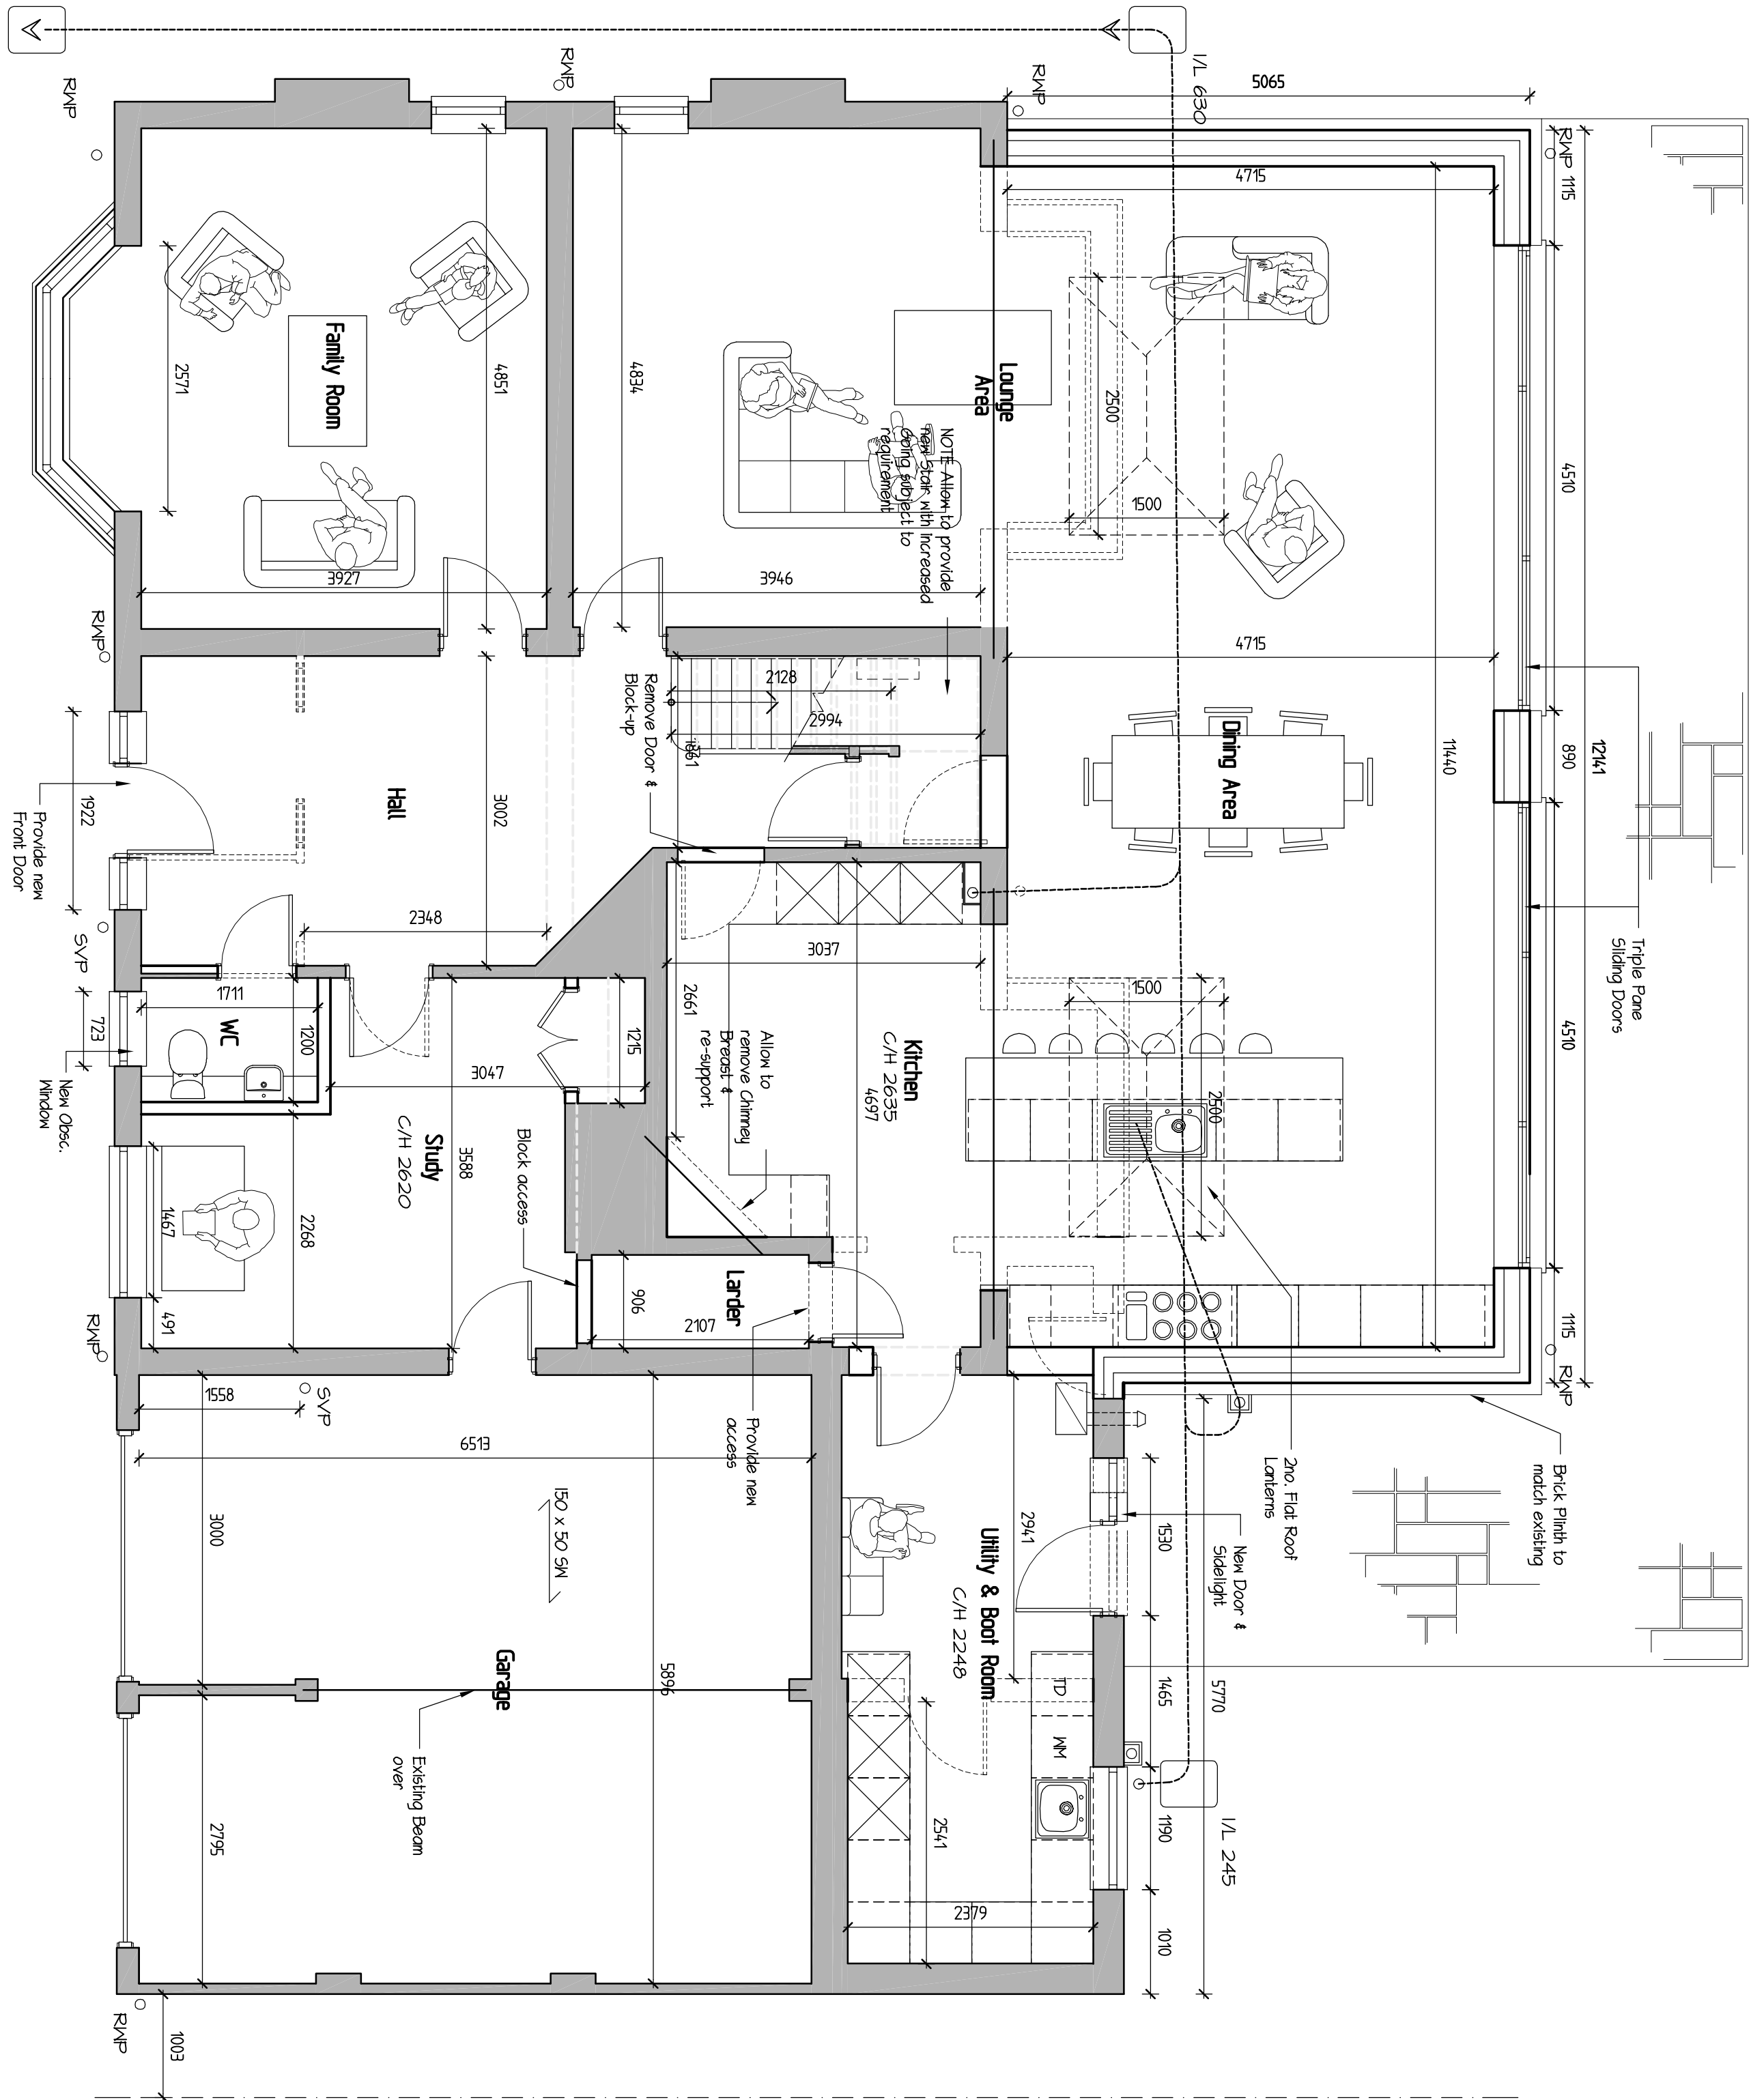


0 1 2 3 Metres
SCALE BAR @ 1-50
Proposed Ground Floor Plan


Devices existing walls
to be removed
Devices Steel Beams

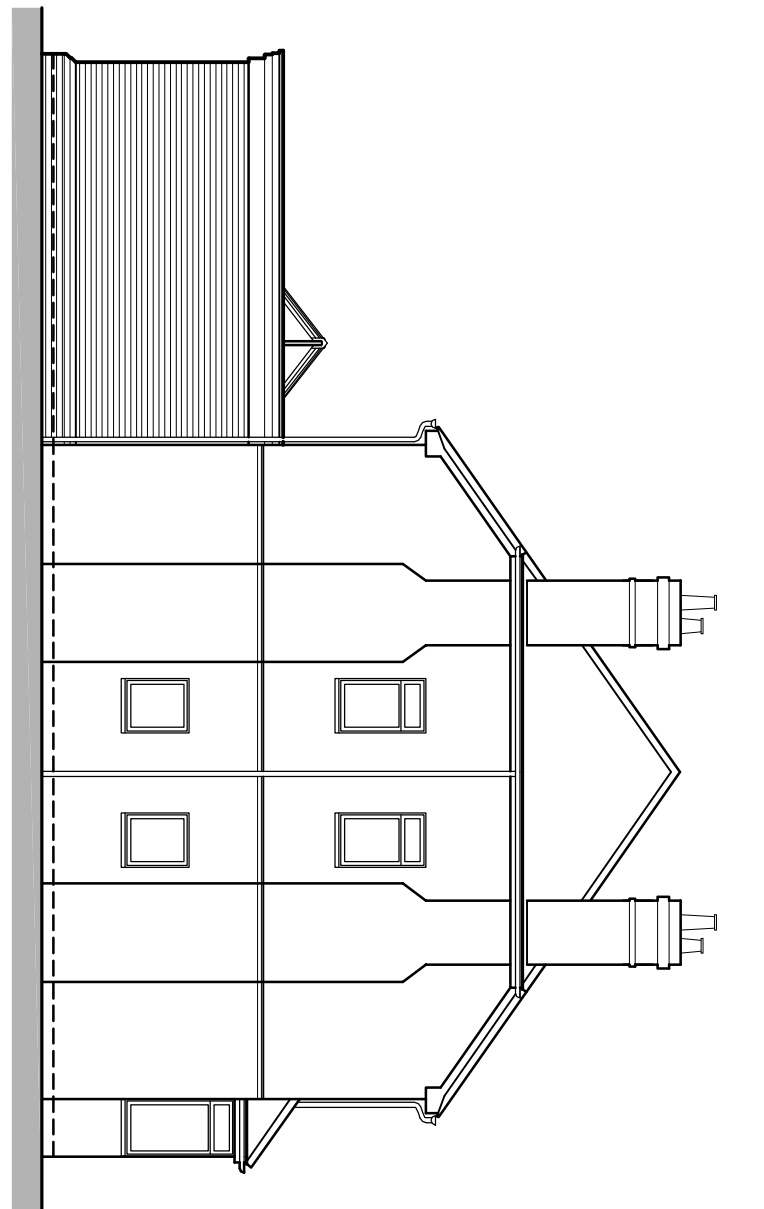


0 1 2 3 Metres
SCALE BAR @ 1-100
Proposed Side Elevation

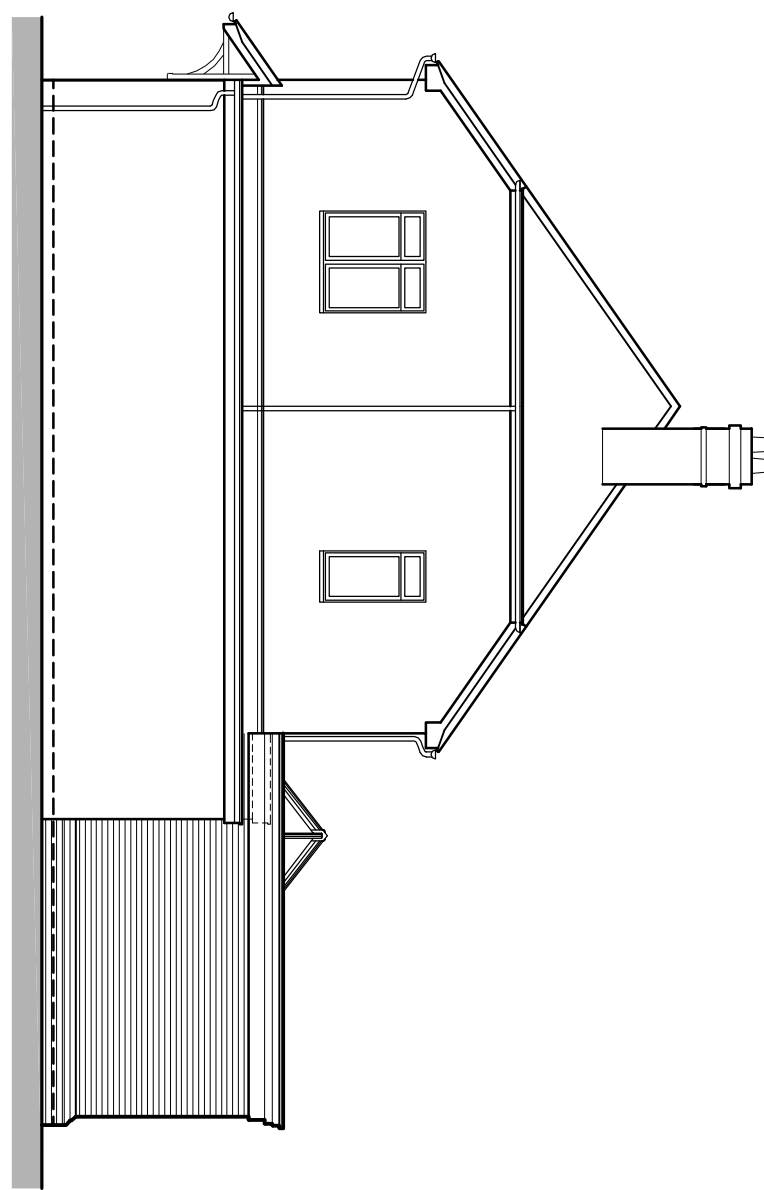


0 1 2 3 Metres
SCALE BAR @ 1-100
Proposed Side Elevation

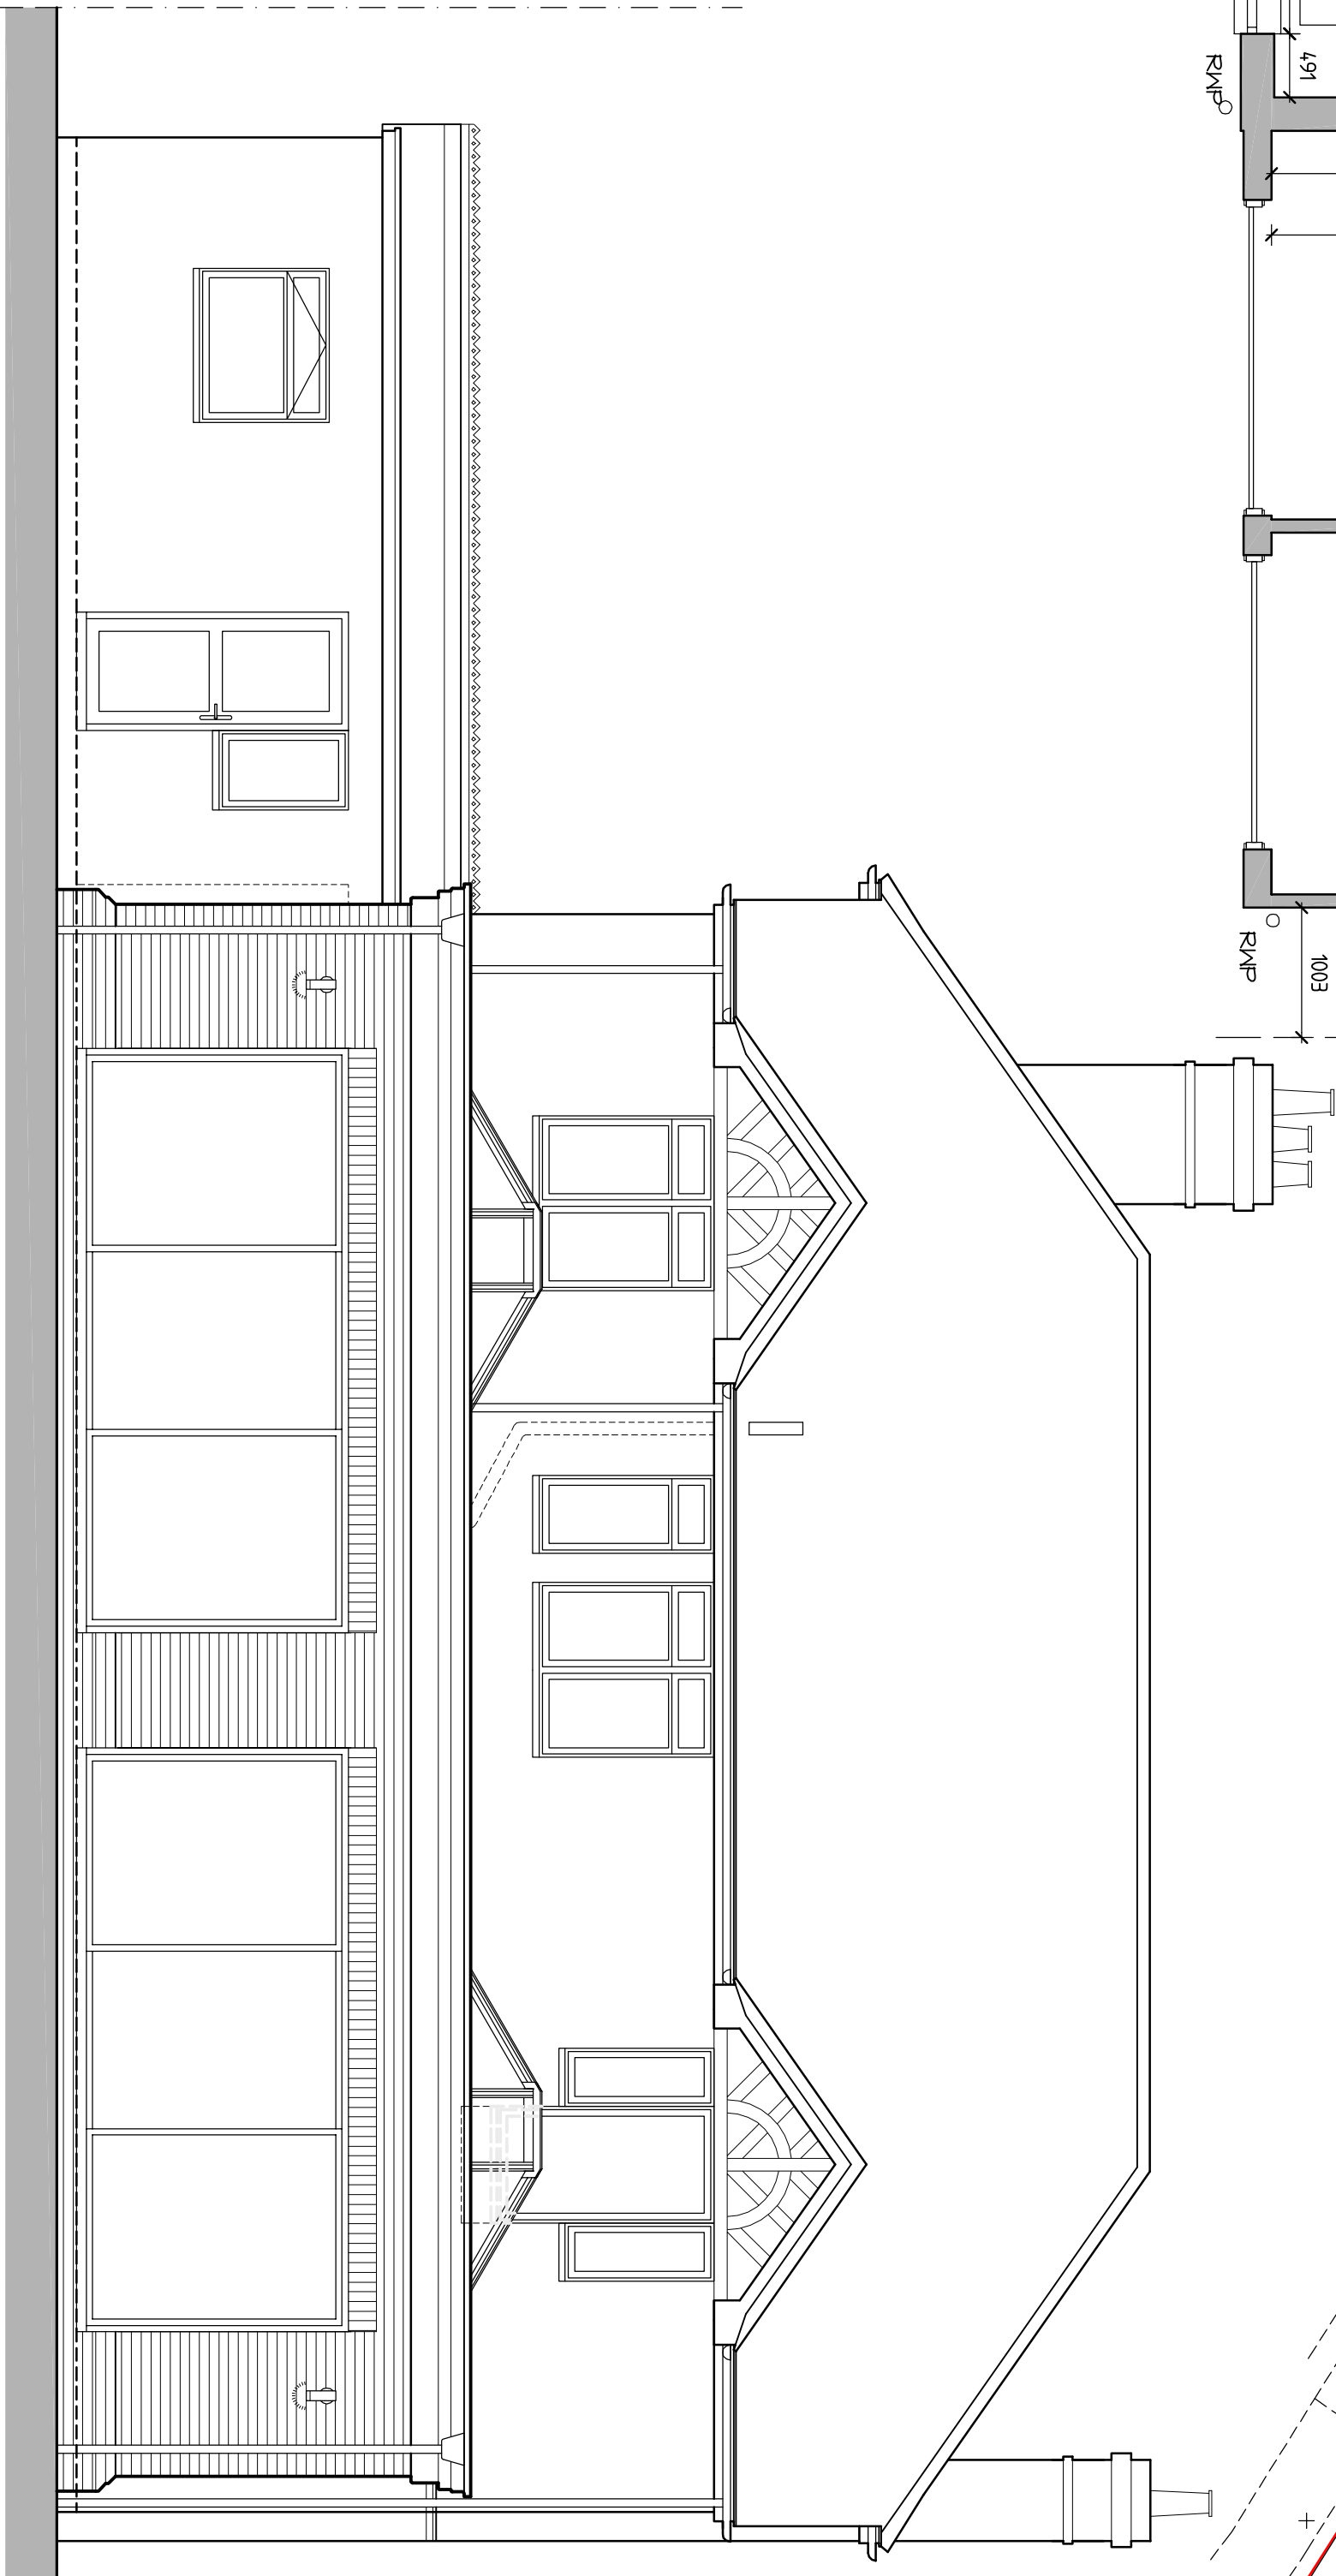

0 1 2 3 Metres
SCALE BAR @ 1-50
Proposed Rear Elevation

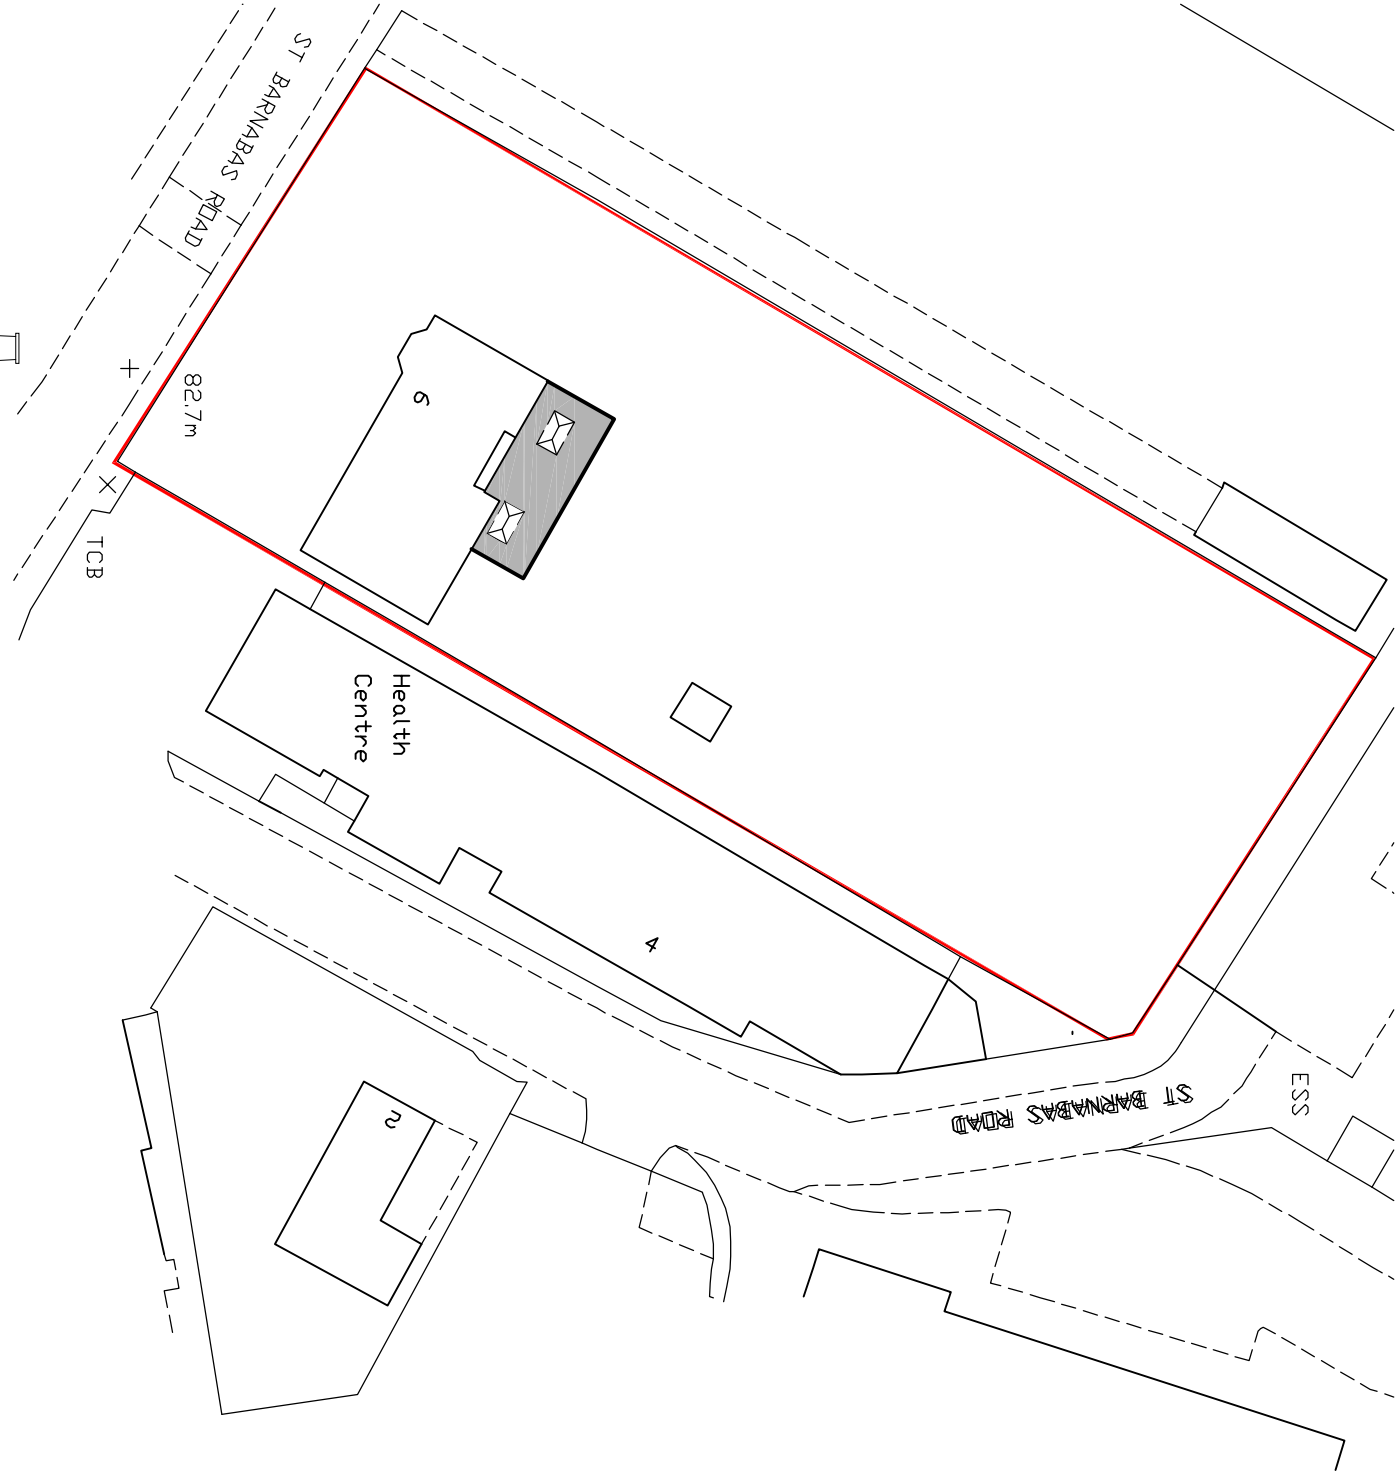

0 10 20 30 Metres
SCALE BAR @ 1-500
Block Plan 1:500

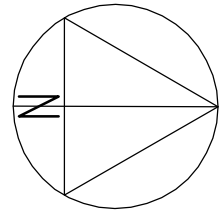

REVISIONS		
Rev.	Description	Date
A	Client's updates added	19-12-2025
B	Client's updates added	06-01-2026
C	Client's updates added	06-01-2026

JOB TITLE

6 St Barnabas Road
Emmer Green, Reading

Proposed Plans & Elevations

SCALE 1:50 1:100 DATE December 2025 DRAWING No. C

G R E G
Building & Design Consultant
greg@gregfarrell.co.uk

43 Winkler Way,
Tidbury, Reading,
Berkshire RG30 4BU
Tel & Fax 0118 941 5249
Mobile 07967 009862