





Site plan - as existing

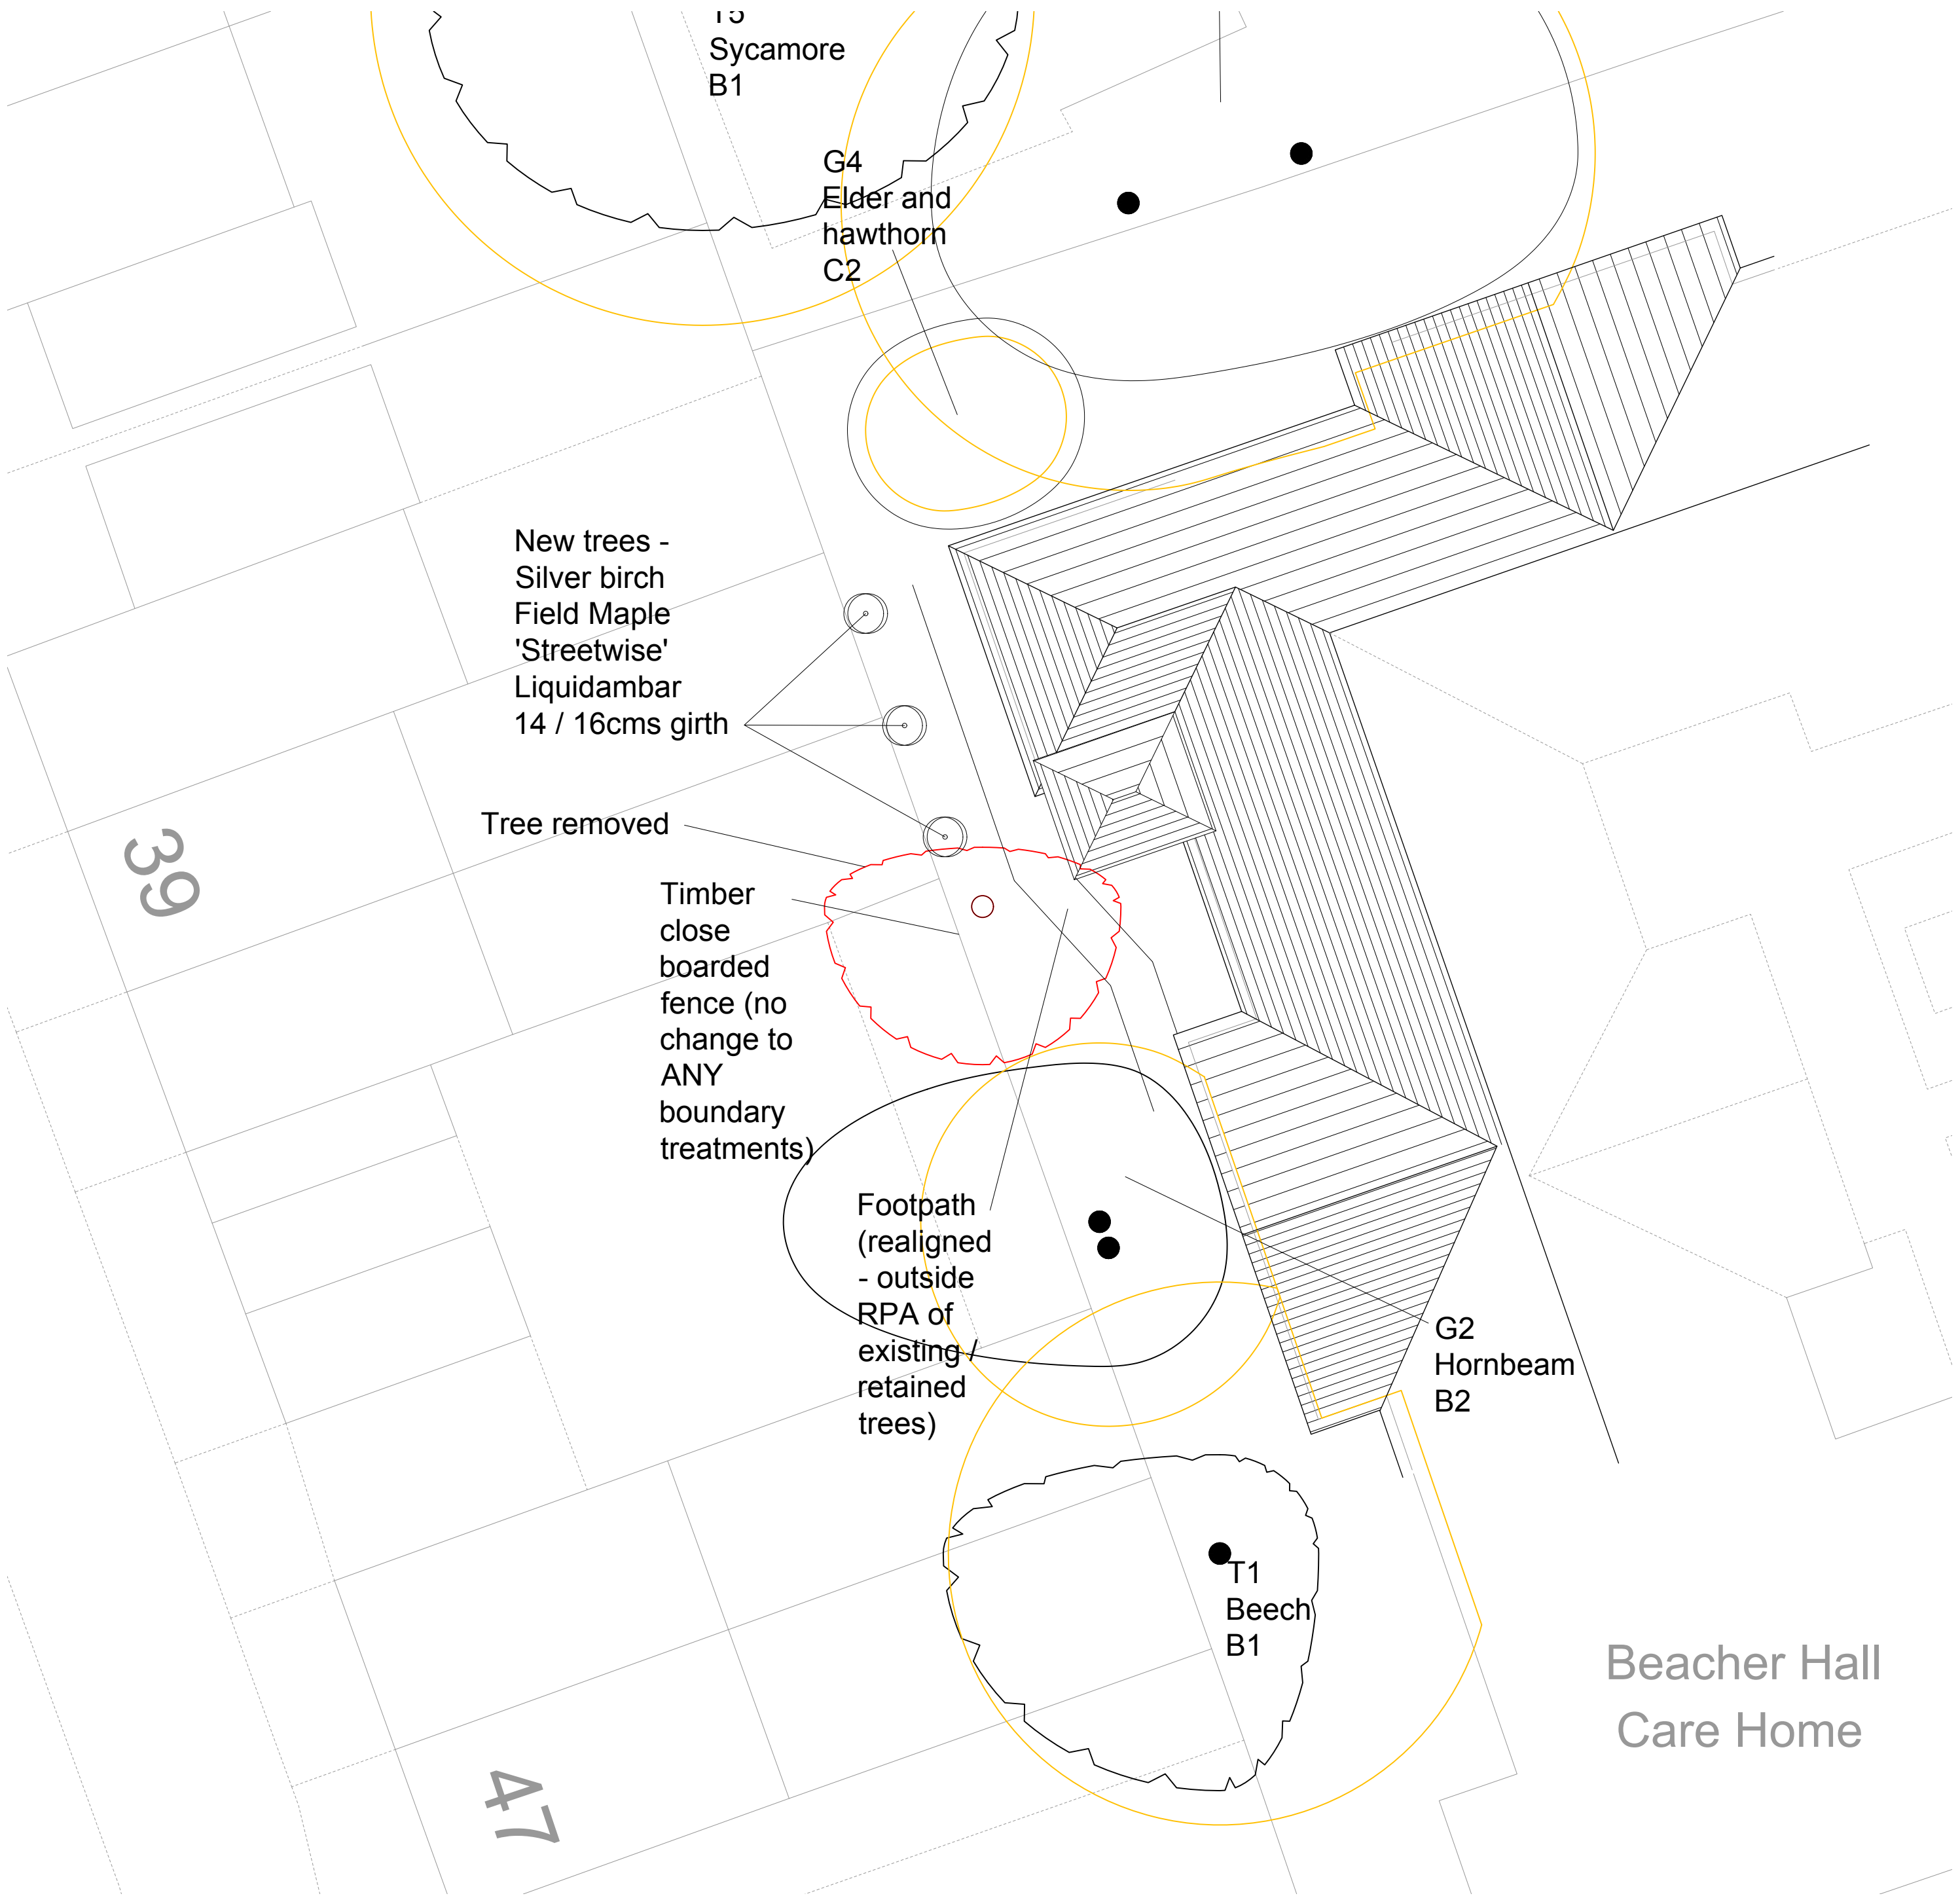



Site plan - as proposed

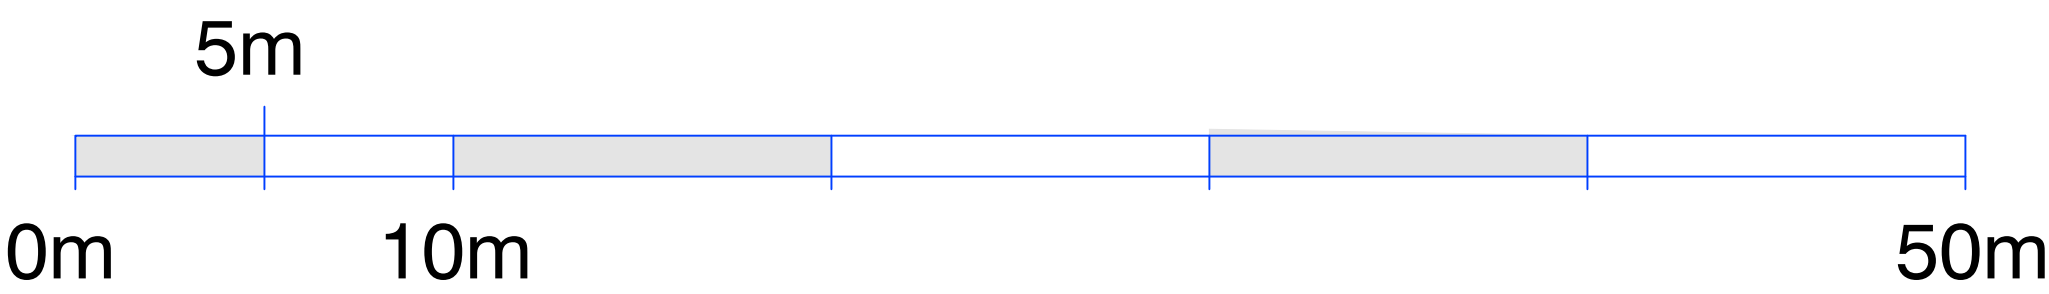

Notes

This drawing is to be read in conjunction with all related Architectural, Engineer's and subcontract drawing packages. Please also refer to specialist manufacturers information and strict installation guidance. This document is the copyright of Plan architecture. It is made available on the express condition that it shall not be used in connection with any other project than that noted.

© PLAN
Contact - 07779323211
Details subject to final structural proposals. Building Control technical submission shall form separate drawing pack. For client comment and approval. Specification to be agreed with client. Coordinate with room elevations and other relevant specifications on site.
All levels and dimensions to be checked on site. Party wall matters under separate instruction. Coordination of fire strategy to be concluded separately.

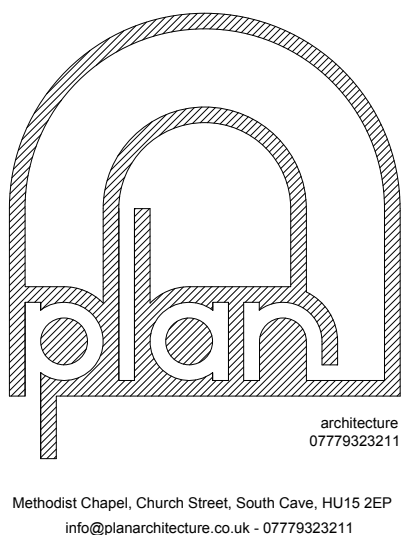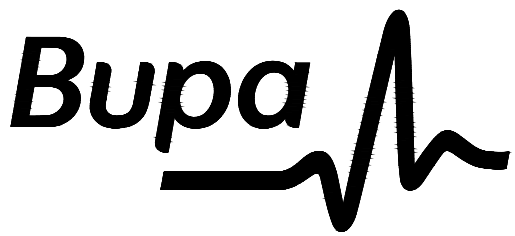

STATUS - PLANNING ISSUE			
Rev.	Date	Notes	Ini.
A.	Feb 2026	Tree notes updated	DMS

Client : Bupa

Project : Beacher Hall Care Home
Bath Road,
Reading
RG1 6PG

Title : Site plan existing & proposed

Scale : 1:200 @ A1

Date : Nov 2025

Check : DMS

Job No. : BUPA020

Dwg No. : AL(9)901

Revision A