




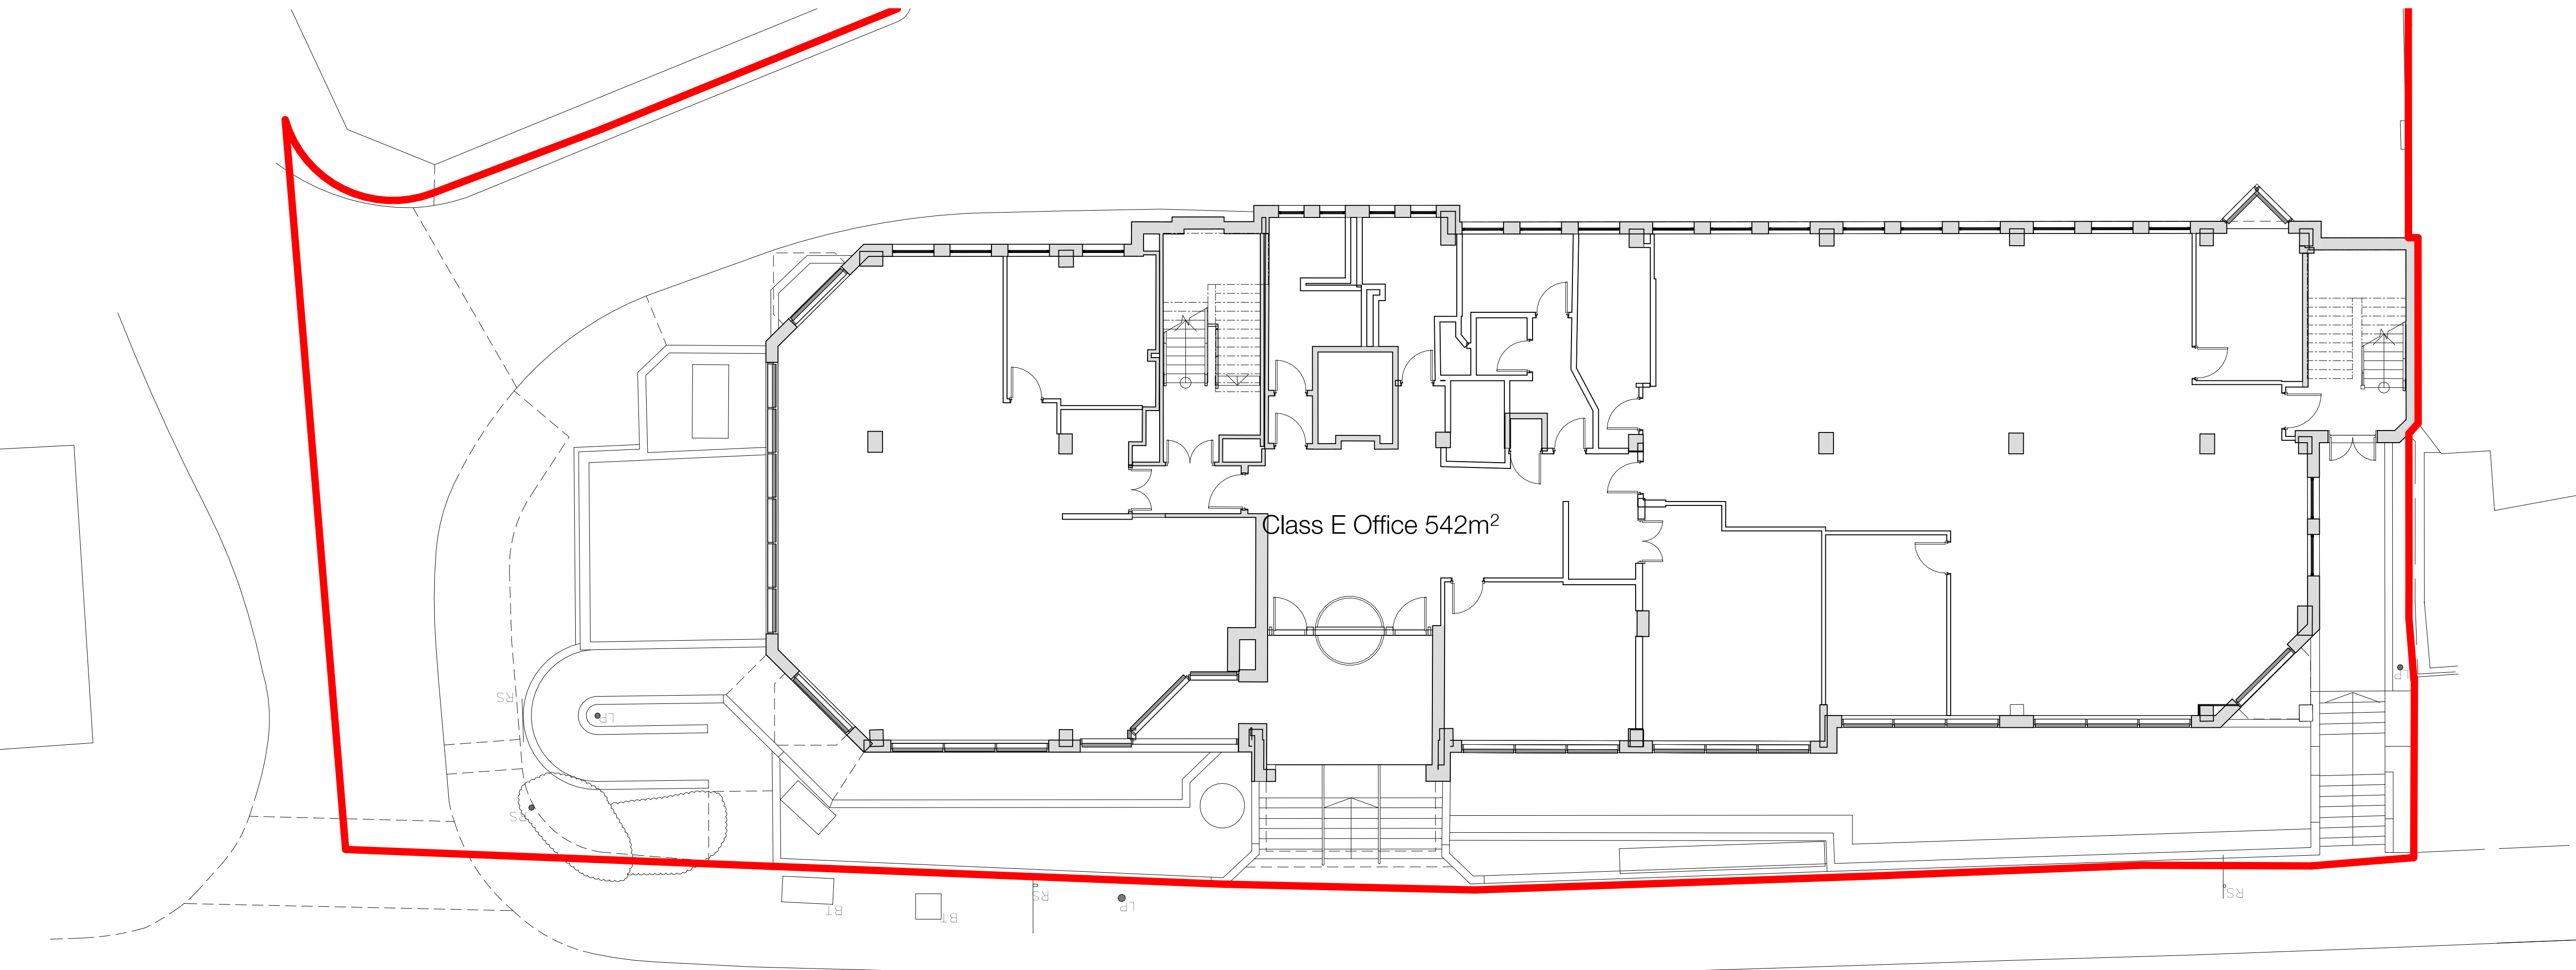


00 Existing Ground Floor Plan
SCALE 1 : 100

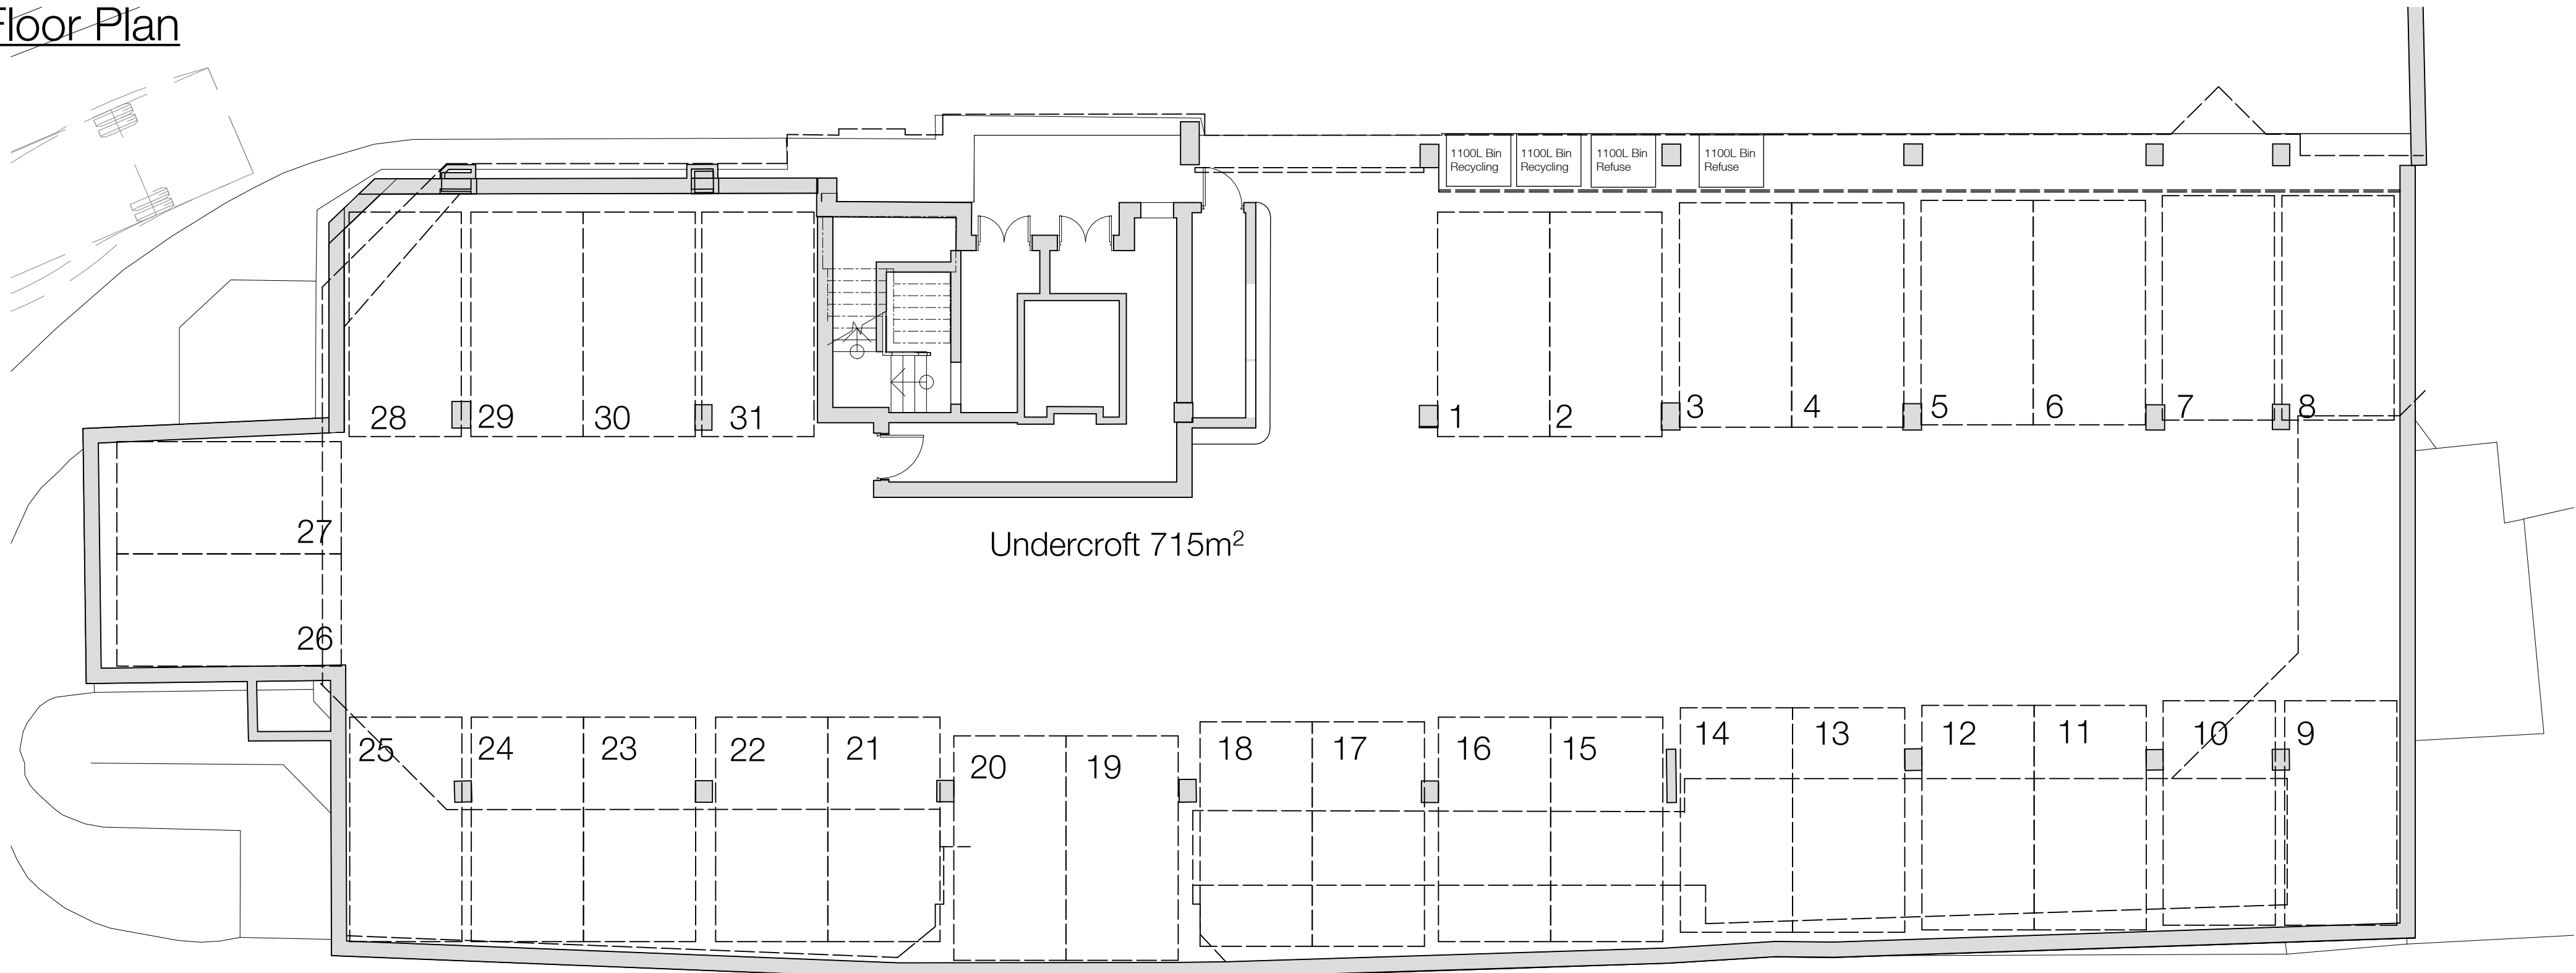


-01 Existing Lower Ground Floor Plan
SCALE 1 : 100

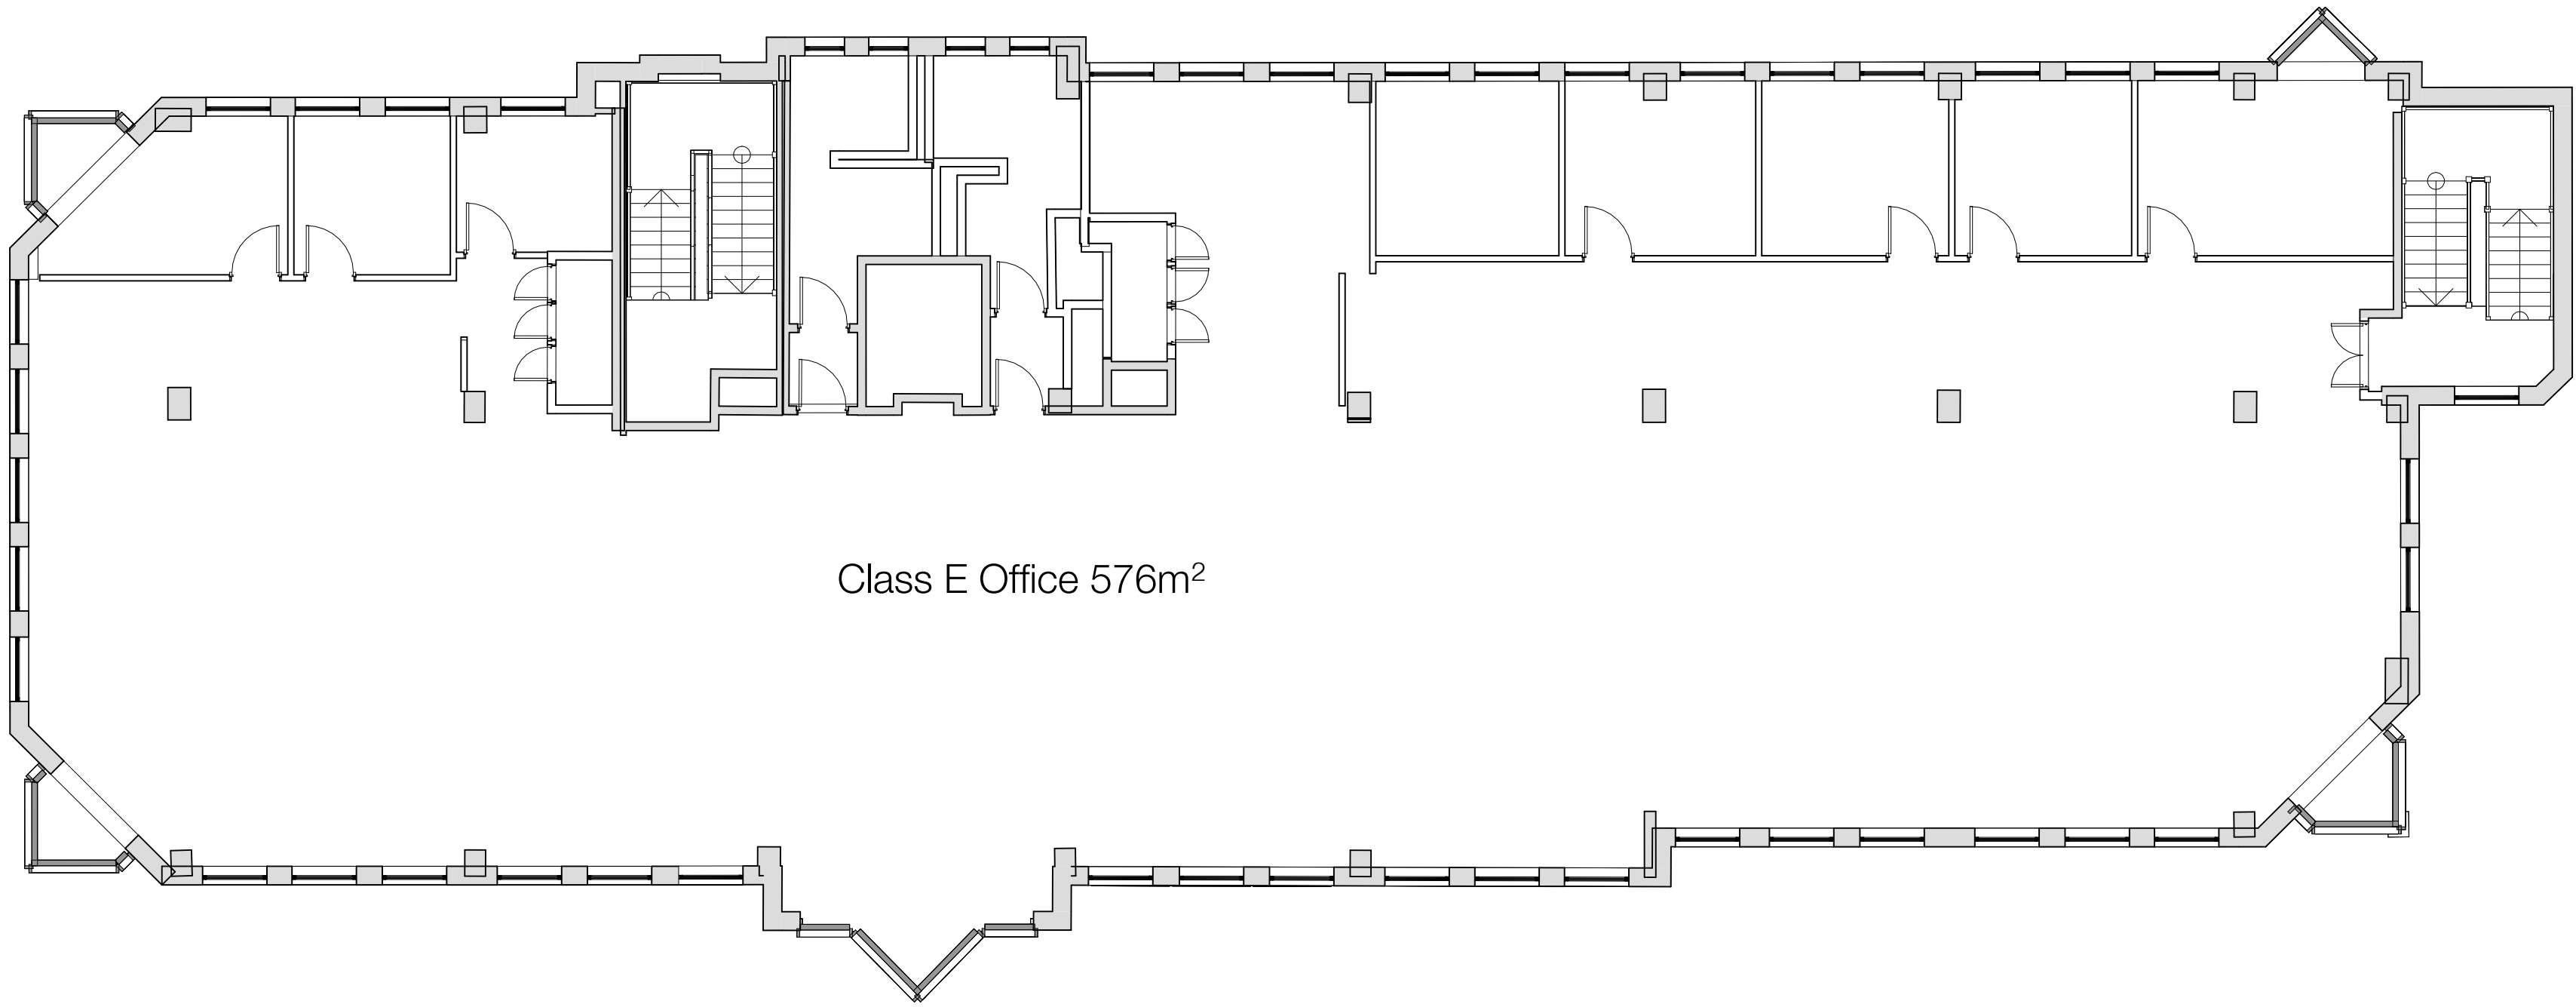


02 Existing Second Floor Plan
SCALE 1 : 100

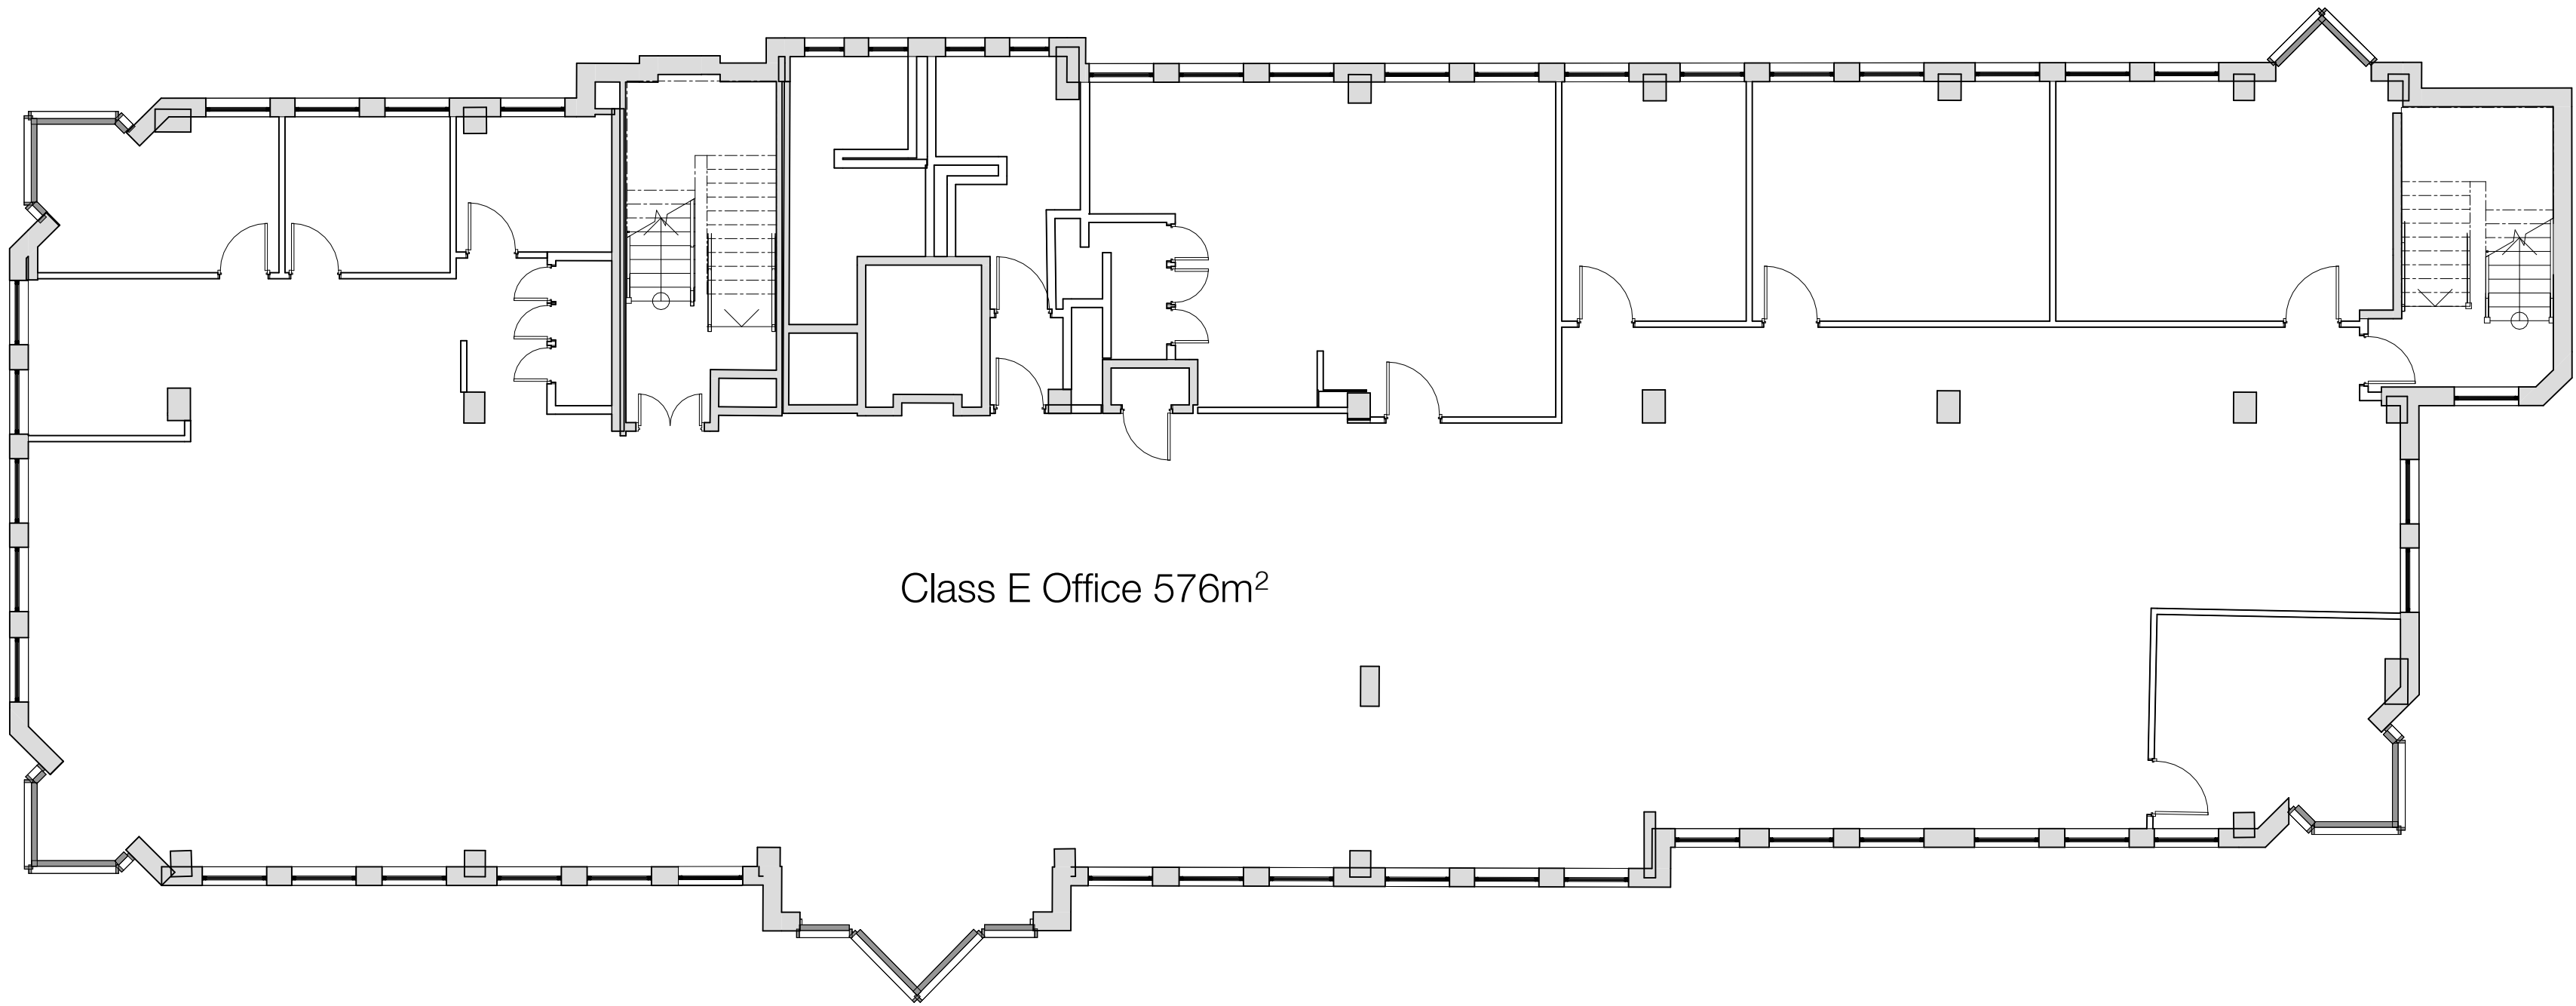


01 Existing First Floor Plan
SCALE 1 : 100

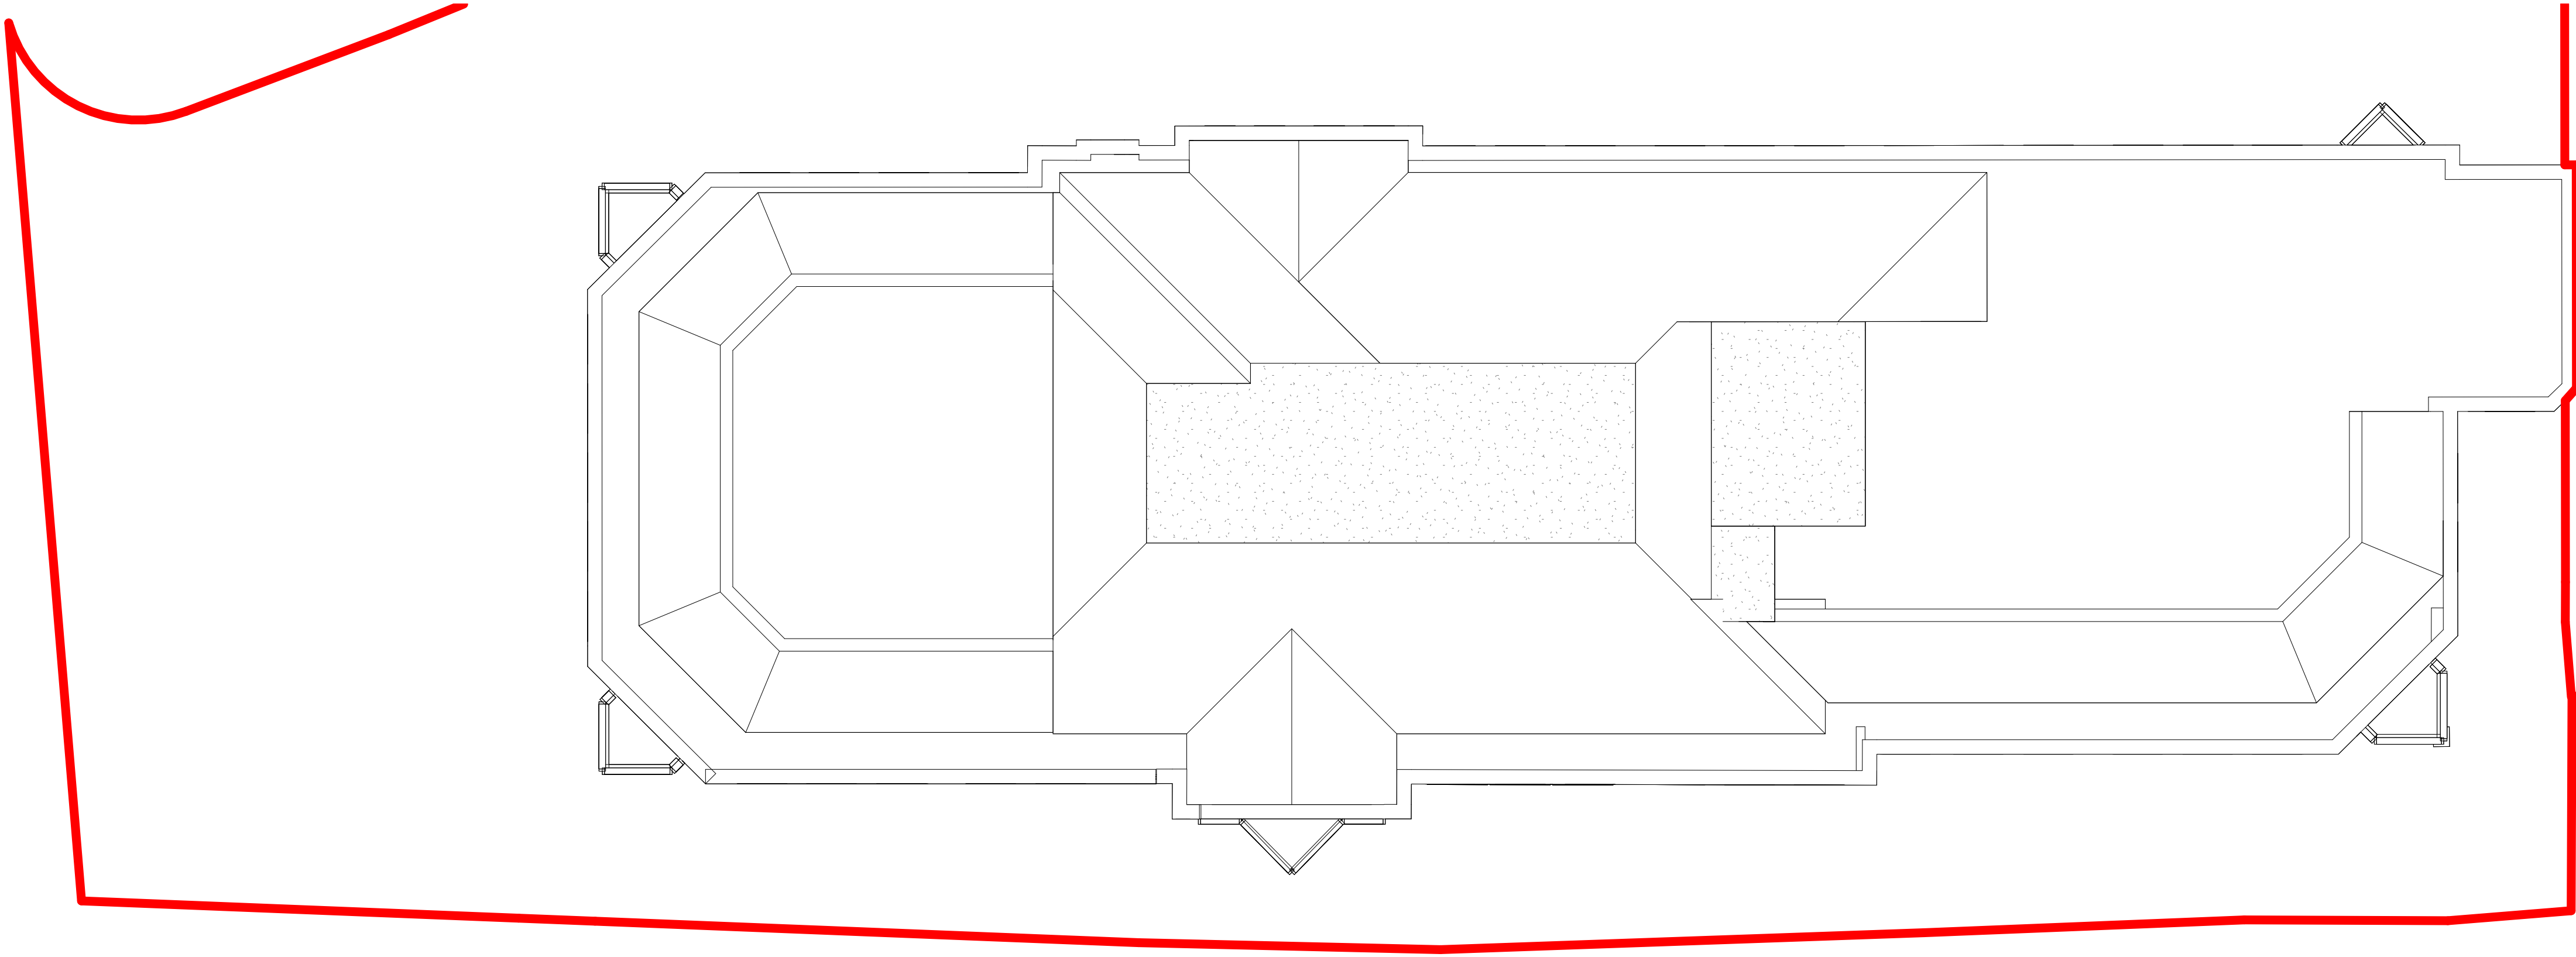


04 Existing Roof Plan
SCALE 1 : 100

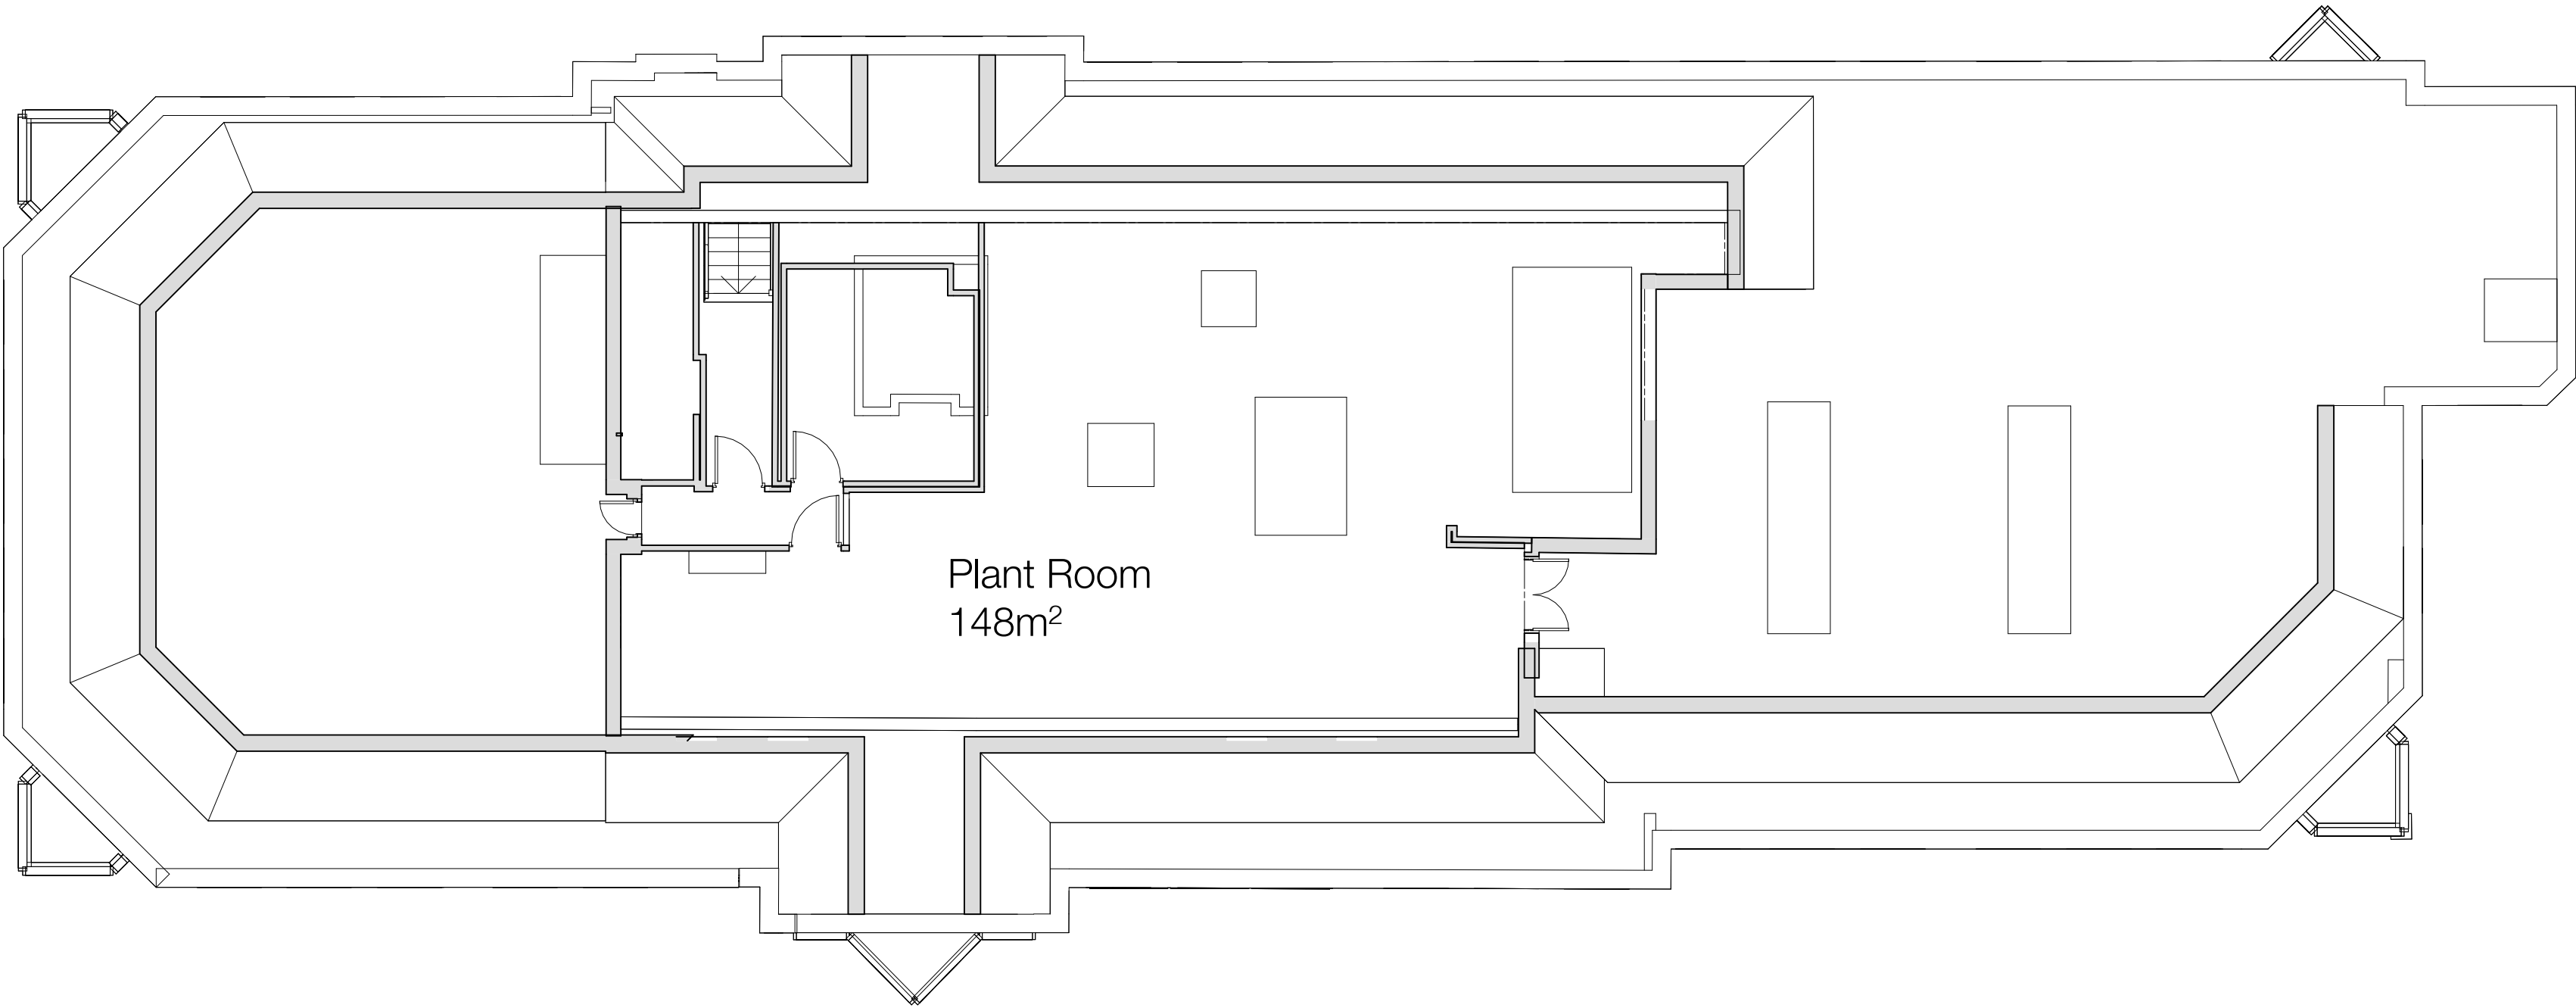

03 Existing Plant Room
SCALE 1 : 100

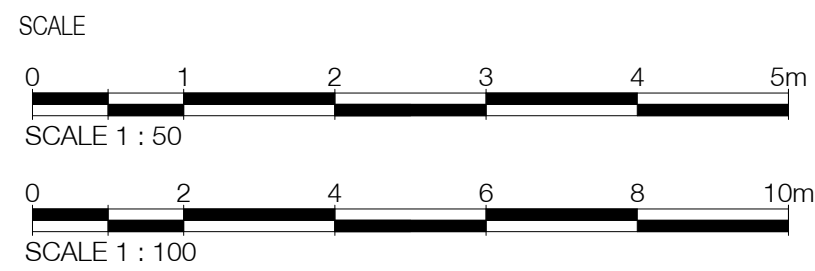

KEY PLAN

 

REVISIONS

Rev.	Date	Description	By

PROJECT REGENTS GATE, READING

TITLE EXISTING PLANS

NUMBER 25/31/-04-

SCALE 1 : 100

DATE

PAPER A1

DANKSBADNELL
Chartered Architects

KINGS STABLES, 3-4 OSBORNE MEWS, WINDSOR, BERKSHIRE, S
L4 3DE
01753 859880 - enquiry@danksbadnell.co.uk

Planning