


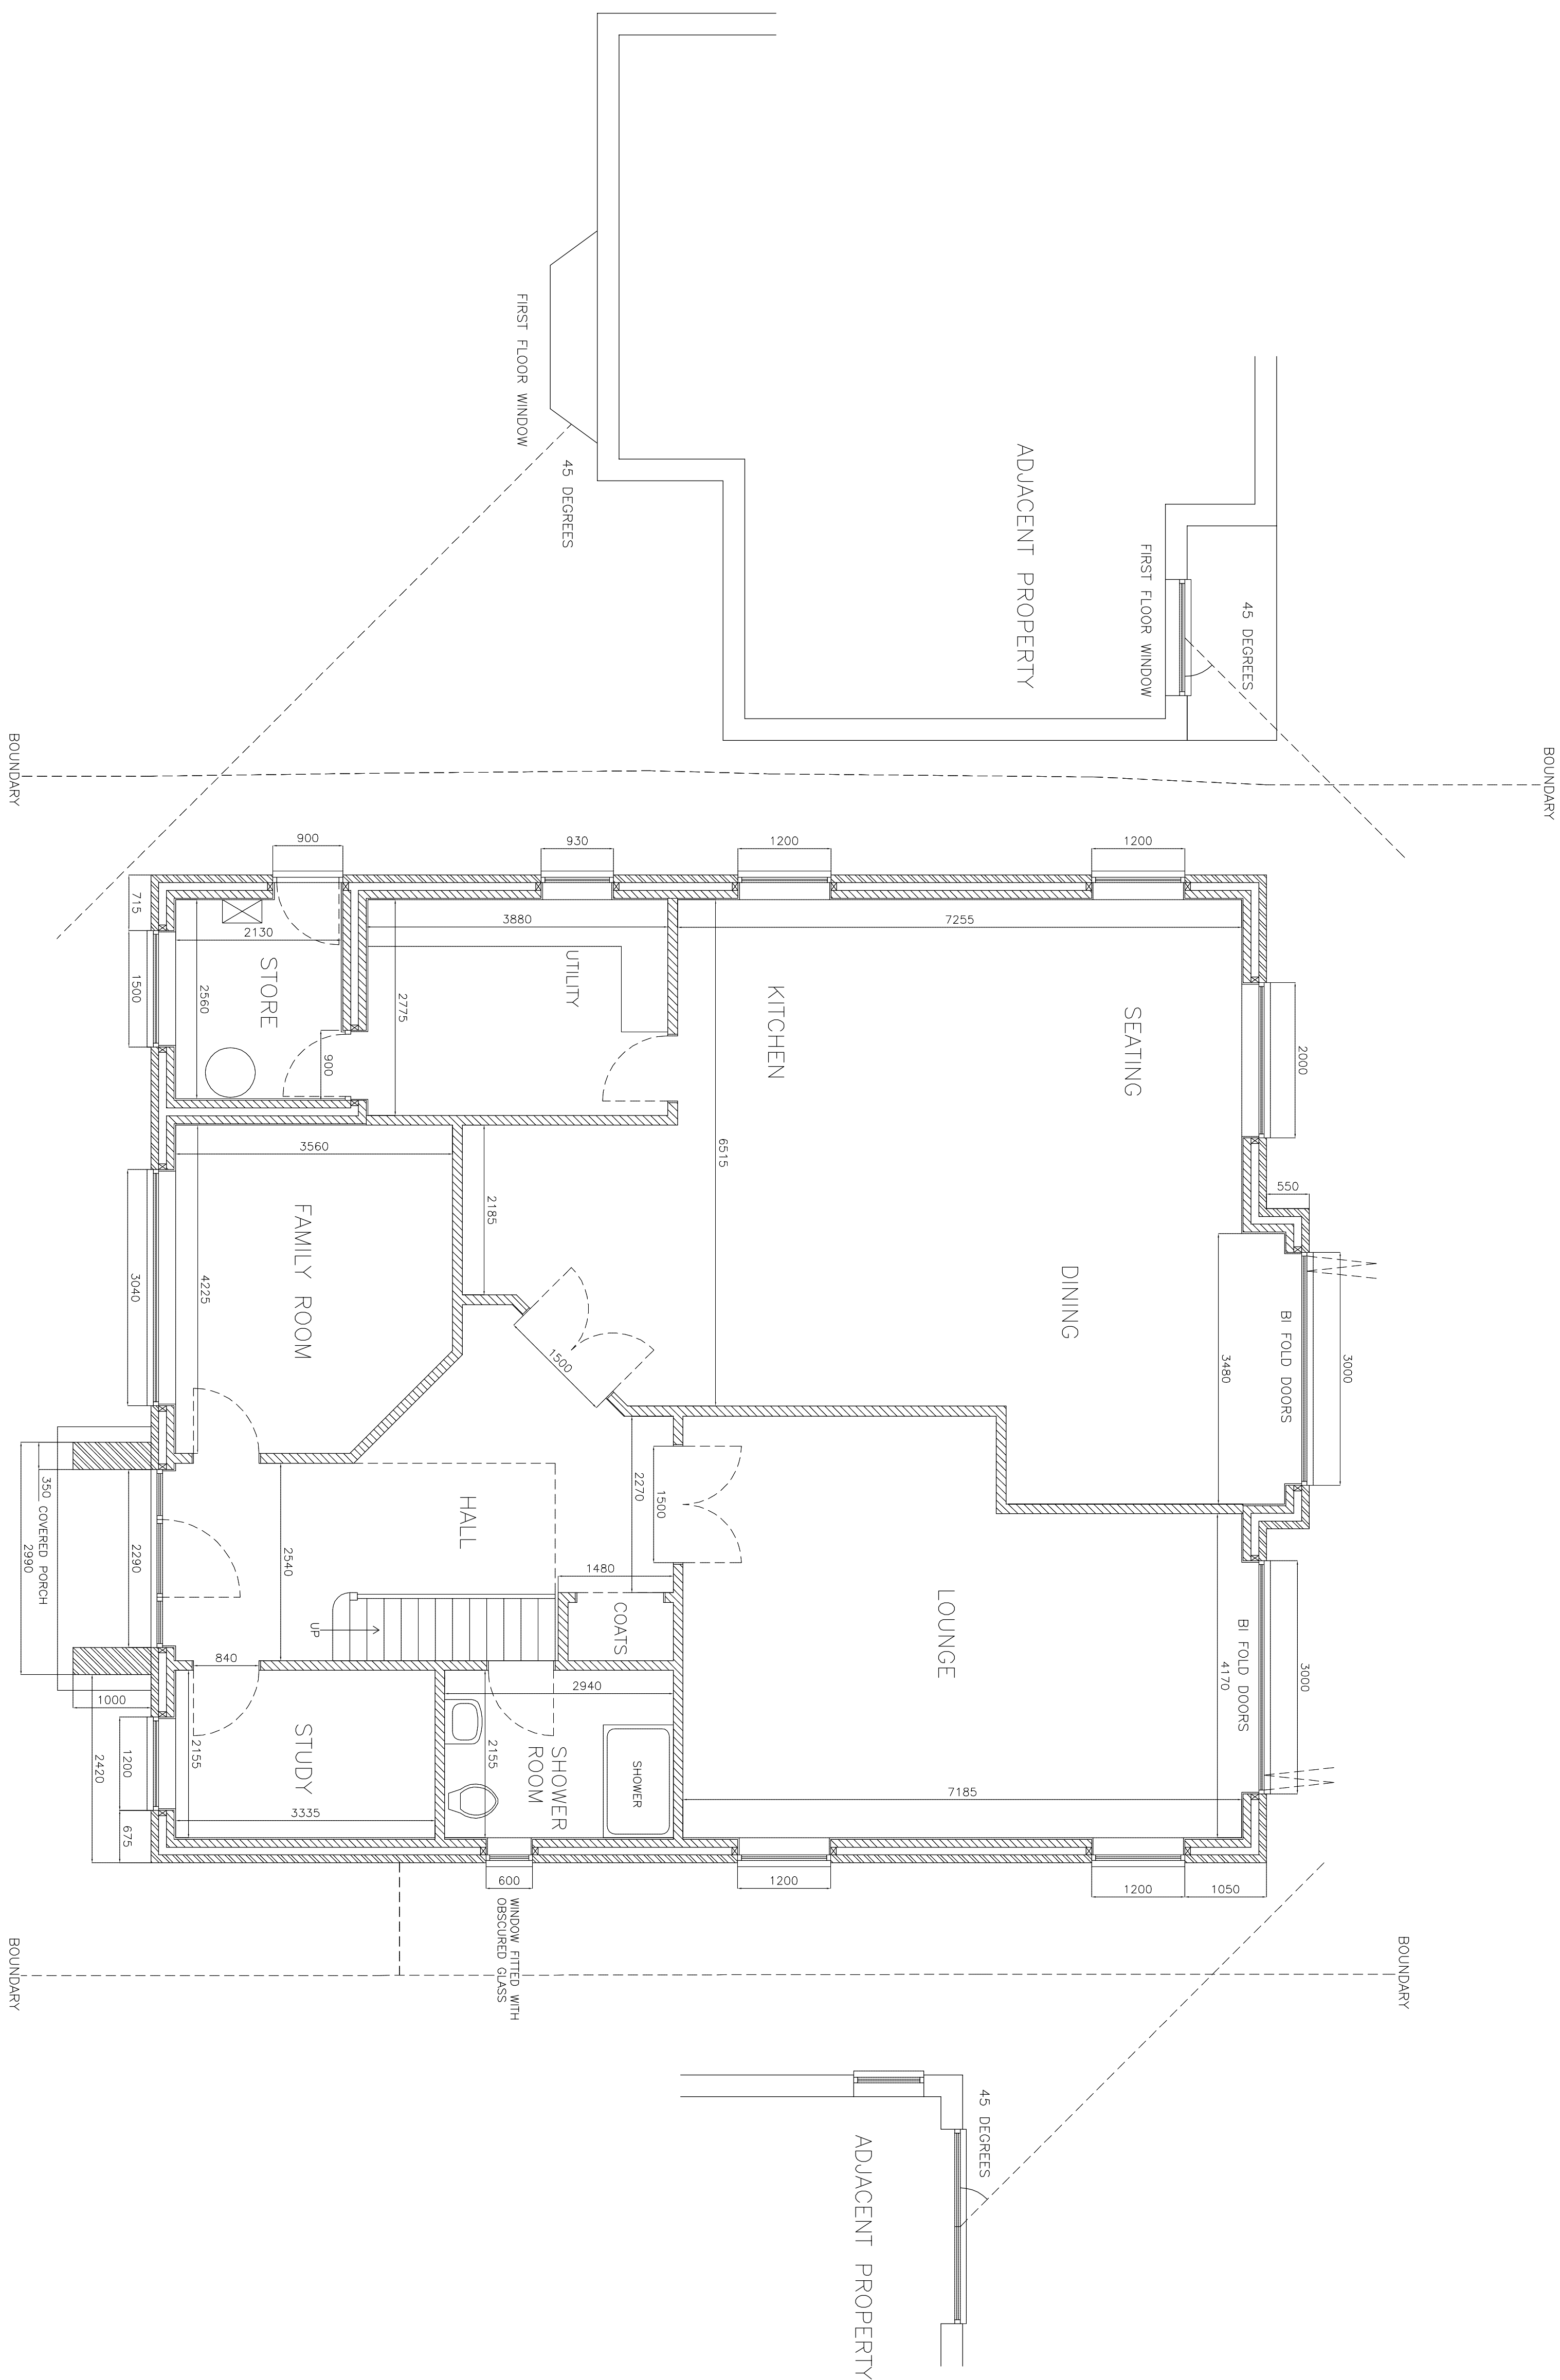


PROPOSED GROUND FLOOR PLAN

PROPOSED NEW BUILD HOUSE

MR AND MRS PUREWAL

147 UPPER WOODCOTE ROAD CAVERSHAM BERKS RG4 7JR

 

DRAWING NO. WR.005A
DATE 8.7.25
SCALE 1:50