


139 CHILTERN
ROAD
CHILTERN
REUT 536

SCALE 1:500
© MAP

PROPOSED
SITE PLAN

NB CHILTERN
MEASUREMENTS
ON SITE

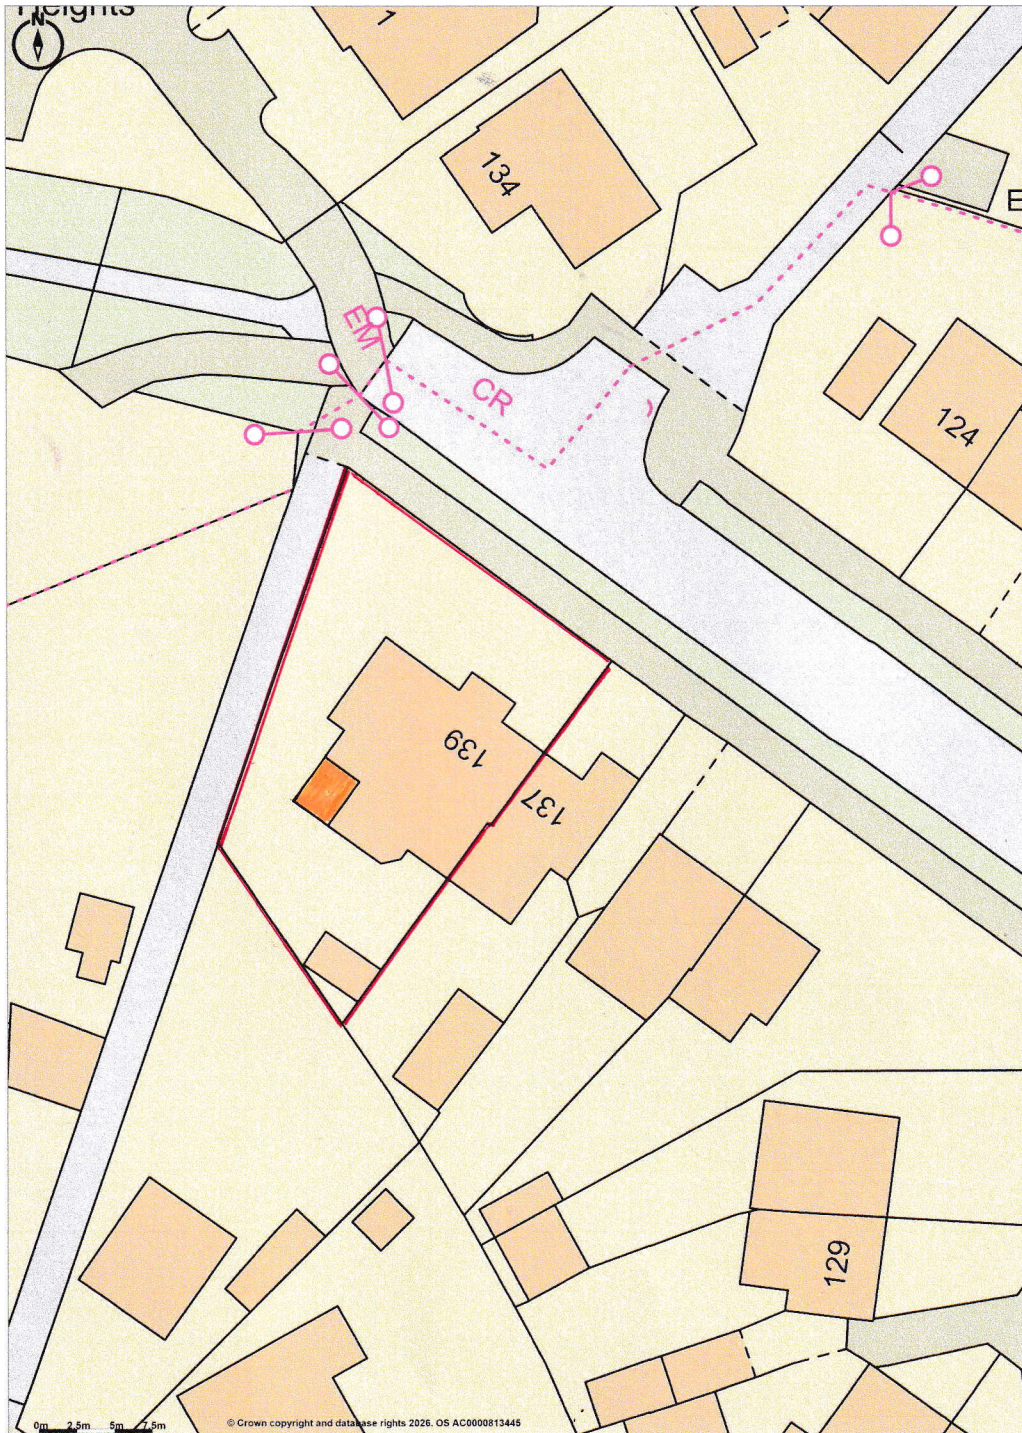

Promap
LANDMARK INFORMATION

© Crown Copyright and database rights 2026. OS AC0000813445
Plotted Scale - 1:500. Paper Size - A4