


139 CHILTON
ROAD
CHILTON
RENT 556

SCALE 1:500
@ M4

EXISTING
SITE PLAN

MS CLASH MU
HABITATS
ON SITE

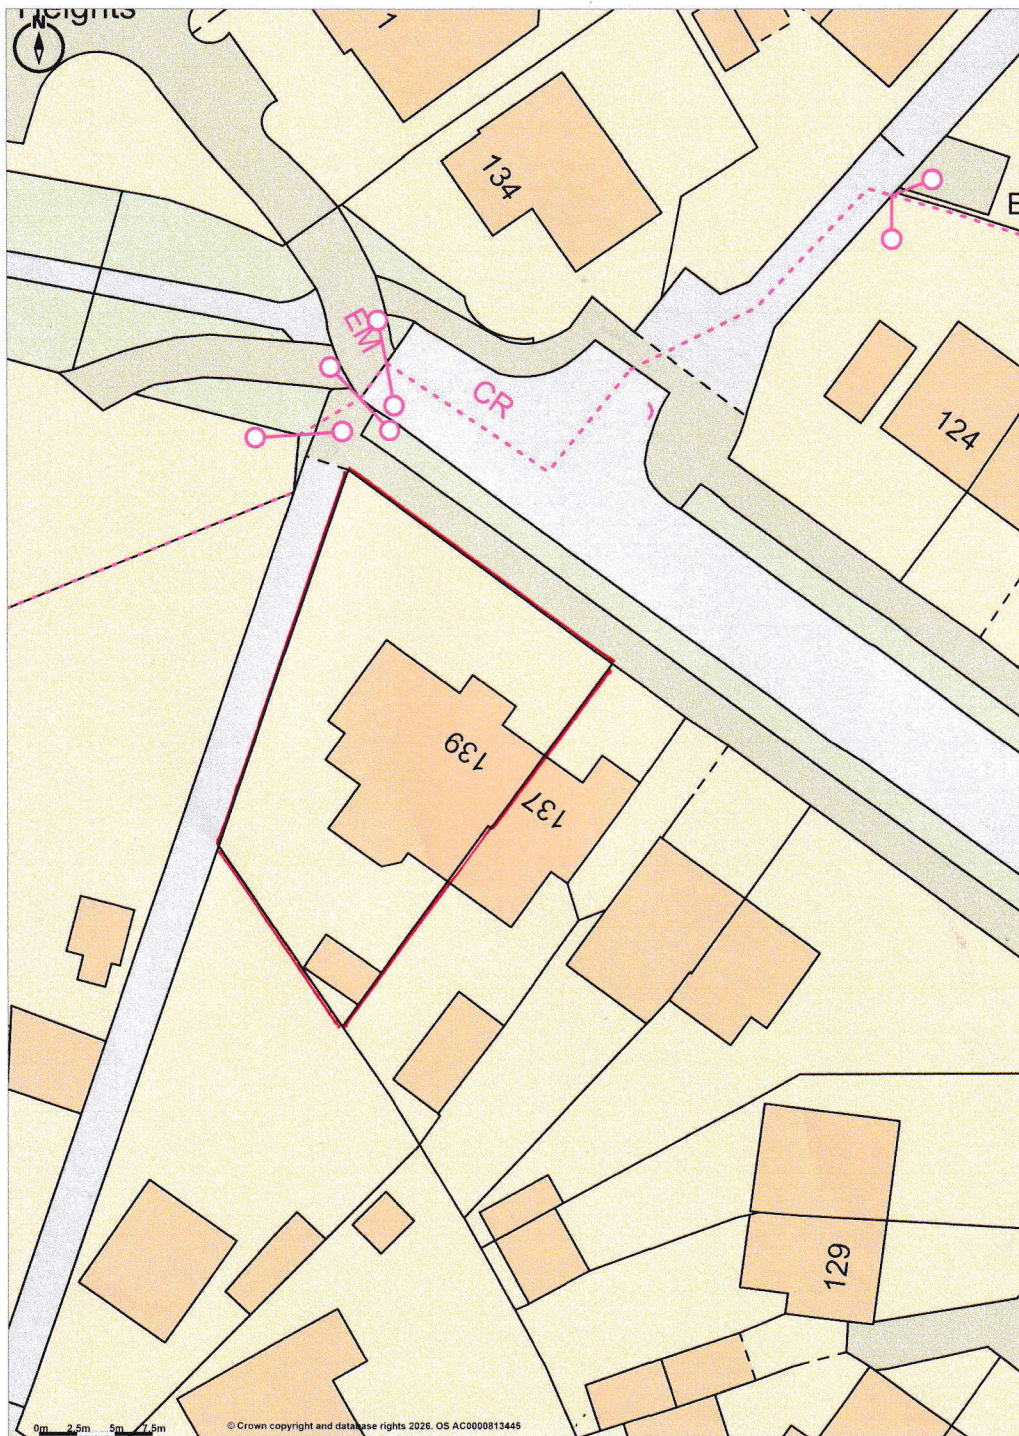

Promap
LANDMARK INFORMATION

© Crown Copyright and database rights 2026. OS AC0000813445
Plotted Scale - 1:500. Paper Size - A4