




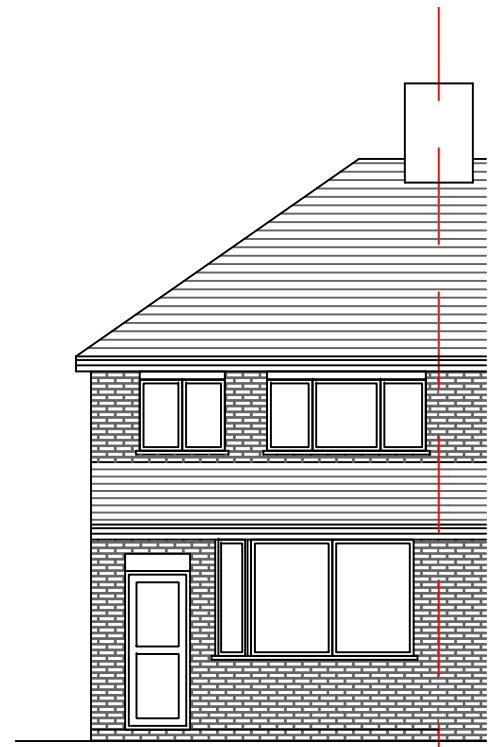


PRE-EXISTING FRONT ELEVATION 1:100 SCALE

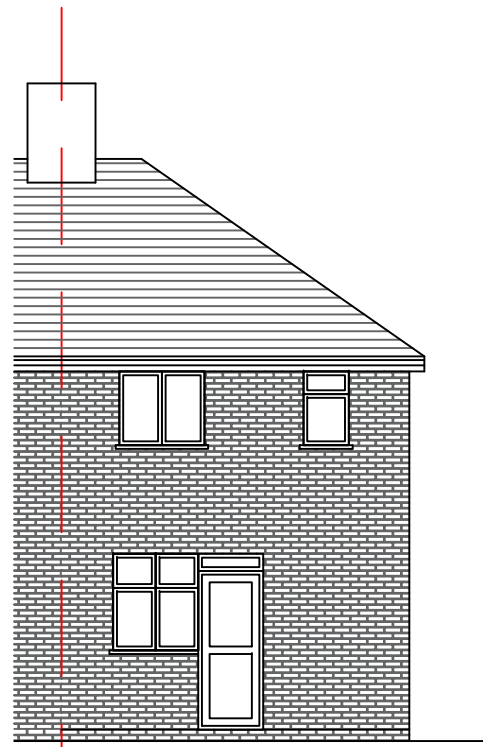


PRE-EXISTING REAR ELEVATION 1:100 SCALE

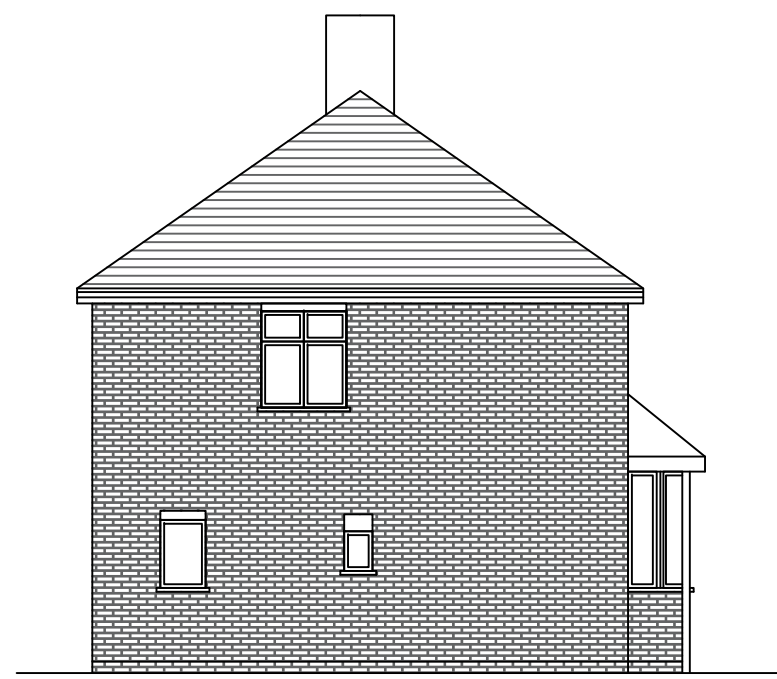


PRE-EXISTING LEFT SIDE ELEVATION 1:100 SCALE

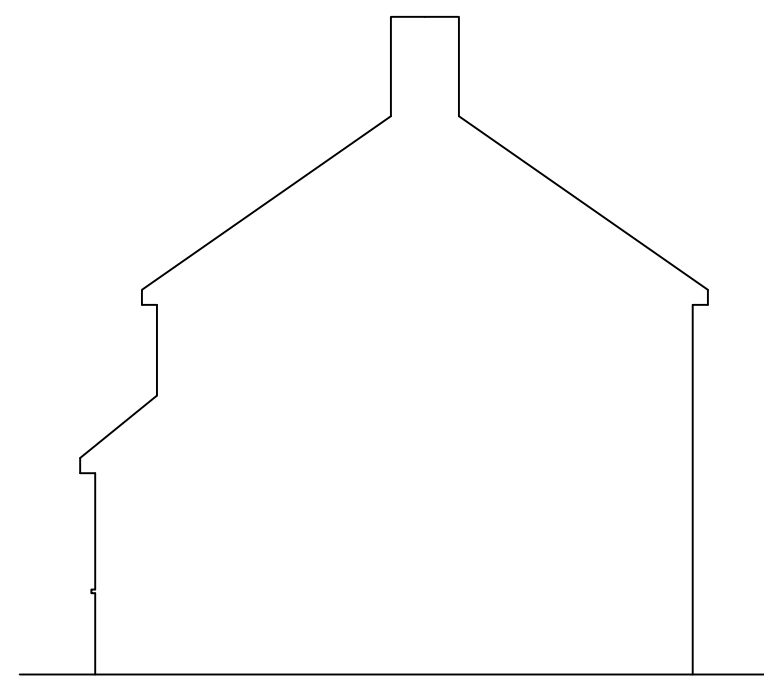


PRE-EXISTING RIGHT SIDE ELEVATION 1:100 SCALE

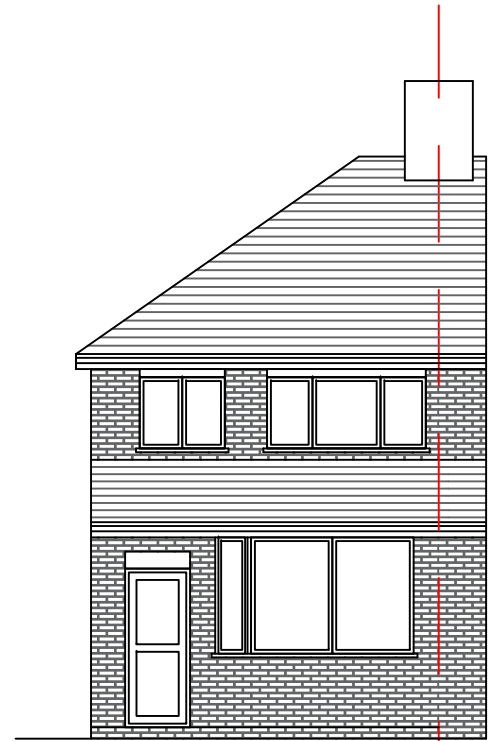


EXISTING FRONT ELEVATION 1:100 SCALE

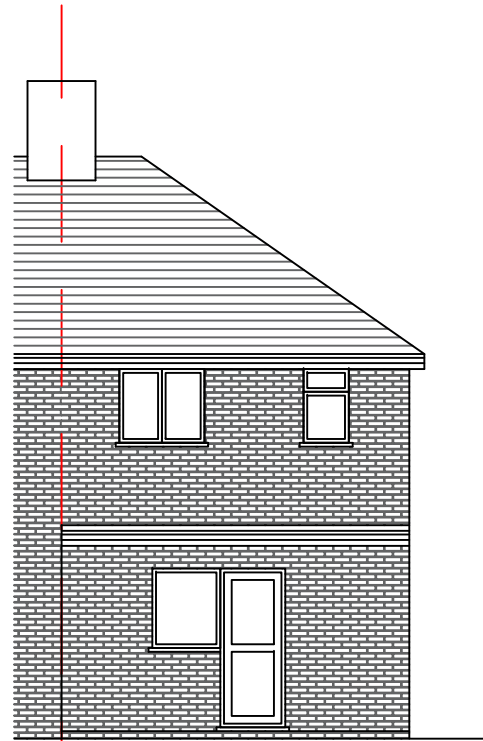


EXISTING REAR ELEVATION 1:100 SCALE

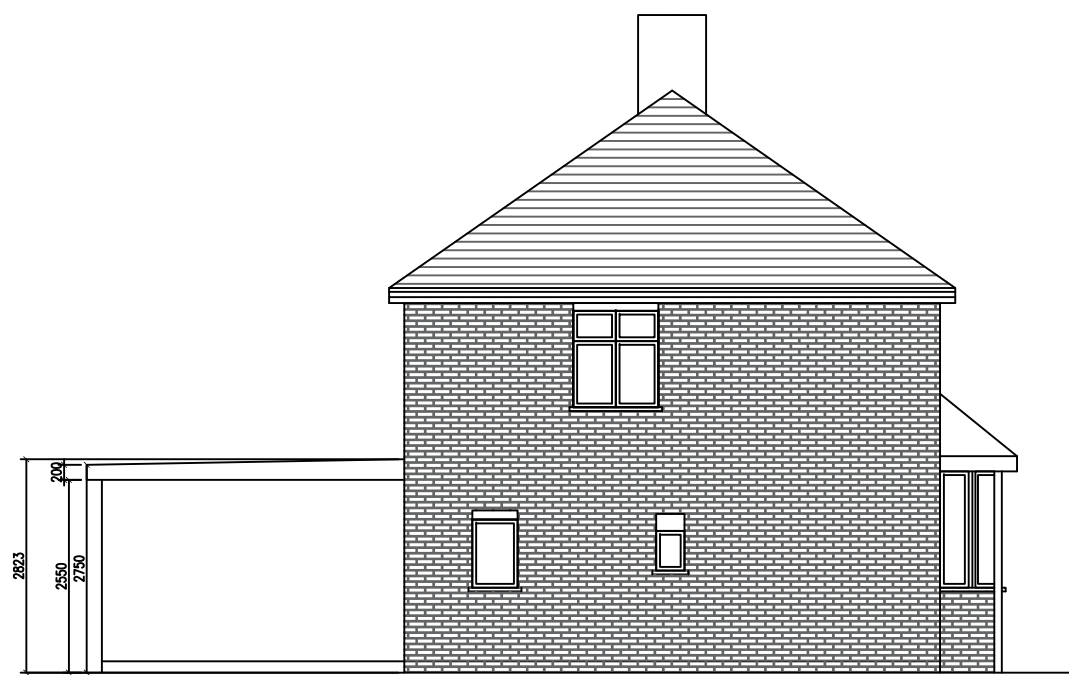


EXISTING LEFT SIDE ELEVATION 1:100 SCALE

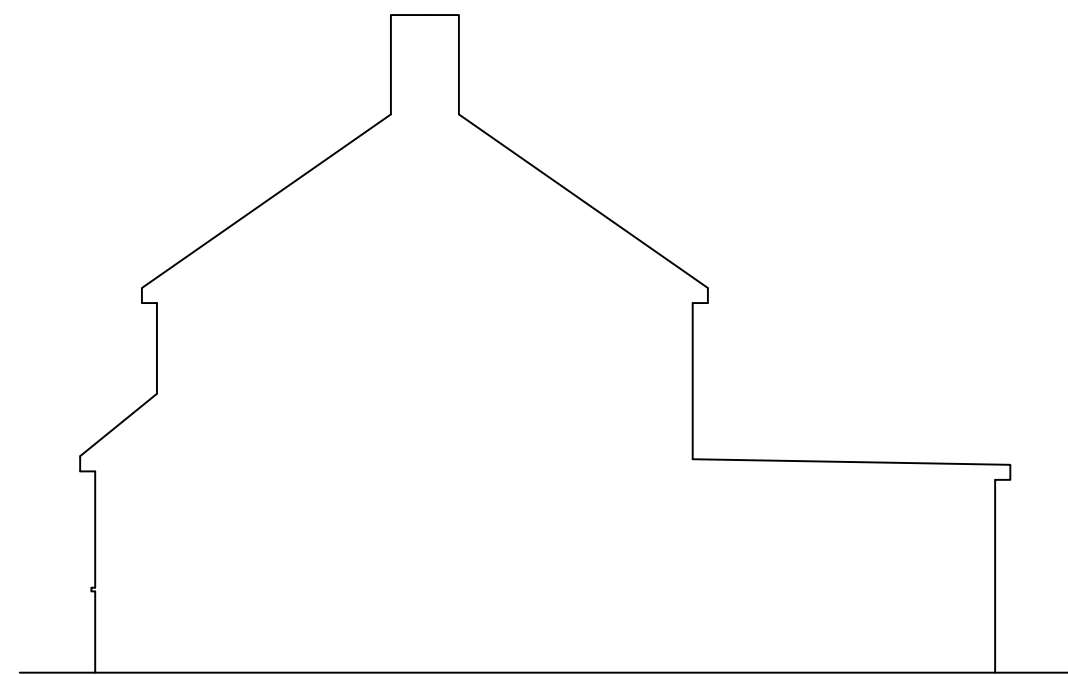


EXISTING RIGHT SIDE ELEVATION 1:100 SCALE

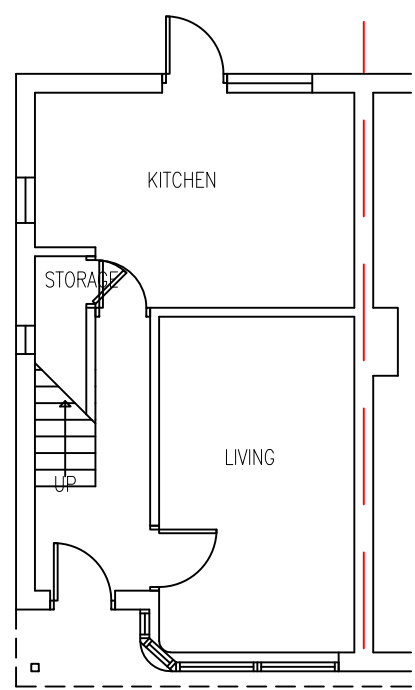



PRE-EXISTING GROUND FLOOR PLAN 1:100 SCALE

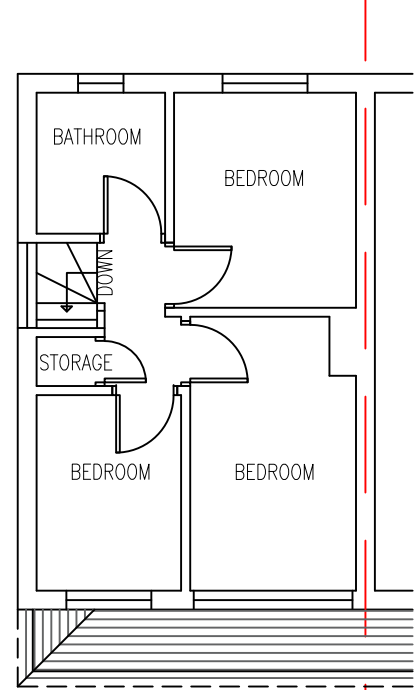


PRE-EXISTING FIRST FLOOR PLAN 1:100 SCALE

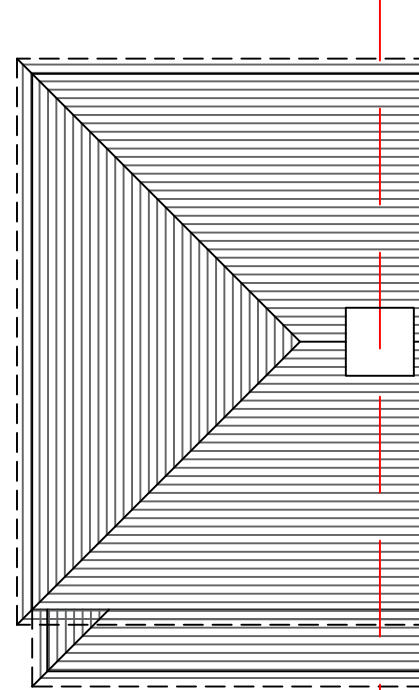


PRE-EXISTING ROOF PLAN 1:100 SCALE

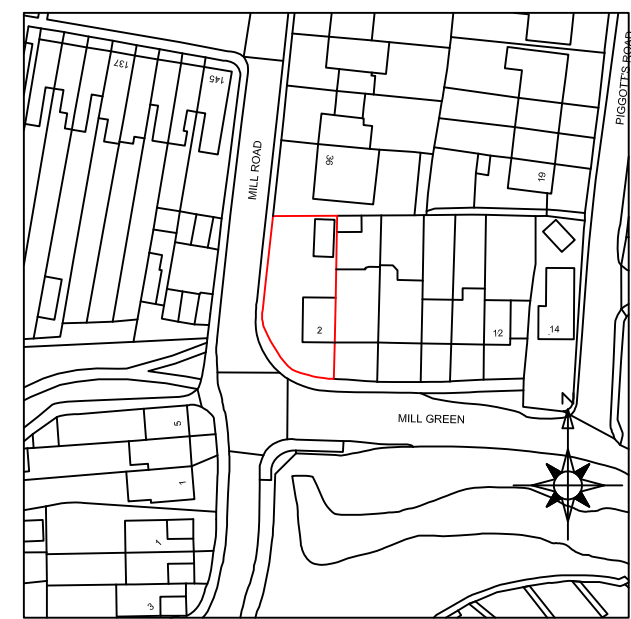 


LOCATION PLAN 1:1250 SCALE

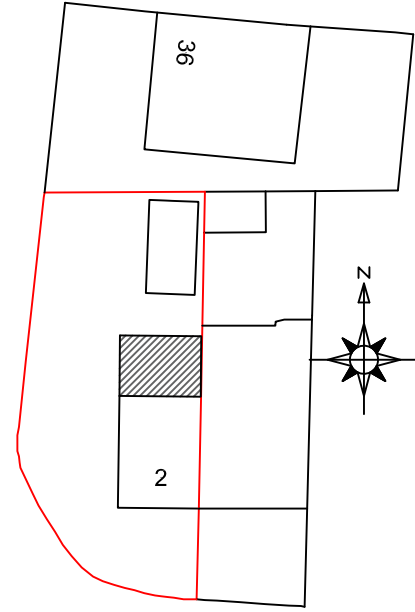


SITE PLAN 1:500 SCALE

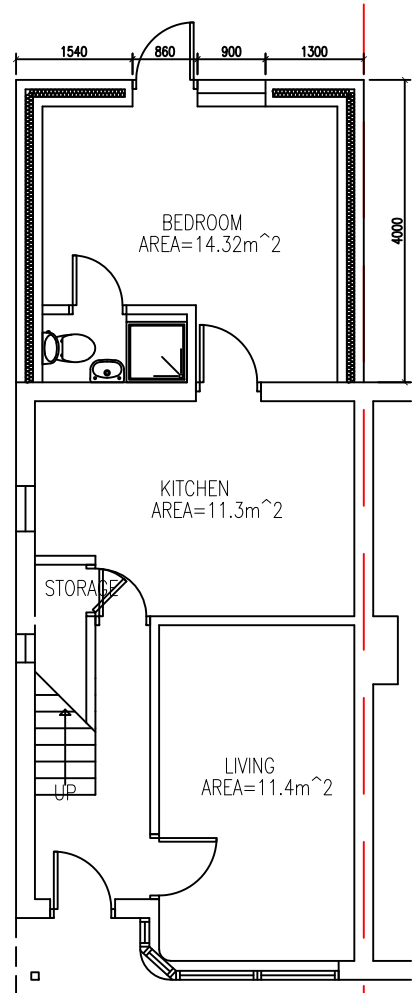


EXISTING GROUND FLOOR PLAN 1:100 SCALE

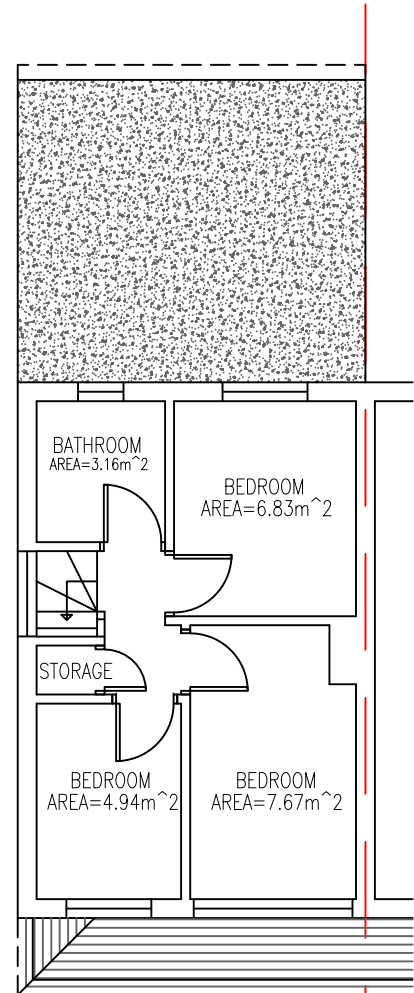

EXISTING FIRST FLOOR PLAN 1:100 SCALE

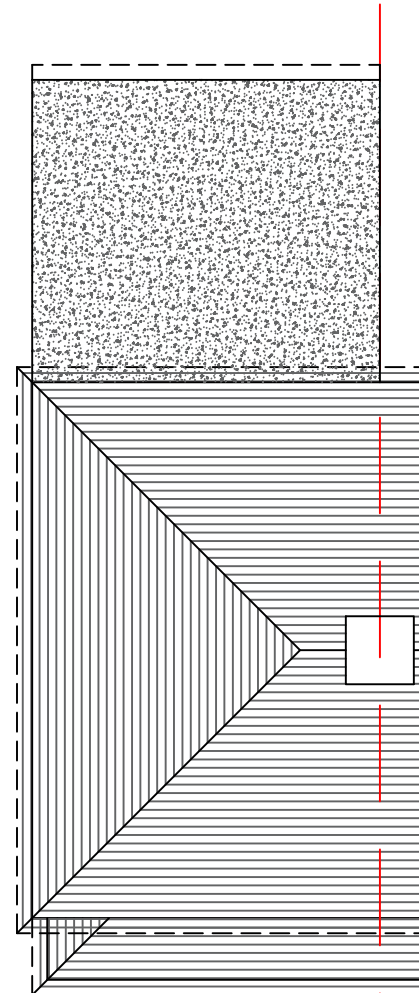

EXISTING ROOF PLAN 1:100 SCALE

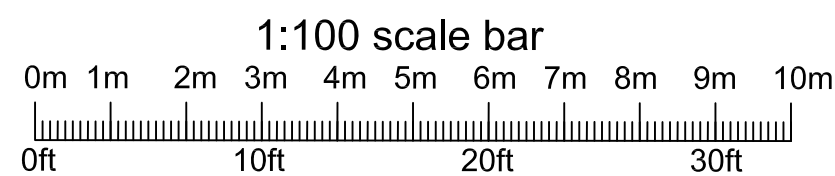

DESCRIPTION:

RETROSPECTIVE APPLICATION FOR SINGLE STOREY REAR EXTENSION WITH FLAT ROOF AND CHANGE OF USE FROM C3 TO C4 4 BEDROOM 5 PERSON HMO

CLIENT: RAJ KHANNA

SITE ADDRESS:

2 MILL GREEN

READING


RG4 8EX

SCALE: 1:100 @A1

DRAWING NUMBER: PL/SAK/1

DATE: SEP 2025

REVISIONS:

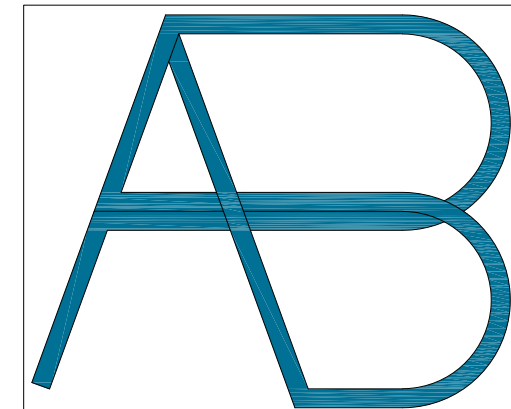

e-mail: abstructuraldesigns@gmail.com
Tel: 0770 2167000



DEVELOPMENT | CONSULTANCY | LENDING

0203 005 3221

lionspropertygroup.com

office@lionspropertydevelopments.com

Unit 6, Hounslow Business Park, Alice Way,
Hounslow, TW3 3UD



DISCLAIMER:
THESE DRAWING SHOULD BE APPROVED BY LOCAL AUTHORITY OR APPROVED INSPECTOR BEFORE WORK CAN START.

DO NOT SCALE FROM DRAWING MEASUREMENTS TO BE TAKEN ON SITE.

PARTY WALL(ECT) ACT 1997 TO BE AGREED WITH ADJOINING NEIGHBORS BY CLIENT BEFORE COMMENCING WORKS.

ALL WORKS INCLUDING FOUNDATIONS, WASTE LINES, GUTTERING TO BE WITH IN BOUNDARY LINES OF SITE.