



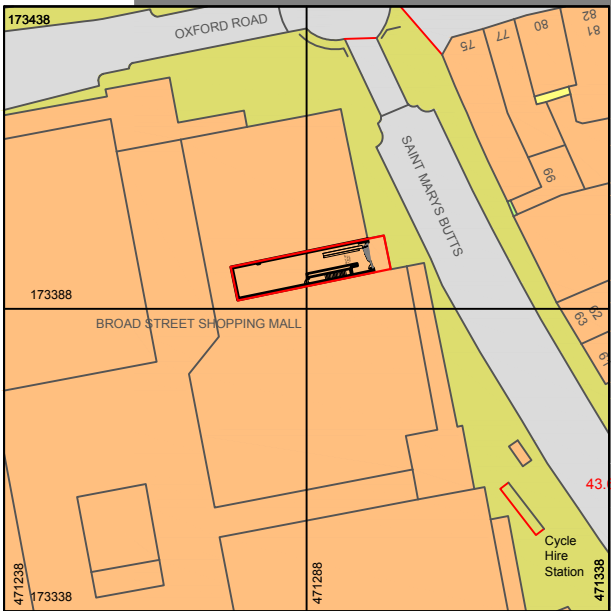

General Notes:

Do Not Scale. All dimensions and conditions are to be checked on site prior to preparing drawings or commencing any work.

This drawing is the property of Cre8:Portfolio and protected by the Copyright, Designs and Patents Act, 1988

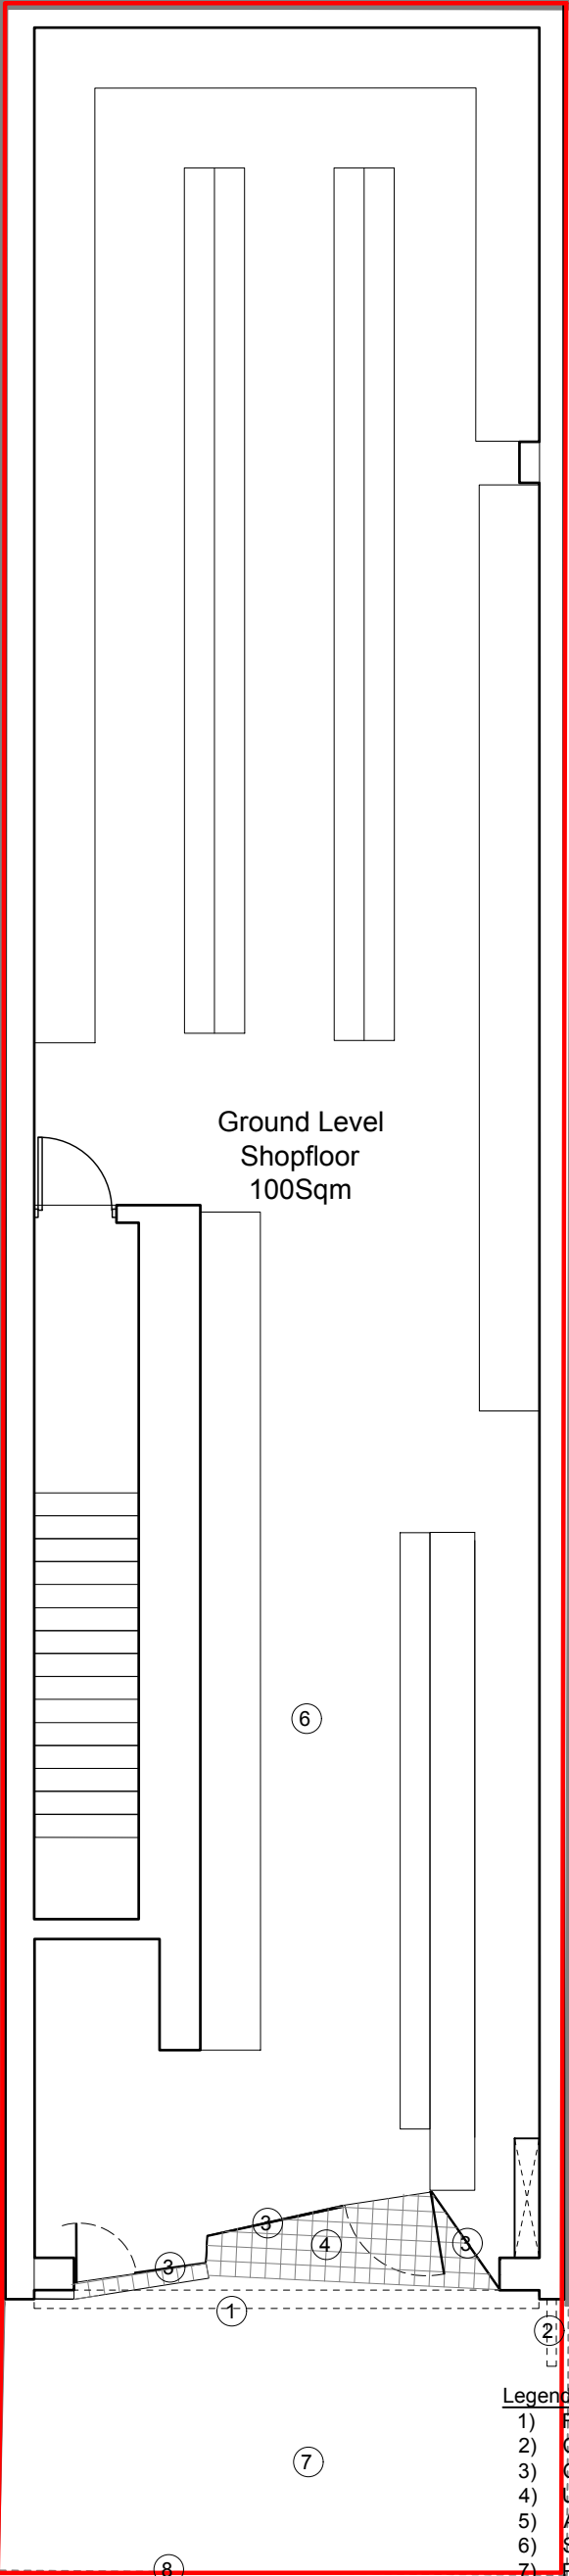

RETROSPECTIVE APPLICATION

Boundary amended - 23/02/26 - Rev B
Annotation amended - 10/02/26 - Rev A

Cre8:Portfolio
ARCHITECTURE . INTERIOR DESIGN . PROJECT MANAGEMENT
63 Twyford Road Harrow, HA2 0SH
M: +44(0)7855956063
E: gcreate@cre8portfolio.com
W: www.cre8portfolio.com

NOTE: Do not scale off drawings. Read in conjunction with associated information. All dimensions are to be checked on site by the Contractor prior to order of materials and commencement of works on site, discrepancies shall be referred to the Architect for clarifications following site check measurements. Supply of the drawing in digital form is for convenience only and no reliance may be placed on any data in digital form. All data must be checked against hard copy. This drawing is issued for Statutory Application and Design Intent only and not for construction unless stated. All Materials, Methods of Storage, and installation shall be in accordance with the current British Standards, as well as Manufacturer's recommendations and other recognised Certification.

REVISION:

Site Address C MART Oriental Store 1 St Marys Butts Reading RG1 2LN	Project Title SHOP FLOOR DEVELOPMENT	Drawing Sheet Basement and Ground Floor Plan		Project number 040924	Drawing number FPL - 201	Purpose FULL PLANNING PERMISSION & ADVERTISEMENT CONSCENT
		Drawn by	Checked by	Scale 1:75@A3 1:1250@A3	Revision A	

