


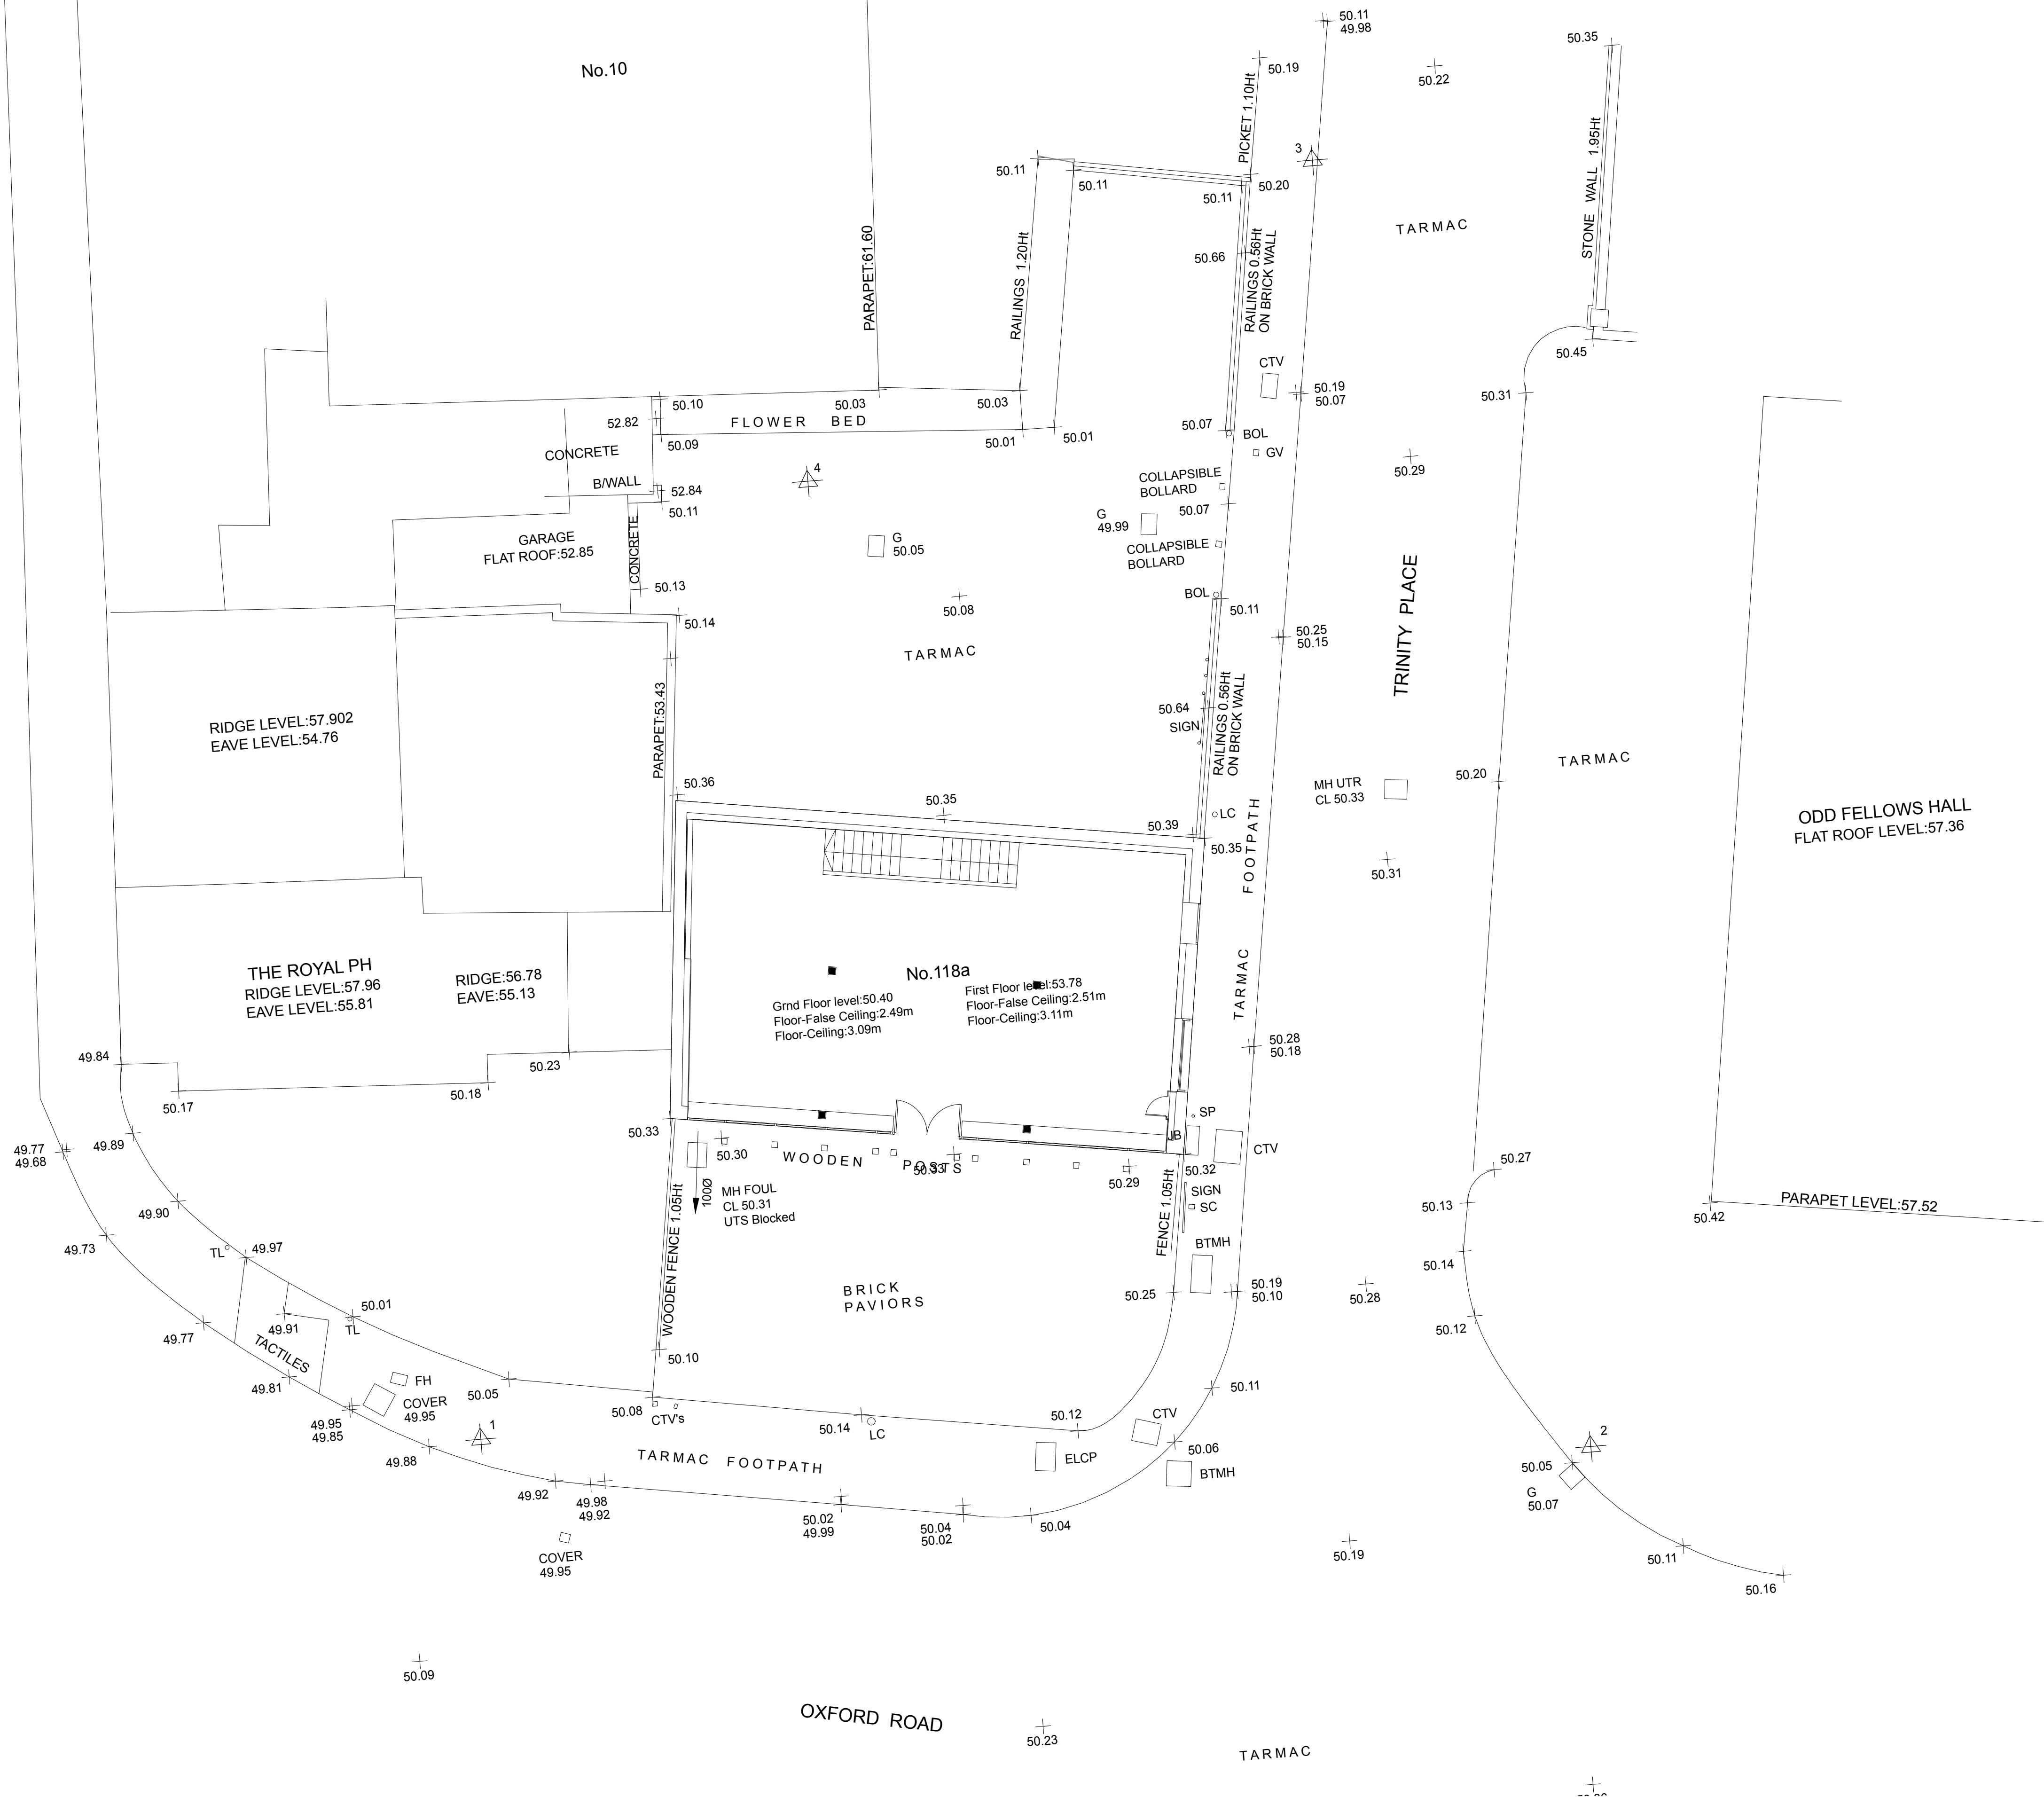

Robin Ashley Architects

Hawk Works,
105 Mary Street,
Sheffield, S1 4RT.
t: 0114 258 7450 f: 0114 258 6379
e: contact@raarchitects.co.uk
www.raarchitects.co.uk

project:

Mixed use development

client:

Mr D Singh

drawing:

First floor plan as existing

drawing number:

15-035-32

revision:

* [22-12-24]

date:

22-12-24

scale:

1:200

original size:

A1

issue:

Preliminary

drawn:

DJU

checked:

this drawing may be scaled only for the purposes of planning approval
check all dimensions on site + refer all queries prior to carrying out work
this drawing is to be used only for the purposes for which it is issued
© robin ashley architects LLP
registered in england + wales, number OC310 421