





Existing Front Elevation
Scale 1:100

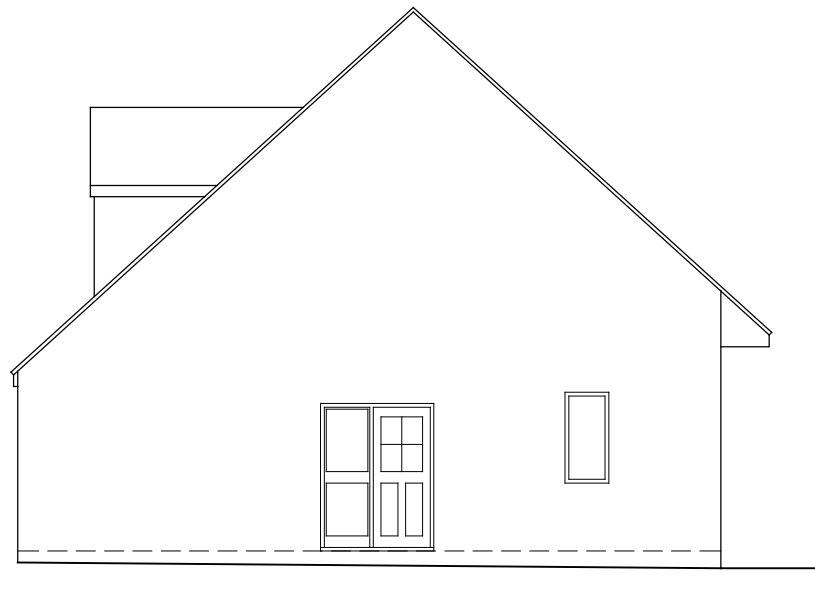

Existing RH Side Elevation




Existing Rear Elevation

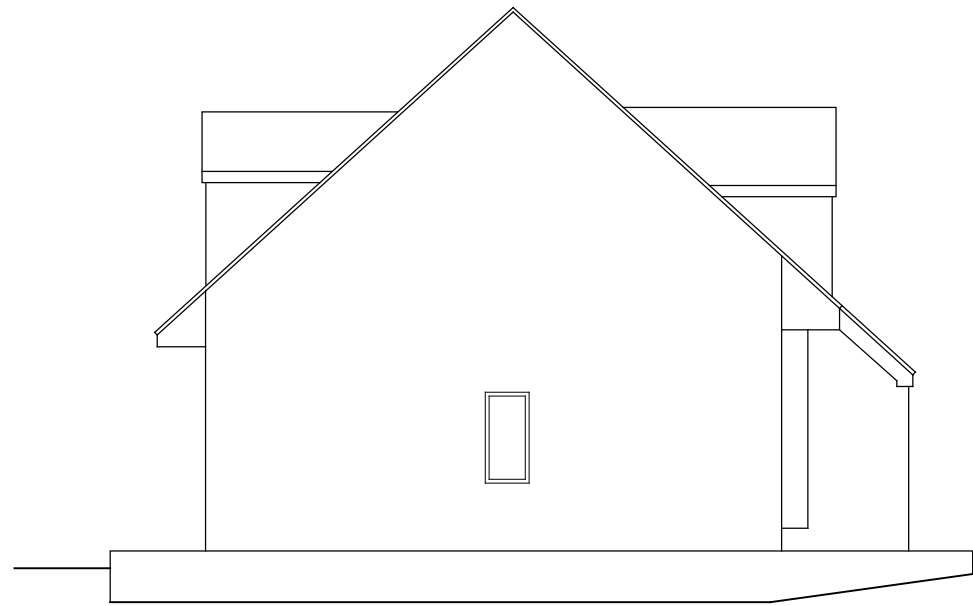

Existing LH Side Elevation




Proposed Front Elevation
Scale 1:100

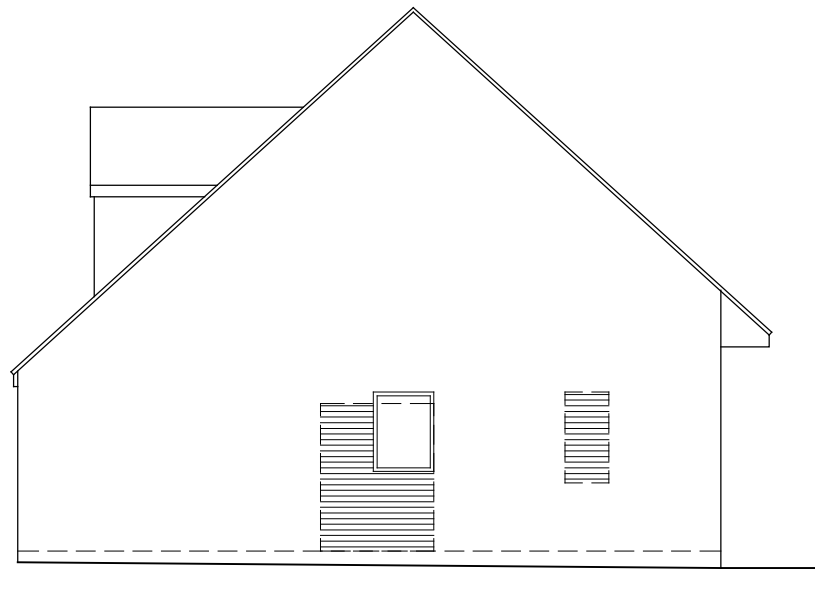

Proposed RH Side Elevation





Proposed Rear Elevation

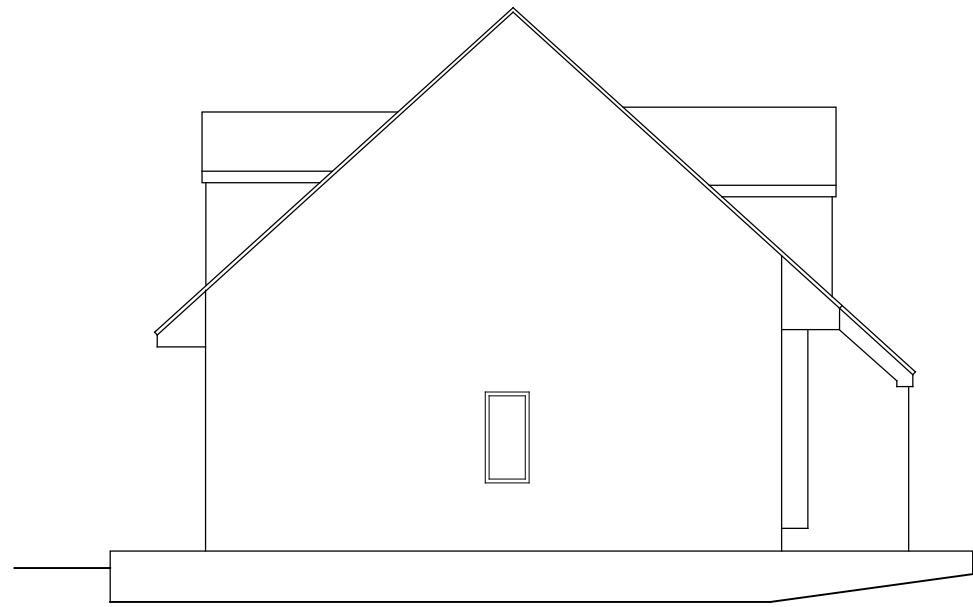


Proposed LH Side Elevation


MATERIALS
Walls: Red/Brown facing brickwork to match existing
Doors : Brown upvc to match existing
Window: Brown upvc to match existing

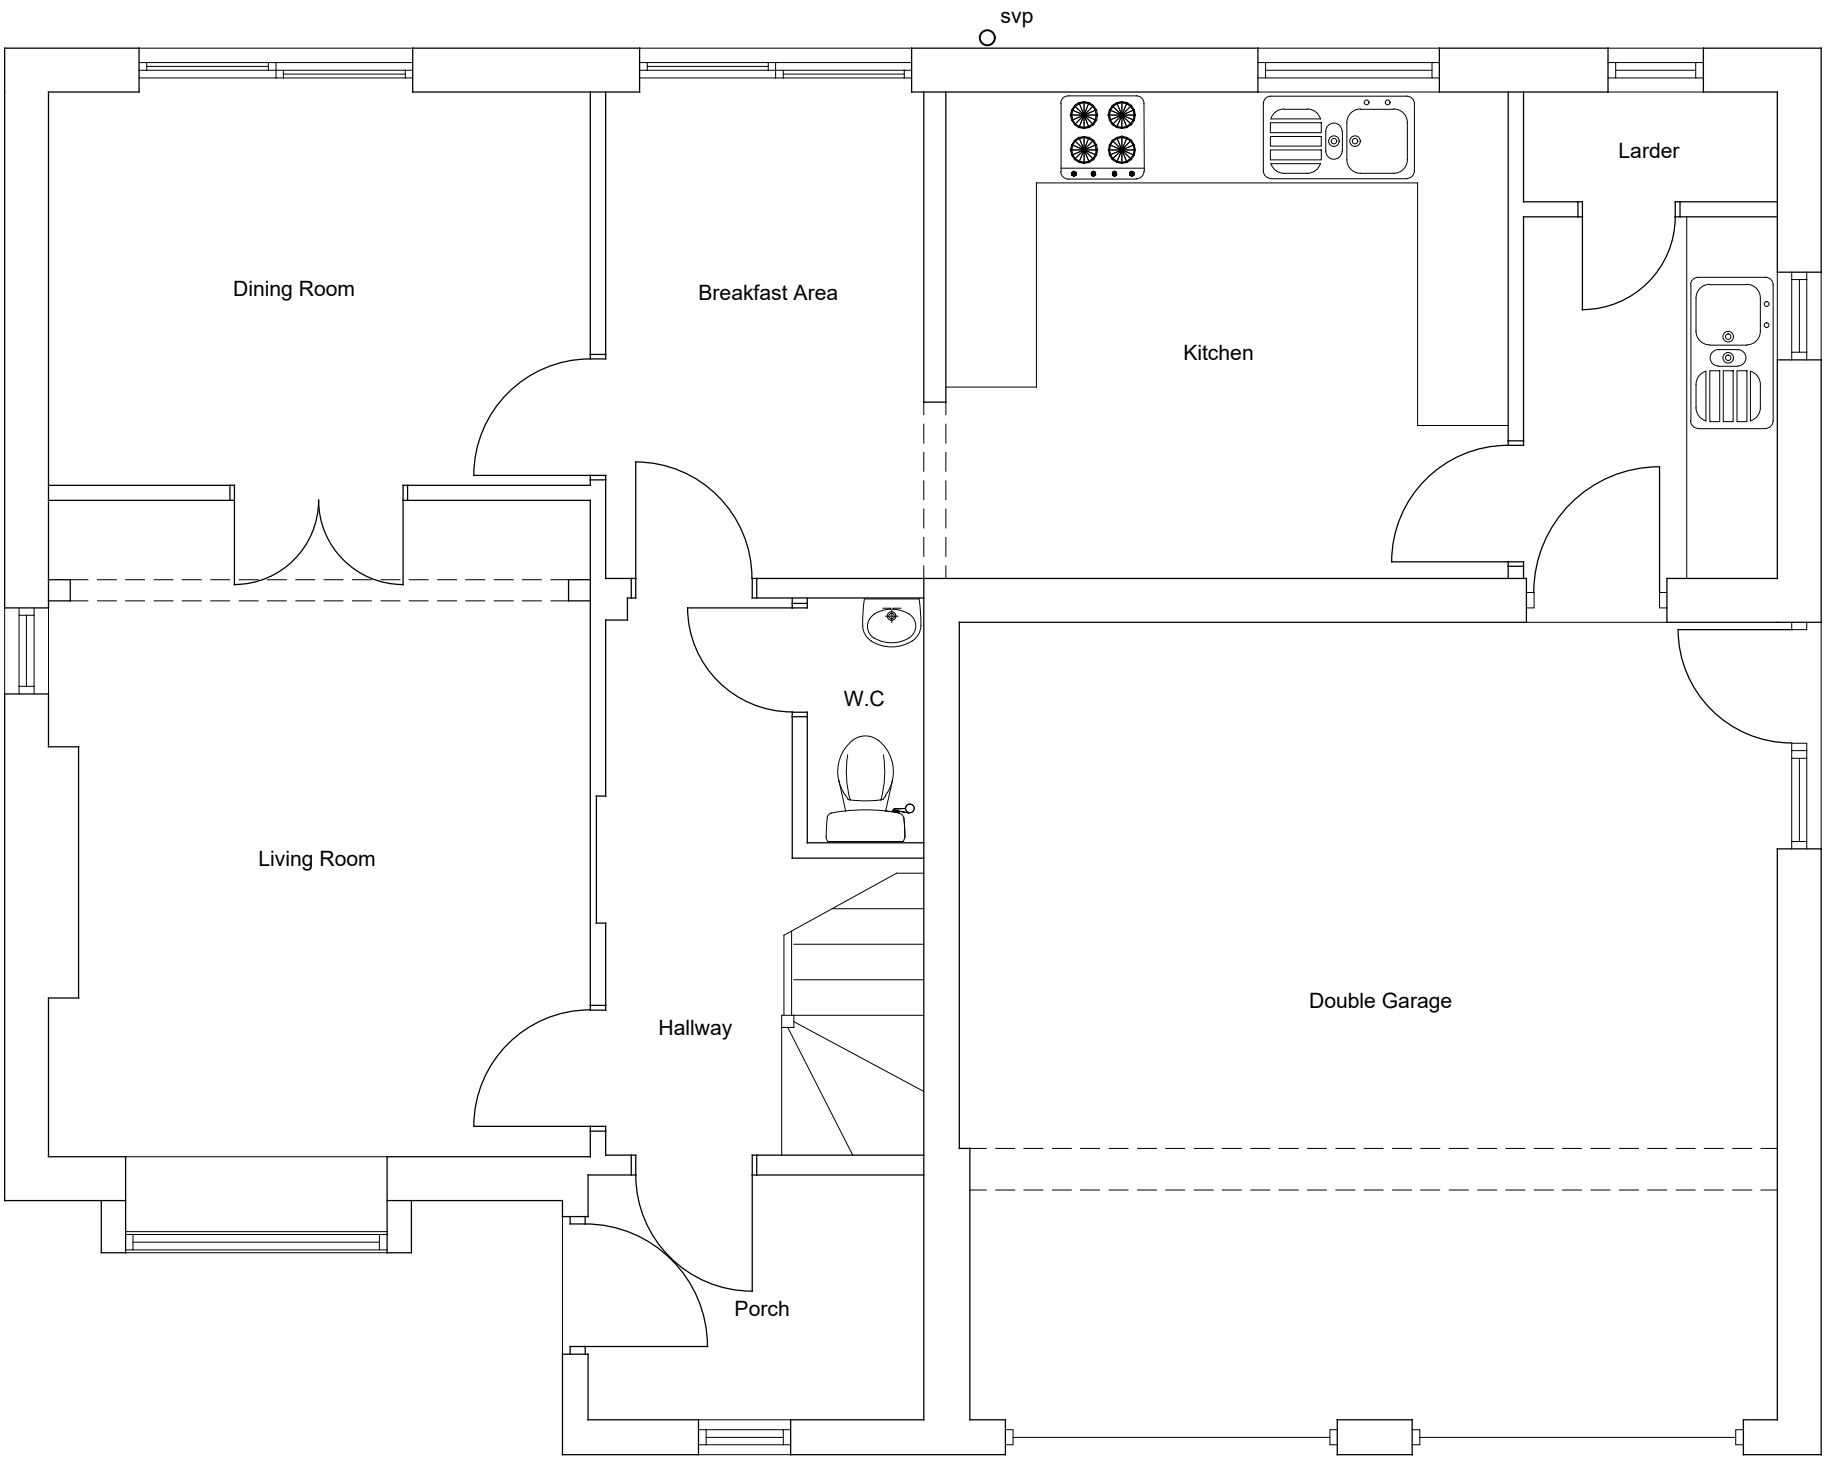 

Existing Ground Floor Plan
Scale 1:50


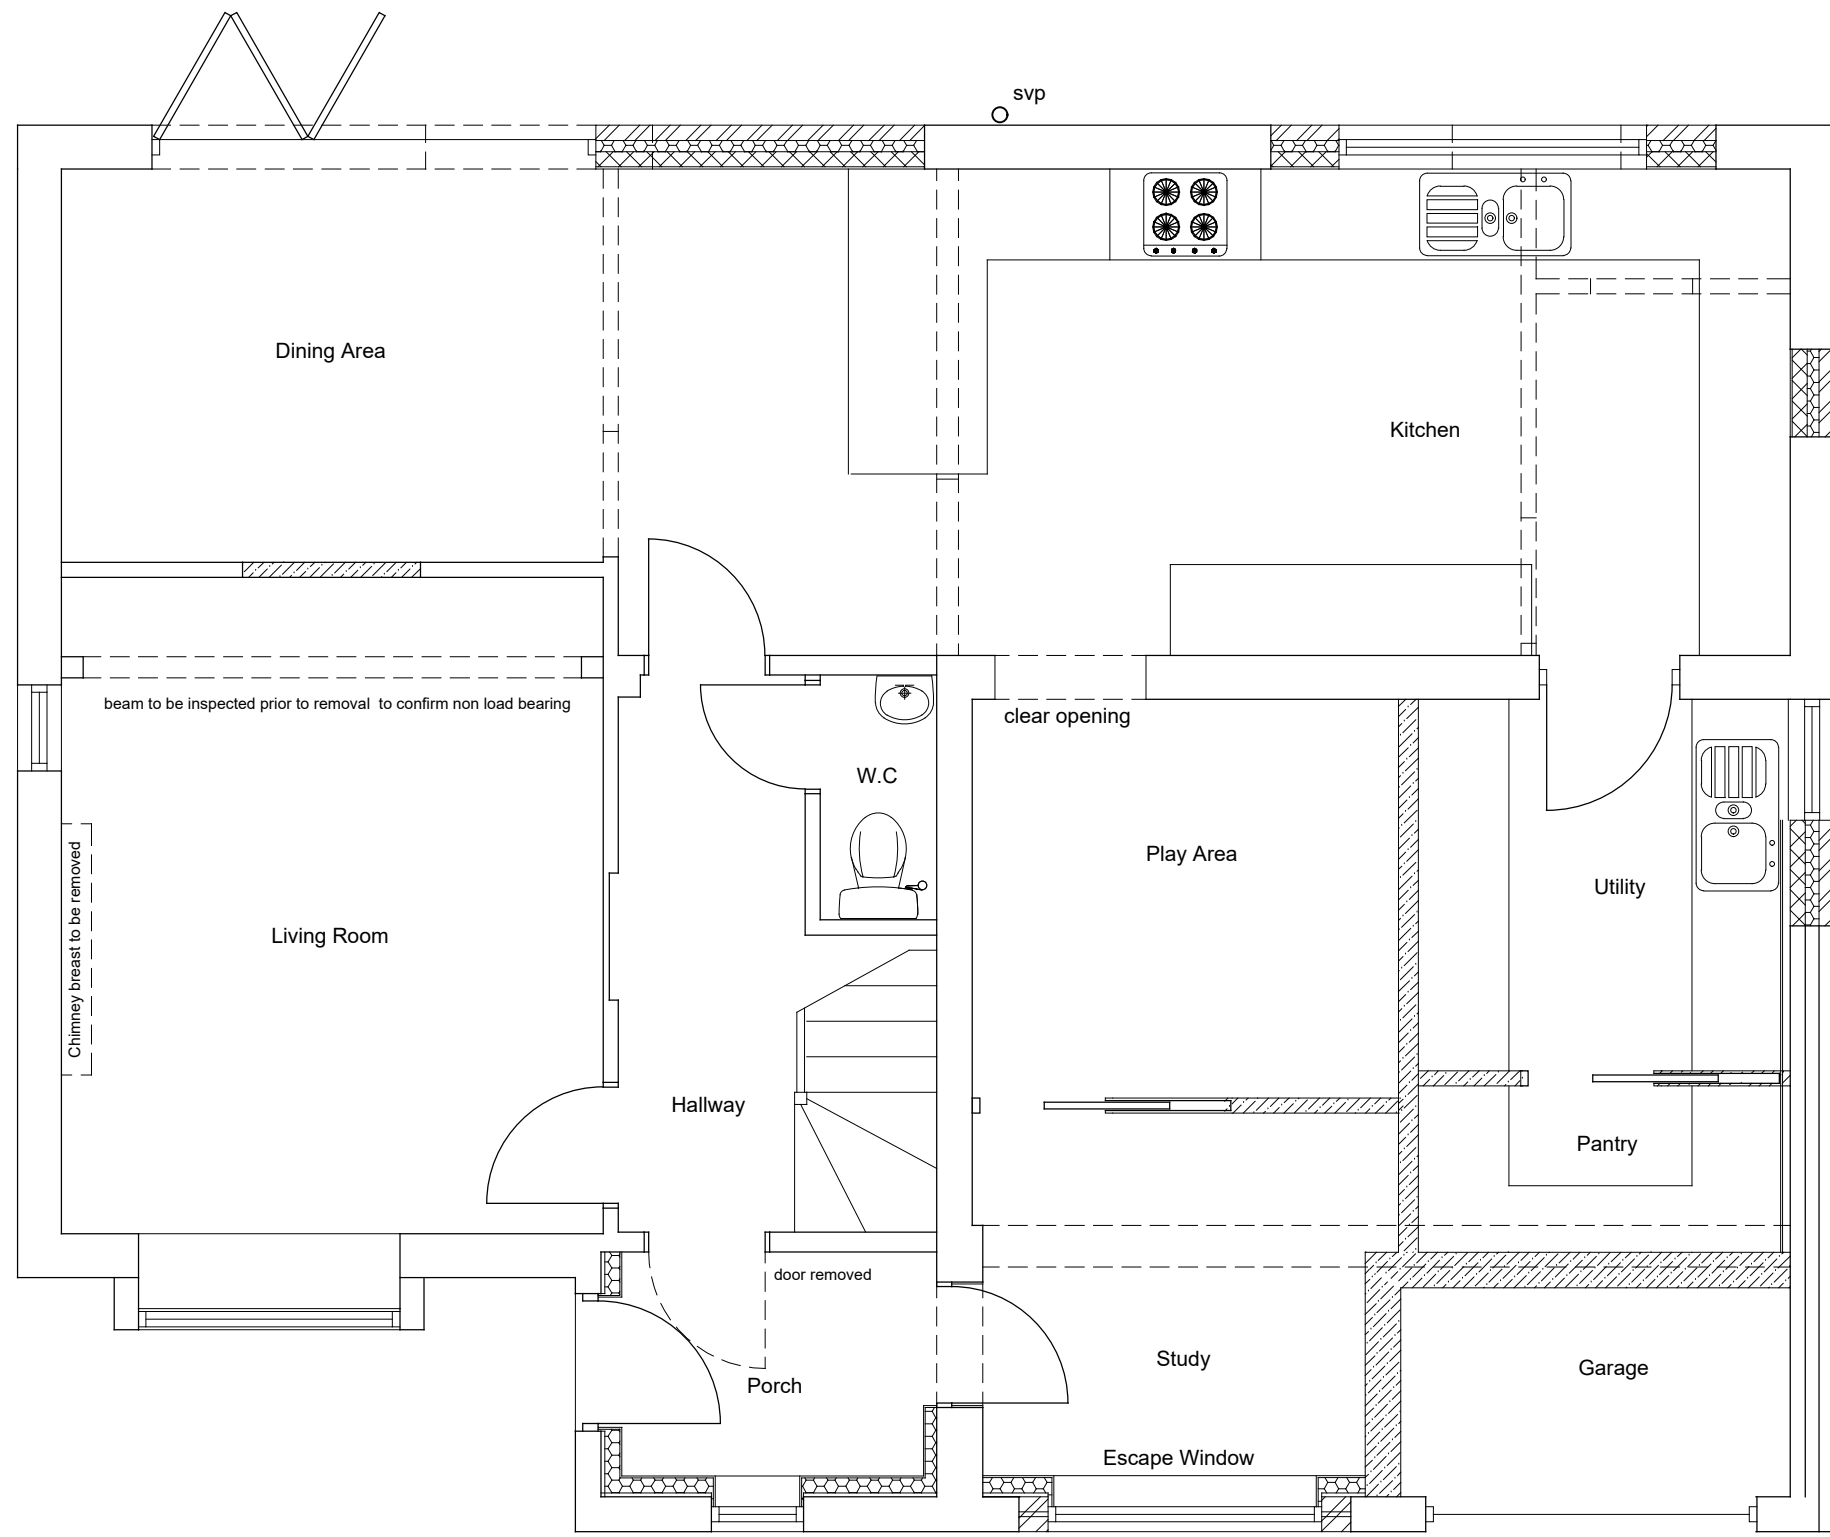


Proposed Ground Floor Plan
Scale 1:50

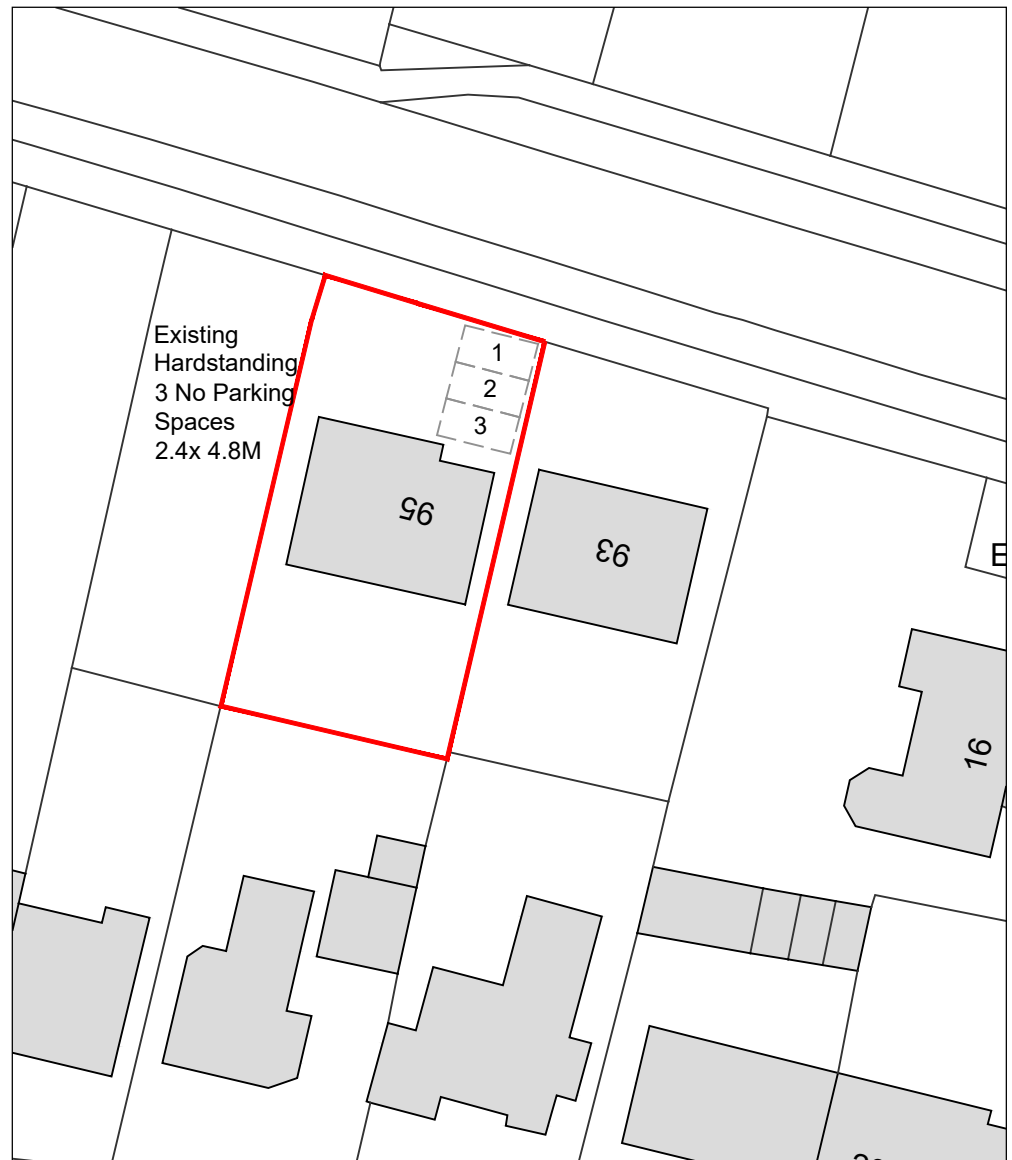


Ordnance Survey, (c) Crown Copyright 2026. All rights reserved. Licence number 100022432

Block Plan
scale 1:500

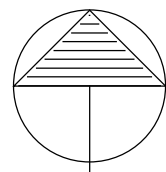 


NORTH

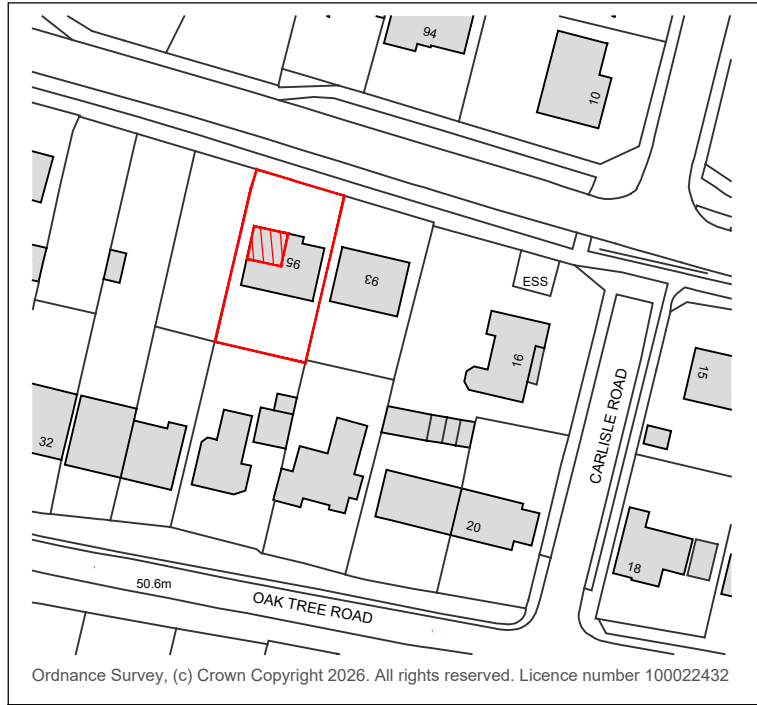

Ordnance Survey, (c) Crown Copyright 2026. All rights reserved. Licence number 100022432

Location Plan
scale 1:1250

 

REV	DATE	NOTES	BY
FOR ISSUE AS PLANNING APPLICATION			

—David Tingle—
Building Design & Surveying Services

17 Woodland Drive, Tilehurst, Reading
Berkshire, RG30 4RT.
T: 0118.9419311 M: 07711902344

Copyright © David Tingle Building Design (2003)

MR & MRS S.MISTRY
95 OVERDOWN ROAD, TILEHURST
READING RG31 6NN

PROPOSED GARAGE CONVERSION
AND INTERNAL ALTERATIONS
EXISTING PROPOSED
PLAN AND ELEVATIONS

Scale: 1:50 & 1:100 A1 Date: Feb 2026
Dwg No: **95OR.MP100** Rev: