



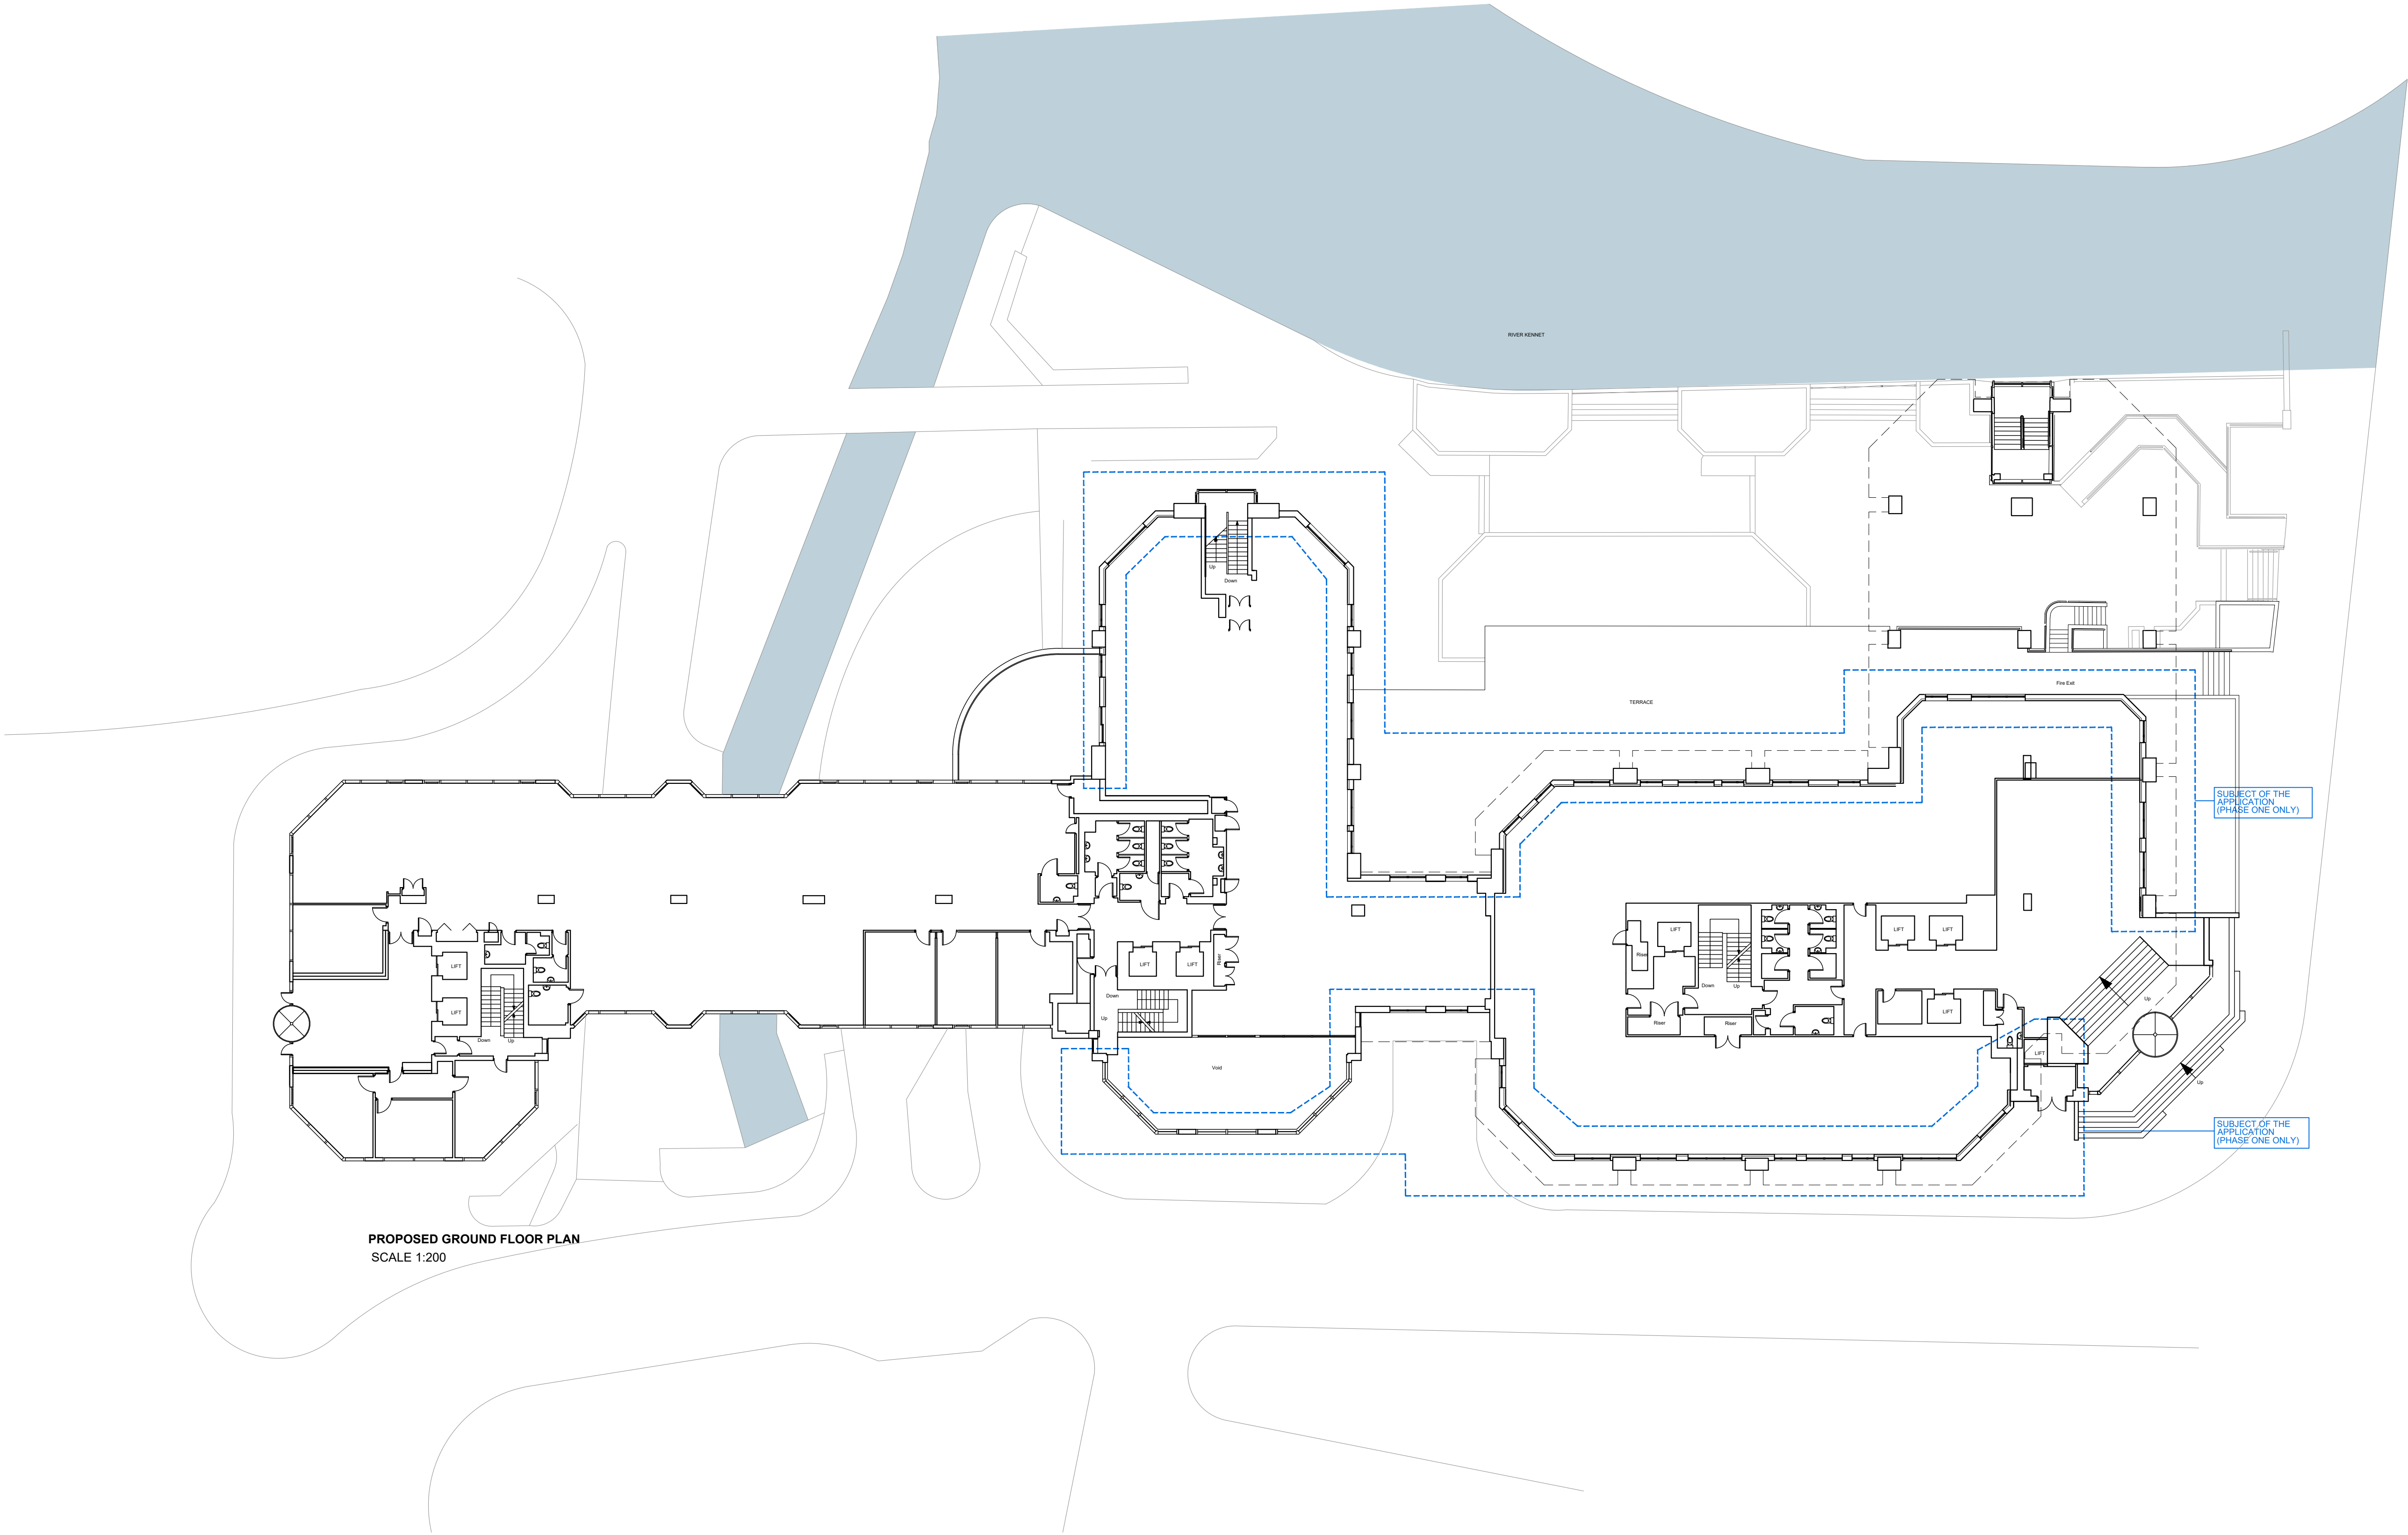

PROPOSED GROUND FLOOR PLAN
SCALE 1:200

NOTES


DO NOT SCALE - USE FIGURED DIMENSIONS ONLY.
ALL DIMENSIONS TO BE CHECKED ON SITE PRIOR TO CONSTRUCTION AND ANY DISCREPANCIES TO BE HIGHLIGHTED BY CONTRACTOR.
THIS DRAWING IS TO BE READ IN CONJUNCTION WITH ALL RELEVANT SPECIFICATIONS AND DRAWINGS.
ALL LEVELS ARE TO FINISHED LEVELS UNLESS OTHERWISE INDICATED.

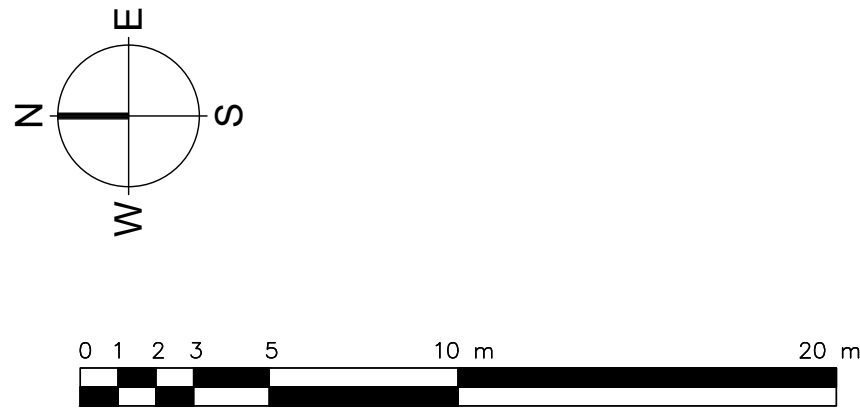

Drawing Status:	P L A N N I N G	
Revision:	Description:	Date:
P.01	Issued for Information	14.01.26
P.02	Issued for Information	27.02.26
P L A N N I N G		

SADAarchitecture

P : 26C George Street, St Albans, AL3 4ES
E : letterbox@sada-architecture.com
W : www.sada-architecture.com
T : 01 727 860810
Project: 24-013 Abbey Gardens
Drawing: Proposed Ground Floor Plan
Date: 12.01.26 drawn by: RN check: CC
Scale: 1:200@A1 drwg no.: 8-310 rev. no.: P.02
© Copyright: This drawing or design may not be reproduced without permission.

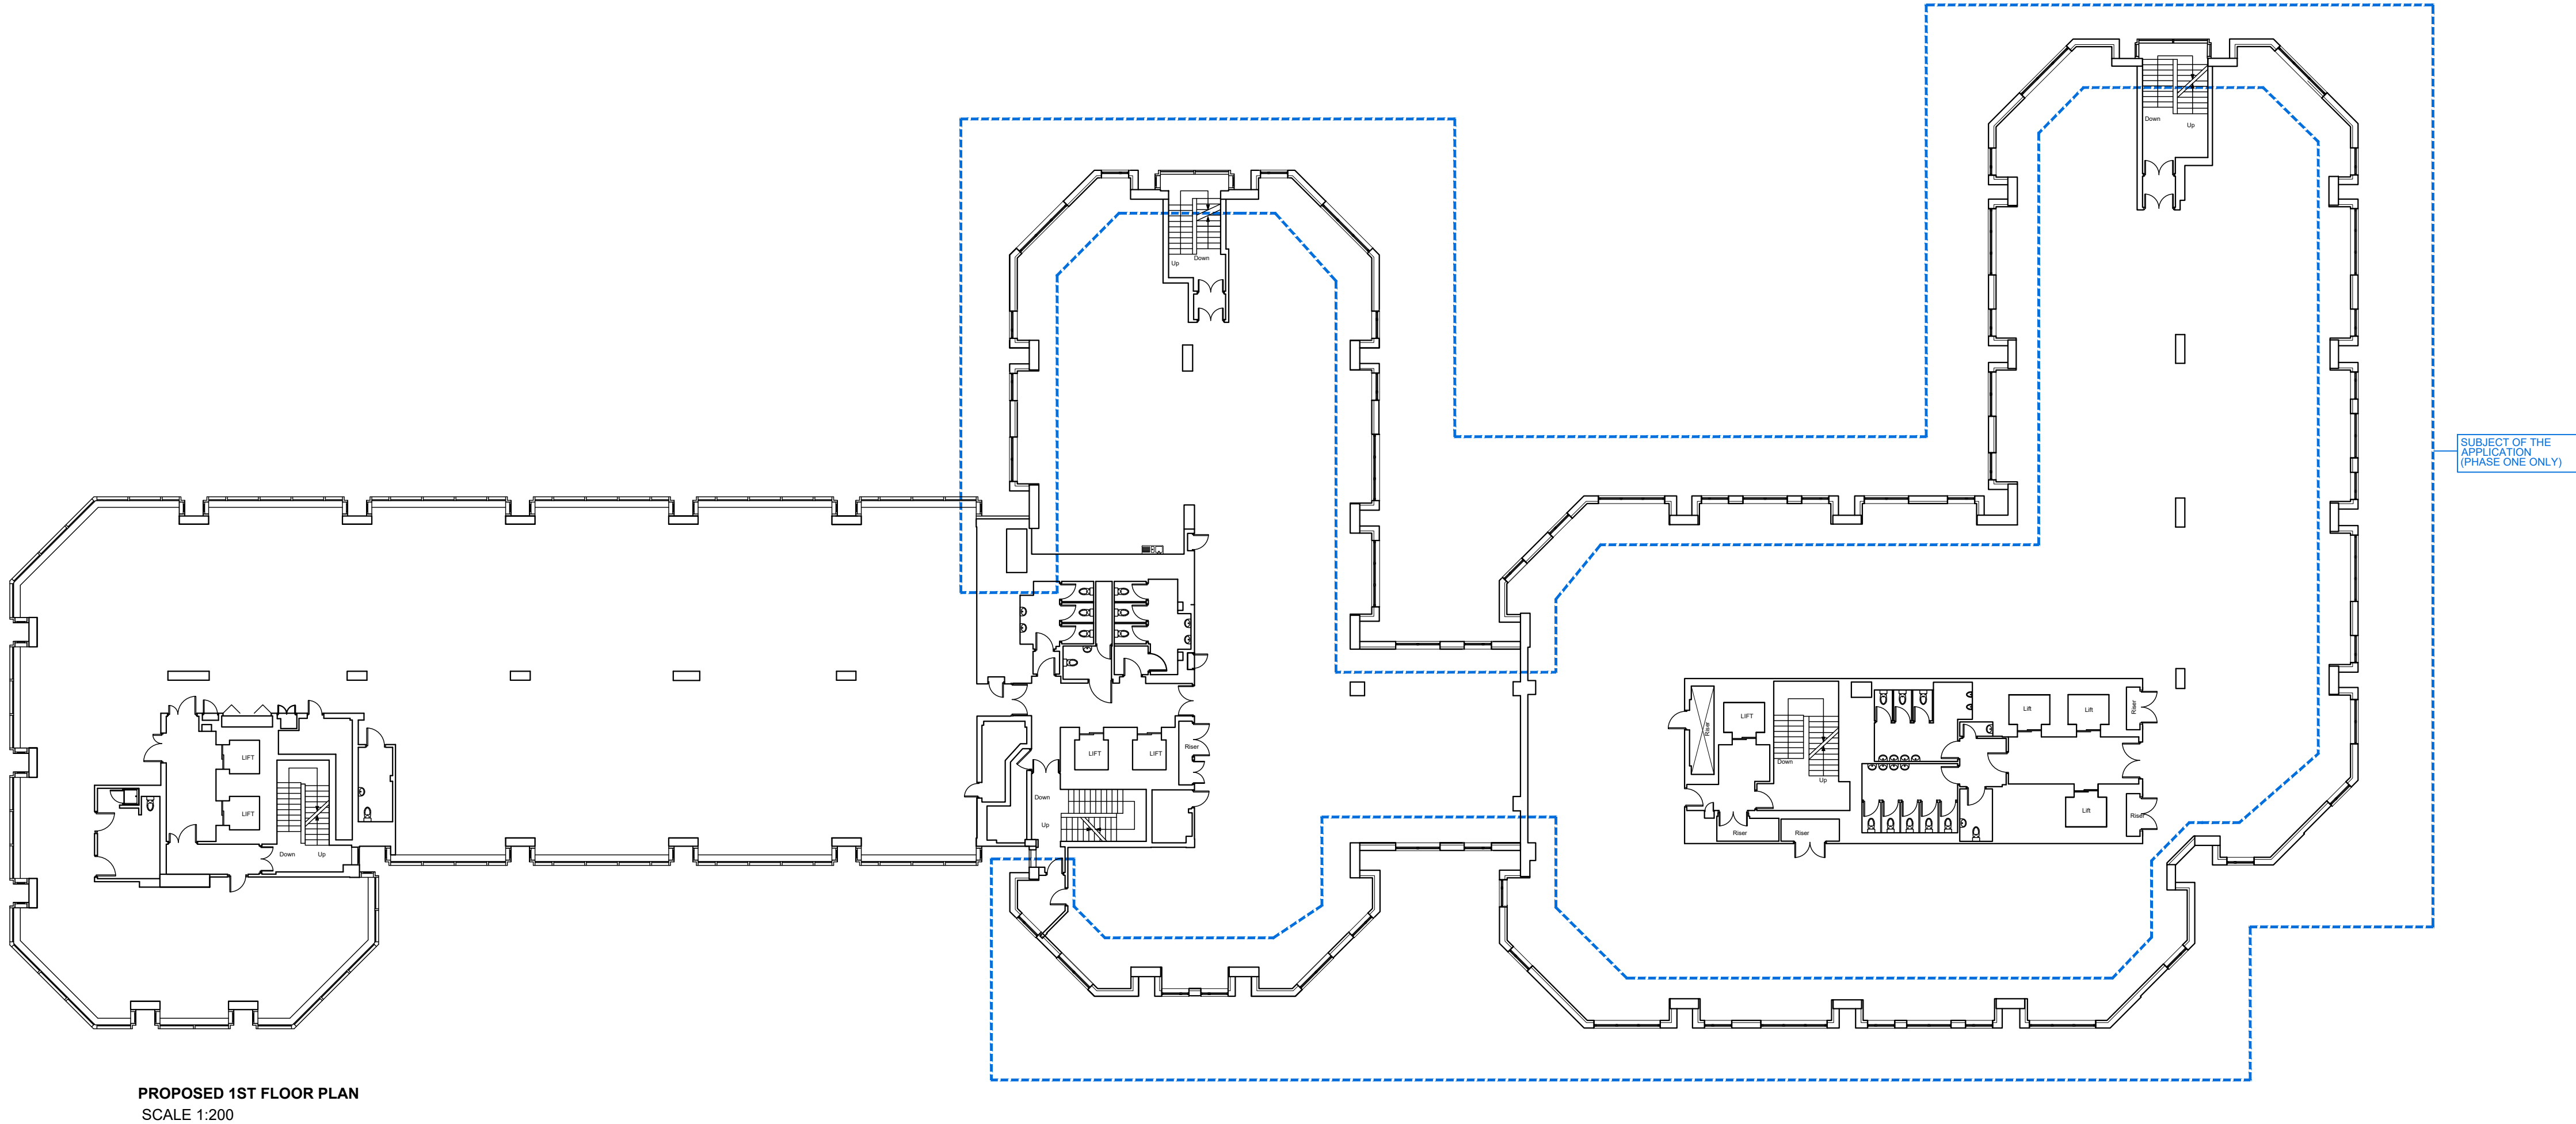


PROPOSED 1ST FLOOR PLAN
SCALE 1:200

SUBJECT OF THE
APPLICATION
(PHASE ONE ONLY)

NOTES


DO NOT SCALE - USE FIGURED DIMENSIONS ONLY.
ALL DIMENSIONS TO BE CHECKED ON SITE PRIOR TO CONSTRUCTION AND ANY DISCREPANCIES TO BE HIGHLIGHTED BY CONTRACTOR.
THIS DRAWING IS TO BE READ IN CONJUNCTION WITH ALL RELEVANT SPECIFICATIONS AND DRAWINGS.
ALL LEVELS ARE TO FINISHED LEVELS UNLESS OTHERWISE INDICATED.

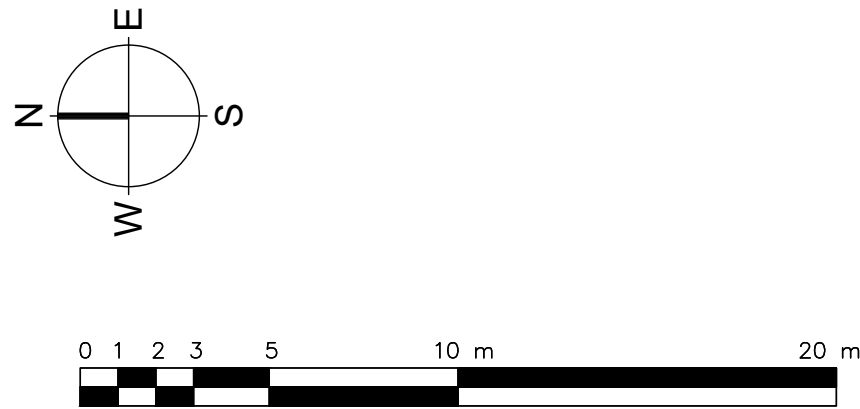

Drawing Status:	P L A N N I N G	
Revision:	Description:	Date:
P.01	Issued for Information	14.01.26
P.02	Issued for Information	27.02.26
P L A N N I N G		

SADAarchitecture

P : 26C George Street, St Albans, AL3 4ES
E : letterbox@sada-architecture.com
W : www.sada-architecture.com
T : 01 727 860810
Project: 24-013 Abbey Gardens
Drawing: Proposed First Floor Plan
Date: 12.01.26 drawn by: RN check: CC
Scale: 1:200@A1 drwg no.: 8-311 rev. no.: P.02
© Copyright: This drawing or design may not be reproduced without permission.

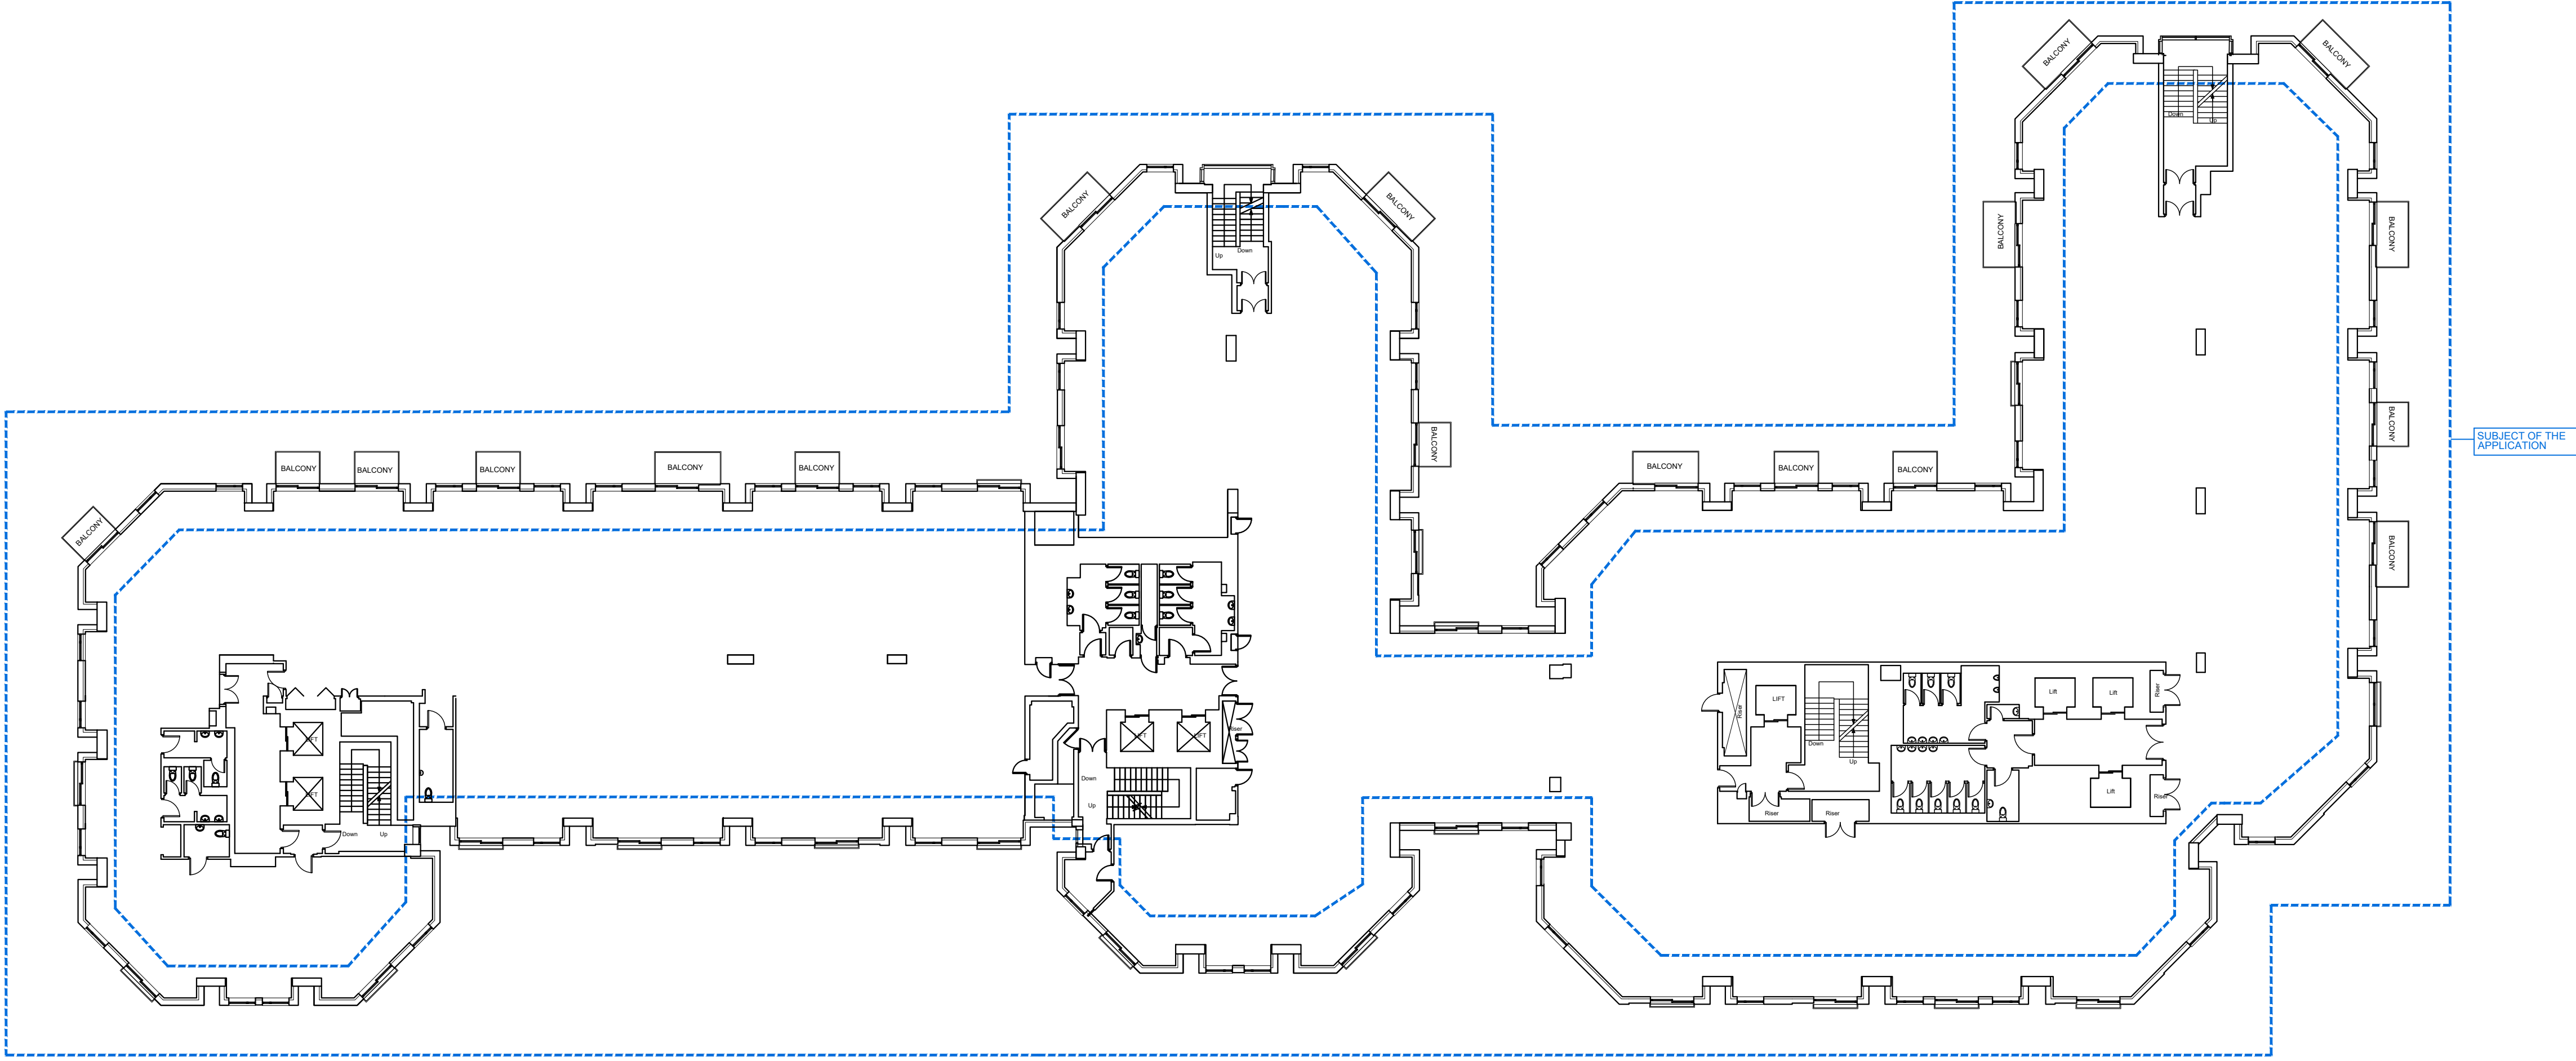


PROPOSED 2ND FLOOR PLAN

SCALE 1:200

NOTES


DO NOT SCALE - USE FIGURED DIMENSIONS ONLY.
ALL DIMENSIONS TO BE CHECKED ON SITE PRIOR TO CONSTRUCTION AND ANY DISCREPANCIES TO BE HIGHLIGHTED BY CONTRACTOR.
THIS DRAWING IS TO BE READ IN CONJUNCTION WITH ALL RELEVANT SPECIFICATIONS AND DRAWINGS.
ALL LEVELS ARE TO FINISHED LEVELS UNLESS OTHERWISE INDICATED.

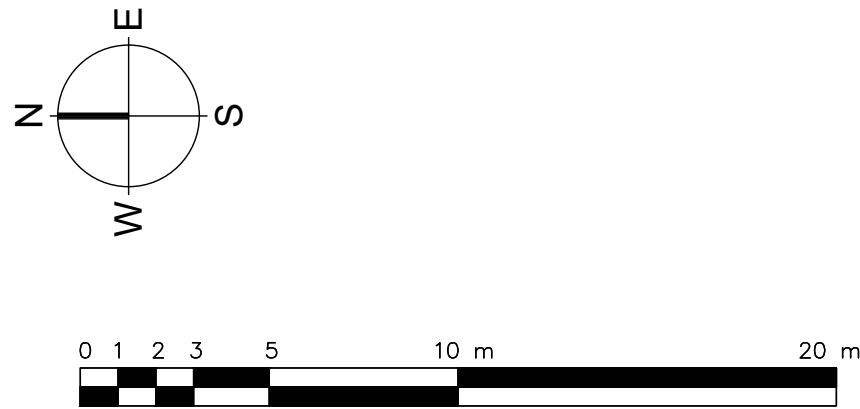

Drawing Status:	P L A N N I N G	
Revision:	Description:	Date:
P.01	Issued for Information	14.01.26
P.02	Issued for Information	27.02.26
P L A N N I N G		

SADAarchitecture

P : 26C George Street, St Albans, AL3 4ES
E : letterbox@sada-architecture.com
W : www.sada-architecture.com
T : 01 727 860810
Project: 24-013 Abbey Gardens
Drawing: Proposed Second Floor Plan
Date: 12.01.26 drawn by: RN check: CC
Scale: 1:200@A1 drwg no.: 8-312 rev. no.: P.02
© Copyright: This drawing or design may not be reproduced without permission.

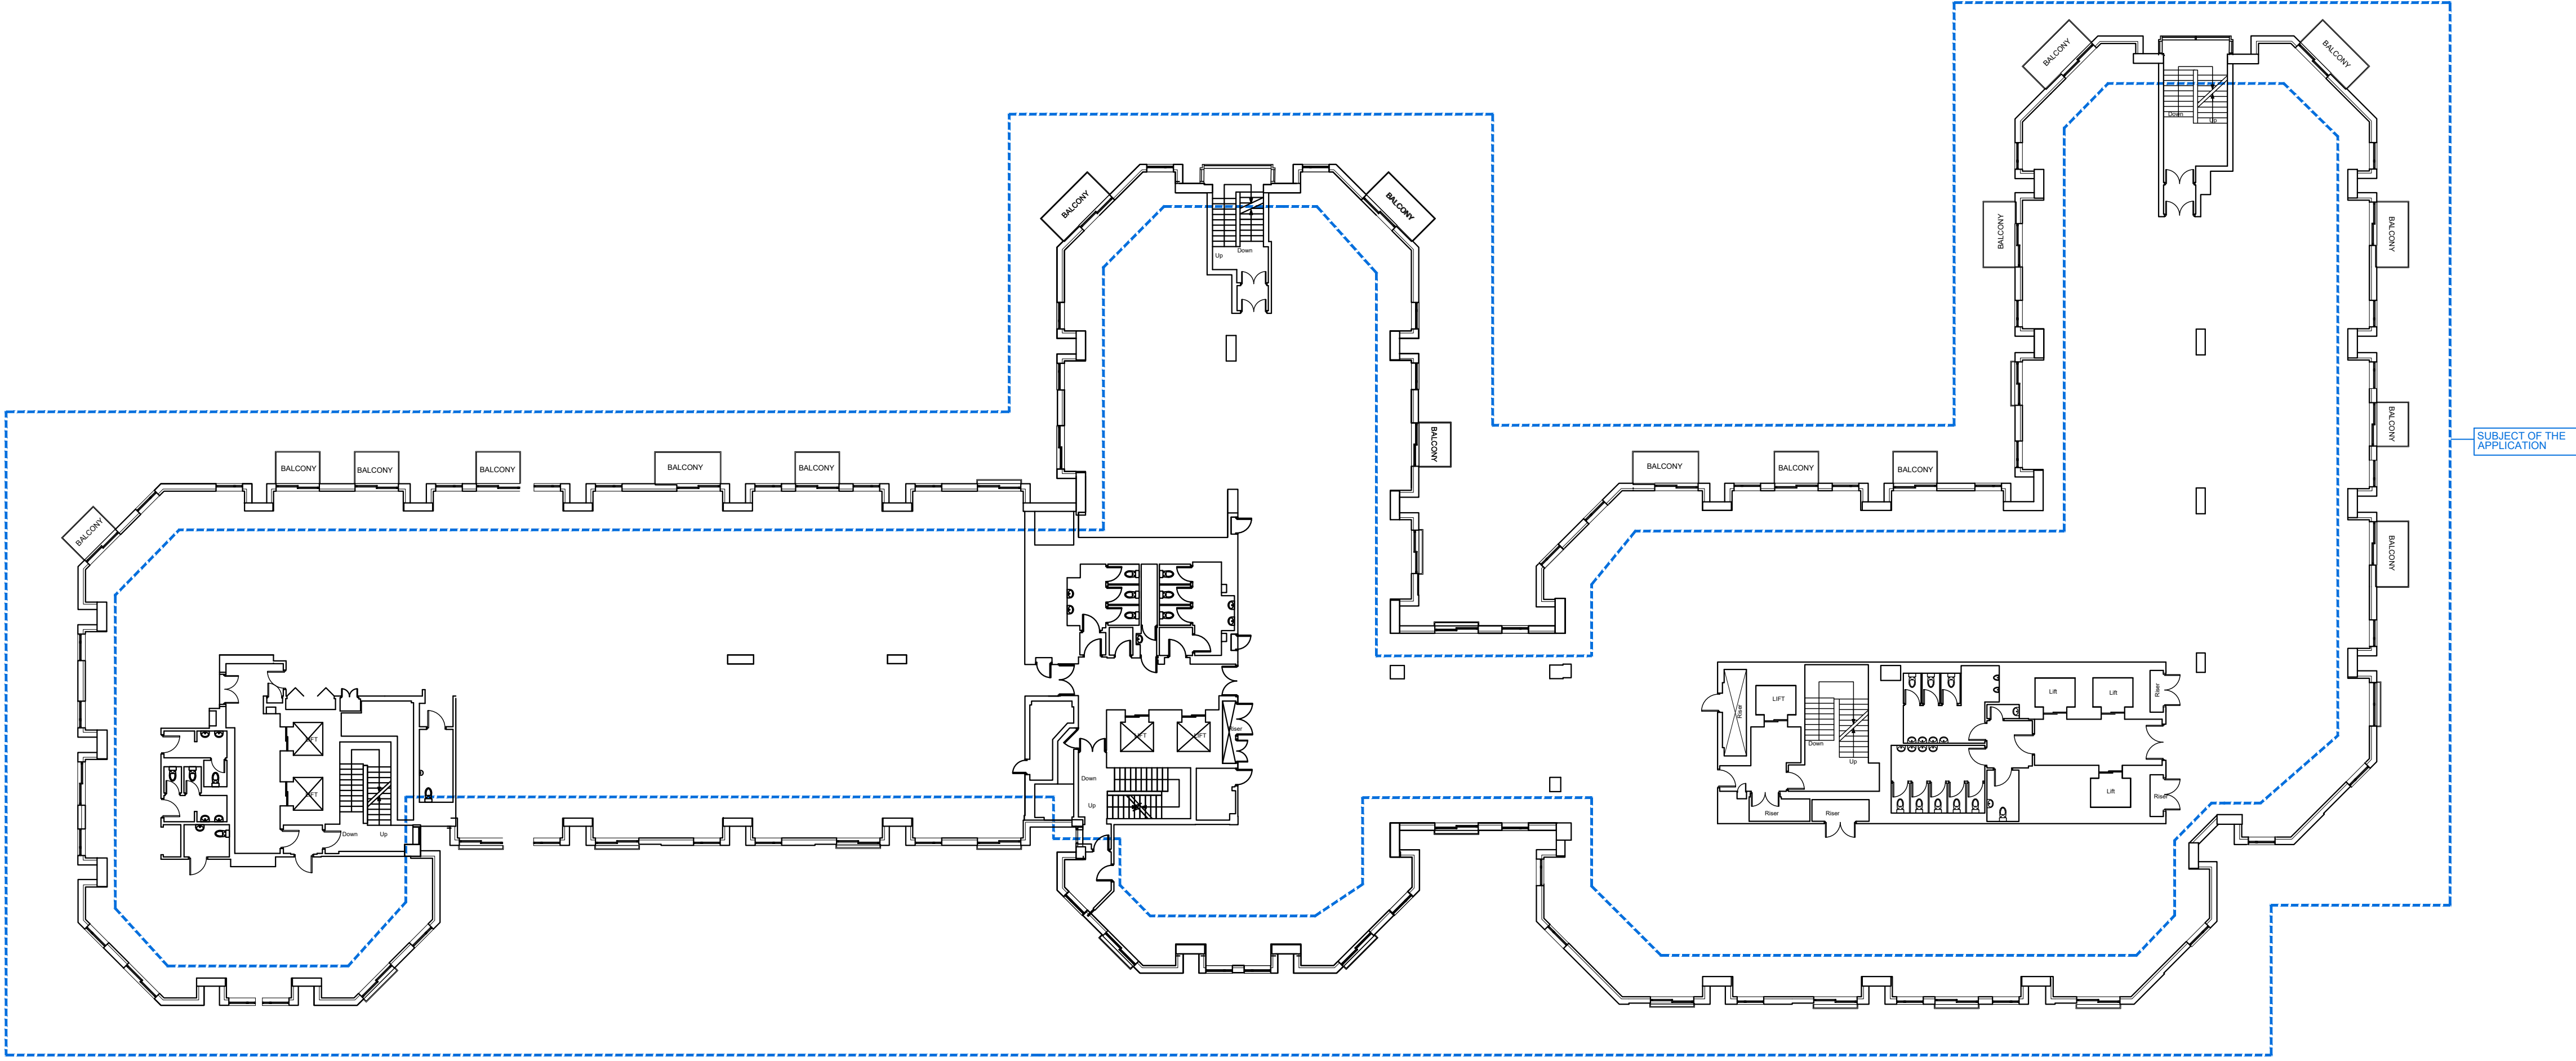


PROPOSED 3RD FLOOR PLAN

SCALE 1:200

NOTES


DO NOT SCALE - USE FIGURED DIMENSIONS ONLY.
ALL DIMENSIONS TO BE CHECKED ON SITE PRIOR TO CONSTRUCTION AND ANY DISCREPANCIES TO BE HIGHLIGHTED BY CONTRACTOR.
THIS DRAWING IS TO BE READ IN CONJUNCTION WITH ALL RELEVANT SPECIFICATIONS AND DRAWINGS.
ALL LEVELS ARE TO FINISHED LEVELS UNLESS OTHERWISE INDICATED.

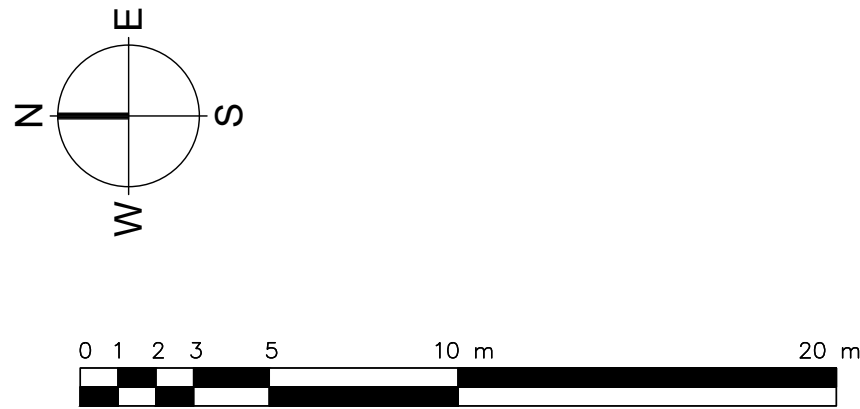

Drawing Status:	P L A N N I N G	
Revision:	Description:	Date:
P.01	Issued for Information	05.02.26
P.02	Issued for Information	27.02.26
P L A N N I N G		

SADAarchitecture

P : 26C George Street, St Albans, AL3 4ES
E : letterbox@sada-architecture.com
W : www.sada-architecture.com
T : 01 727 860810
Project: 24-013 Abbey Gardens
Drawing: Proposed Third Floor Plan
Date: 12.01.26 drawn by: RN check: CC
Scale: 1:200@A1 drwg no.: 8-313 rev. no.: P.02
© Copyright: This drawing or design may not be reproduced without permission.

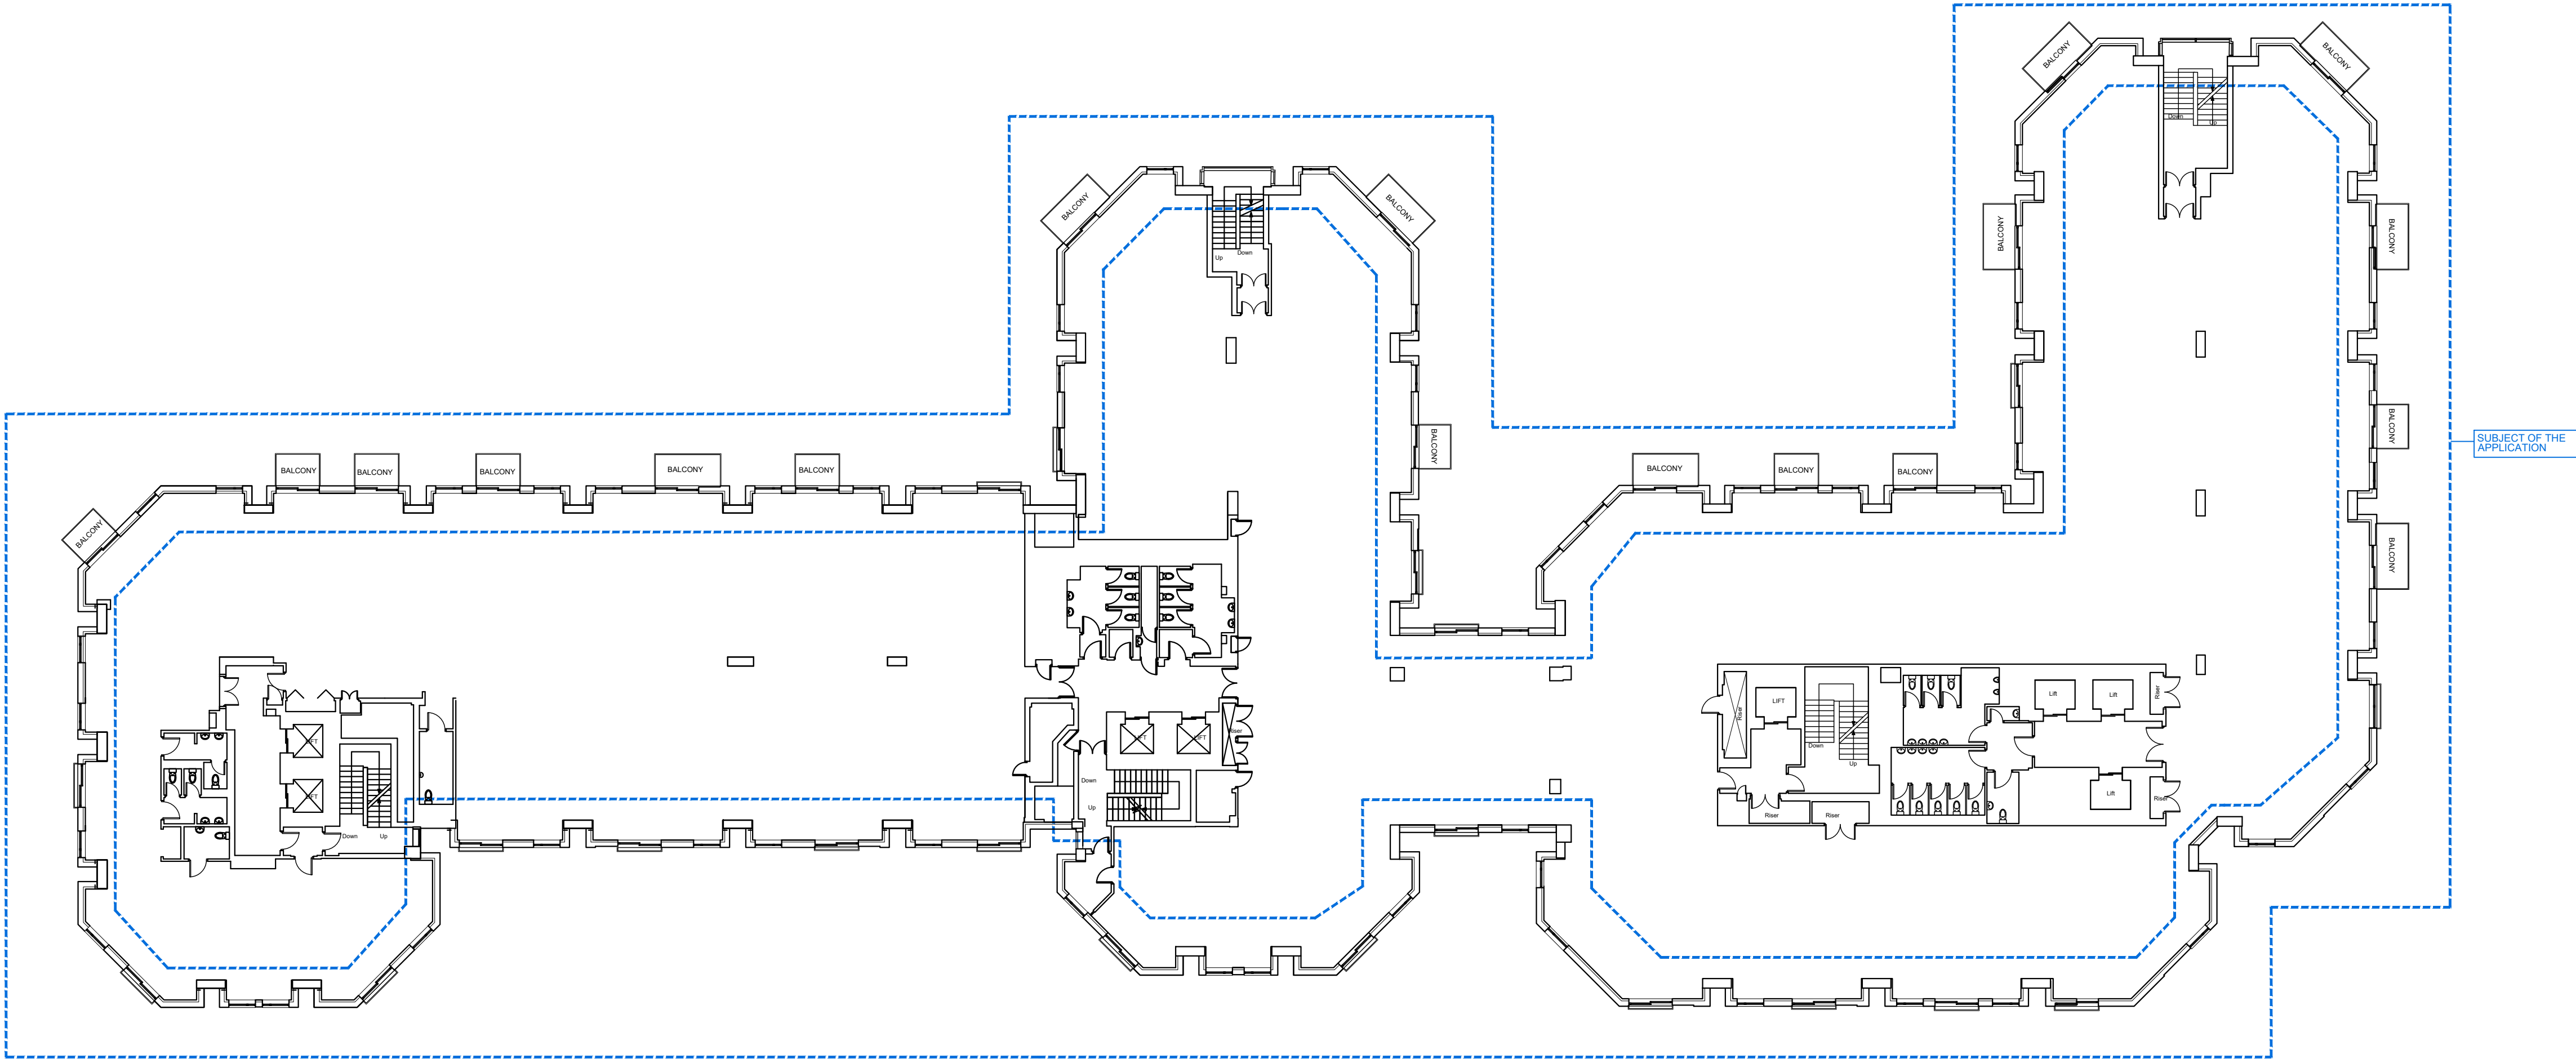


PROPOSED 4TH FLOOR PLAN

SCALE 1:200

NOTES


DO NOT SCALE - USE FIGURED DIMENSIONS ONLY.
ALL DIMENSIONS TO BE CHECKED ON SITE PRIOR TO CONSTRUCTION AND ANY DISCREPANCIES TO BE HIGHLIGHTED BY CONTRACTOR.
THIS DRAWING IS TO BE READ IN CONJUNCTION WITH ALL RELEVANT SPECIFICATIONS AND DRAWINGS.
ALL LEVELS ARE TO FINISHED LEVELS UNLESS OTHERWISE INDICATED.

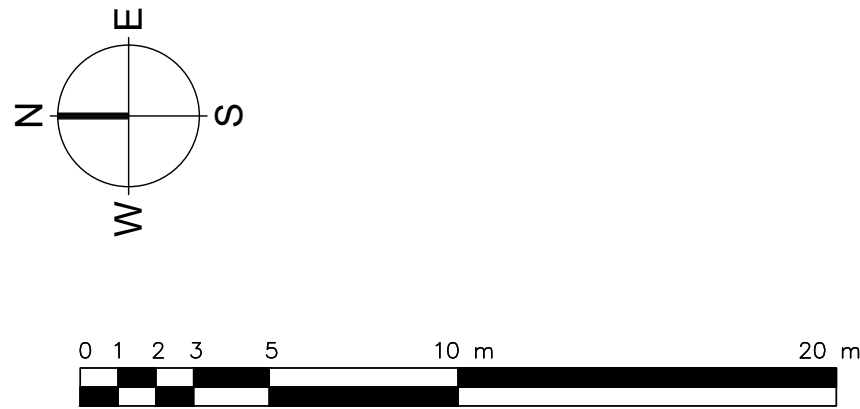

Drawing Status:	P L A N N I N G	
Revision:	Description:	Date:
P.01	Issued for Information	05.02.26
P.02	Issued for Information	27.02.26
P L A N N I N G		

SADAarchitecture


P : 26C George Street, St Albans, AL3 4ES
E : letterbox@sada-architecture.com
W : www.sada-architecture.com
T : 01 727 860810
Project: 24-013 Abbey Gardens
Drawing: Proposed Fourth Floor Plan
Date: 12.01.26 drawn by: RN check: CC
Scale: 1:200@A1 drwg no.: 8-314 rev. no.: P.02
© Copyright: This drawing or design may not be reproduced without permission.

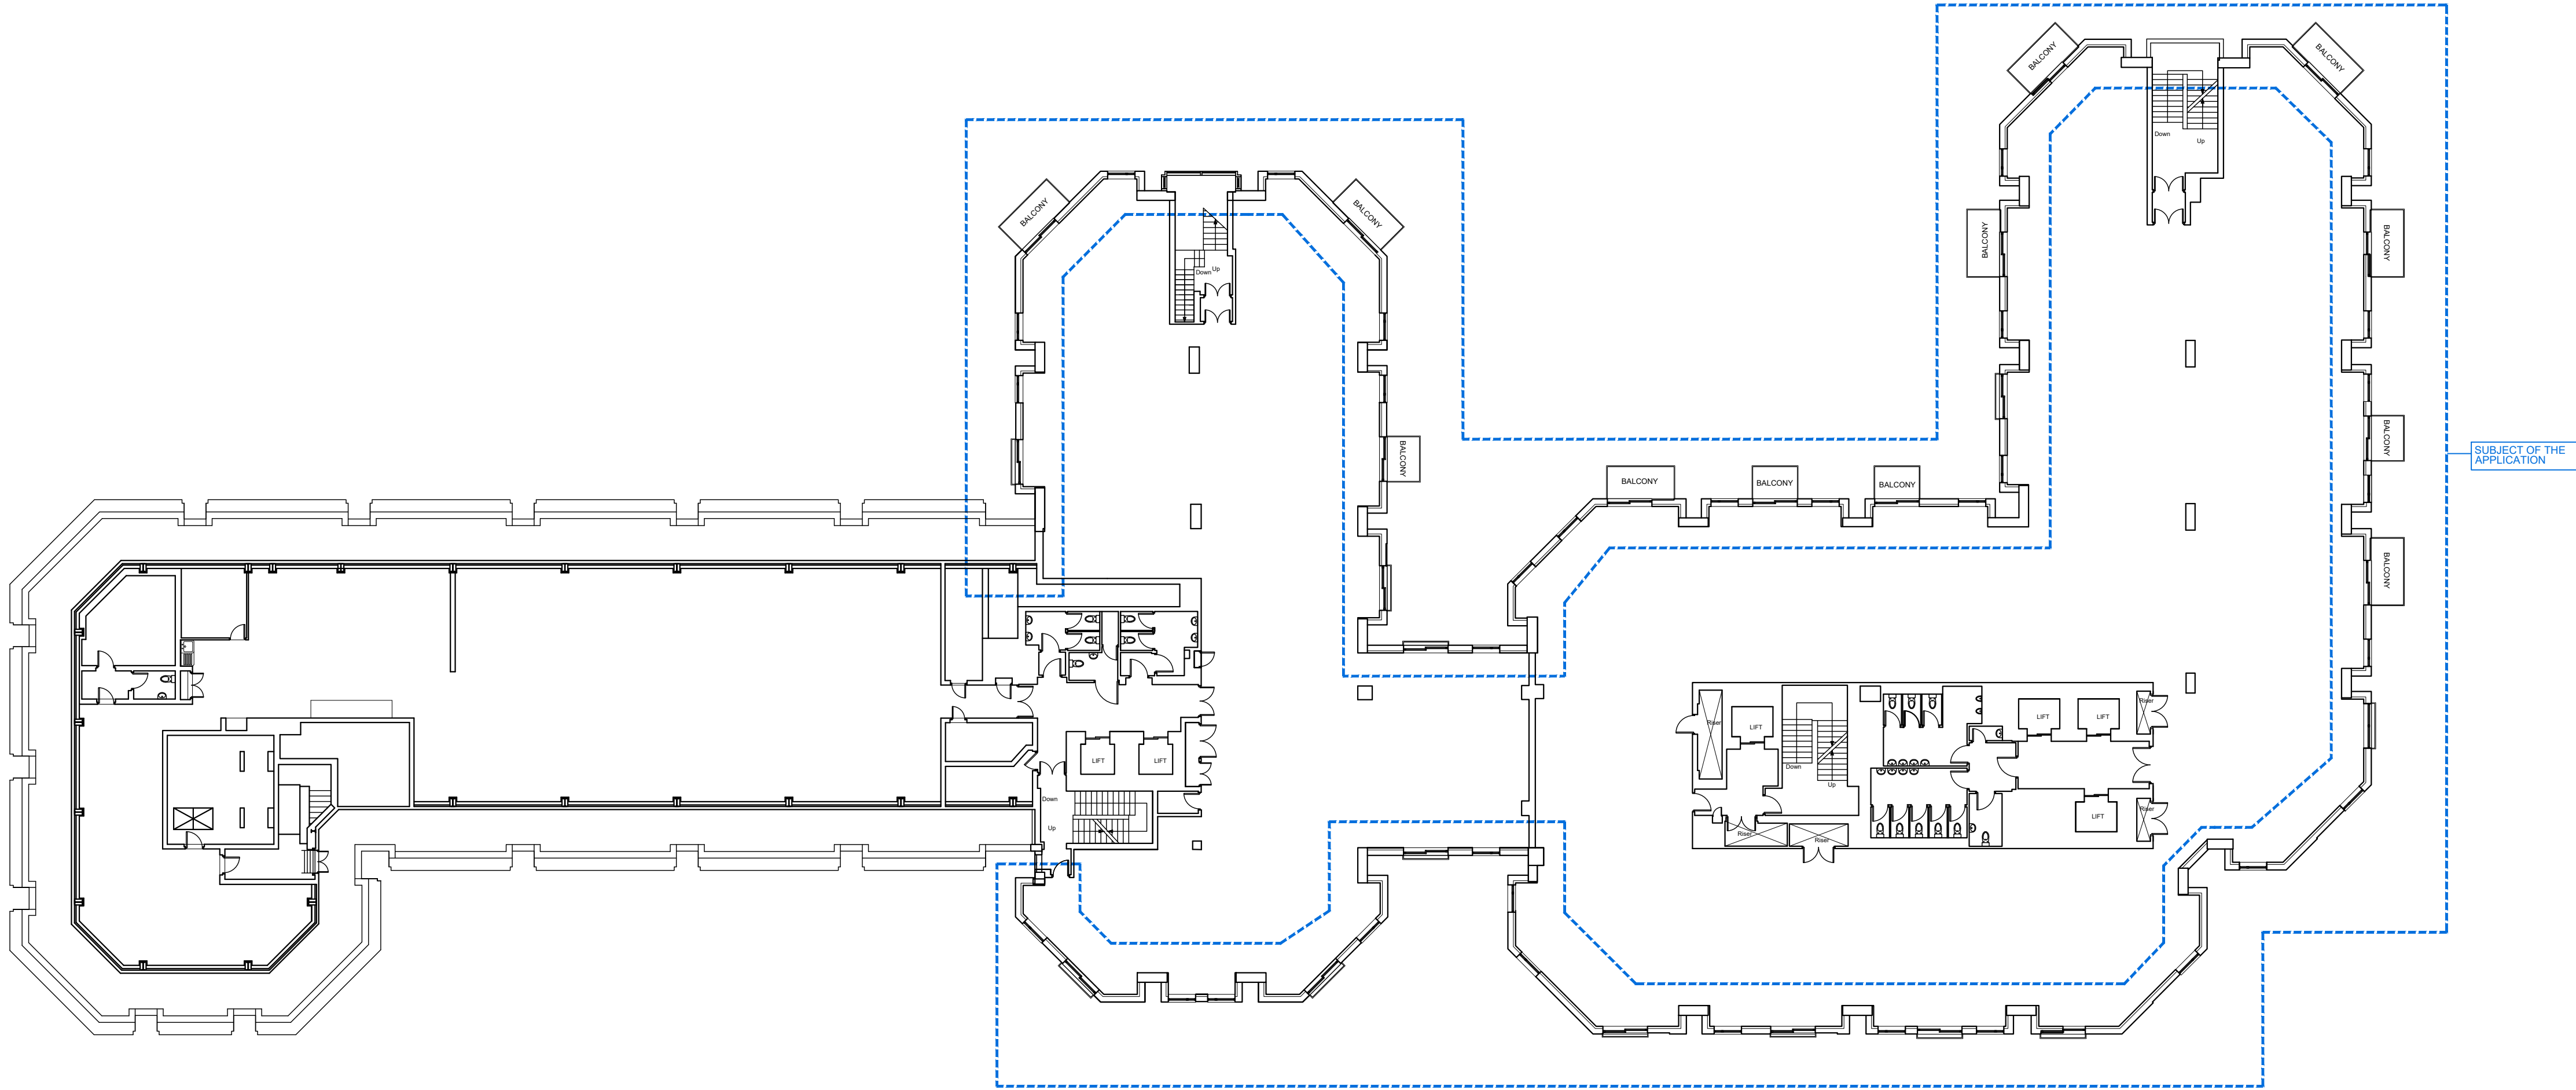

PROPOSED 5TH FLOOR PLAN
SCALE 1:200


NOTES

DO NOT SCALE - USE FIGURED DIMENSIONS ONLY.
ALL DIMENSIONS TO BE CHECKED ON SITE PRIOR TO CONSTRUCTION AND ANY DISCREPANCIES TO BE HIGHLIGHTED BY CONTRACTOR.
THIS DRAWING IS TO BE READ IN CONJUNCTION WITH ALL RELEVANT SPECIFICATIONS AND DRAWINGS.
ALL LEVELS ARE TO FINISHED LEVELS UNLESS OTHERWISE INDICATED.

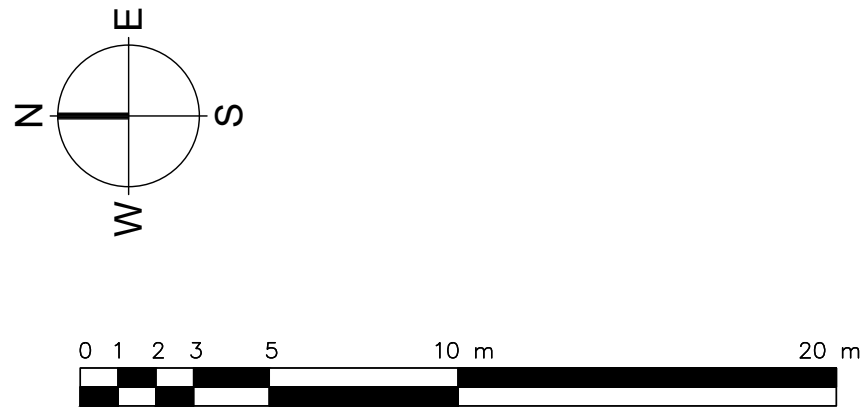

Drawing Status:	P L A N N I N G	
Revision:	Description:	Date:
P.01	Issued for Information	14.01.26
P.02	Issued for Information	27.02.26
P L A N N I N G		


SADAarchitecture
P : 26C George Street, St Albans, AL3 4ES
E : letterbox@sada-architecture.com
W : www.sada-architecture.com
T : 01 727 860810
Project: 24-013 Abbey Gardens
Drawing: Proposed Fifth Floor Plan
Date: 12.01.26 drawn by: RN check: CC
Scale: 1:200@A1 drwg no.: 8-315 rev. no.: P.02
© Copyright: This drawing or design may not be reproduced without permission.

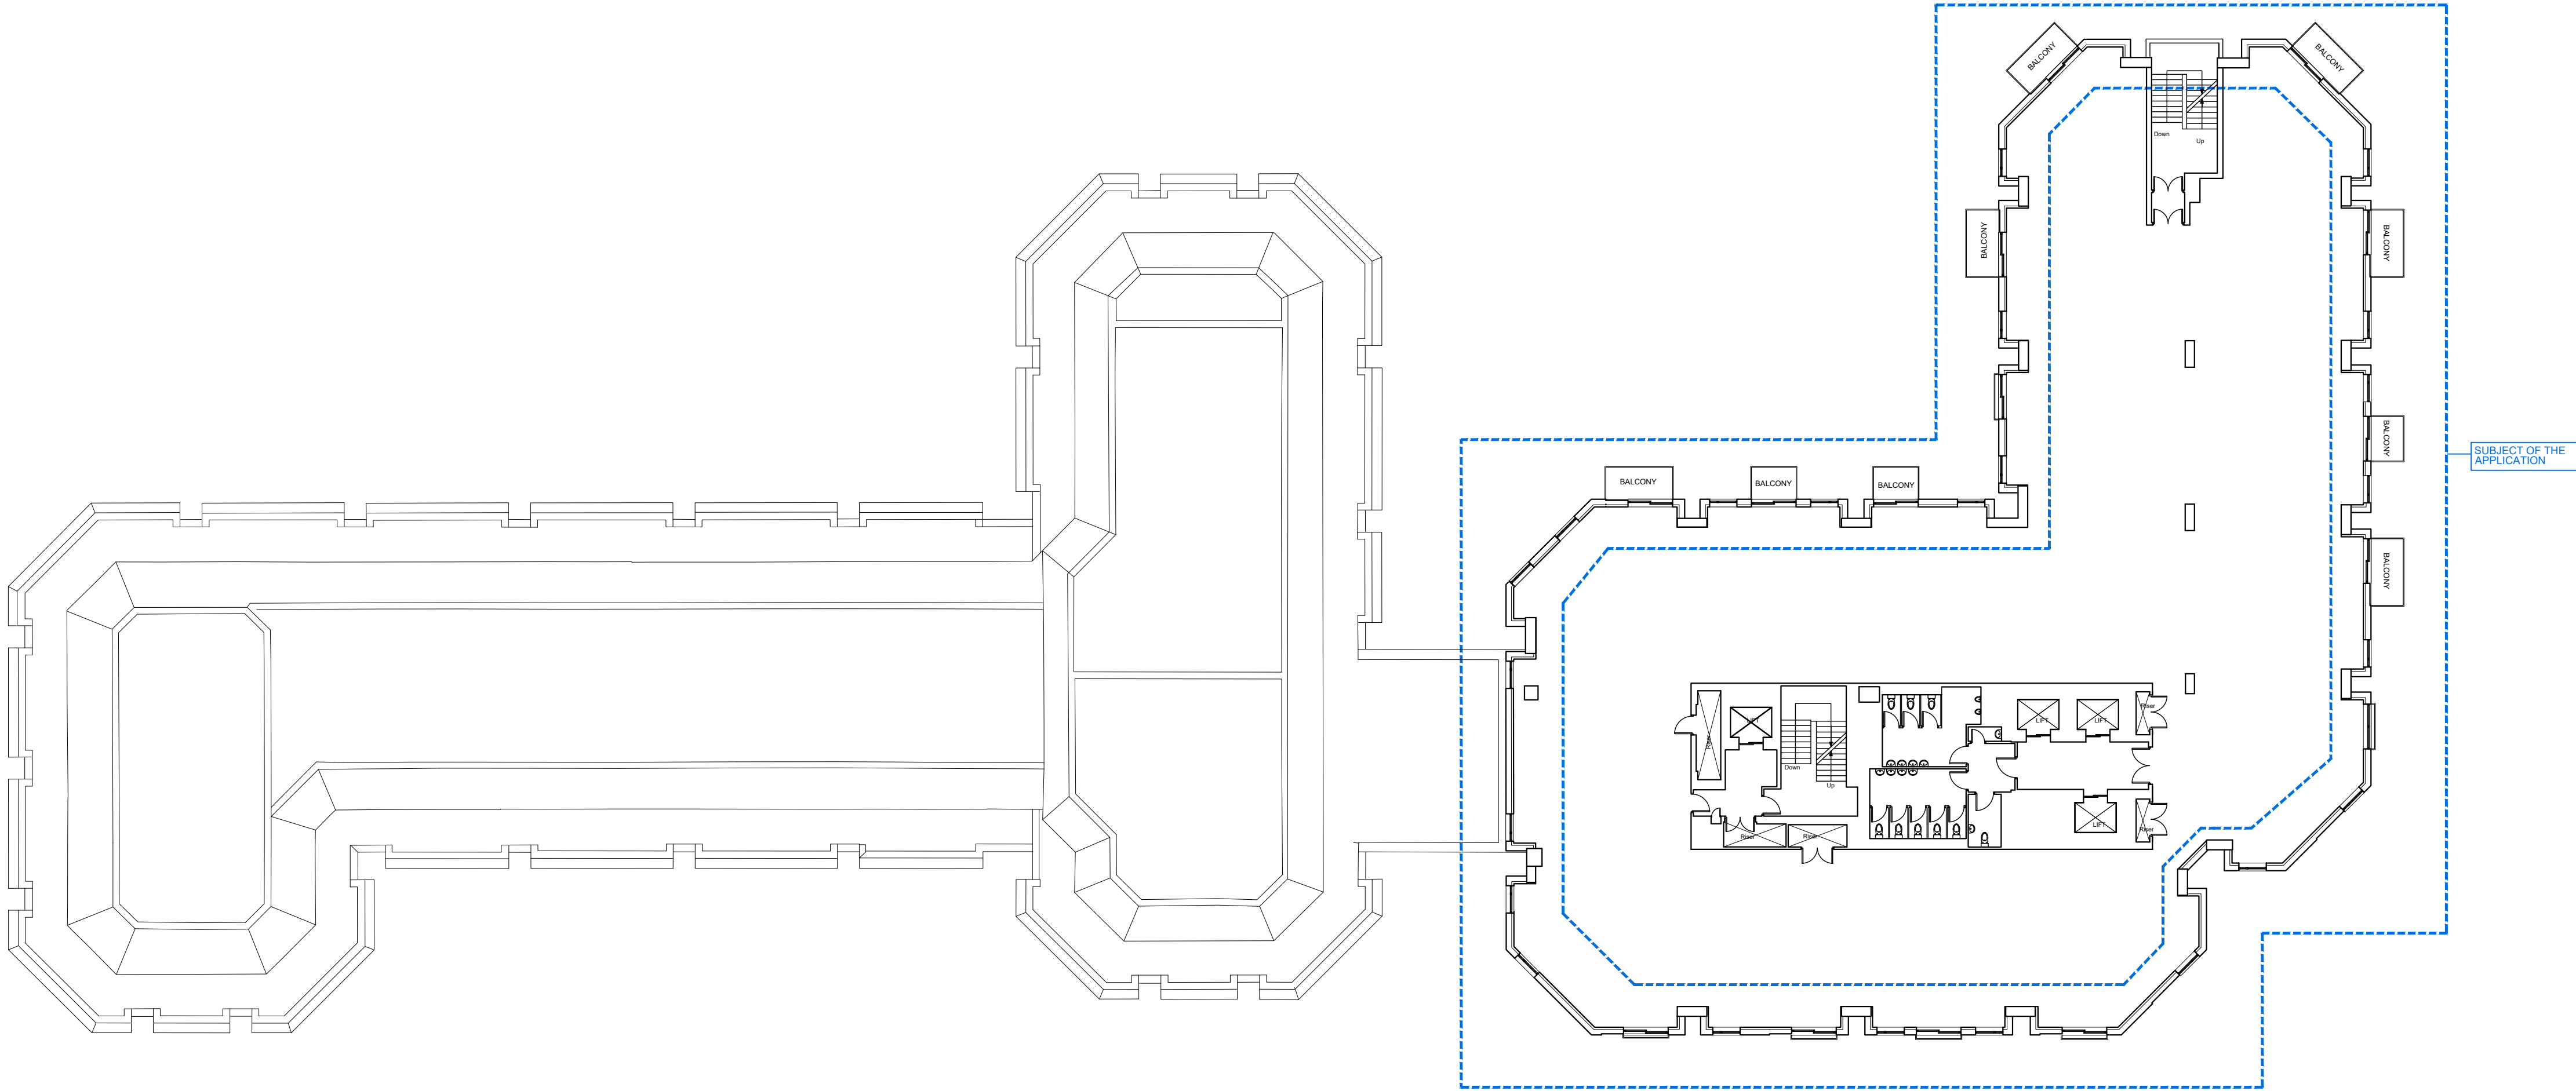

PROPOSED 6TH FLOOR PLAN
SCALE 1:200

NOTES

DO NOT SCALE - USE FIGURED DIMENSIONS ONLY.
ALL DIMENSIONS TO BE CHECKED ON SITE PRIOR TO CONSTRUCTION AND ANY DISCREPANCIES TO BE HIGHLIGHTED BY CONTRACTOR.
THIS DRAWING IS TO BE READ IN CONJUNCTION WITH ALL RELEVANT SPECIFICATIONS AND DRAWINGS.
ALL LEVELS ARE TO FINISHED LEVELS UNLESS OTHERWISE INDICATED.

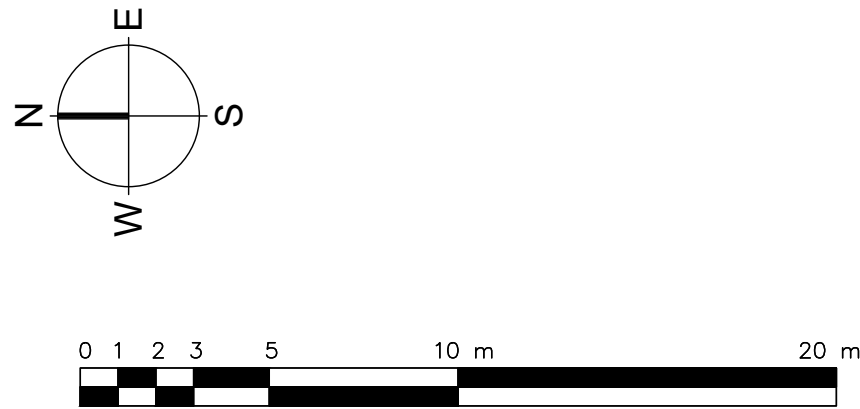


Drawing Status:	P L A N N I N G	
Revision:	Description:	Date:
P.01	Issued for Information	14.01.26
P L A N N I N G		

SADAarchitecture

P : 26C George Street, St Albans, AL3 4ES
E : letterbox@sada-architecture.com
W : www.sada-architecture.com
T : 01 727 860810

Project: 24-013 Abbey Gardens
Drawing: Proposed Sixth Floor Plan
Date: 12.01.26 drawn by: RN check: CC
Scale: 1:200@A1 drwg no.: 8-316 rev. no.: P.01
© Copyright: This drawing or design may not be reproduced without permission.

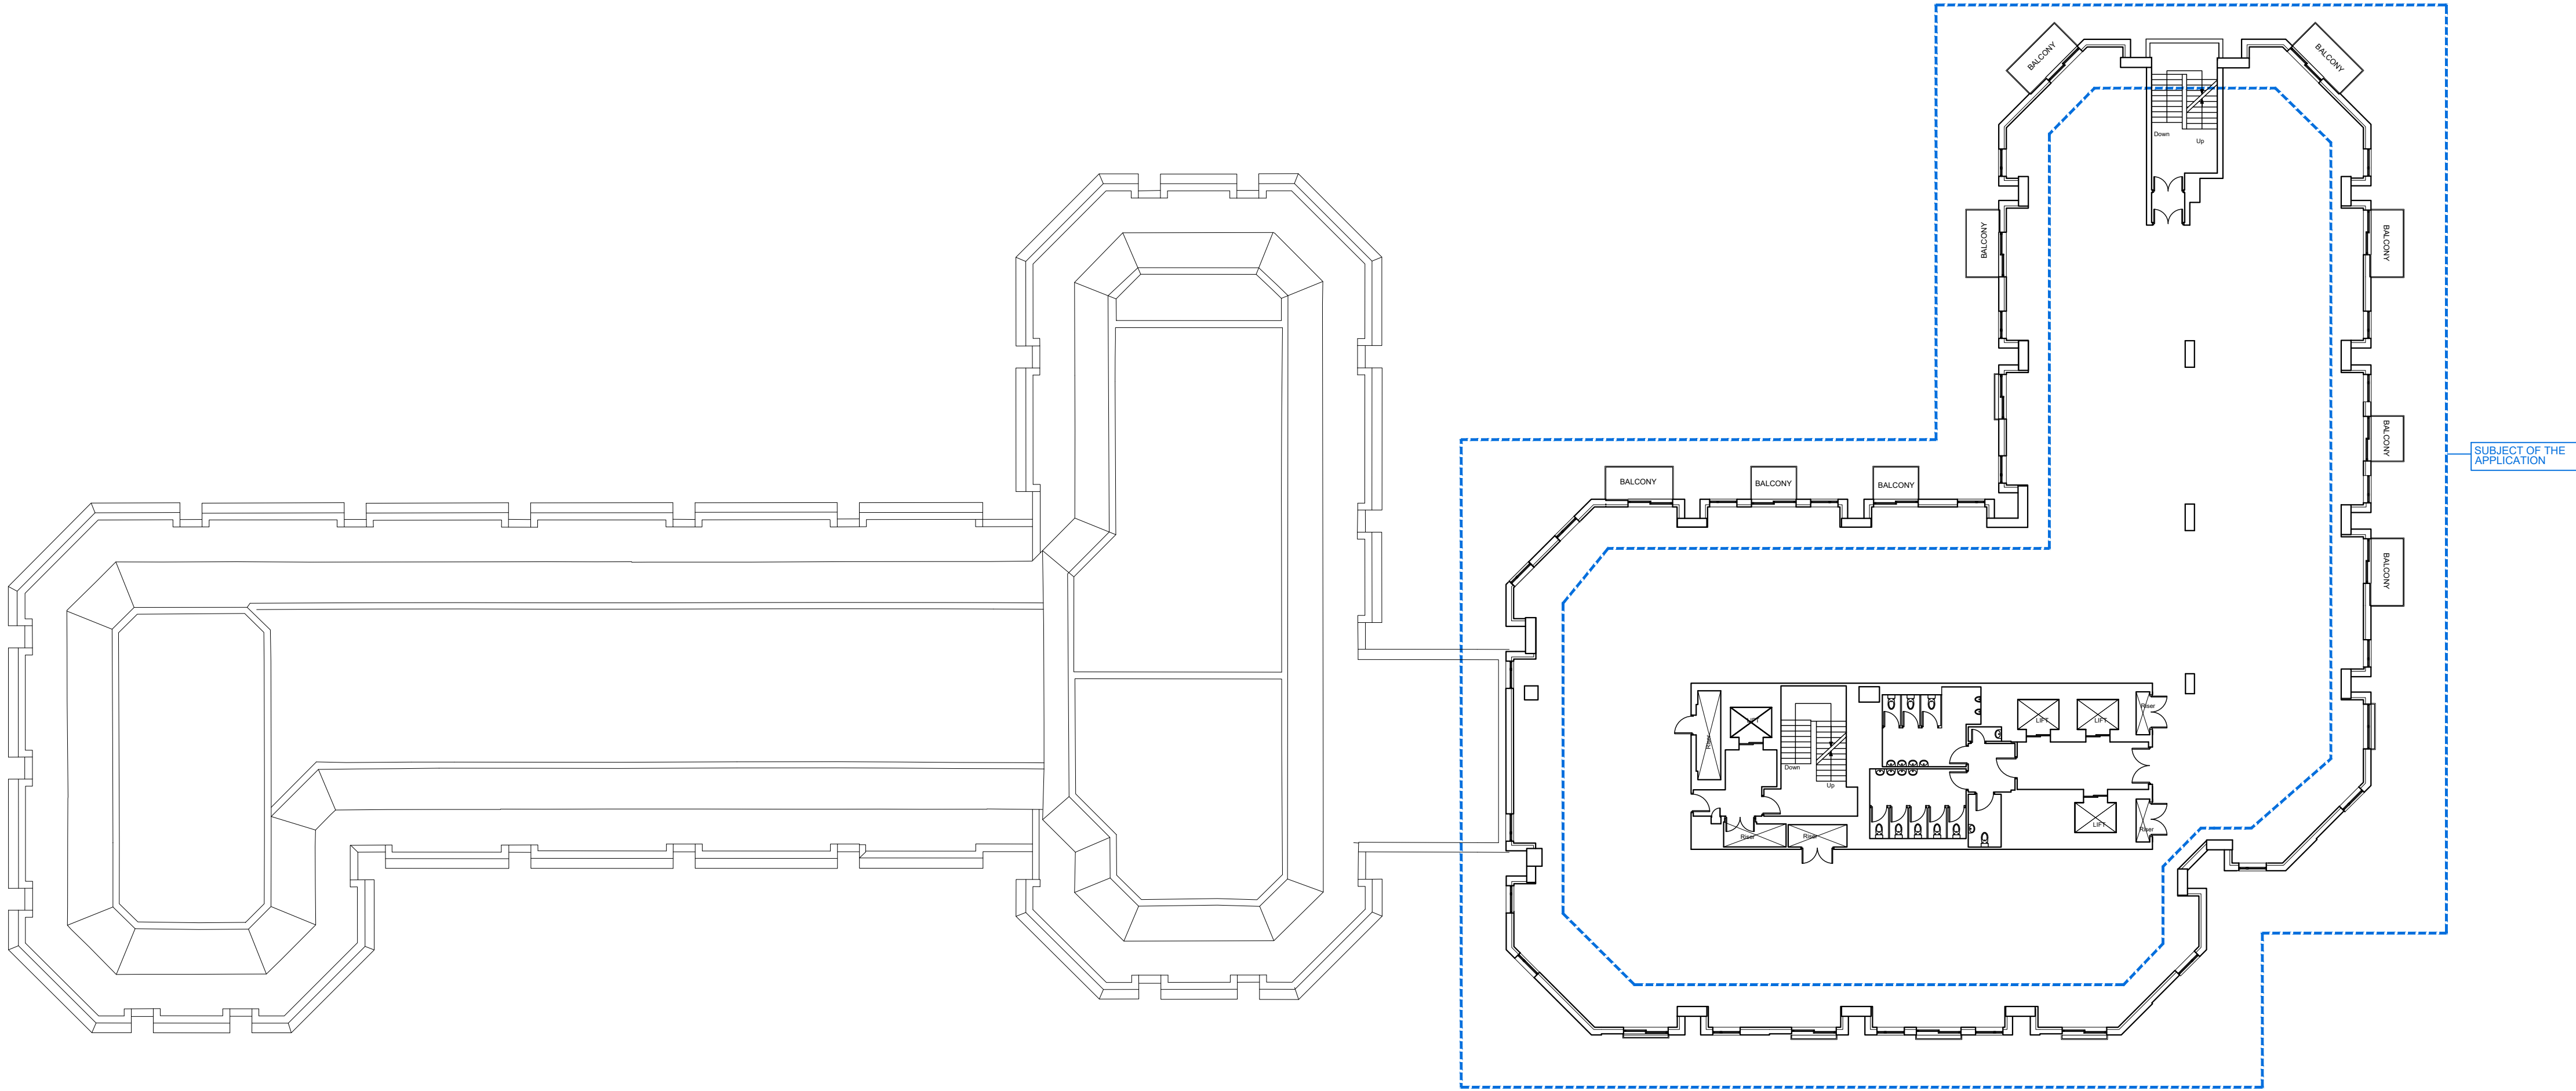


PROPOSED 7TH FLOOR PLAN

SCALE 1:200

NOTES

DO NOT SCALE - USE FIGURED DIMENSIONS ONLY.
ALL DIMENSIONS TO BE CHECKED ON SITE PRIOR TO CONSTRUCTION AND ANY DISCREPANCIES TO BE HIGHLIGHTED BY CONTRACTOR.
THIS DRAWING IS TO BE READ IN CONJUNCTION WITH ALL RELEVANT SPECIFICATIONS AND DRAWINGS.
ALL LEVELS ARE TO FINISHED LEVELS UNLESS OTHERWISE INDICATED.


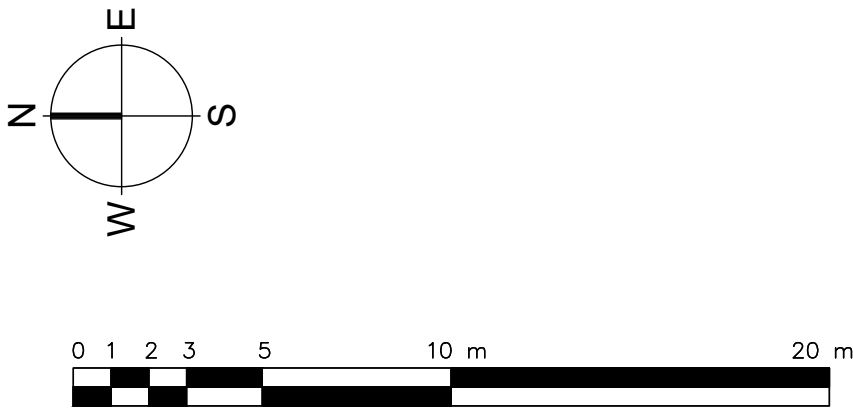


Drawing Status:	P L A N N I N G	
Revision:	Description:	Date:
P.01	Issued for Information	05.02.26
P L A N N I N G		

SADAarchitecture

P : 26C George Street, St Albans, AL3 4ES
E : letterbox@sada-architecture.com
W : www.sada-architecture.com
T : 01 727 860810



Project: 24-013 Abbey Gardens
Drawing: Proposed Seventh Floor Plan
Date: 12.01.26 drawn by: RN check: CC
Scale: 1:200@A1 drwg no.: 8-317 rev. no.: P.01
© Copyright: This drawing or design may not be reproduced without permission.

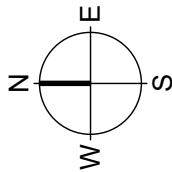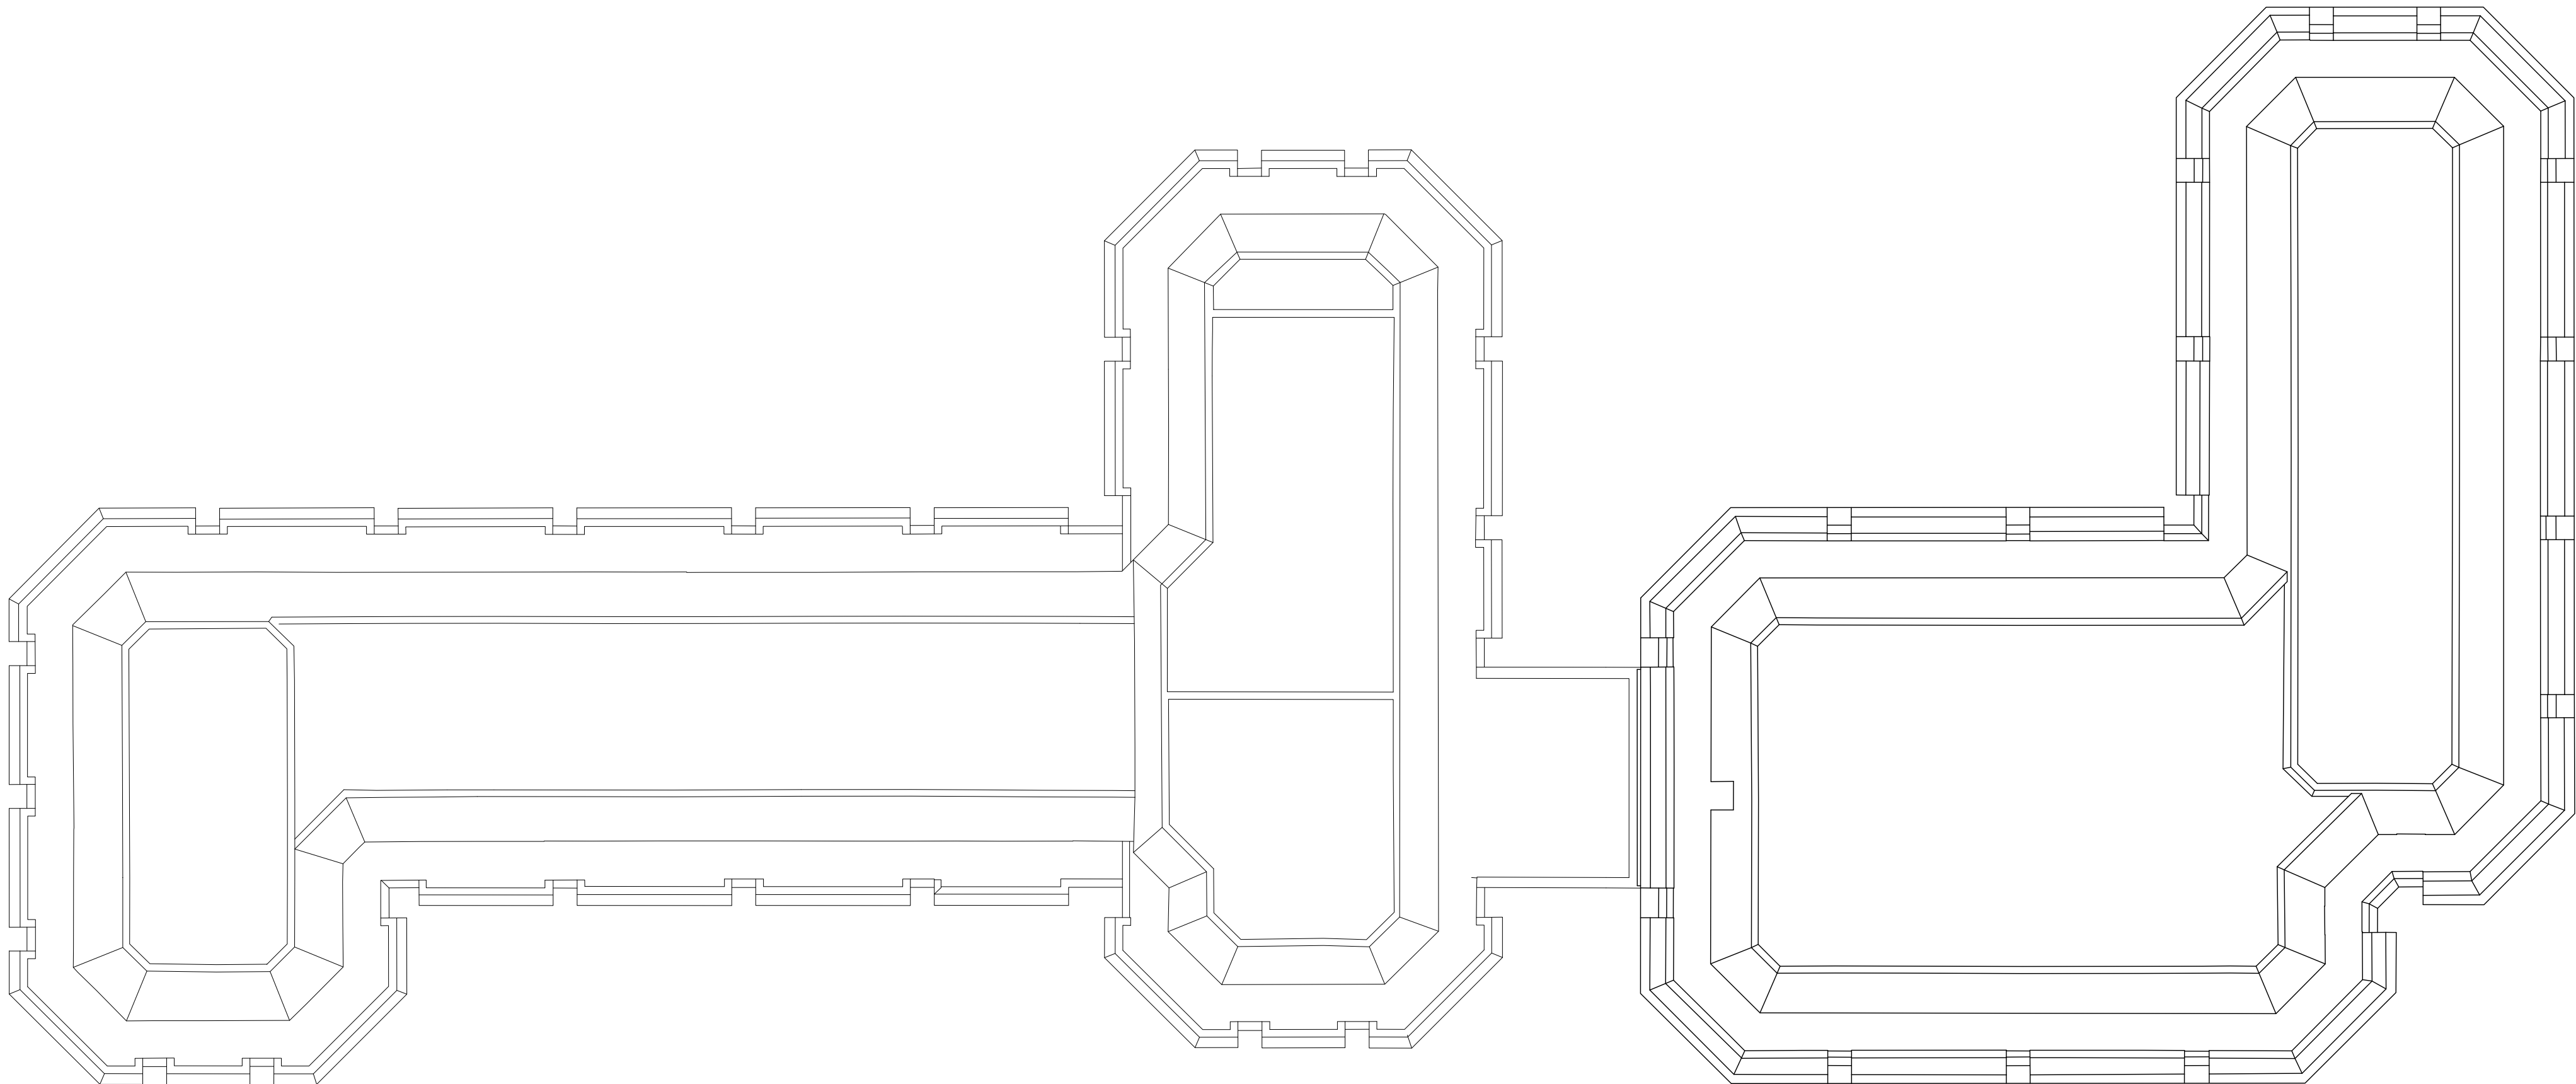

PROPOSED ROOF PLAN
SCALE 1:300

NOTES

DO NOT SCALE - USE FIGURED DIMENSIONS ONLY.
ALL DIMENSIONS TO BE CHECKED ON SITE PRIOR TO CONSTRUCTION AND ANY DISCREPANCIES TO BE HIGHLIGHTED BY CONTRACTOR.
THIS DRAWING IS TO BE READ IN CONJUNCTION WITH ALL RELEVANT SPECIFICATIONS AND DRAWINGS.
ALL LEVELS ARE TO FINISHED LEVELS UNLESS OTHERWISE INDICATED.

 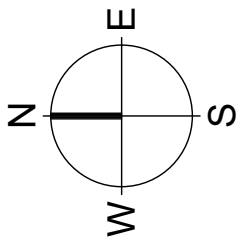


Drawing Status:	P L A N N I N G	
Revision:	Description:	Date:
P.01	Issued for Information	05.02.26
P L A N N I N G		


SADAarchitecture

P : 26C George Street, St Albans, AL3 4ES
E : letterbox@sada-architecture.com
W : www.sada-architecture.com
T : 01 727 860810


Project: 24-013 Abbey Gardens
Drawing: Proposed Roof Plan
Date: 12.01.26 drawn by: RN check: CC
Scale: 1:200@A1 drwg no.: 8-318 rev. no.: P.01
© Copyright: This drawing or design may not be reproduced without permission.

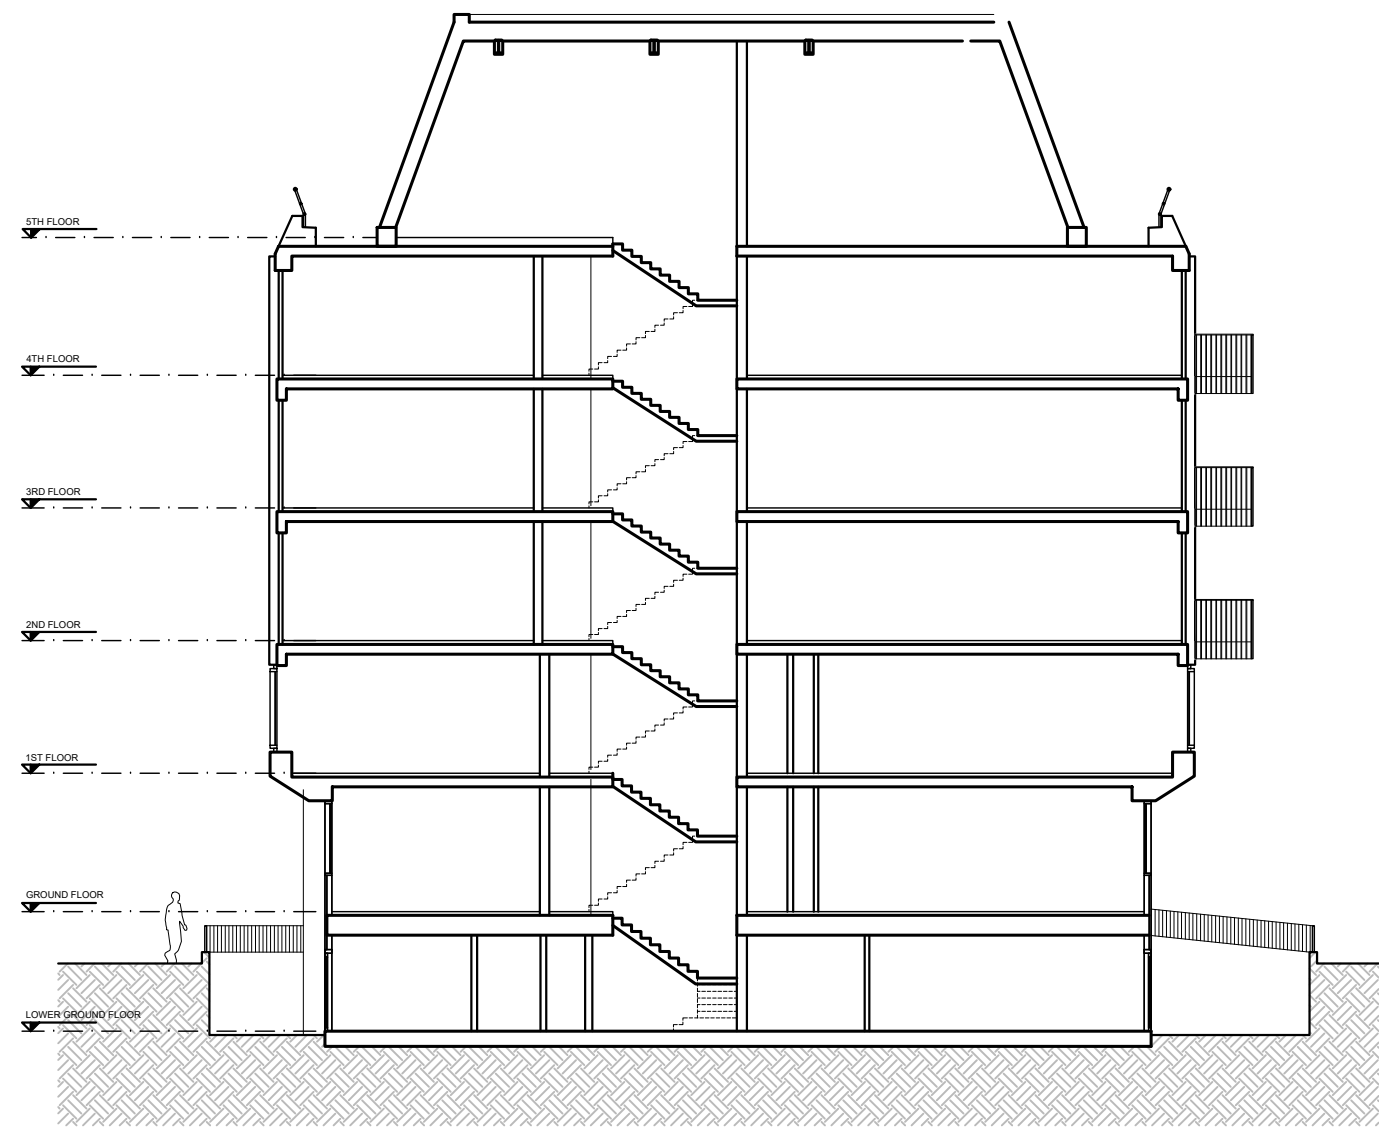


PROPOSED SECTION AA (North Block)
SCALE 1:200

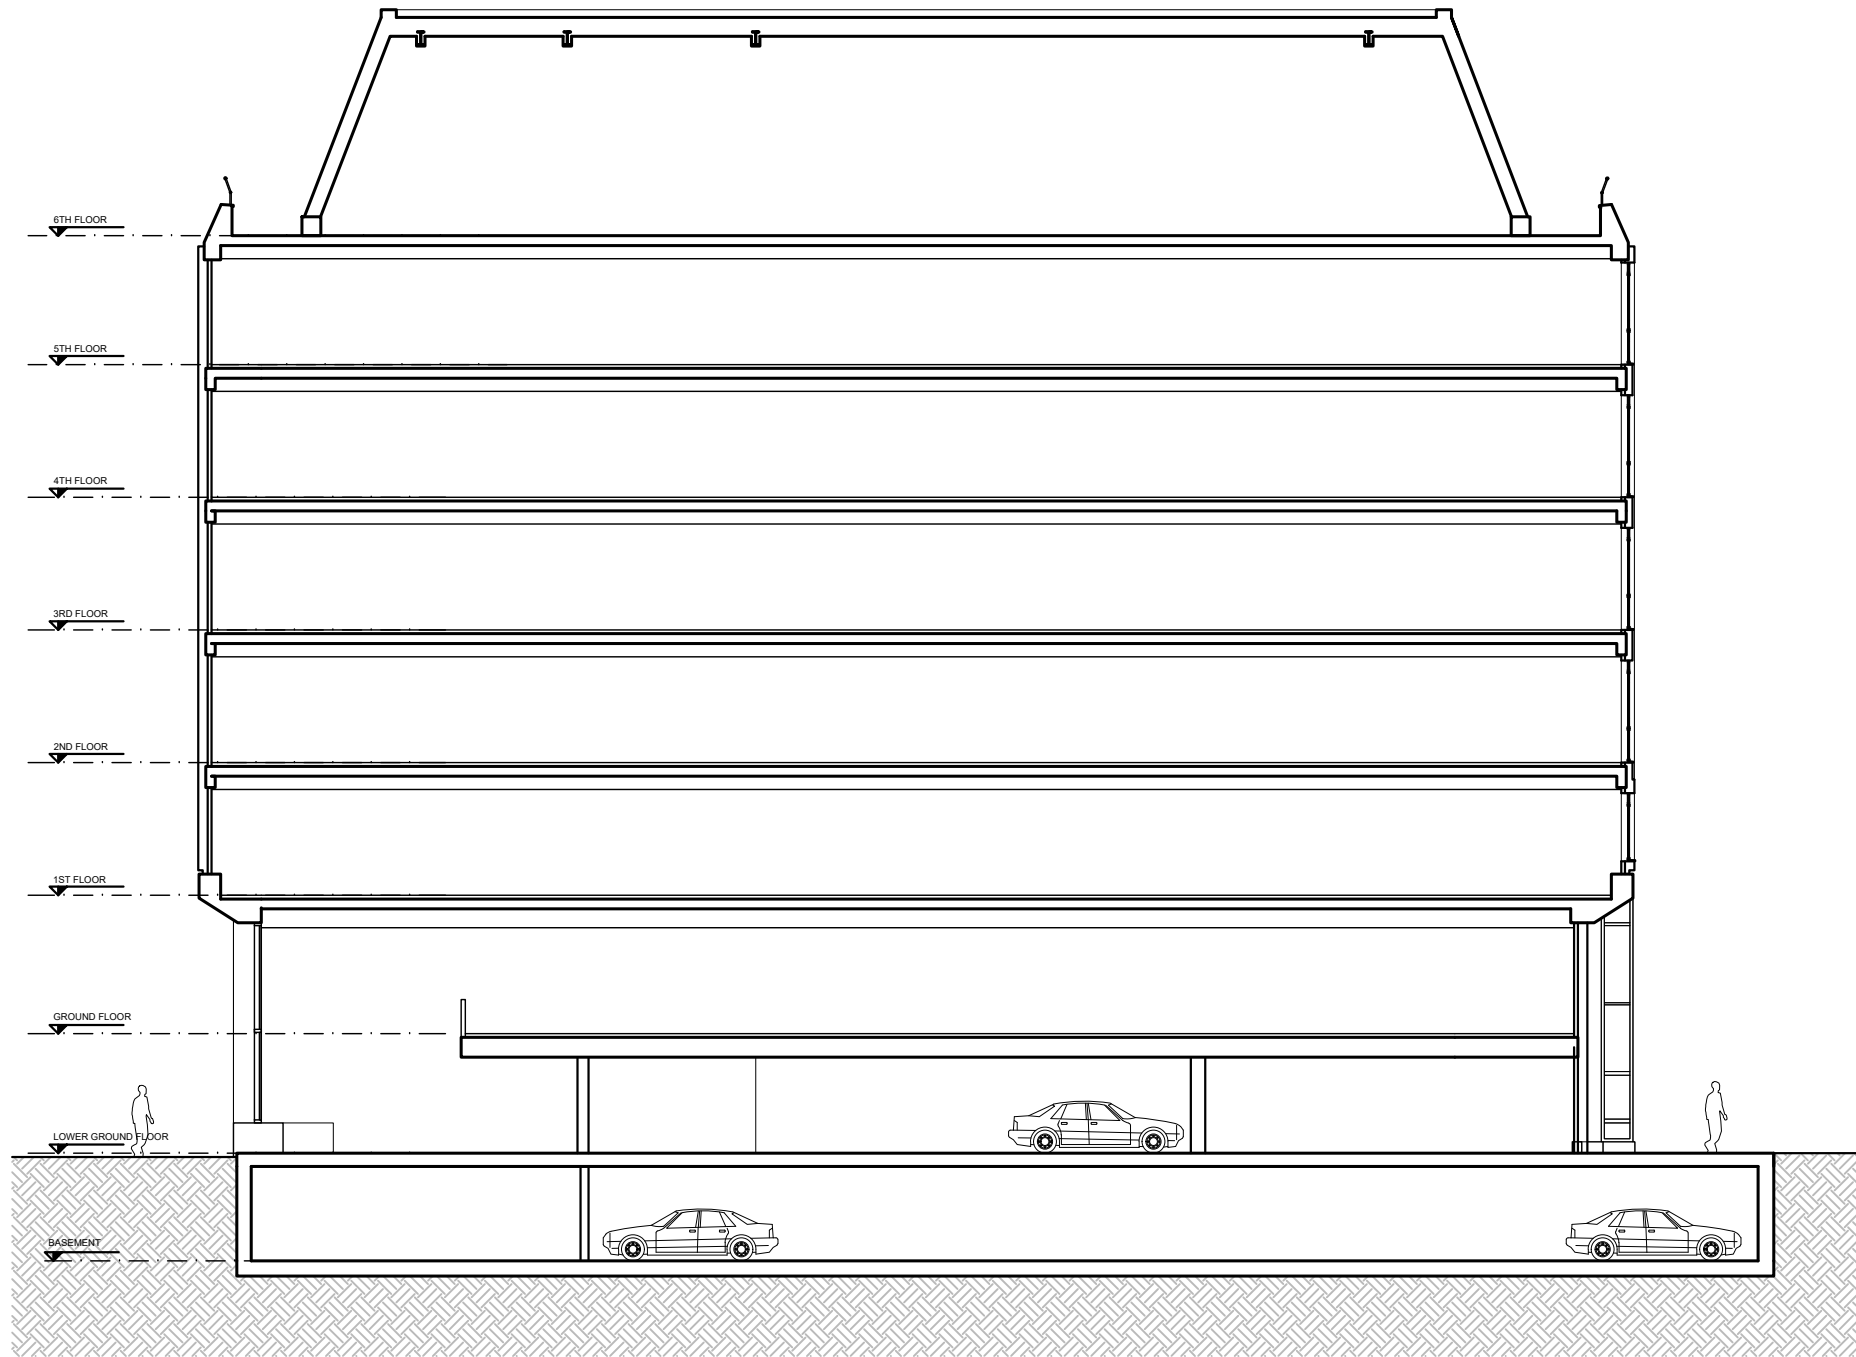

PROPOSED SECTION BB (Central Block)
SCALE 1:200

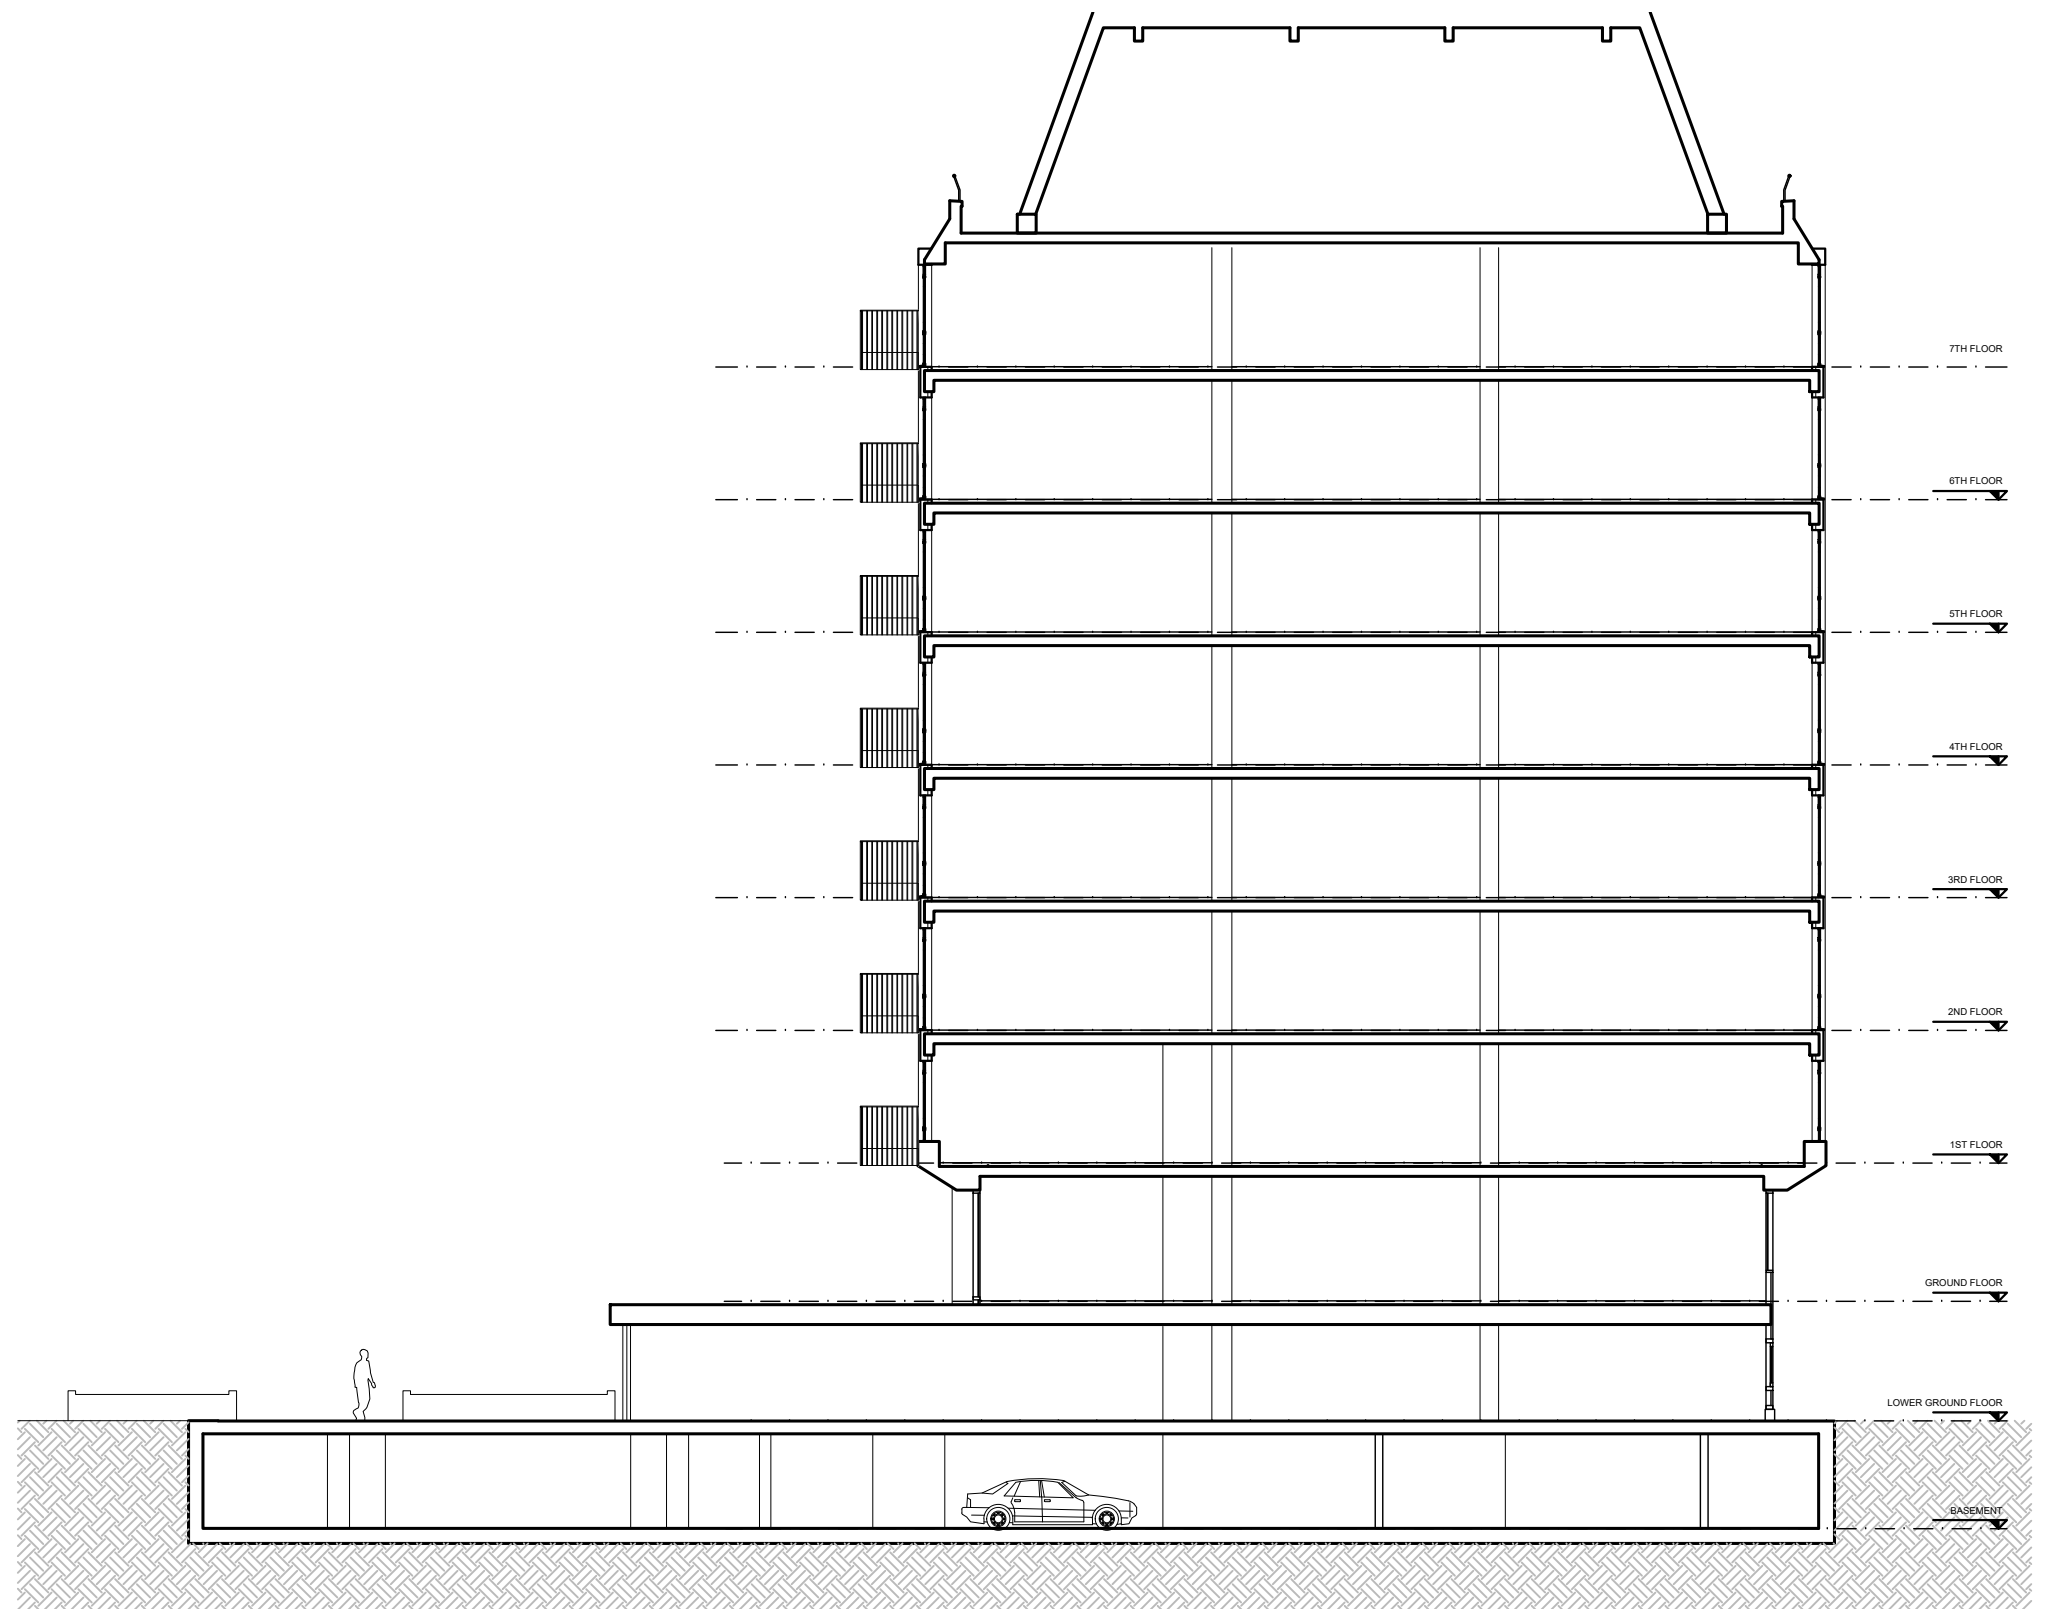

PROPOSED SECTION DD (South Block)
SCALE 1:200

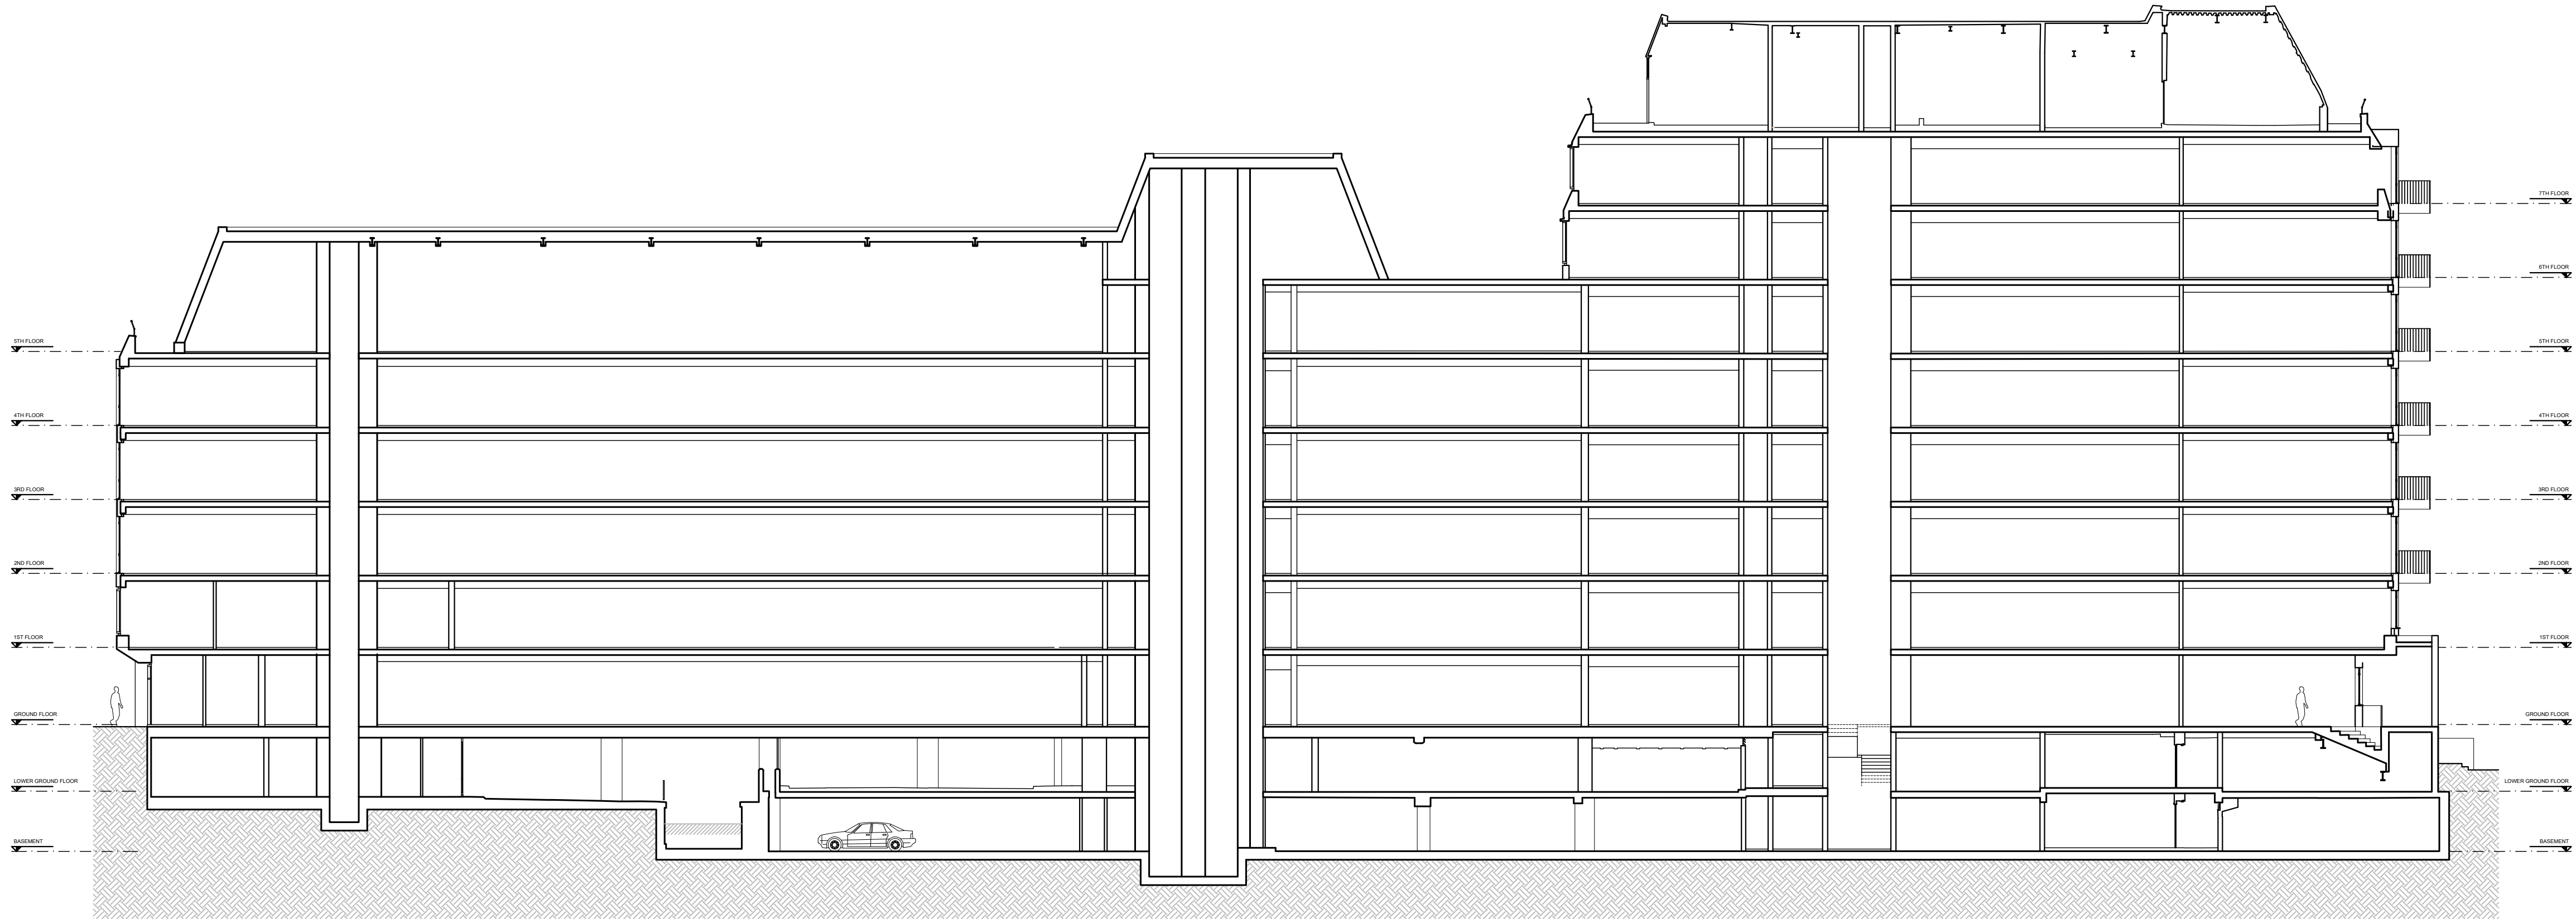

PROPOSED SECTION CC (Longitudinal)
SCALE 1:200



NOTES

DO NOT SCALE - USE FIGURED DIMENSIONS ONLY.

ALL DIMENSIONS TO BE CHECKED ON SITE PRIOR TO CONSTRUCTION AND ANY DISCREPANCIES TO BE HIGHLIGHTED BY CONTRACTOR.

THIS DRAWING IS TO BE READ IN CONJUNCTION WITH ALL RELEVANT SPECIFICATIONS AND DRAWINGS.

ALL LEVELS ARE TO FINISHED LEVELS UNLESS OTHERWISE INDICATED.

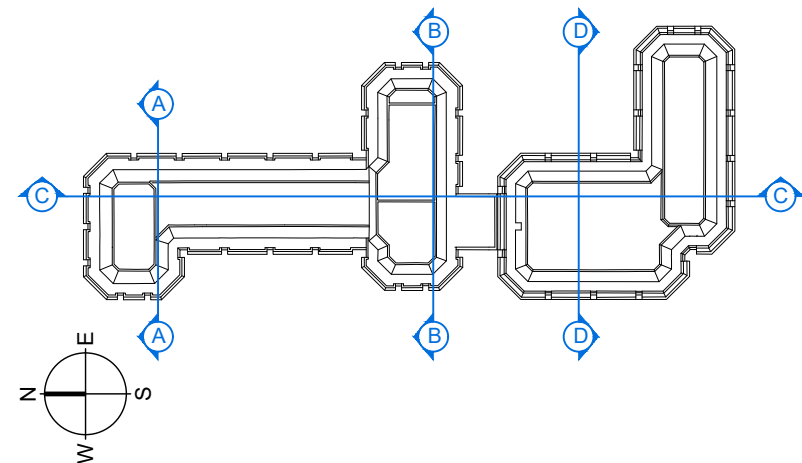 

Drawing Status:	P L A N N I N G	
Revision:	Description:	Date:
P.01	Issued for Information	26.02.26
P L A N N I N G		

SADAarchitecture

P : 26C George Street, St Albans, AL3 4ES

E : letterbox@sada-architecture.com

W : www.sada-architecture.com

T : 01 727 860810


Project: 24-013 Abbey Gardens

Drawing: Proposed Sections


Date: 10.07.2025

Scale: 1:200@A1


© Copyright: This drawing or design may not be reproduced without permission.

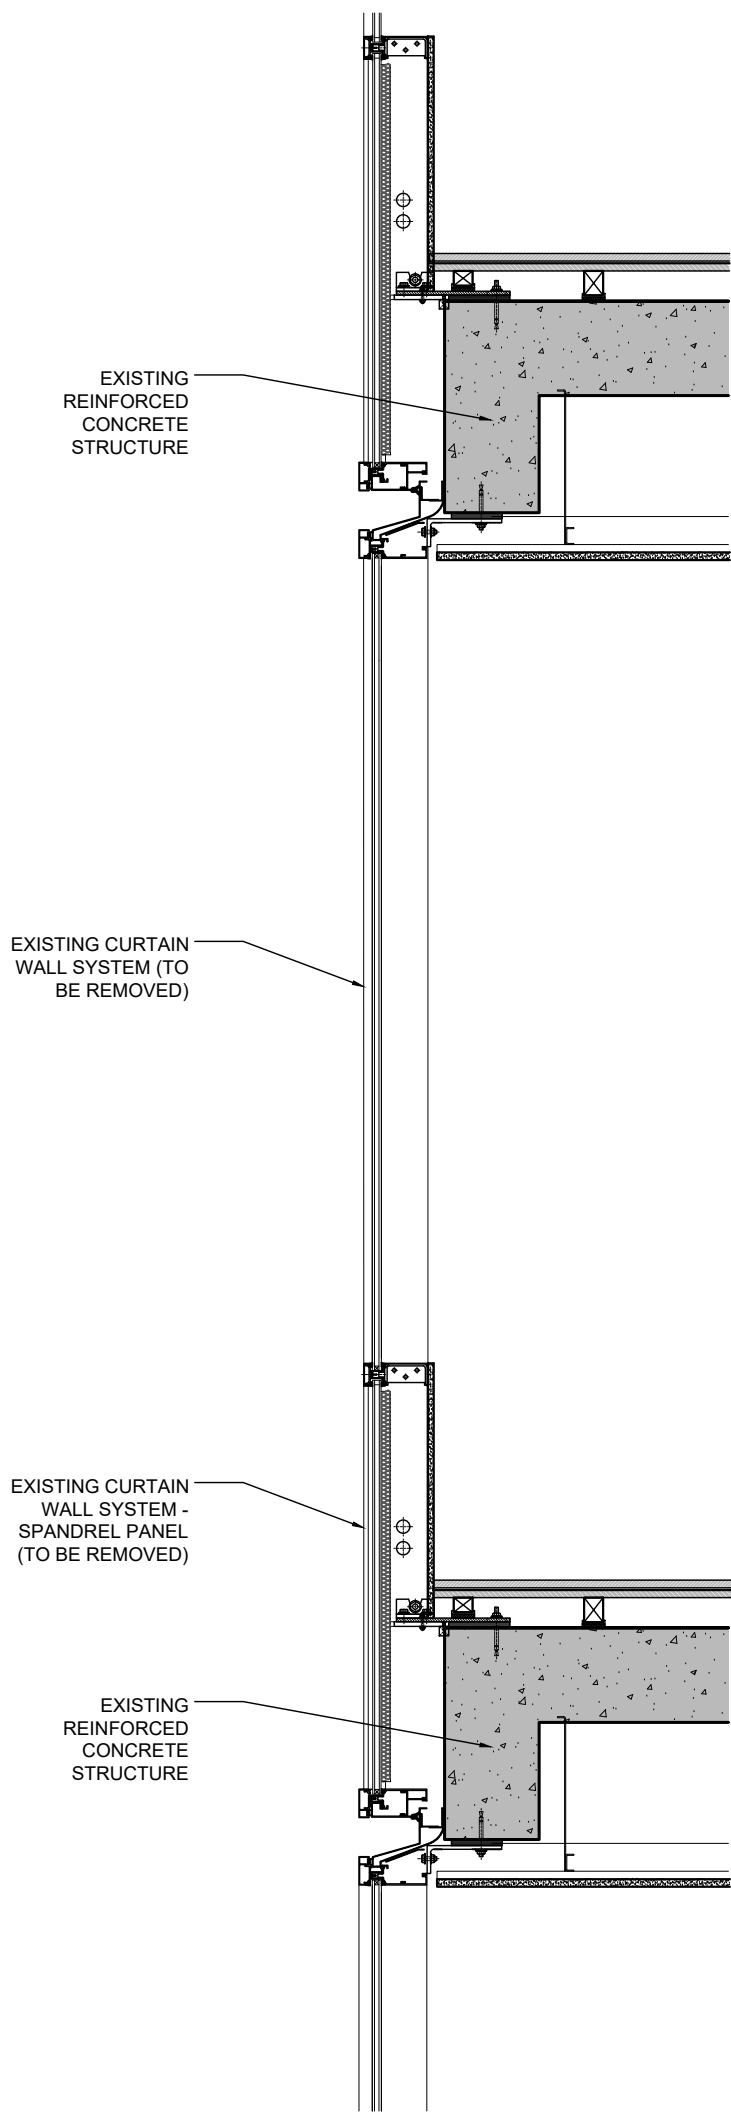


EXISTING FACADE SECTION

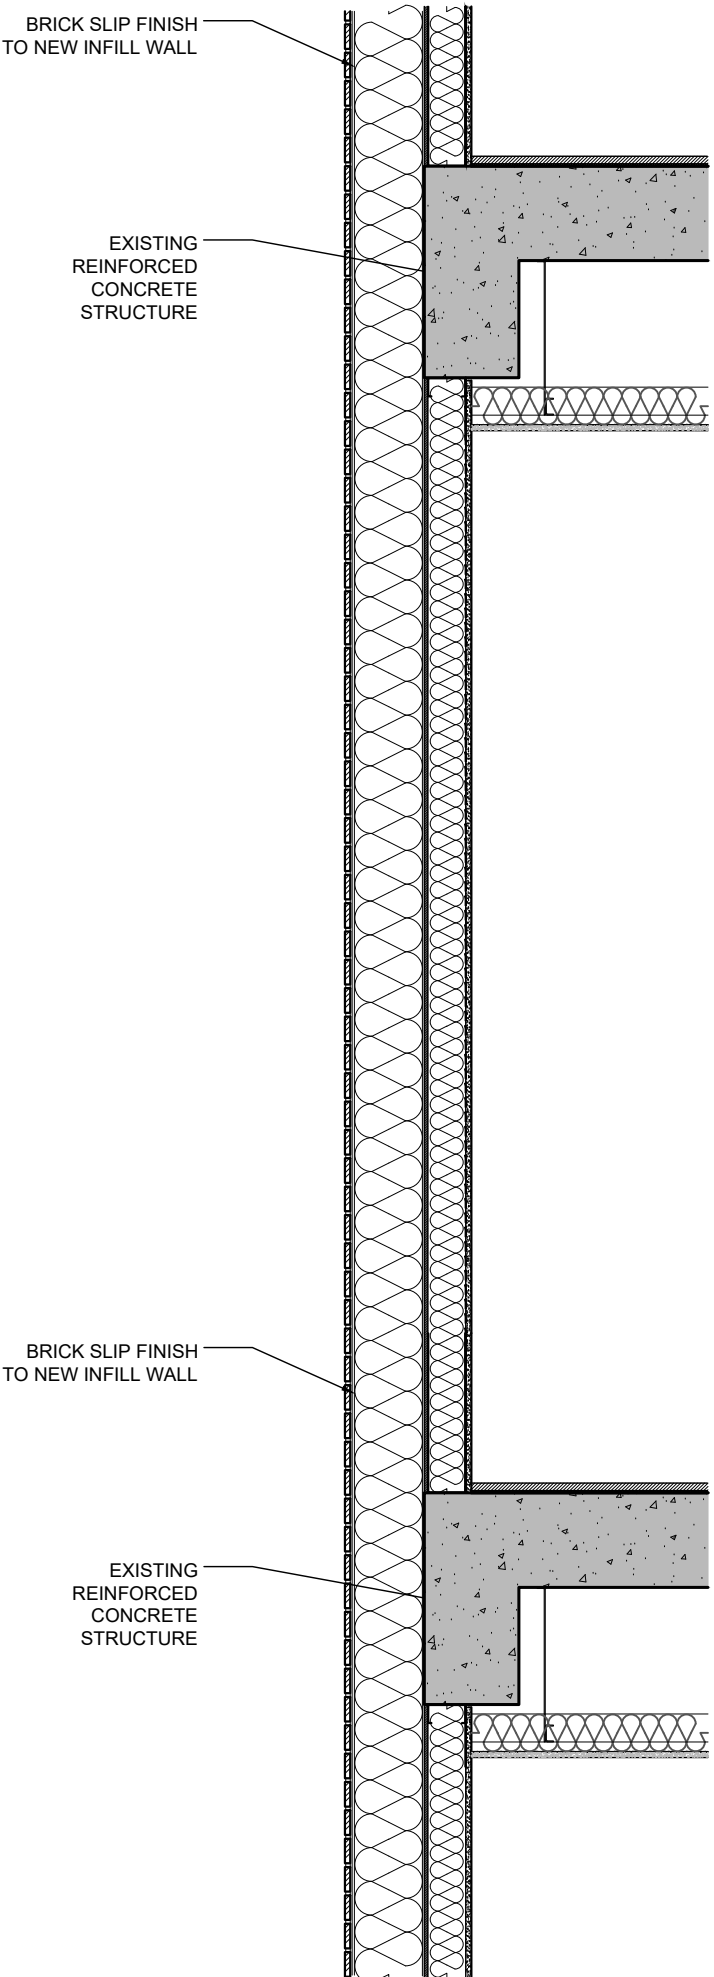

PROPOSED FACADE SECTION (INFILL BRICK WALL)

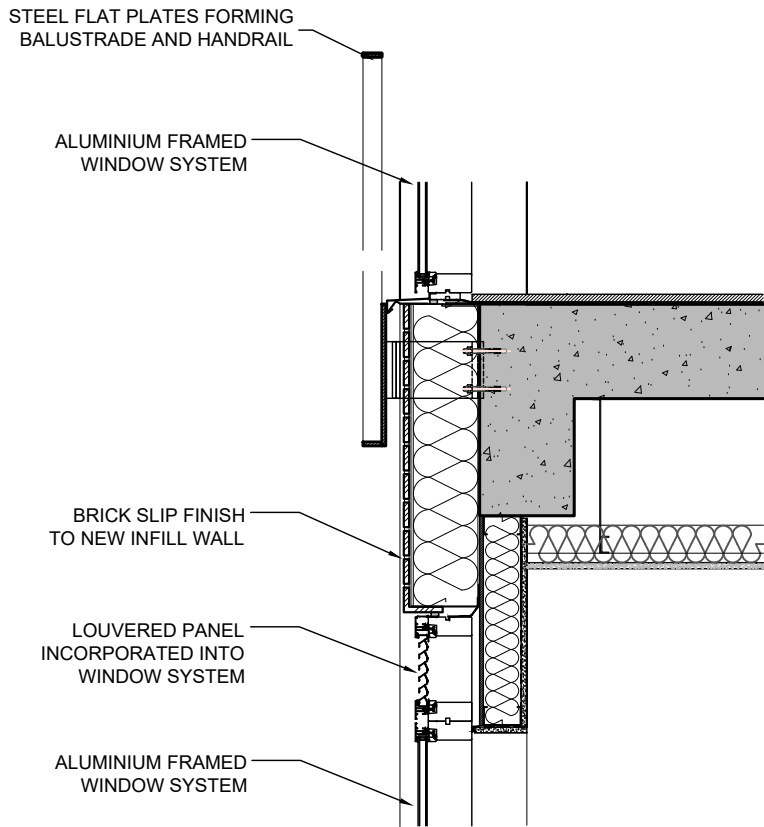

PROPOSED FACADE SECTION (BALCONY)

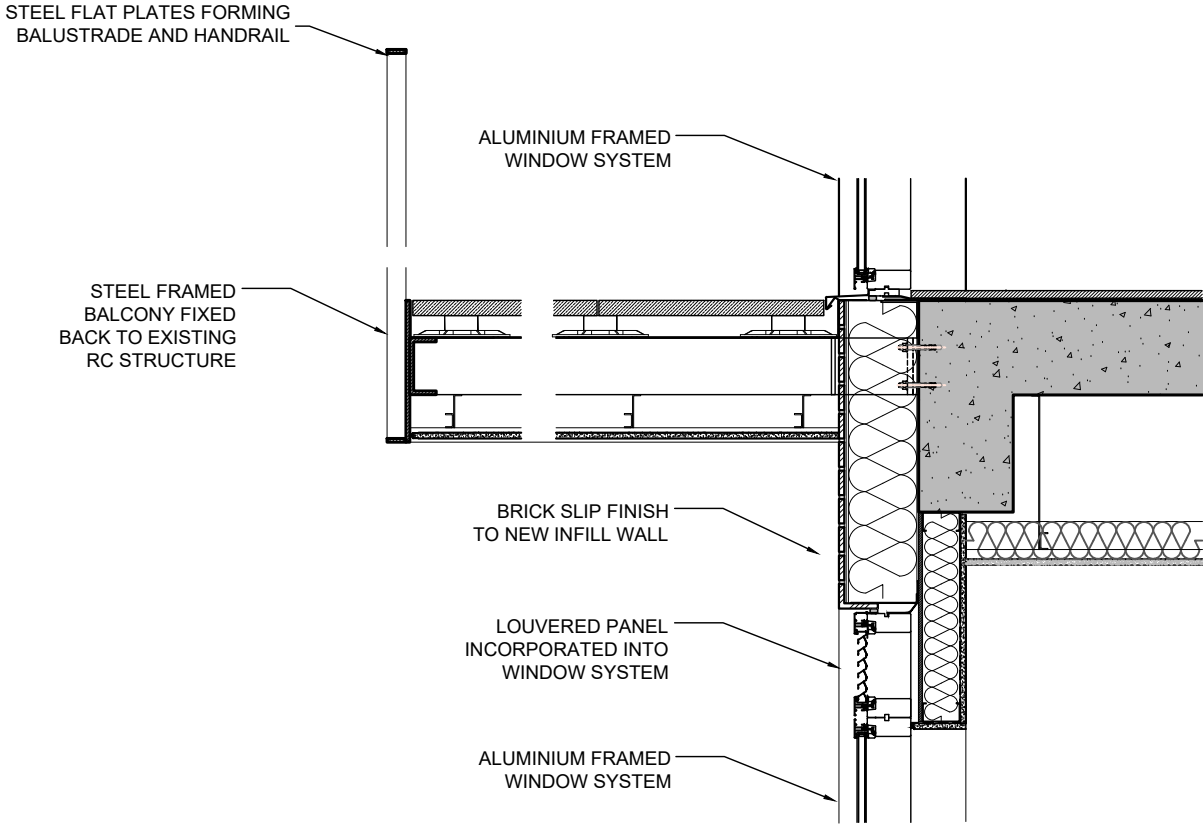

PROPOSED FACADE SECTION (BALCONY)

NOTES
DO NOT SCALE - USE FIGURED DIMENSIONS ONLY.
ALL DIMENSIONS TO BE CHECKED ON SITE PRIOR TO CONSTRUCTION AND ANY DISCREPANCIES TO BE HIGHLIGHTED BY CONTRACTOR.
THIS DRAWING IS TO BE READ IN CONJUNCTION WITH ALL RELEVANT SPECIFICATIONS AND DRAWINGS.
ALL LEVELS ARE TO FINISHED LEVELS UNLESS OTHERWISE INDICATED.

Drawing Status:	P L A N N I N G	
Revision:	Description:	Date:
P.01	Issued for Information	26.02.25
P L A N N I N G		

SADAarchitecture


P : 26C George Street, St Albans, AL3 4ES
E : letterbox@sada-architecture.com
W : www.sada-architecture.com
T : 01 727 860810

Project: 24-013 Abbey Gardens
Drawing: Detail sections
Date: 10.07.2025 drawn by: RN check: SMC
Scale: 1:20@A1 drwg no.: 8-450 rev. no.: P.01

© Copyright: This drawing or design may not be reproduced without permission.



2. PROPOSED WEST ELEVATION
SCALE 1:200

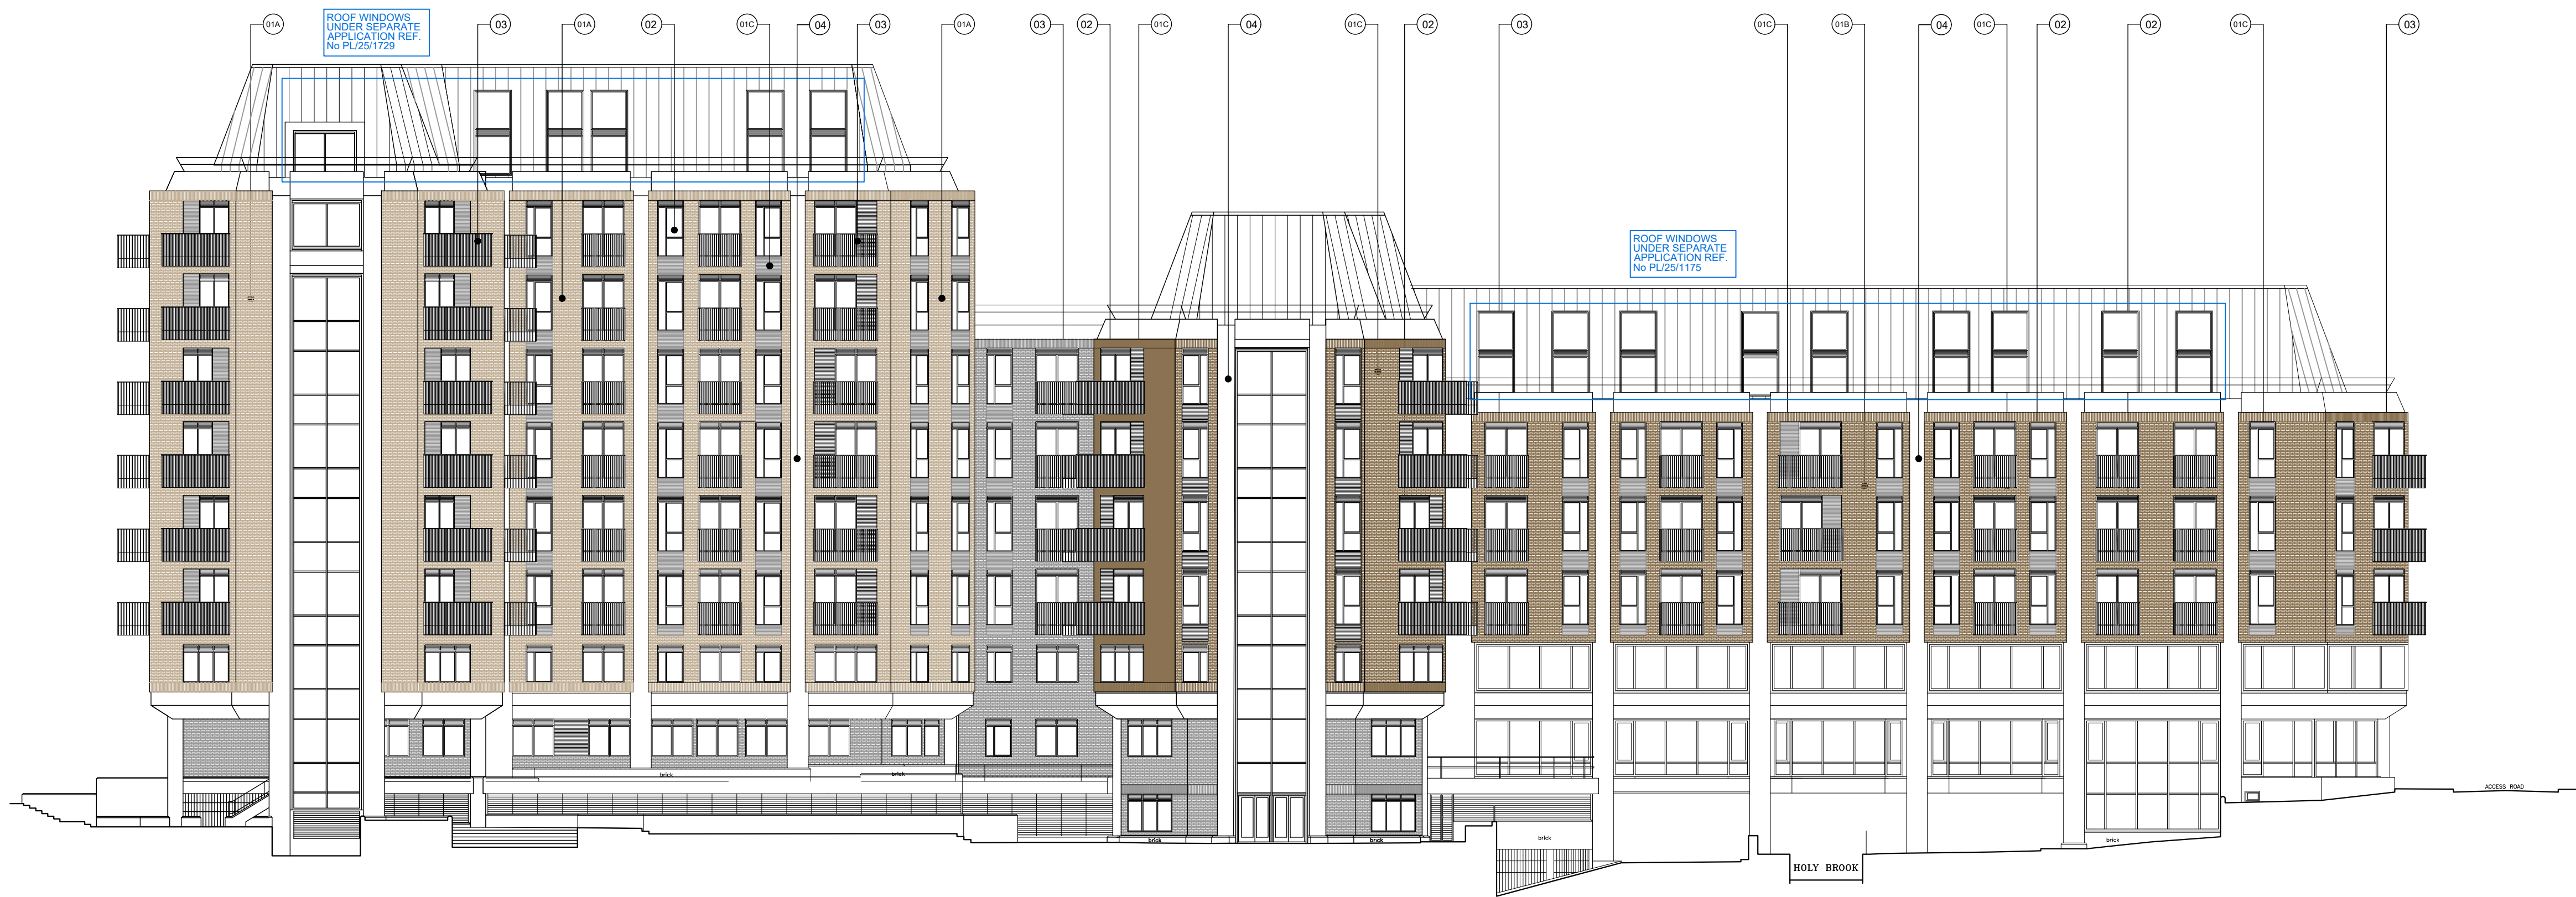

1. PROPOSED EAST ELEVATION
SCALE 1:200

NOTES

DO NOT SCALE - USE FIGURED DIMENSIONS ONLY.



ALL DIMENSIONS TO BE CHECKED ON SITE PRIOR TO CONSTRUCTION AND ANY DISCREPANCIES TO BE HIGHLIGHTED BY CONTRACTOR.

THIS DRAWING IS TO BE READ IN CONJUNCTION WITH ALL RELEVANT SPECIFICATIONS AND DRAWINGS.

ALL LEVELS ARE TO FINISHED LEVELS UNLESS OTHERWISE INDICATED.

LEGEND

- 01(A) - Brick Type 1
- 01(B) - Brick Type 2
- 01(C) - Brick Type 3
- 02 - Aluminium Framed Windows
- 03 - Painted Steel balustrade
- 04 - Existing finish to be retained

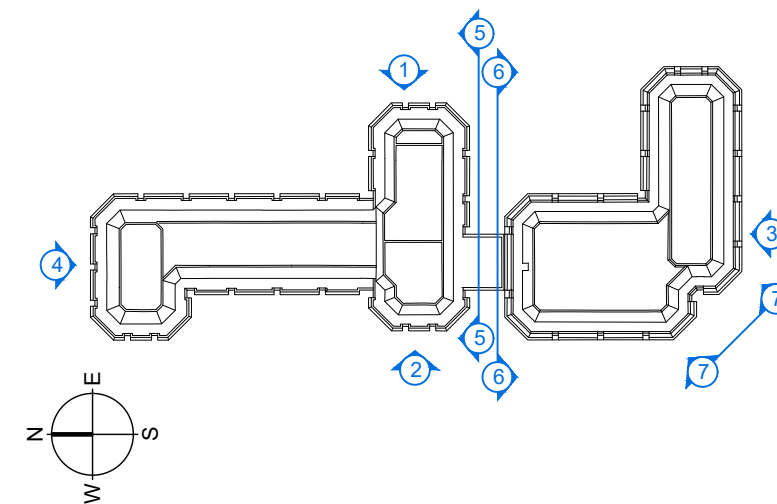 

Drawing Status:	P L A N N I N G	
Revision:	Description:	Date:
P.01	Issued for Information	14.01.26
P L A N N I N G		

SADAarchitecture

P : 26C George Street, St Albans, AL3 4ES

E : letterbox@sada-architecture.com

W : www.sada-architecture.com

T : 01 727 860810

Project: 24-013 Abbey Gardens

Drawing: Proposed East and West Elevation

Date: 10.07.2025 drawn by: RN check: SMC

Scale: 1:200@A1 drwg no.: 8-500 rev. no.: P.01

© Copyright: This drawing or design may not be reproduced without permission.



NOTES

DO NOT SCALE - USE FIGURED DIMENSIONS ONLY.

ALL DIMENSIONS TO BE CHECKED ON SITE PRIOR TO CONSTRUCTION AND ANY DISCREPANCIES TO BE HIGHLIGHTED BY CONTRACTOR.

THIS DRAWING IS TO BE READ IN CONJUNCTION WITH ALL RELEVANT SPECIFICATIONS AND DRAWINGS.

ALL LEVELS ARE TO FINISHED LEVELS UNLESS OTHERWISE INDICATED.

LEGEND

- 01(A) - Brick Type 1
- 01(B) - Brick Type 2
- 01(C) - Brick Type 3
- 02 - Aluminium Framed Windows
- 03 - Painted Steel balustrade
- 04 - Existing finish to be retained

0 1 2 3 5 10 m 20 m

Drawing Status:	P L A N N I N G	
Revision:	Description:	Date:
P.01	Issued for Information	14.01.26
P L A N N I N G		

SADAarchitecture

P : 26C George Street, St Albans, AL3 4ES

E : letterbox@sada-architecture.com

W : www.sada-architecture.com

T : 01 727 860810

Project: 24-013 Abbey Gardens

Drawing: Proposed North and South Elevation

Date: 10.07.2025 drawn by: RN check: SMC

Scale: 1:200@A1 dwg no.: 8-501 rev. no.: P.01

© Copyright: This drawing or design may not be reproduced without permission.




SADAarchitecture

P : 26C George Street, St Albans, AL3 4ES
E : letterbox@sada-architecture.com
W : www.sada-architecture.com
T : 01 727 860810

Project: 24-013 Abbey Gardens		
Drawing: Proposed South and Central Block Elevations		
Date: 10.07.2025	drawn by: RN	check: SMC
Scale: 1:200 @A1	drawg no.: 8-502	rev. no.: P.02

© Copyright. This drawing or design may not be reproduced without permission.

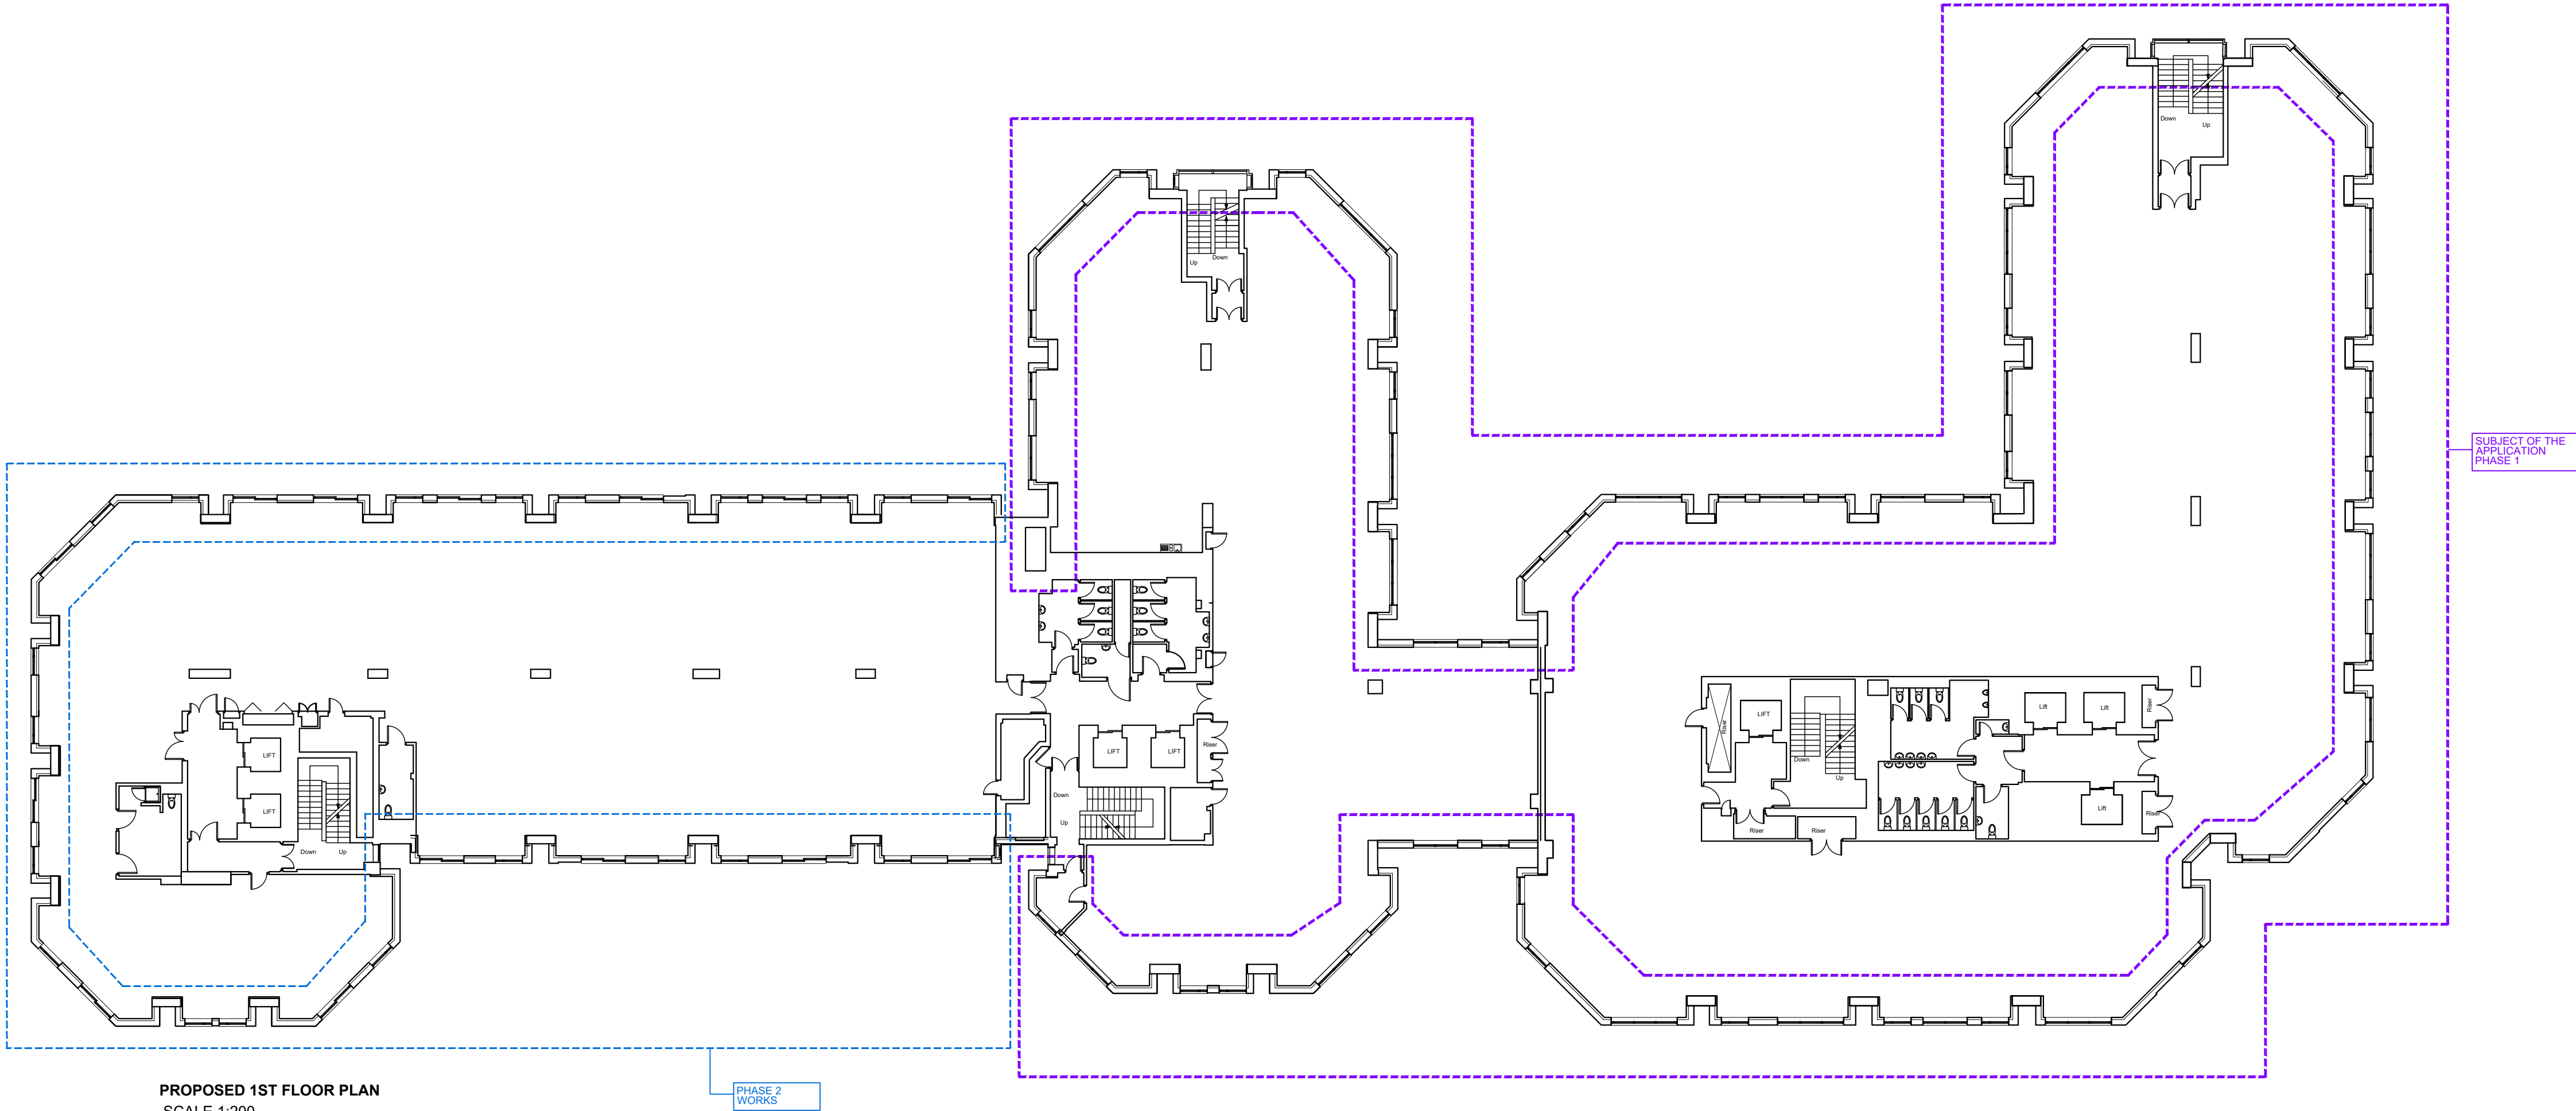


PROPOSED 1ST FLOOR PLAN
SCALE 1:200

PHASE 2
WORKS

SUBJECT OF THE
APPLICATION
PHASE 1

NOTES

DO NOT SCALE - USE FIGURED DIMENSIONS ONLY.
ALL DIMENSIONS TO BE CHECKED ON SITE PRIOR TO CONSTRUCTION AND ANY DISCREPANCIES TO BE HIGHLIGHTED BY CONTRACTOR.
THIS DRAWING IS TO BE READ IN CONJUNCTION WITH ALL RELEVANT SPECIFICATIONS AND DRAWINGS.
ALL LEVELS ARE TO FINISHED LEVELS UNLESS OTHERWISE INDICATED.

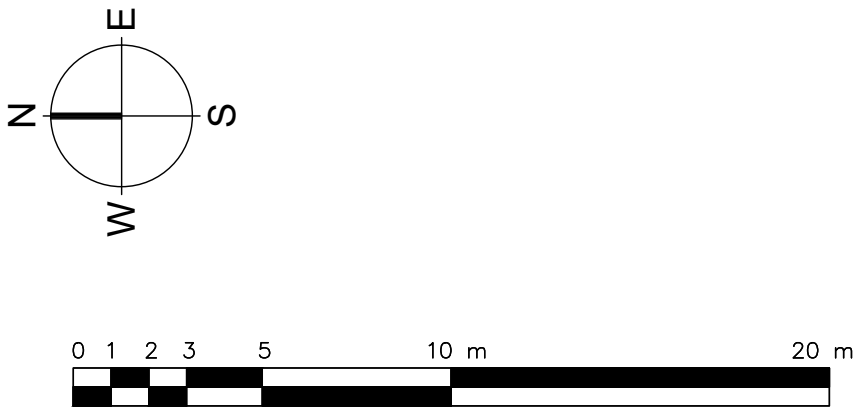

Drawing Status:	P L A N N I N G	
Revision:	Description:	Date:
P.01	Issued for Information	05.02.26
P L A N N I N G		

SADAarchitecture
P : 26C George Street, St Albans, AL3 4ES
E : letterbox@sada-architecture.com
W : www.sada-architecture.com
T : 01 727 860810
Project: 24-013 Abbey Gardens
Drawing: Proposed First Floor Plan - Phase 2
Date: 12.01.26 drawn by: RN check: CC
Scale: 1:200@A1 drwg no.: 8-311.2 rev. no.: P.01
© Copyright: This drawing or design may not be reproduced without permission.



2. PROPOSED WEST ELEVATION
SCALE 1:200



1. PROPOSED EAST ELEVATION
SCALE 1:200

NOTES

DO NOT SCALE - USE FIGURED DIMENSIONS ONLY.



ALL DIMENSIONS TO BE CHECKED ON SITE PRIOR TO CONSTRUCTION AND ANY DISCREPANCIES TO BE HIGHLIGHTED BY CONTRACTOR.

THIS DRAWING IS TO BE READ IN CONJUNCTION WITH ALL RELEVANT SPECIFICATIONS AND DRAWINGS.

ALL LEVELS ARE TO FINISHED LEVELS UNLESS OTHERWISE INDICATED.

LEGEND

- 01(A) - Brick Type 1
- 01(B) - Brick Type 2
- 01(C) - Brick Type 3
- 02 - Aluminium Framed Windows
- 03 - Painted Steel balustrade
- 04 - Existing finish to be retained

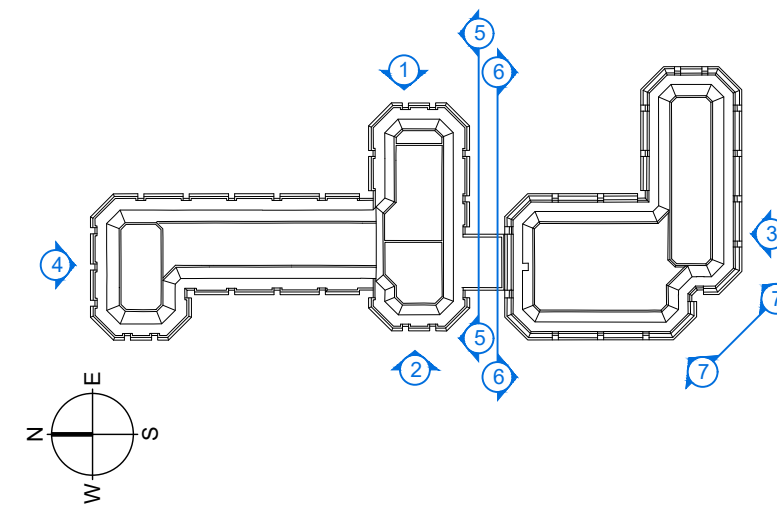 

Drawing Status: P L A N N I N G		
Revision:	Description:	Date:
P.01	Issued for Information	14.01.26
P L A N N I N G		

SADAarchitecture

P : 26C George Street, St Albans, AL3 4ES

E : letterbox@sada-architecture.com

W : www.sada-architecture.com

T : 01 727 860810

Project: 24-013 Abbey Gardens

Drawing: Proposed East and West Elevation - Phase 2

Date: 10.07.2025 drawn by: RN check: SMC

Scale: 1:200@A1 drwg no.: 8-500.2 rev. no.: P.01

© Copyright: This drawing or design may not be reproduced without permission.



4. PROPOSED NORTH ELEVATION
SCALE 1:200



3. PROPOSED SOUTH ELEVATION
SCALE 1:200

NOTES
DO NOT SCALE - USE FIGURED DIMENSIONS ONLY.
ALL DIMENSIONS TO BE CHECKED ON SITE PRIOR TO CONSTRUCTION AND ANY DISCREPANCIES TO BE HIGHLIGHTED BY CONTRACTOR.
THIS DRAWING IS TO BE READ IN CONJUNCTION WITH ALL RELEVANT SPECIFICATIONS AND DRAWINGS.
ALL LEVELS ARE TO FINISHED LEVELS UNLESS OTHERWISE INDICATED.

LEGEND

- 01(A) - Brick Type 1
- 01(B) - Brick Type 2
- 01(C) - Brick Type 3
- 02 - Aluminium Framed Windows
- 03 - Painted Steel balustrade
- 04 - Existing finish to be retained

0 1 2 3 5 10 m 20 m

Drawing Status:	P L A N N I N G	
Revision:	Description:	Date:
P.01	Issued for Information	14.01.26
P.02	Issued for Information	27.02.26
P L A N N I N G		

SADAarchitecture

P : 26C George Street, St Albans, AL3 4ES
E : letterbox@sada-architecture.com
W : www.sada-architecture.com
T : 01 727 860810

Project: 24-013 Abbey Gardens
Drawing: Proposed North and South Elevation - Phase 2
Date: 10.07.2025 drawn by: RN check: SMC
Scale: 1:200@A1 drwg no.: 8-501.2 rev. no.: P.02
© Copyright: This drawing or design may not be reproduced without permission.