

15
WOODFORD
CLOSE

09
WOODFORD
CLOSE



Existing Front Elevation

General Notes:

This drawing is based on current available information and should not be relied on as accurate measurements of usable space.

Scale: 1:50
0 .5 1 1.5 2m

Project

11 Woodford Close, Reading
RG4 7HN

Title

Existing Front Elevation

Scale 1:50 @ A3	
Drawn by: CC	Date 12/12/2024
Drawing No. P-121224-007	Revision -

09
WOODFORD
CLOSE

15
WOODFORD
CLOSE



Existing Rear Elevation


General Notes:
This drawing is based on current available information and should not be relied on as accurate measurements of usable space.

Scale: 1:50
0 .5 1 1.5 2m

Project
11 Woodford Close, Reading
RG4 7HN

Title
Existing Rear Elevation

Scale 1:50 @ A3	
Drawn by: CC	Date 12/12/2024
Drawing No. P-121224-008	Revision -

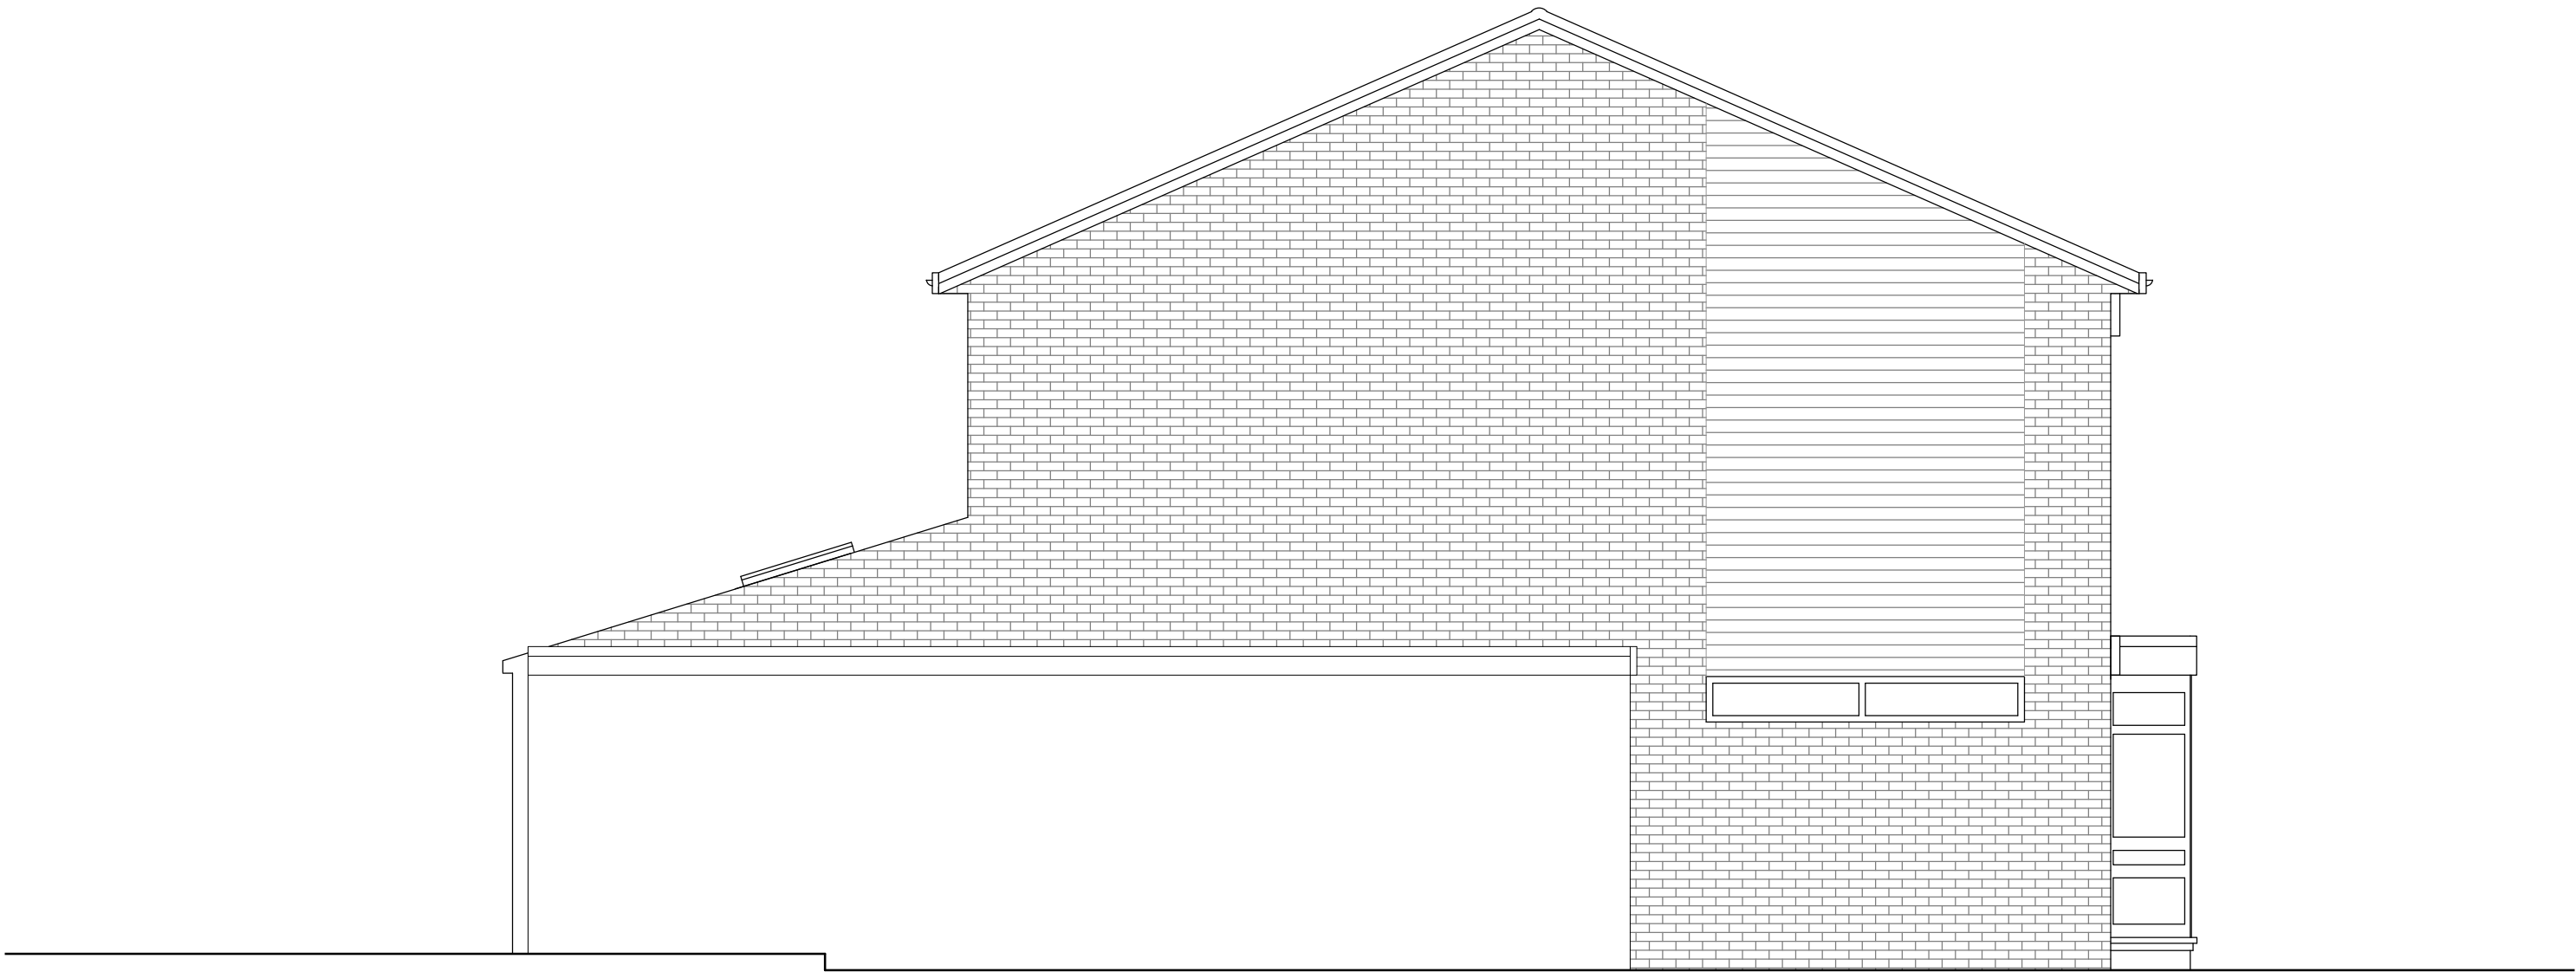

Existing Side Elevation

General Notes:

This drawing is based on current available information and should not be relied on as accurate measurements of usable space.

Scale: 1:50

0 .5 1 1.5 2m


Project

11 Woodford Close, Reading
RG4 7HN


Title

Existing Side Elevation

Scale 1:50 @ A3	
Drawn by: CC	Date 12/12/2024
Drawing No. P-121224-006	Revision -

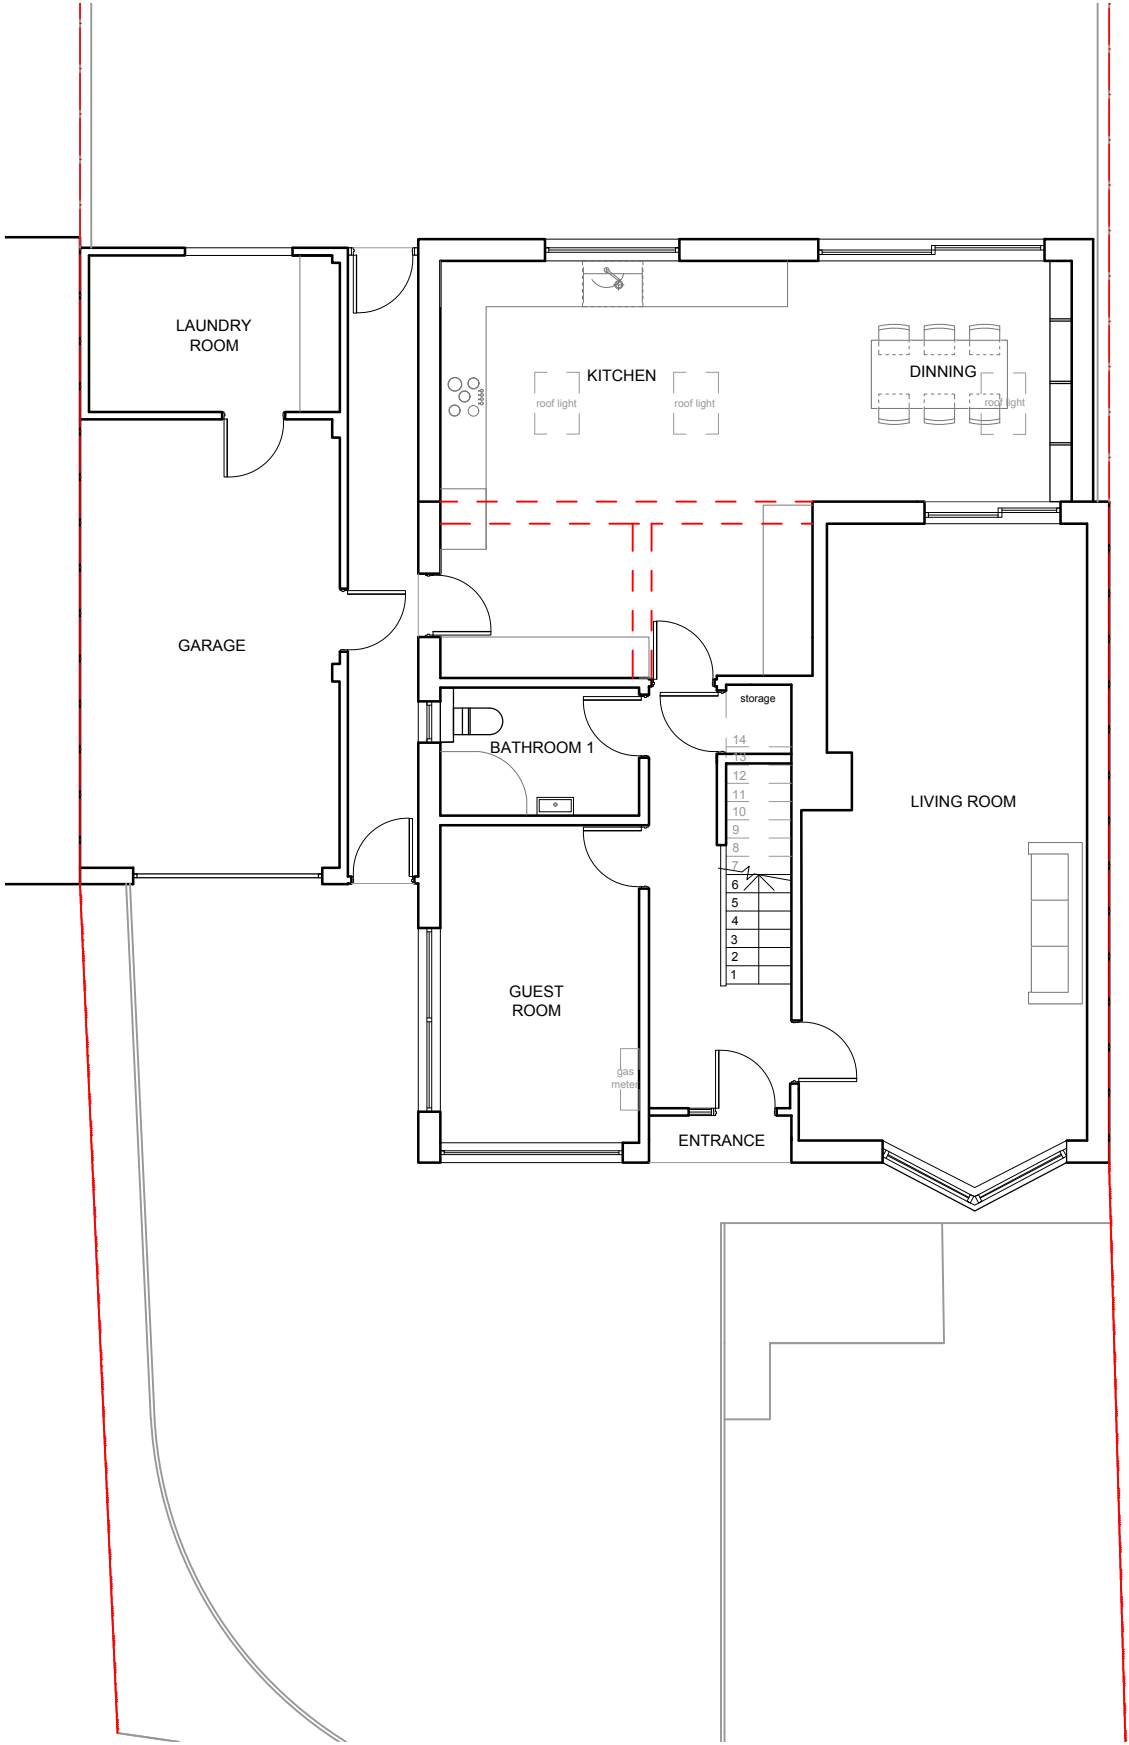


Existing Ground Floor Plan 1

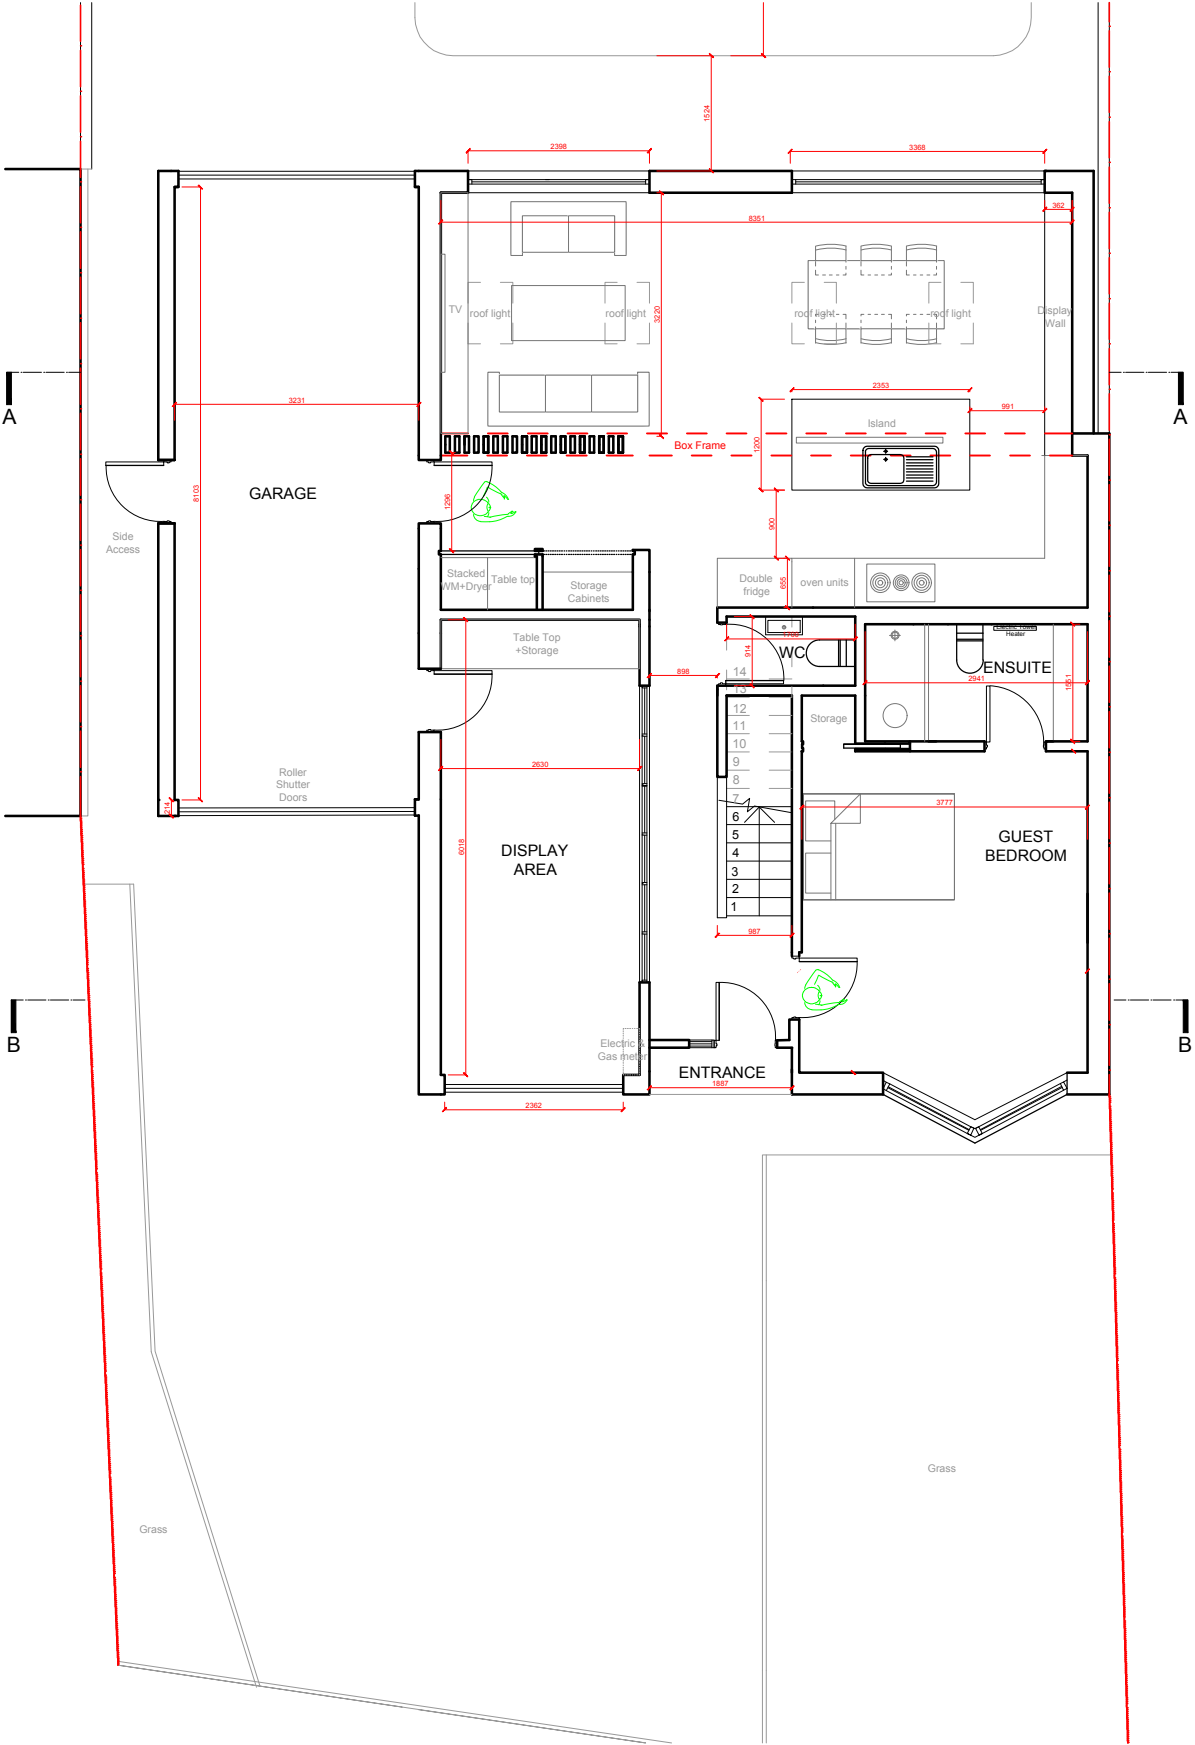

Proposed Ground Floor Plan 1

General Notes:
This drawing is based on current available information and should not be relied on as accurate measurements of usable space.

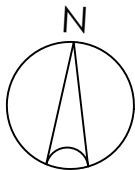

Project
11 Woodford Close, Reading
RG4 7HN


Title
Existing Floor Plan & Proposed Floor Plan 1

Scale 1:50 @ A3	
Drawn by: CC	Date 15/10/2025
Drawing No. P-121224-100	Revision -



Proposed Section A-A

General Notes: This drawing is based on current available information and should not be relied on as accurate measurements of usable space. Scale: 1:50 0 .5 1 1.5 2m		Project 11 Woodford Close, Reading RG4 7HN Title Proposed Section A-A		<table><tr><td>Scale 1:50 @ A3</td><td></td></tr><tr><td>Drawn by: CC</td><td>Date 12/12/2024</td></tr><tr><td>Drawing No. D-121224-009</td><td>Revision -</td></tr></table>	Scale 1:50 @ A3		Drawn by: CC	Date 12/12/2024	Drawing No. D-121224-009	Revision -
Scale 1:50 @ A3										
Drawn by: CC	Date 12/12/2024									
Drawing No. D-121224-009	Revision -									

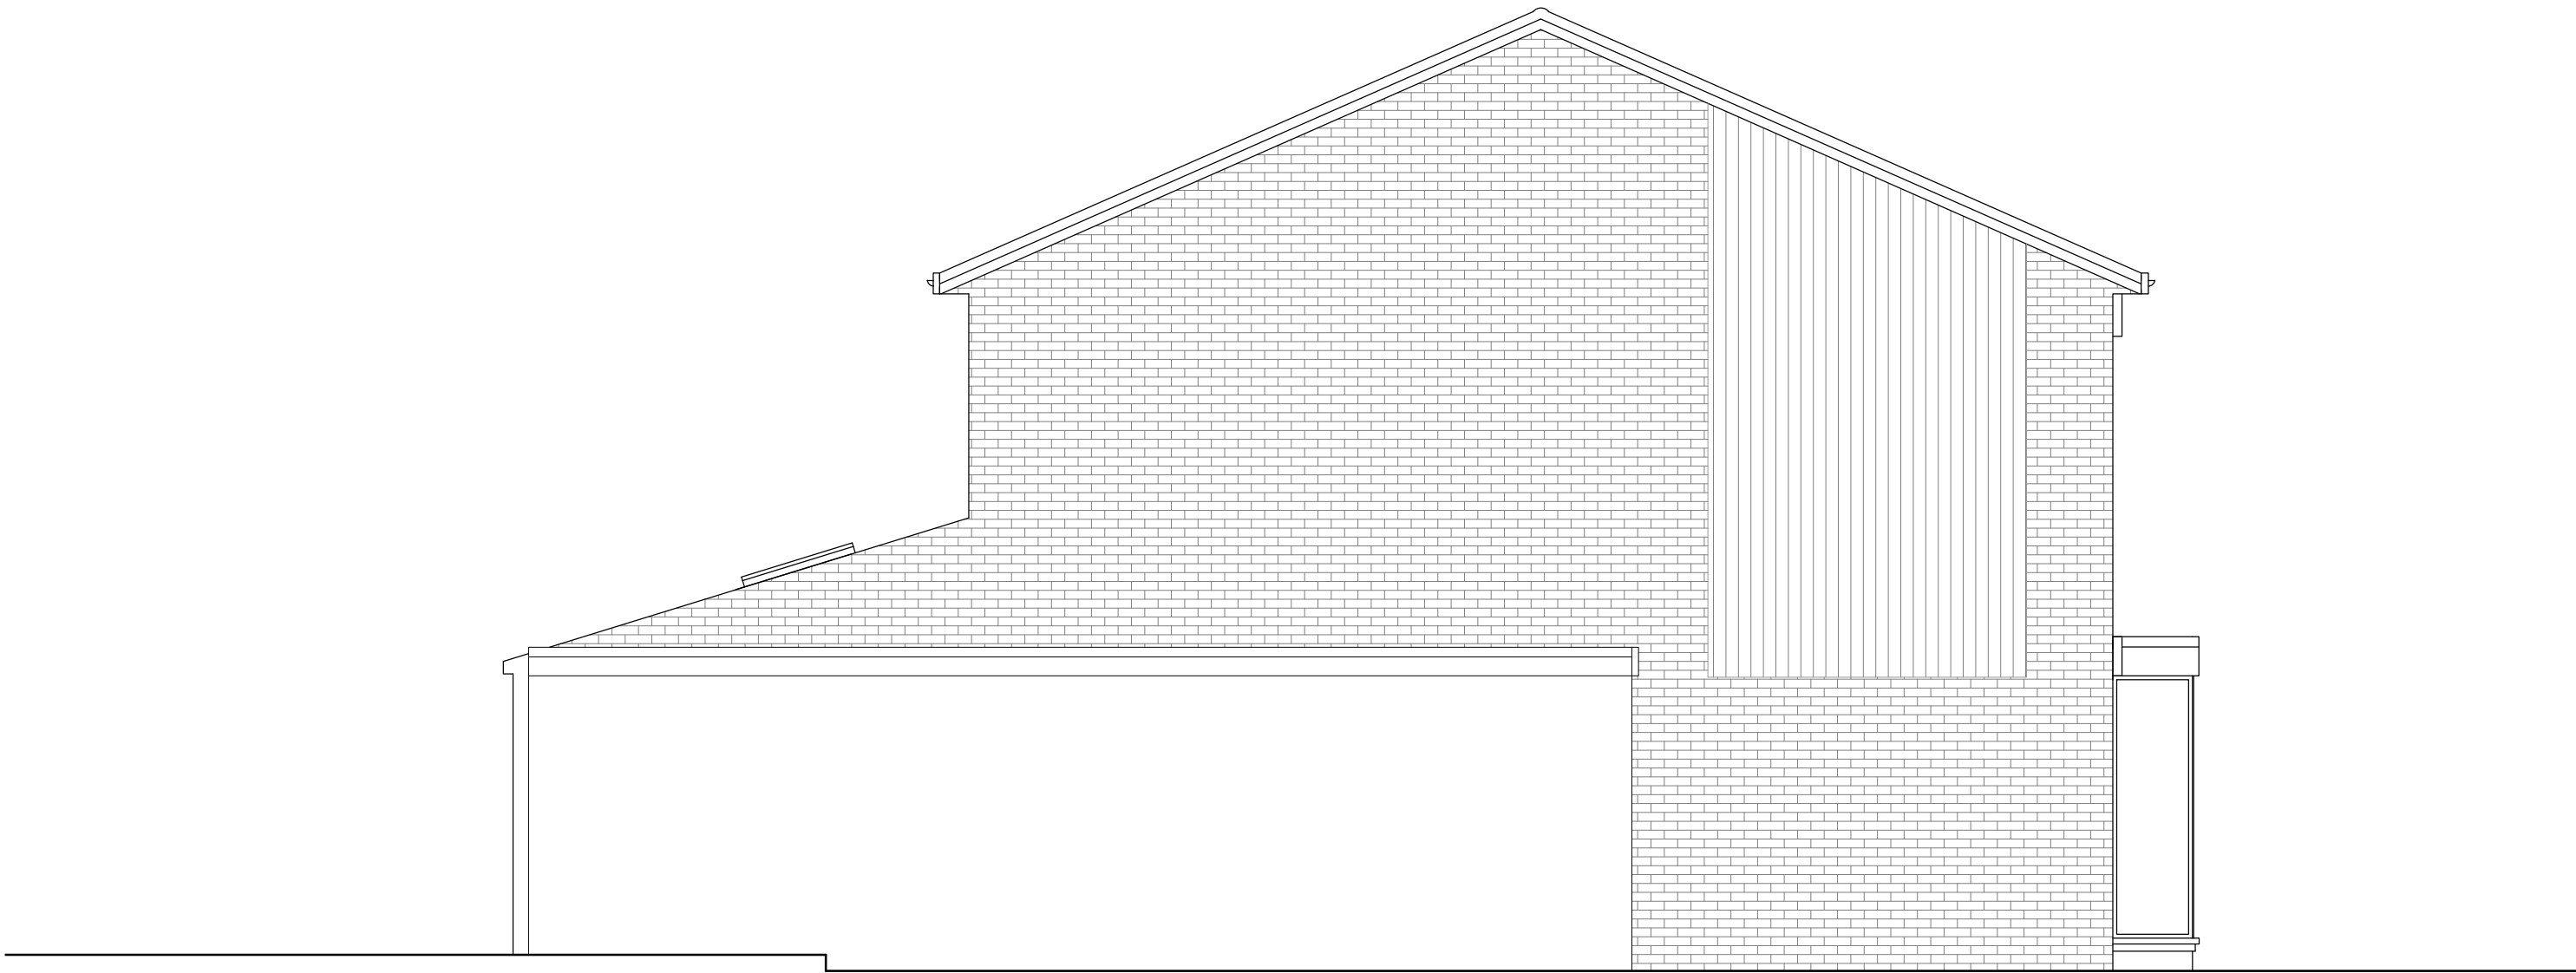

Proposed Side Elevation

General Notes:

This drawing is based on current available information and should not be relied on as accurate measurements of usable space.

Scale: 1:50
0 .5 1 1.5 2m

Project

11 Woodford Close, Reading
RG4 7HN

Title

Proposed Side Elevation

Scale 1:50 @ A3	
Drawn by: CC	Date 12/12/2024
Drawing No. D-121224-006	Revision -

WOODFORD
CLOSE

WOODFORD
CLOSE



Proposed Front Elevation

General Notes:

This drawing is based on current available information and should not be relied on as accurate measurements of usable space.

Scale: 1:50
0 .5 1 1.5 2m


Project

11 Woodford Close, Reading
RG4 7HN

Title

Proposed Front Elevation

Scale 1:50 @ A3	
Drawn by: CC	Date 12/12/2024
Drawing No. D-121224-007	Revision -

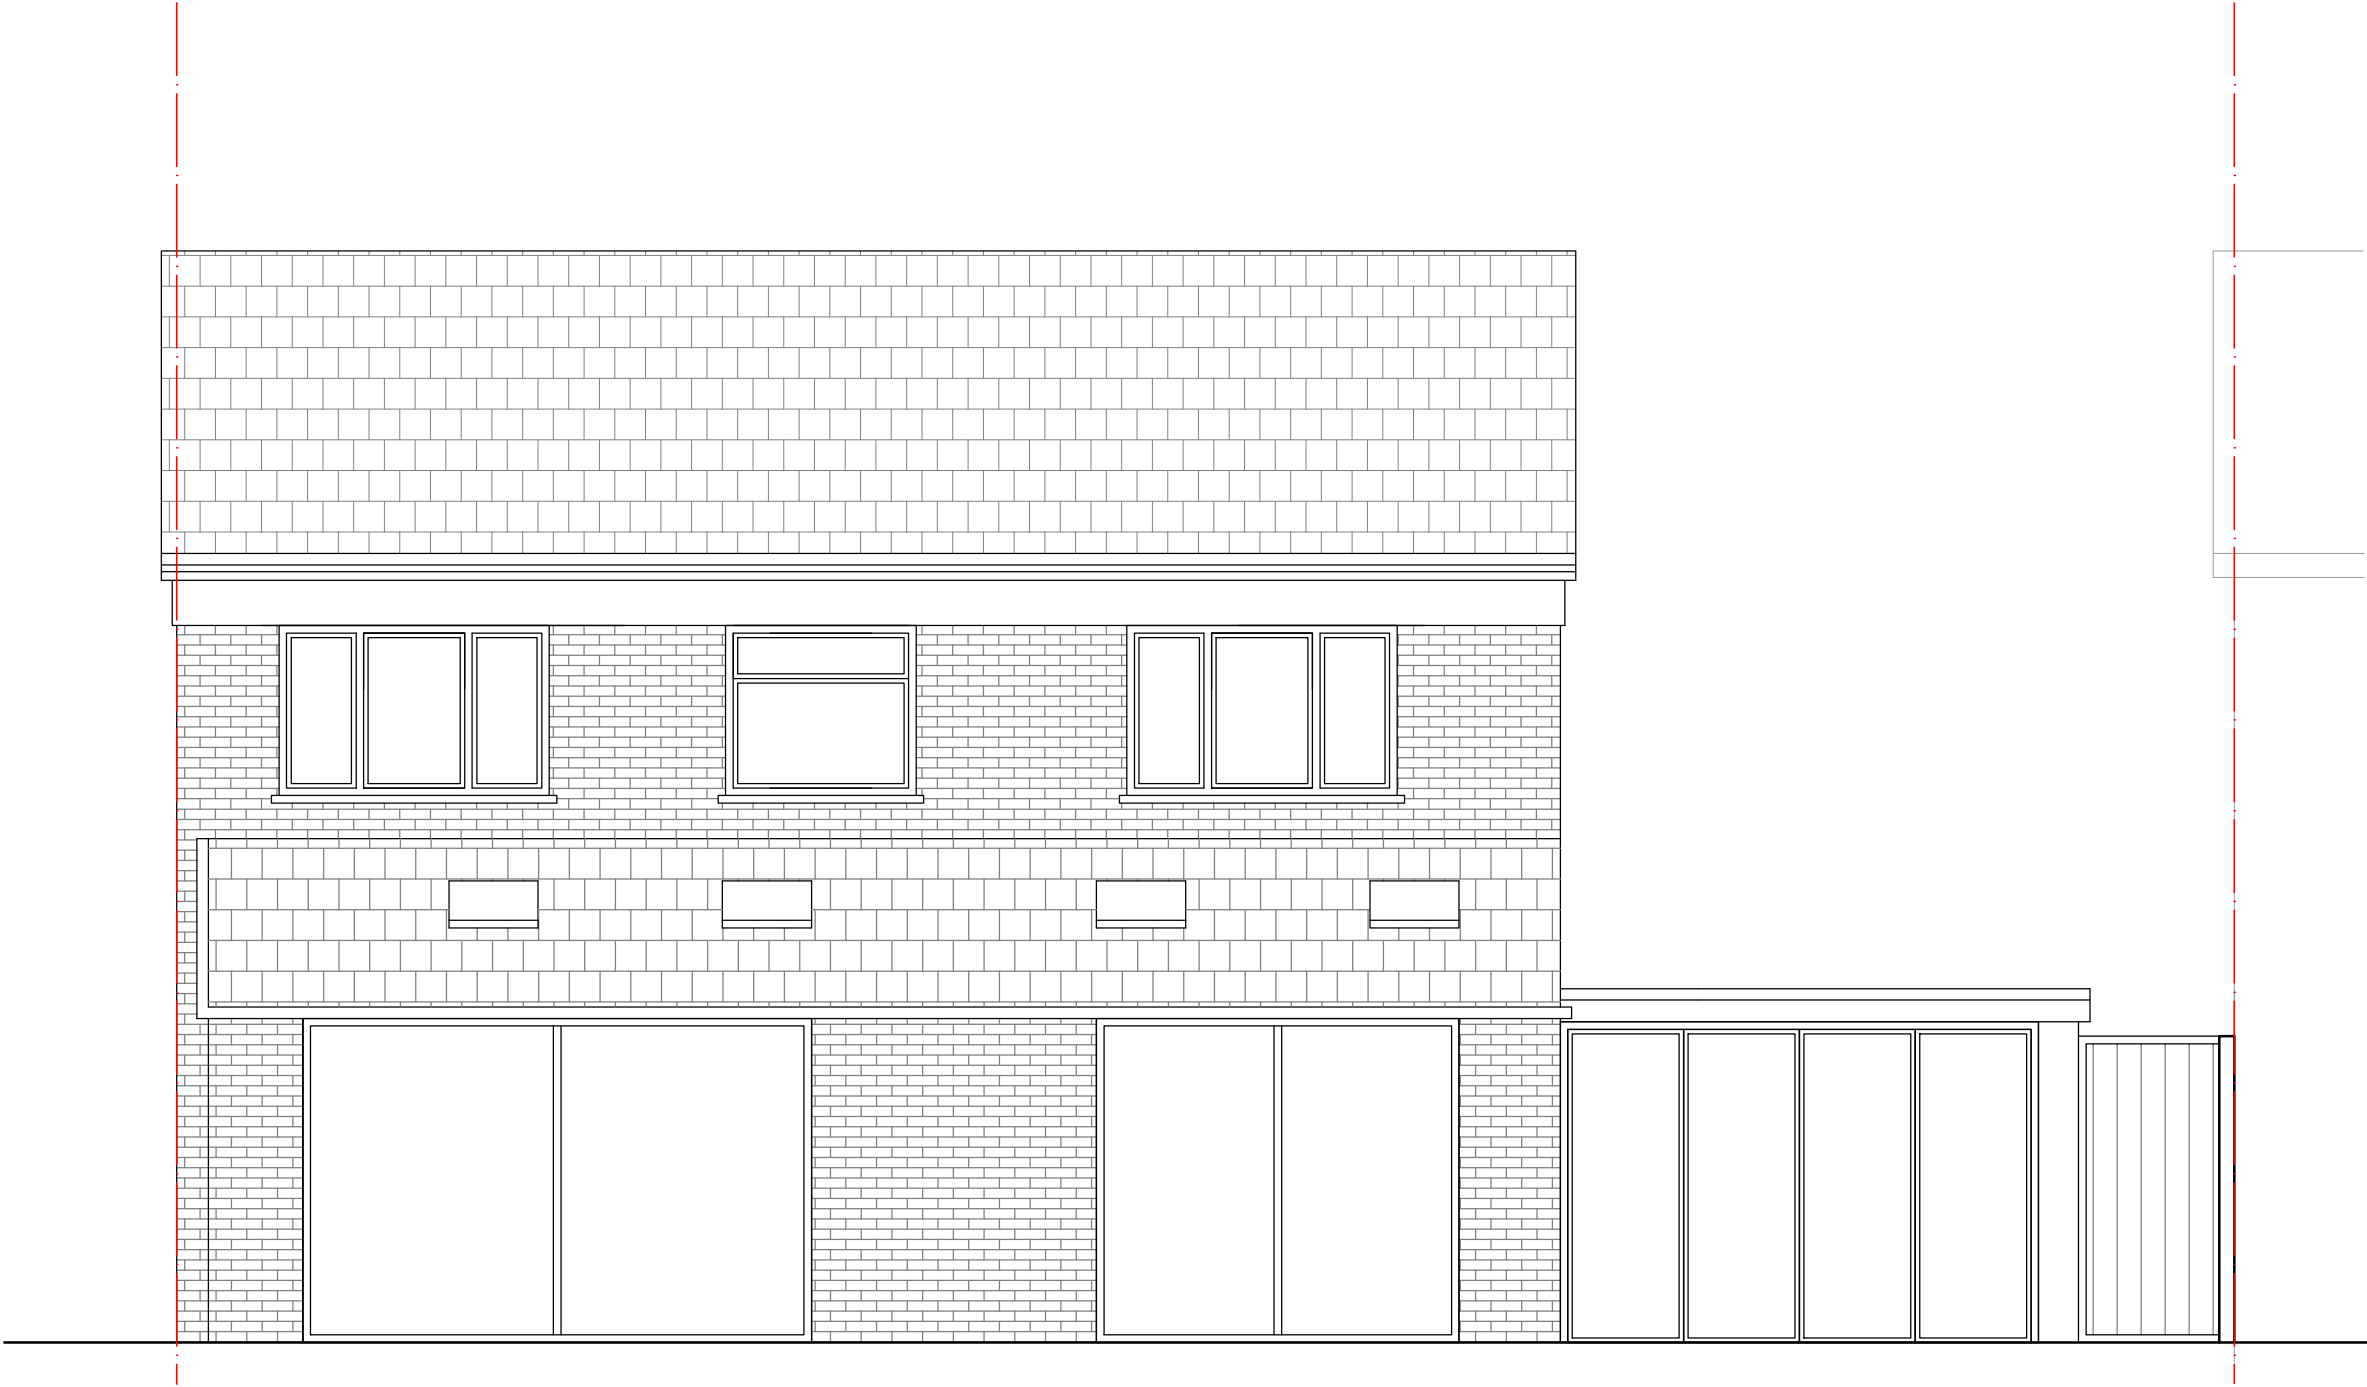

Proposed Rear Elevation

General Notes:

This drawing is based on current available information and should not be relied on as accurate measurements of usable space.

Scale: 1:50
0 .5 1 1.5 2m

Project

11 Woodford Close, Reading
RG4 7HN

Title

Proposed Rear Elevation

Scale 1:50 @ A3	
Drawn by: CC	Date 12/12/2024
Drawing No. D-121224-008	Revision -