



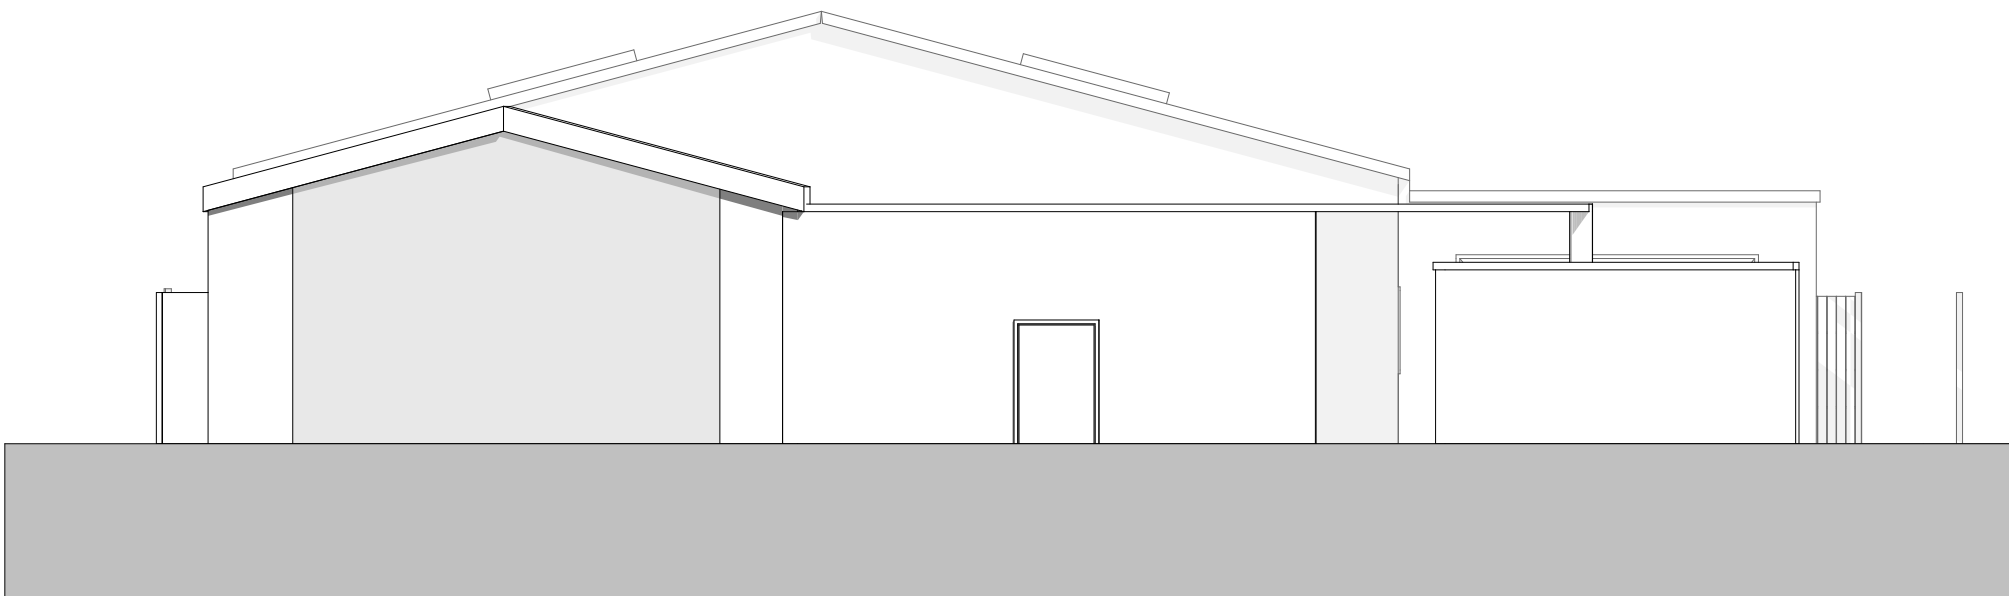

1:100 Front Elevation

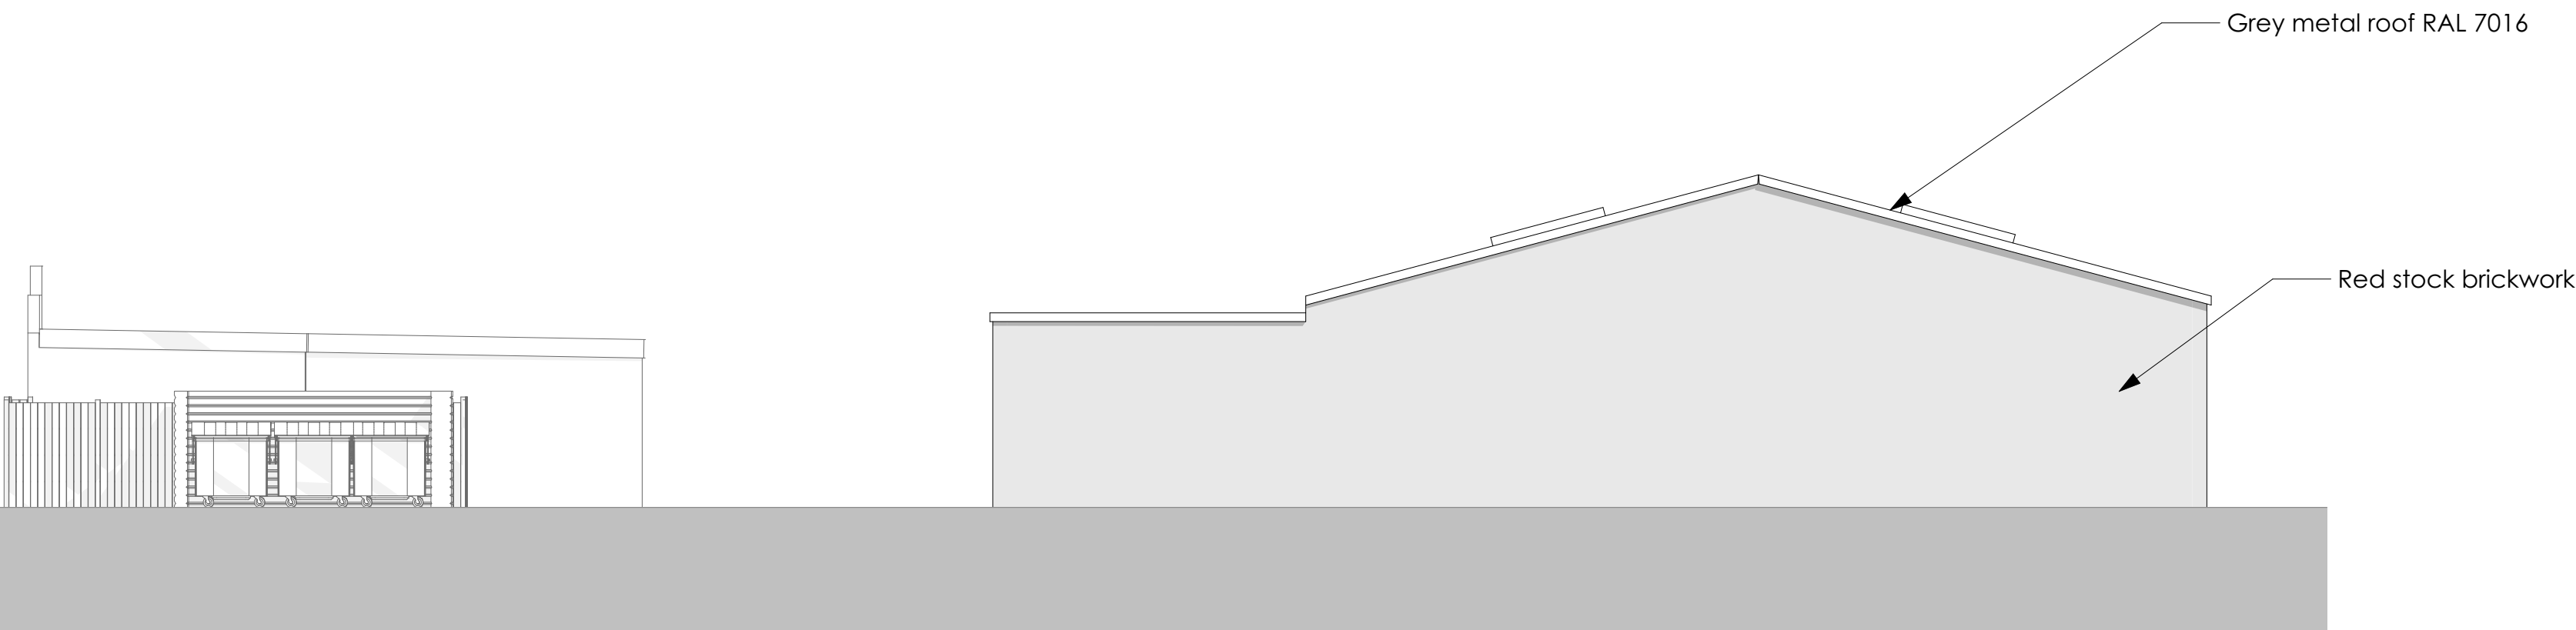


1:100 Rear Elevation



Exemple of how the building will look

© This drawing remains the property of The Keen Partnership and shall not be copied without prior written consent.
All dimensions to be checked on site and any discrepancies to be reported before work commences.

Notes:

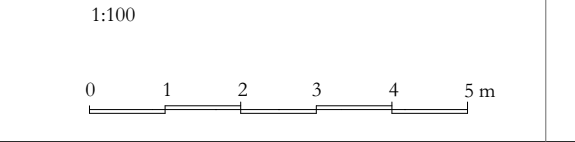

THE KEEN PARTNERSHIP
The Courtyard
Edinburgh Road
Reading RG30 2UA
Tel: 0118 9510 855
Fax: 0118 9510 866
chris@keenpartnership.co.uk
www.keenpartnership.co.uk

cabe
chartered association
of building engineers

RICS

Client: **Eglantina Klosi**

Job Title: **Rear of 20 Norcot Road, Reading, RG30 6BU**

Drawing Title: **Proposed Elevations REV B**

Drawing Date: 2.02.2023	Status: Planning Drawings	
Issue Date: 03/03/2026	Drawn By: PD	Scale: @A2
Job No: 9213	Drawing No: 9213-109	Rev: