



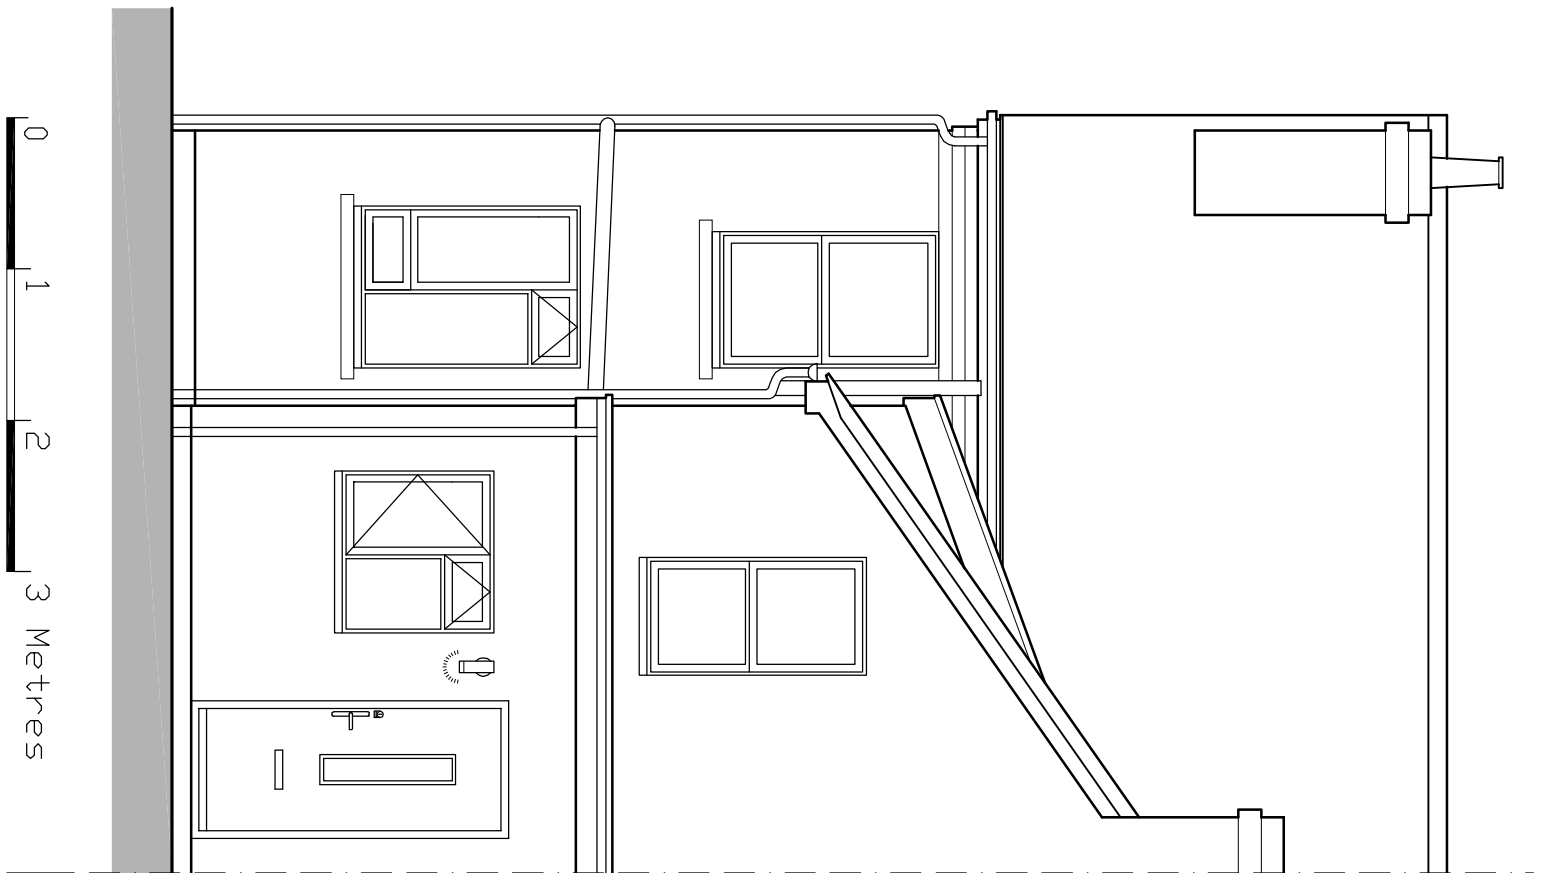

Proposed Rear Elevation

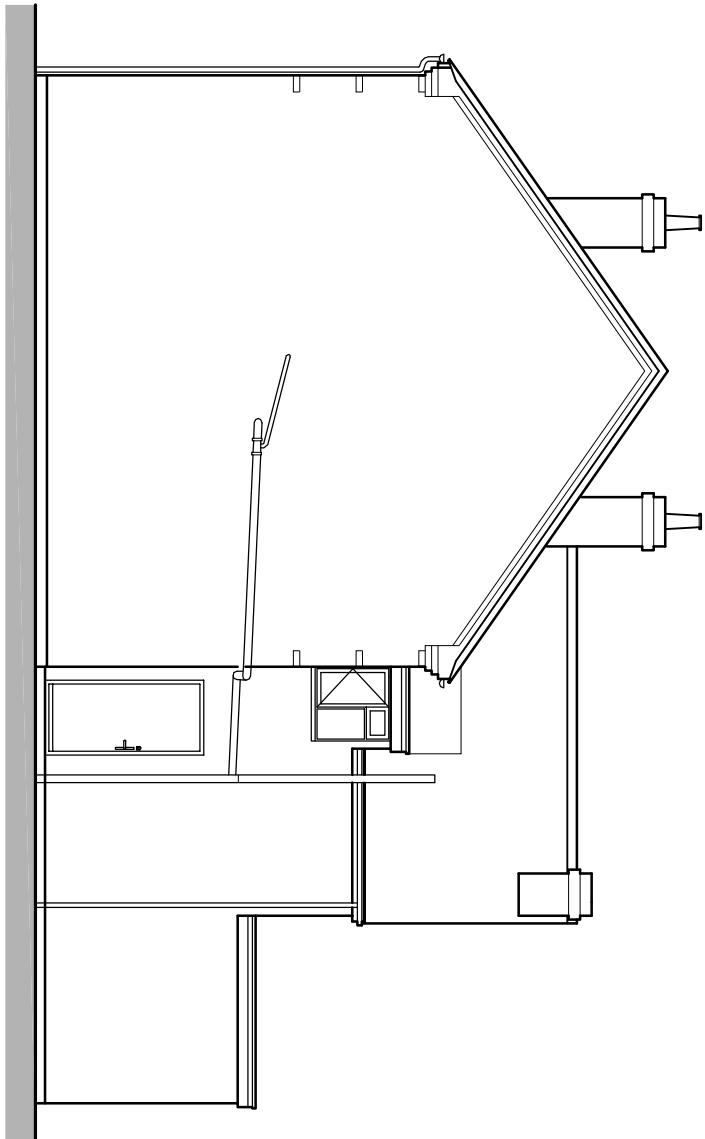

Proposed Side Elevation




Proposed Front Elevation



Location Plan I-1250



Block Plan I-500

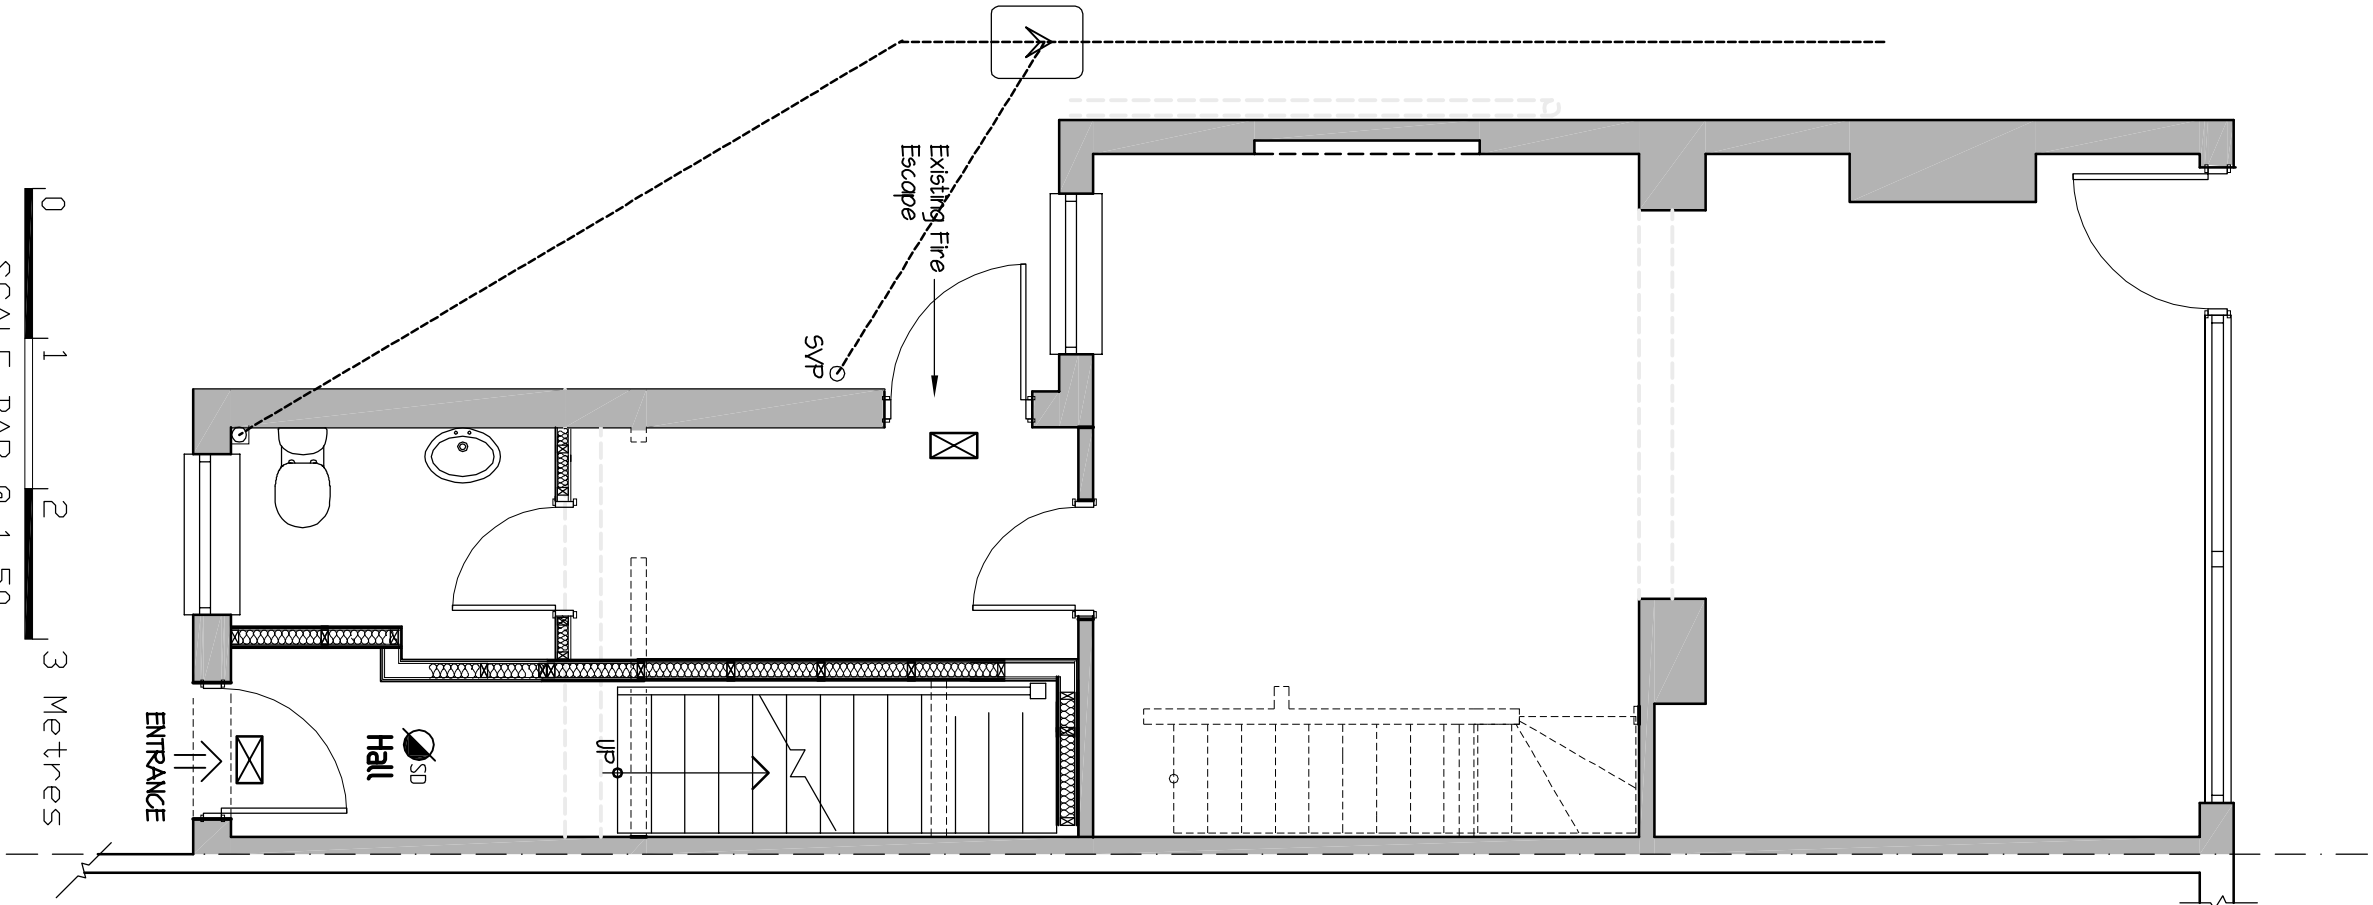

Existing /Proposed Ground Floor Plan

G R E G Farrell
Building & Design Consultant
greg@gregfarrell.co.uk

43 Wandsworth Way,
Tilhurst, Barking,
Essex EC3N 4BJ
Tel & Fax 0118 941 6249
Mobile 07967 009862

Planning, Building Regulations & Structural Design

REVISIONS		
Rev.	Description	Date
A	Update to Ground Floor Plan	27-2-2026

JOB TITLE

Ground Floor Plan

100 School Road

Tilhurst

TITLE

Plans & Elevations

SCALE

I:50 I:100

DATE

February 2016

DRAWING No.

A