

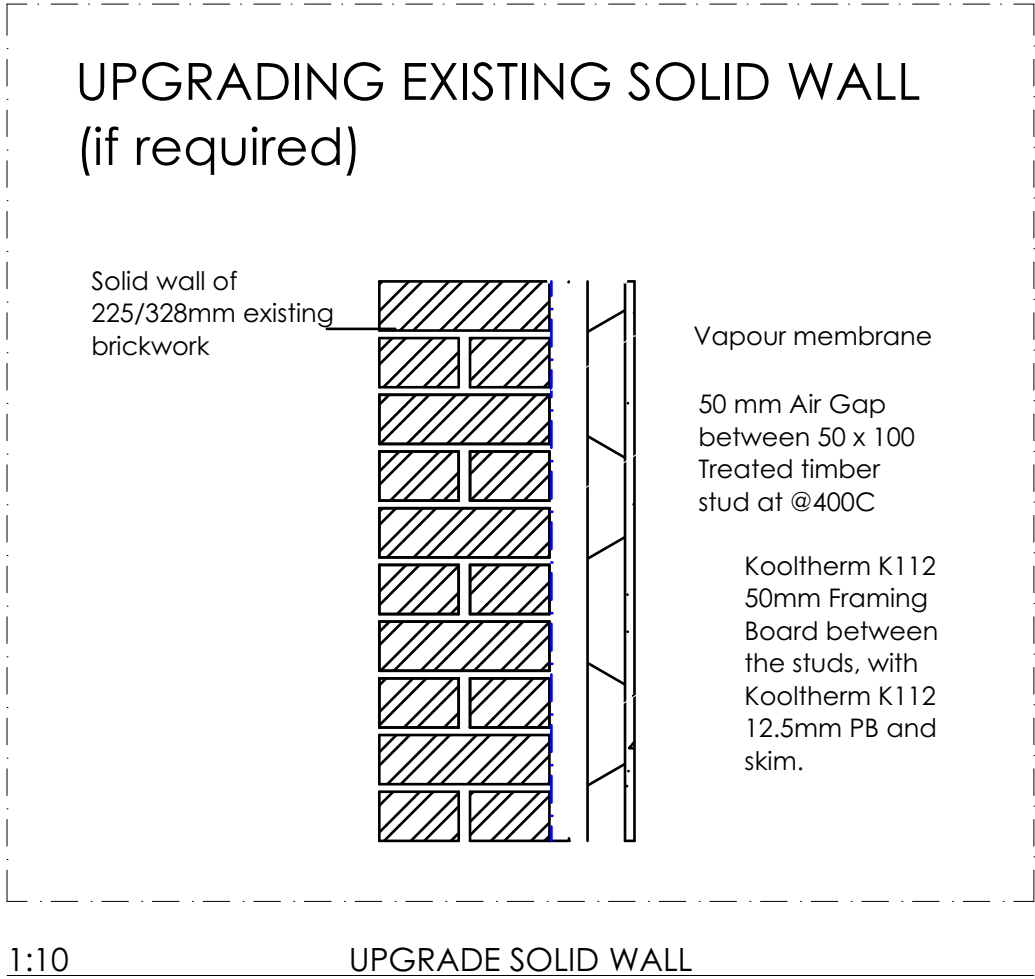
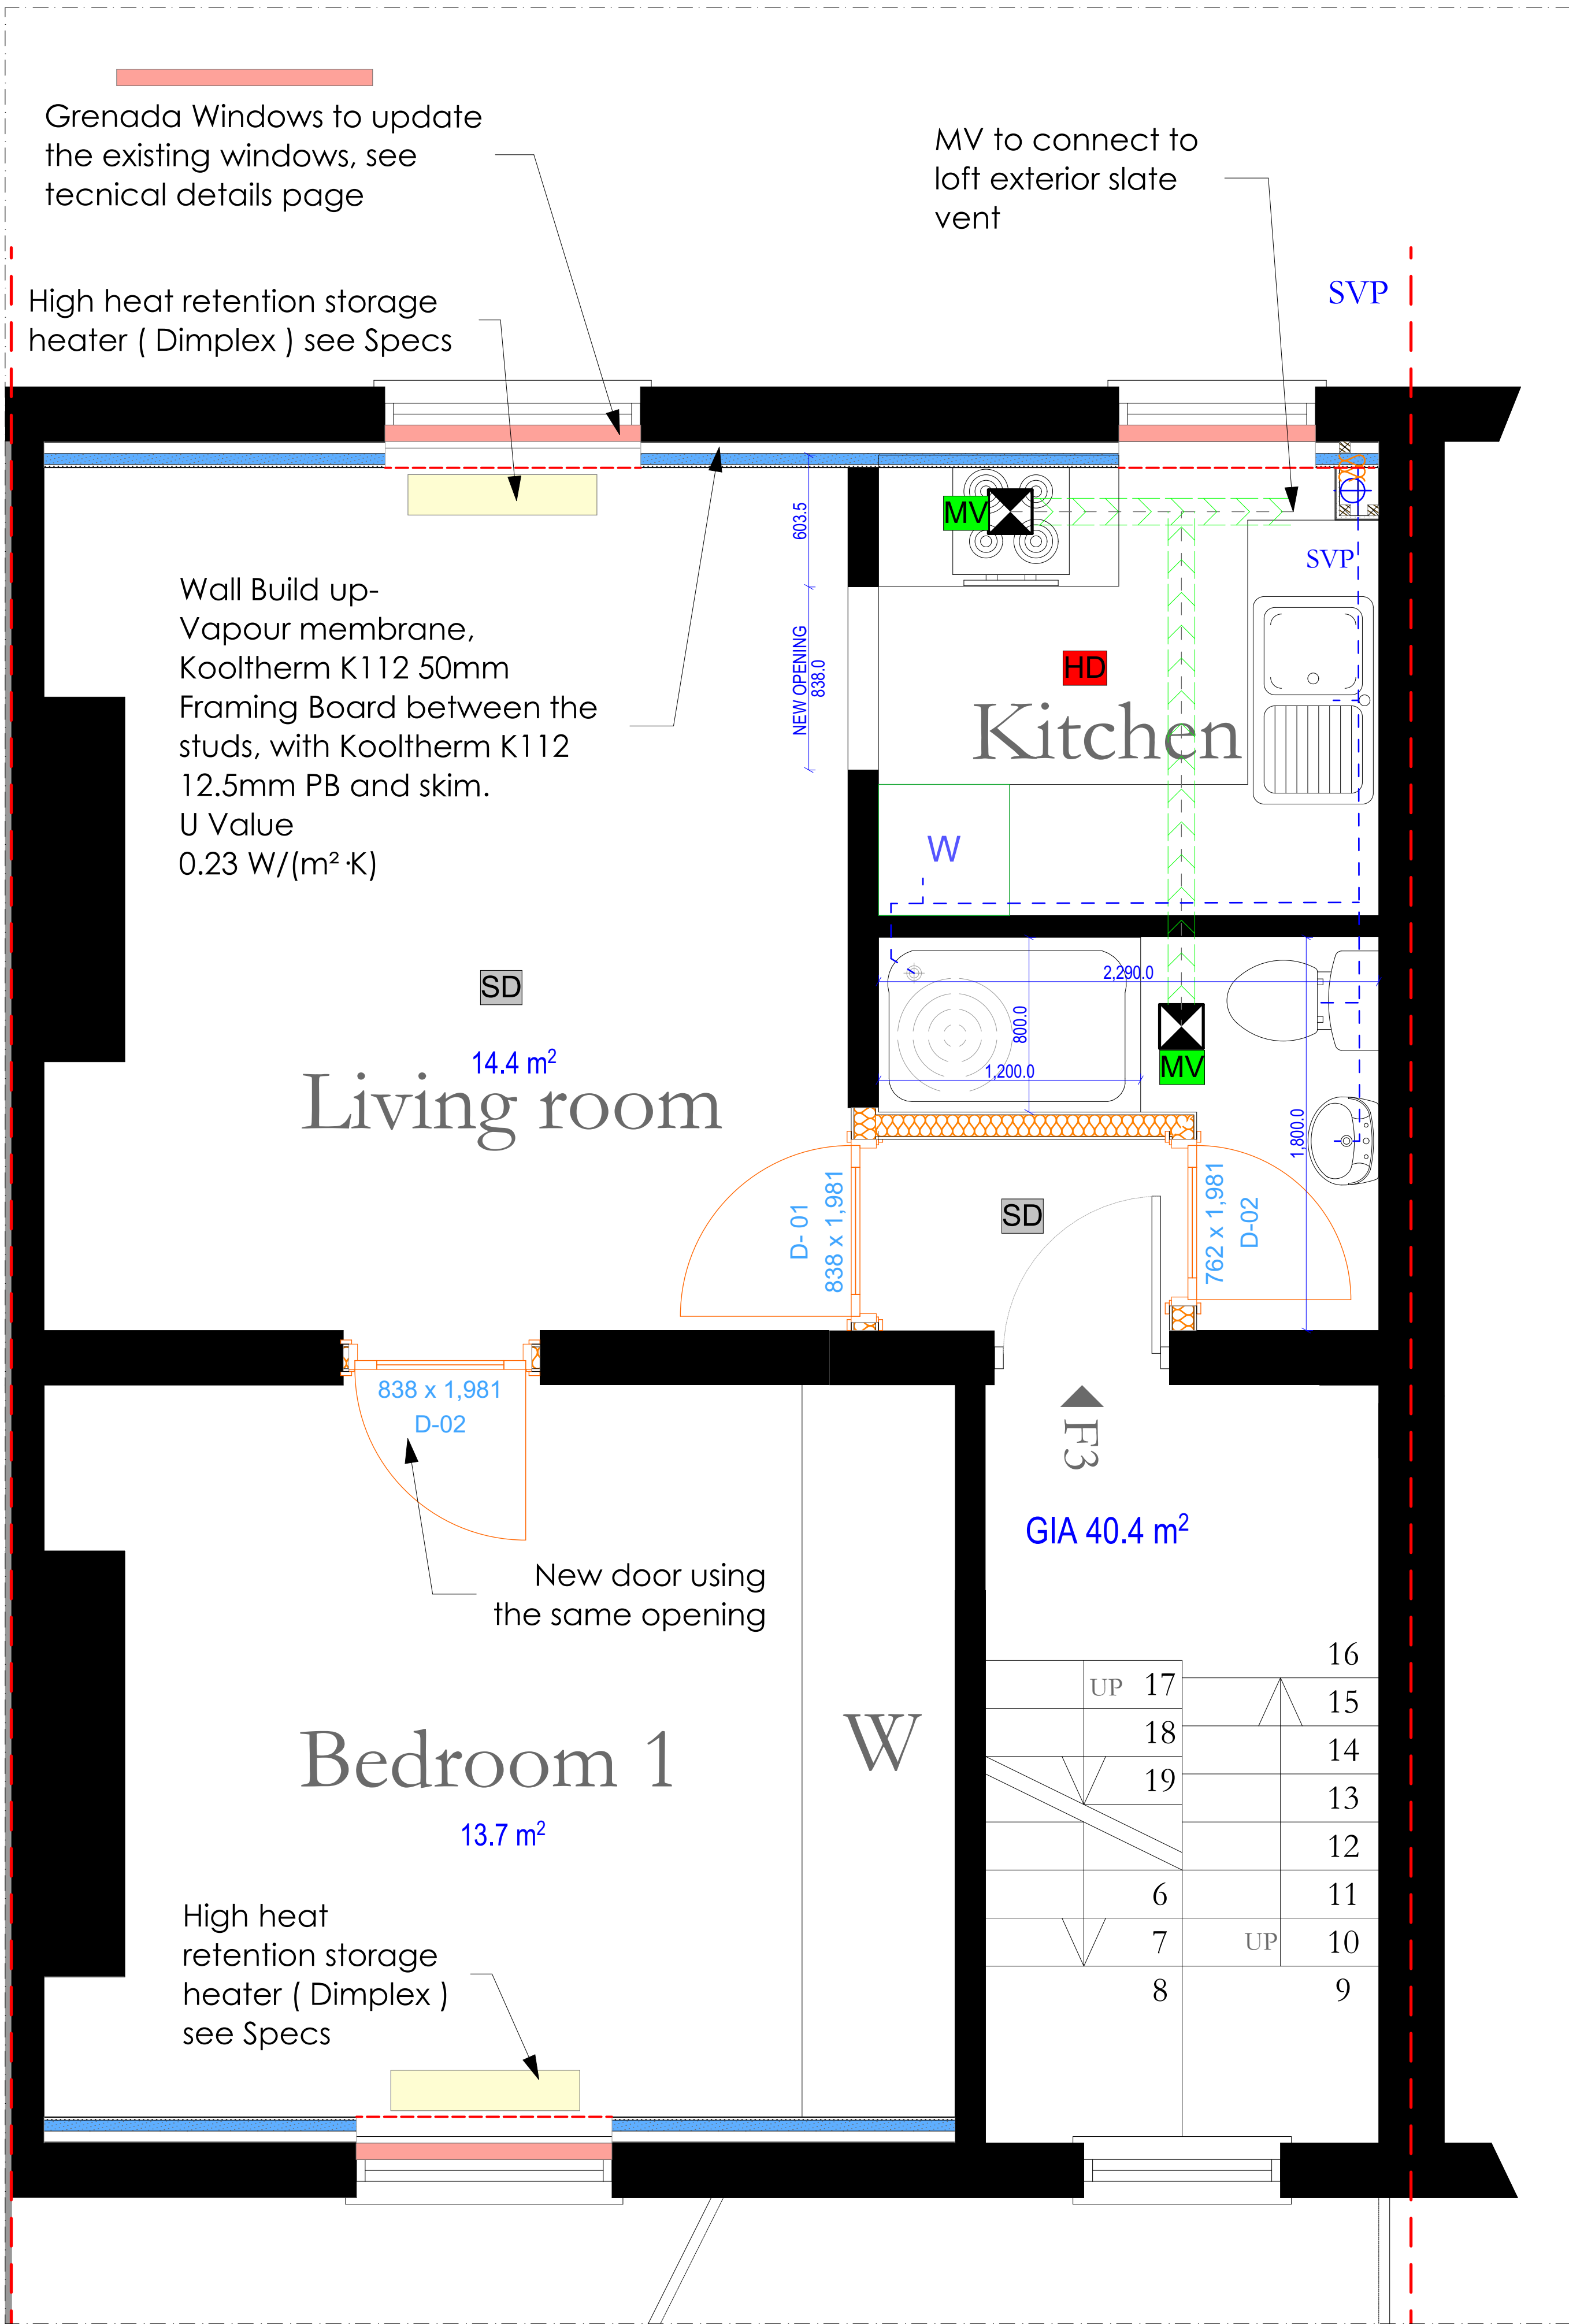


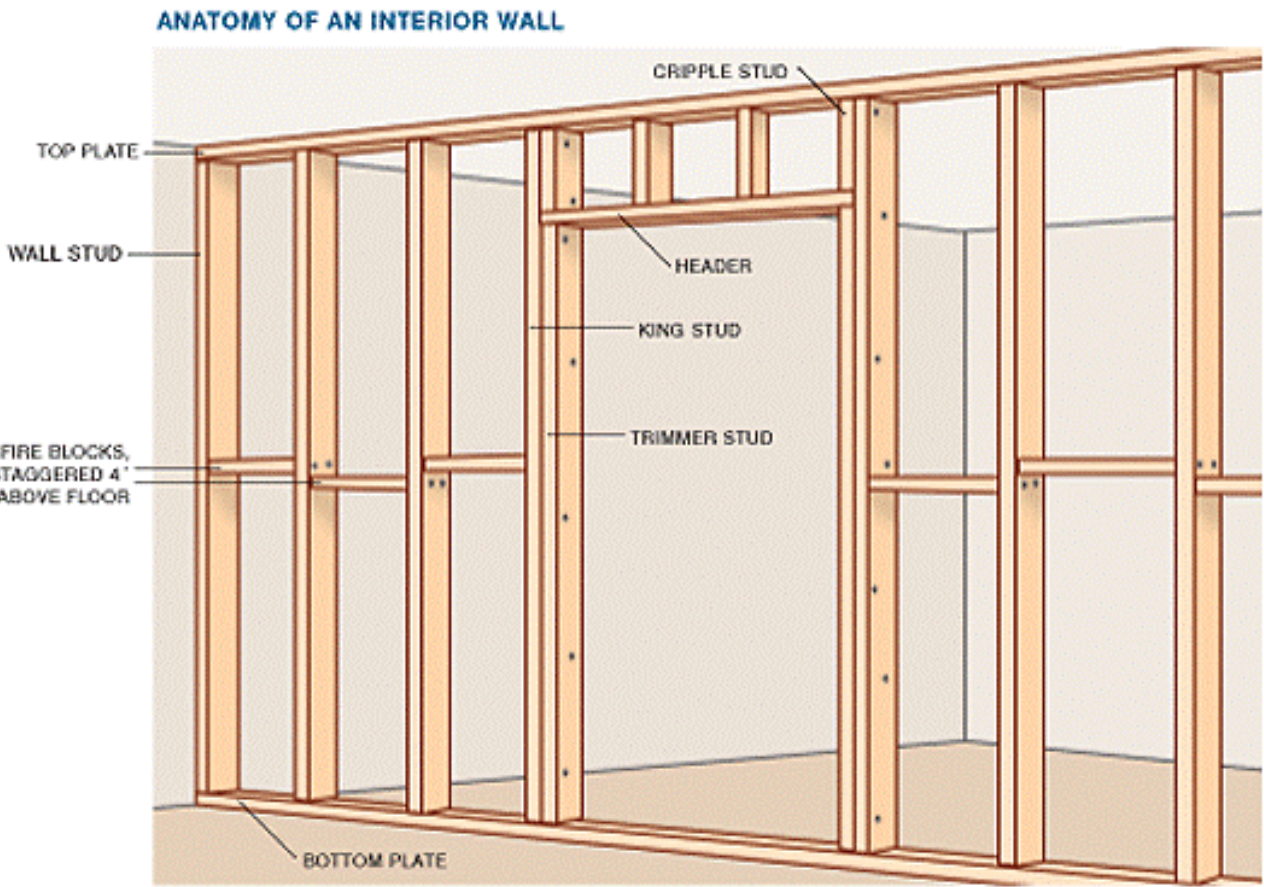

<https://www.kingspan.com/gb/en/products/insulation-boards/wall-insulation-boards/kooltherm-k112-framing-board/>

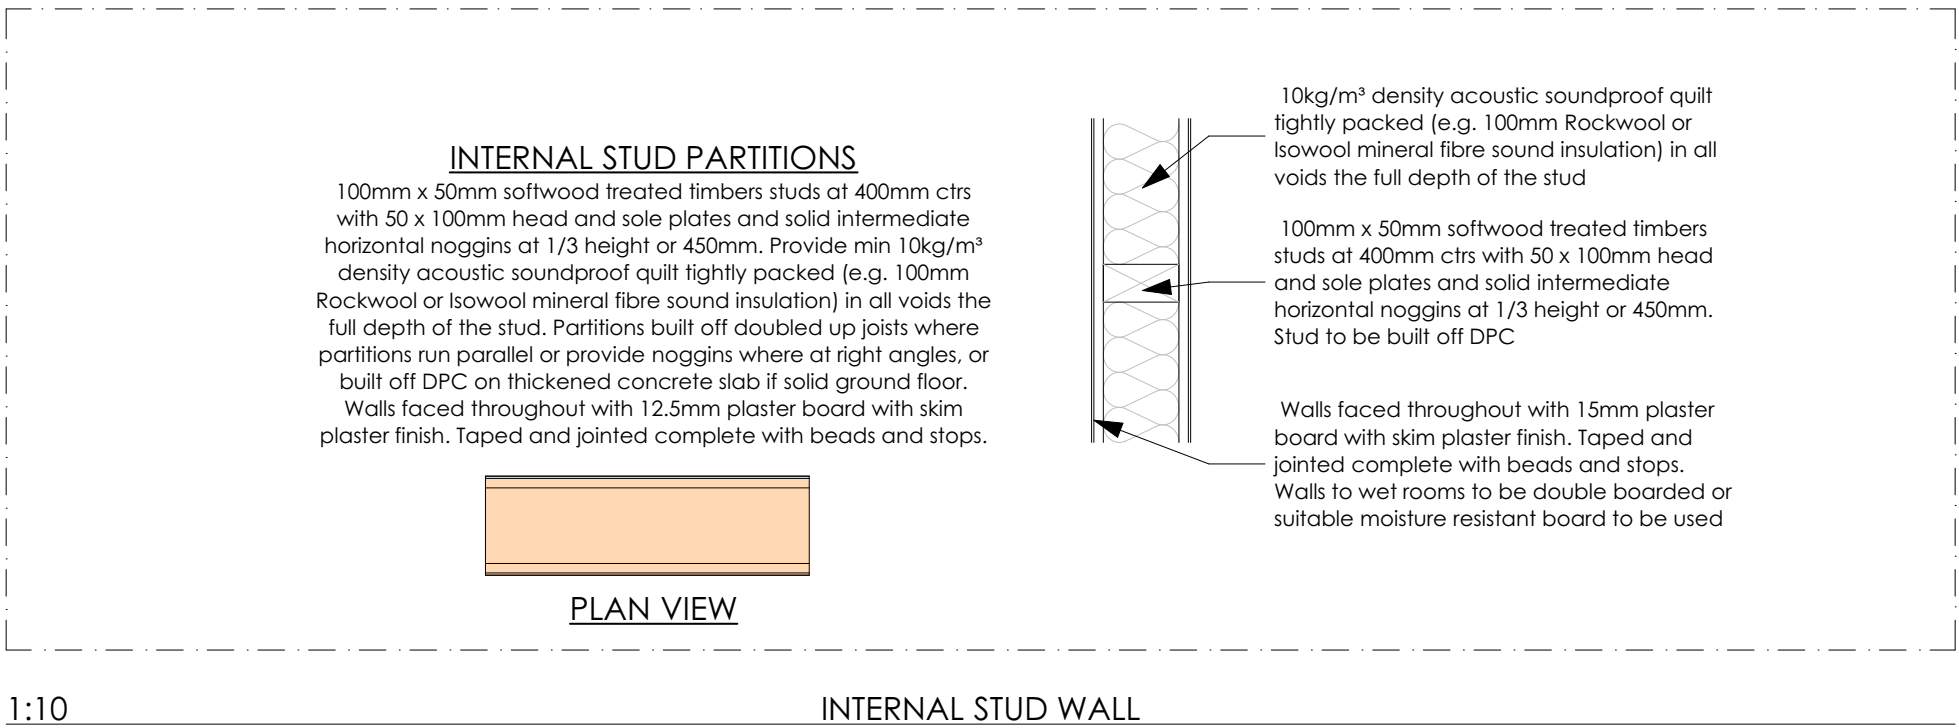


Method of Construction of the internal stud walls.

© This drawing remains the property of The Keen Partnership and shall not be copied without prior written consent.
All dimensions to be checked on site and any discrepancies to be reported before work commences.

Notes:

- Manhole
- Moving Joints
- Mechanical vent
- EL/Combined
- Smoke detector
- Heat Detector
- Soil Vent Pipe
- Rain Water downpipe
- Proposed Main Drainage run
- Proposed SW drainage run
- Proposed Eco Drain
- Telecoms supply
- Water supply
- Electric supply
- Gas supply
- Mechanical Vent pipe
- Consumer Unit
- FD-30S Thirty minute Fire door
- FD-60S 60' Fire door
- Steel Lintel Above Drain run
- Proposed Main Drainage run
- Block N Beam
- EasJoist/ Joists/ Rafter

PRELIMINARY

 

THE KEEN PARTNERSHIP

The Courtyard
Edinburgh Road
Reading RG30 2UA
Tel: 0118 9510 855
Fax: 0118 9510 866
chris@keenpartnership.co.uk
www.keenpartnership.co.uk



Client:

This ONE

Job Title:

at 155 Oxford Rd, Reading RG1 7UY

Drawing Title:

Structure - Building Regulations Floor Plan

Drawing Date:

19/02/24

Status:

Structure - Drainage

Issue Date:

11/12/2025

Drawn By:

CM

Scale:

1:50@A1

Job No:

9285

Drawing No:

BR-200.1

Rev: