



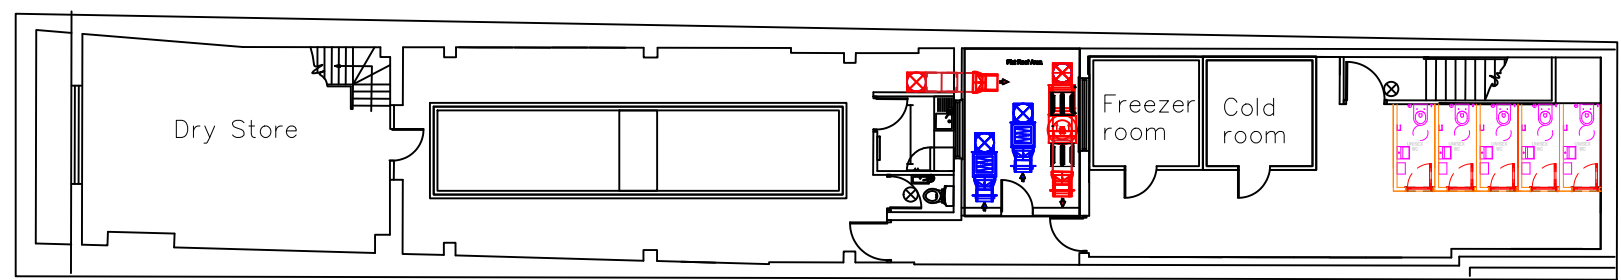

Maggie Lo Catering Supplies Ltd.
202-204 Barford Street, Birmingham, B5 7EP

Website:	www.maggielo.co.uk	Job Ref:	102 Broad Street Reading RG1 2AX
Email:	maggie@maggielo.co.uk	Drawing No:	Proposed First Floor Plan
Tel:	0121 622 3358	Scale:	1:100 @ A3

 

Proposed First Floor Plan

