


DISCLAIMER NOTES


- THIS DOCUMENT IS COPYRIGHT OF THE ORIGINATOR AND MUST BE TREATED AS CONFIDENTIAL. IT MUST NOT BE ALTERED, REPRODUCED OR DISTRIBUTED WITHOUT PRIOR WRITTEN CONSENT OF THE ORIGINATOR.
- THIS DOCUMENT MUST NOT BE ALTERED. THE ORIGINATOR ACCEPTS NO RESPONSIBILITY FOR ANY DISCREPANCIES ARISING AS A RESULT OF THE ORIGINATOR'S INFORMATION.
- ANY DISCREPANCY MUST BE REPORTED TO THE ORIGINATOR.
- ALL DIMENSIONS MUST BE CHECKED ON SITE PRIOR TO COMMENCEMENT OF ANY RELATED WORKS.
- THIS DOCUMENT MUST BE READ IN CONJUNCTION WITH ALL SUPPORTING DOCUMENTS PRODUCED BY THE ORIGINATOR AND OTHER PROJECT DISCIPLINES.
- THE ORIGINATOR ACCEPTS NO RESPONSIBILITY FOR THE ACCURACY OF BACKGROUND INFORMATION PROVIDED BY THIRD PARTIES. THIS MUST BE TREATED AS INDICATIVE.
- USERS OF THIS DOCUMENT ARE RESPONSIBLE FOR CHECKING WHICH VERSION IS CURRENT.
- THE DOCUMENT STATUS INFORMATION OR 'PRELIMINARY' INDICATES THAT THIS DOCUMENT IS NOT FOR CONSTRUCTION AND THE ORIGINATOR ACCEPTS NO RESPONSIBILITY FOR THE COMPLETENESS OF INFORMATION UNDER THIS STATUS.
- THE DOCUMENT STATUS 'RECORD' OR 'AS BUILT' HAS BEEN PREPARED, IN PART, BASED UPON INFORMATION FURNISHED BY OTHERS. WHILE THIS INFORMATION IS BELIEVED TO BE 'RECORD' OR 'AS BUILT' DOCUMENT OR FOR ANY ERRORS OR OMISSIONS THAT MAY HAVE BEEN INCORPORATED INTO IT AS A RESULT OF INCORRECT INFORMATION PROVIDED TO THE ORIGINATOR, THOSE RELYING ON THE 'RECORD' OR 'AS BUILT' DOCUMENT ARE ADVISED TO OBTAIN INDEPENDENT VERIFICATION OF ITS ACCURACY.

DRAWING NOTES


CLIM REGULATIONS 2015
SIGNIFICANT OR NON-OBVIOUS RISKS AND RISKS WHICH ARE DIFFICULT TO MANAGE ARE IDENTIFIED BY DESIGNERS AND ARE SET OUT IN THE RISK REGISTER. THE RIGHT WITH BRIEF ACCOMPANYING TEXT FOR PARTNER DETAILS OF THE RISKS IDENTIFIED BY DESIGNERS. REFERENCE SHOULD BE MADE TO CDM HAZARD REGISTER.

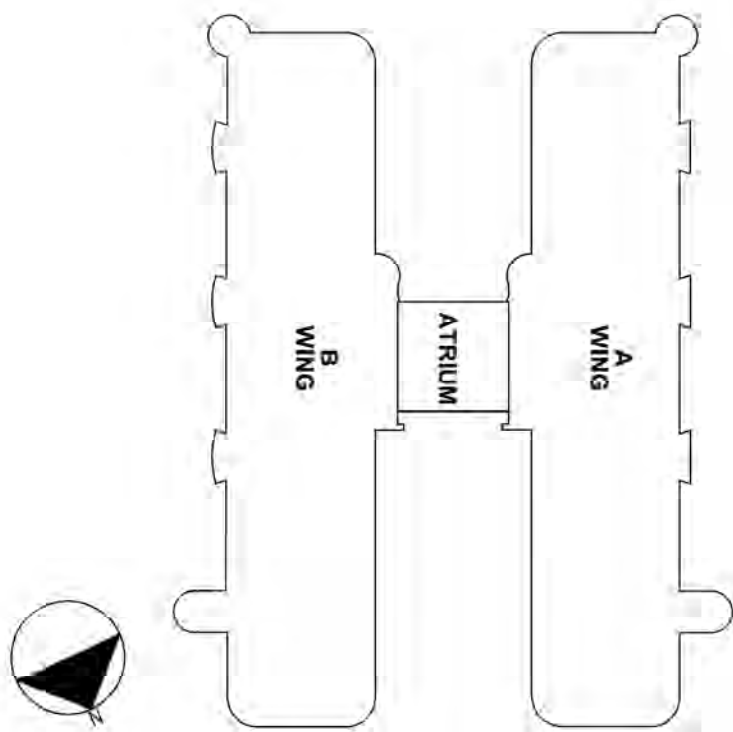

EXISTING SOUTH ELEVATION

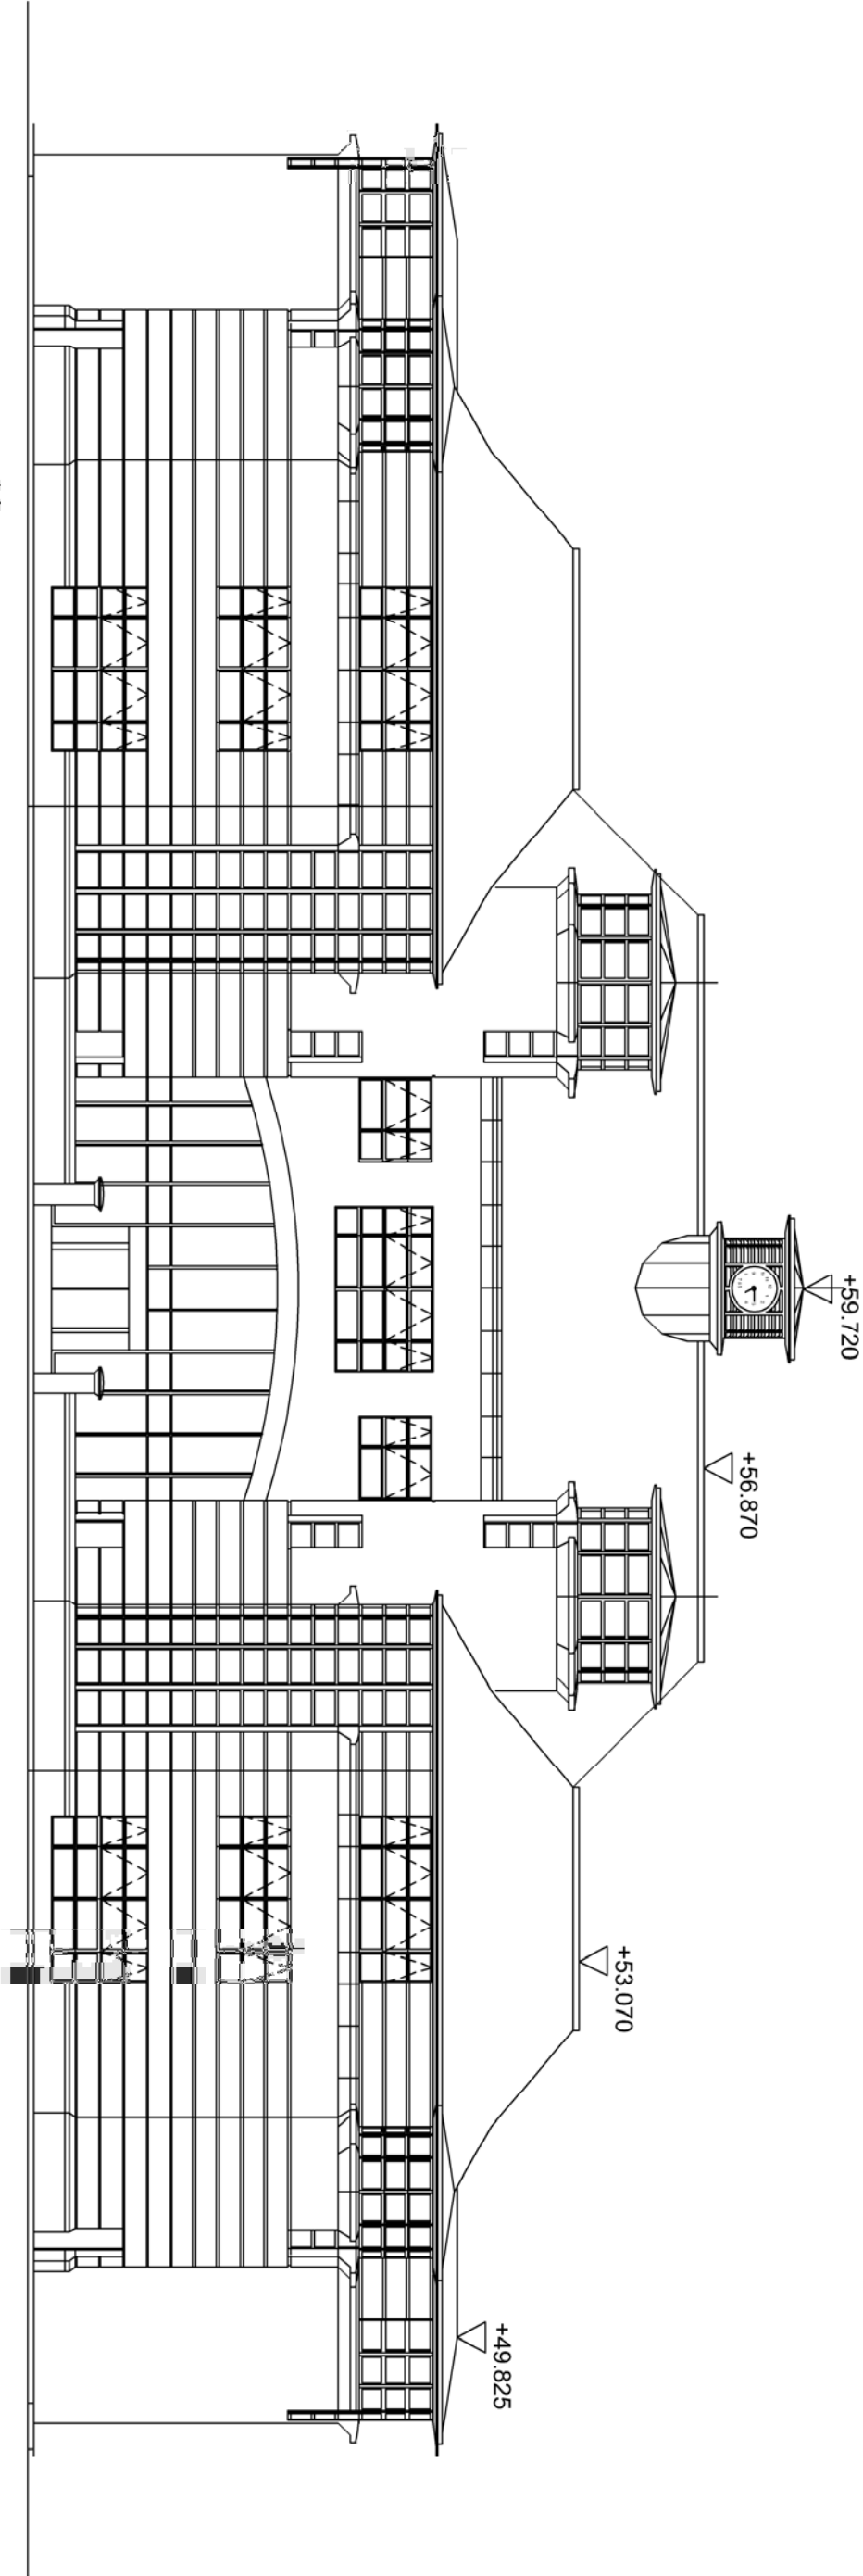

EXISTING NORTH ELEVATION

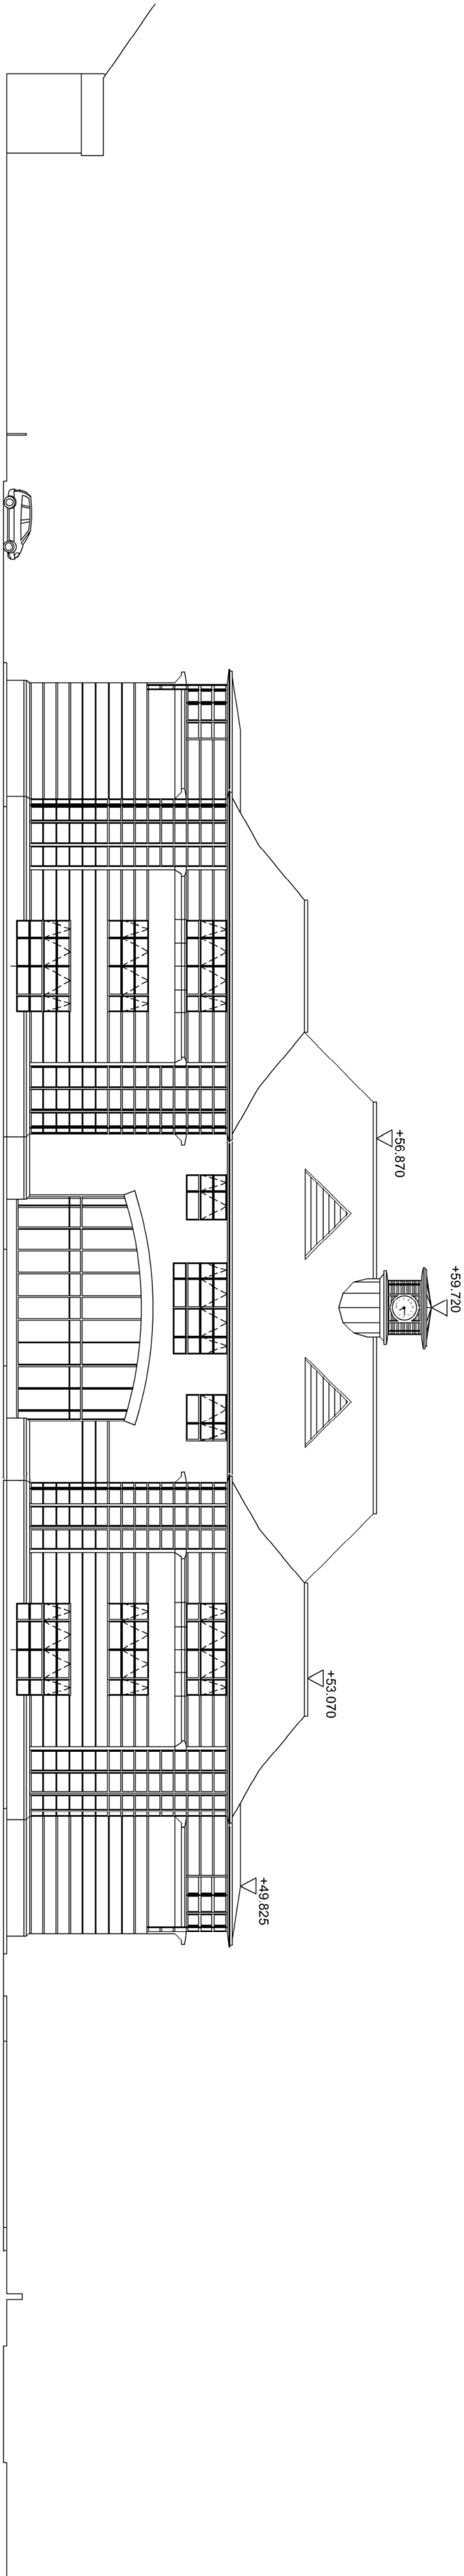

P01	Final Issue	11.02.2026	AM	JS
REV	DESCRIPTION	DATE	BY	CHKD
ORIGINATOR: www.ridge.co.uk				



PROJECT NUMBER: 5025893
CLIENT: KINGS OAK MIAMI

IN ASSOCIATION WITH

PROJECT: GREAT BRIGHAMS MEAD
READING

TITLE: EXISTING ELEVATIONS
NORTH & SOUTH

DRAWN BY:	AM	CHECKED BY:	JS	APPROVED BY:	JS
SCALE	1:200	@ A1	DATE	11/02/2026	
STATUS: DESCRIPTION: S4 FOR LEAD APPOINTING PARTY AUTHORISATION					
DRAWING No.	5025893-RDG-00-PL-D-A-5010				
PROJECT	KINGS OAK MIAMI	SPATIAL FORM	DISCIPLINE	NUMBER	REV
5025893	RDG	00	PL	D	A 5010 P01

