
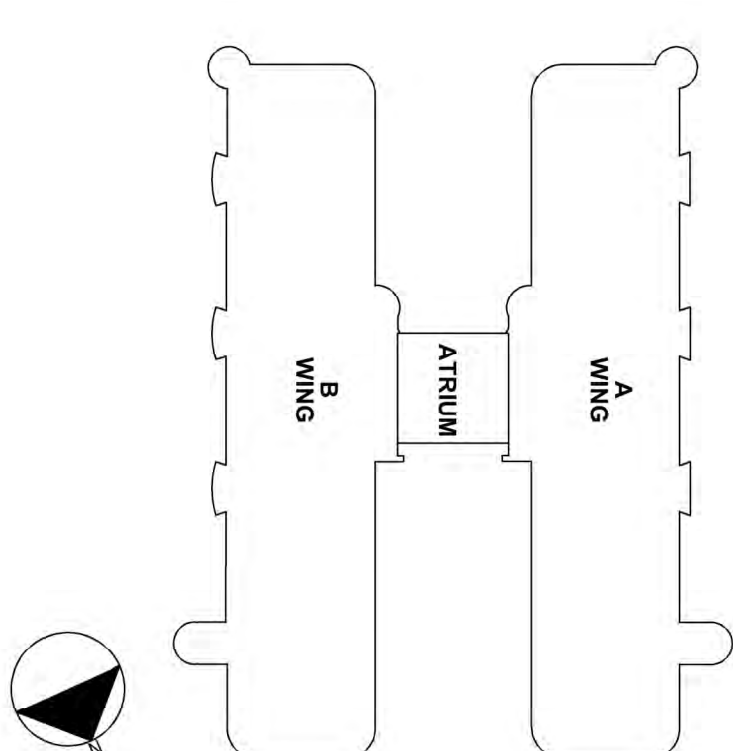


DISCLAIMER NOTES:

- THIS DOCUMENT IS COPYRIGHT OF THE ORIGINATOR AND MUST BE TREATED AS CONFIDENTIAL. IT MUST NOT BE ALTERED, REPRODUCED OR DISTRIBUTED WITHOUT PRIOR WRITTEN CONSENT OF THE ORIGINATOR.
- THIS DOCUMENT MUST NOT BE ALTERED. THE ORIGINATOR ACCEPTS NO RESPONSIBILITY FOR ANY DISCREPANCIES ARISING AS A RESULT OF THE ORIGINATOR'S INFORMATION.
- ANY DISCREPANCY MUST BE REPORTED TO THE ORIGINATOR.
- ALL DIMENSIONS MUST BE CHECKED ON SITE PRIOR TO COMMENCEMENT OF ANY RELATED WORKS.
- THIS DOCUMENT MUST BE READ IN CONJUNCTION WITH ALL SUPPORTING DOCUMENTS PRODUCED BY THE ORIGINATOR AND OTHER PROJECT DISCIPLINES.
- THE ORIGINATOR ACCEPTS NO RESPONSIBILITY FOR THE ACCURACY OF BACKGROUND INFORMATION PROVIDED BY THIRD PARTIES. THIS MUST BE TREATED AS INDICATIVE.
- USERS OF THIS DOCUMENT ARE RESPONSIBLE FOR CHECKING WHICH REVISIONS IS CURRENT.
- THE DOCUMENT STATUS INFORMATION OR 'PRELIMINARY' INDICATES THAT THE ORIGINATOR HAS NOT YET COMPLETED THE DESIGN AND THEREFORE ACCEPTS NO RESPONSIBILITY FOR THE COMPLETENESS OF INFORMATION UNDER THIS STATUS.
- THE DOCUMENT FINISHED BY OTHERS WHILE THIS INFORMATION IS BELIEVED TO BE CORRECT, BUT THE ORIGINATOR DOES NOT GUARANTEE THE ACCURACY OF THE INFORMATION PROVIDED OR AS BUILT DOCUMENT FOR ANY ERRORS OR OMISSIONS THAT MAY HAVE BEEN INCORPORATED INTO IT AS A RESULT OF INCORRECT INFORMATION PROVIDED TO THE ORIGINATOR. THOSE RELYING ON THE RECORD OR AS BUILT DOCUMENT ARE ADVISED TO OBTAIN INDEPENDENT VERIFICATION OF ITS ACCURACY.

DRAWING NOTES:

CLIM REGULATIONS 2015
SIGNIFICANT OR NON-OBVIOUS RISKS AND RISKS WHICH ARE DIFFICULT TO MANAGE ARE IDENTIFIED BY DESIGNERS. REFERENCE SHOULD BE MADE TO CLIM HAZARD REGISTER.

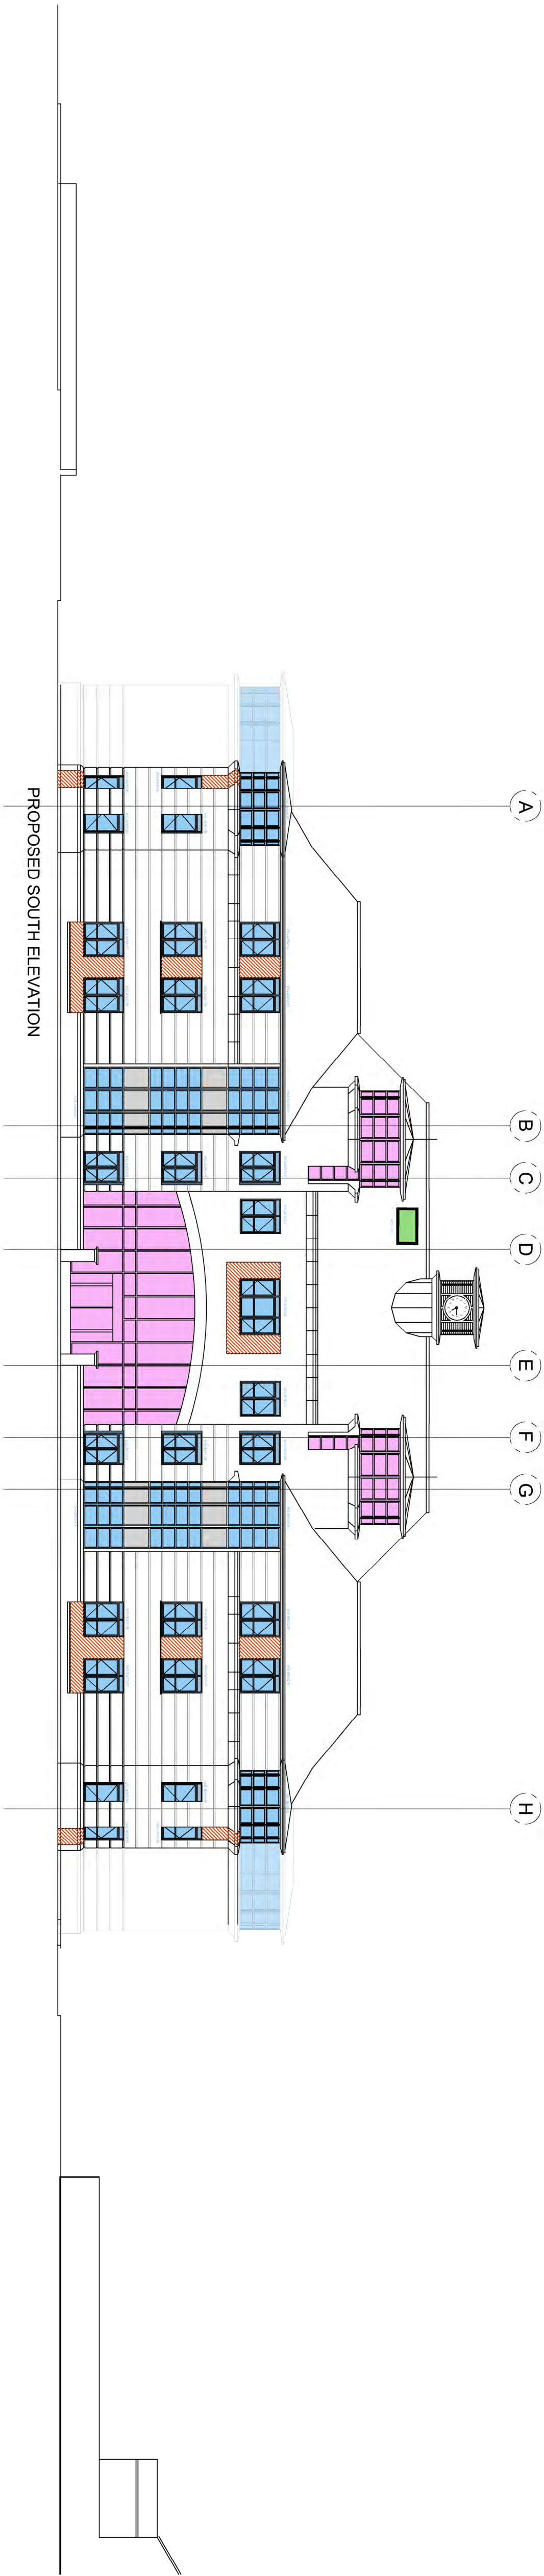

- Existing window opening to be filled with traditional facing brickwork cavity wall
- Proposed smoke vents in line with roof pitch - refer to roof plan D404
- Proposed windows/doors to match existing window/door patterns/design
- Existing double height curtain walling entrance screen and glazed roundels to be refurbished and retained
- Insulated spandrel panel

P01	Final Issue	11.02.2026	AM	NS
REV	DESCRIPTION	DATE	BY	CHKD
ORIGINATOR	www.ridge.co.uk			
PROJECT NUMBER	50256893			
CLIENT	KINGS OAK MIAMI			

IN ASSOCIATION WITH:

PROJECT:
GREAT BRIGHAMS MEAD
READING

TITLE:
PROPOSED ELEVATIONS
NORTH & SOUTH

DRAWN BY:	AM	CHECKED BY:	NS	APPROVED BY:	NS
SCALE:	1:200 @ A1	DATE:	11/02/2026		
STATUS:	DESCRIPTION:				
S4 FOR LEAD APPOINTING PARTY AUTHORISATION					
DRAWING NO. 5025893-RD3-00-PL-D-A-5020					
PROJECT:	ORIG.	FUNCTION:	SERIAL:	FORM:	DISCIPLINE:
5025893	RDG	00	PL	D	A
P01					5020