

DISCLAIMER NOTES

- THIS DOCUMENT IS COPYRIGHT OF THE ORIGINATOR AND MUST BE TREATED AS CONFIDENTIAL. IT MUST NOT BE ALTERED, REPRODUCED OR DISTRIBUTED WITHOUT PRIOR WRITTEN CONSENT OF THE ORIGINATOR.
- THIS DOCUMENT MUST NOT BE ALTERED. THE ORIGINATOR ACCEPTS NO RESPONSIBILITY FOR ANY DISCREPANCIES ARISING AS A RESULT OF THE ORIGINATOR'S INFORMATION.
- ANY DISCREPANCY MUST BE REPORTED TO THE ORIGINATOR.
- ALL DIMENSIONS MUST BE CHECKED ON SITE PRIOR TO COMMENCEMENT OF ANY RELATED WORKS.
- THIS DOCUMENT MUST BE READ IN CONJUNCTION WITH ALL SUPPORTING DOCUMENTS PRODUCED BY THE ORIGINATOR AND OTHER PROJECT DISCIPLINES.
- THE ORIGINATOR ACCEPTS NO RESPONSIBILITY FOR THE ACCURACY OF BACKGROUND INFORMATION PROVIDED BY THIRD PARTIES. THIS MUST BE TREATED AS INDICATIVE.
- USERS OF THIS DOCUMENT ARE RESPONSIBLE FOR CHECKING WHICH VERSION IS CURRENT.
- THE DOCUMENT STATUS INFORMATION OR 'PRELIMINARY' INDICATES THAT THIS DOCUMENT IS A PRELIMINARY DESIGN AND IS NOT TO BE USED FOR CONSTRUCTION OR RESPONSIBILITY FOR THE COMPLETENESS OF INFORMATION UNDER THIS STATUS.
- THE DOCUMENT STATUS 'RECORD' OR 'AS BUILT' HAS BEEN PREPARED, IN PART, BASED UPON INFORMATION FURNISHED BY OTHERS. WHILE THIS INFORMATION IS BELIEVED TO BE 'RECORDED' OR 'AS BUILT' DOCUMENT FOR ANY ERRORS OR OMISSIONS THAT MAY HAVE BEEN INCORPORATED INTO IT AS A RESULT OF INCORRECT INFORMATION PROVIDED TO THE ORIGINATOR, THOSE RELYING ON THE 'RECORD' OR 'AS BUILT' DOCUMENT ARE ADVISED TO OBTAIN INDEPENDENT VERIFICATION OF ITS ACCURACY.


DRAWING NOTES

COM PLIANT WITH THE BUILDING REGULATIONS 2015
SIGNIFICANT OR NON-OBVIOUS RISKS AND RISKS WHICH ARE DIFFICULT TO MANAGE
THE RIGHT WITH BRIEF ACCOMPANYING TEXT FOR FURTHER DETAILS OF THE RISKS
IDENTIFIED BY DESIGNERS. REFERENCE SHOULD BE MADE TO COM PLIANT
RESPIRER.



Unit Key

- 1 Bedroom Flat
- 2 Bedroom Flat

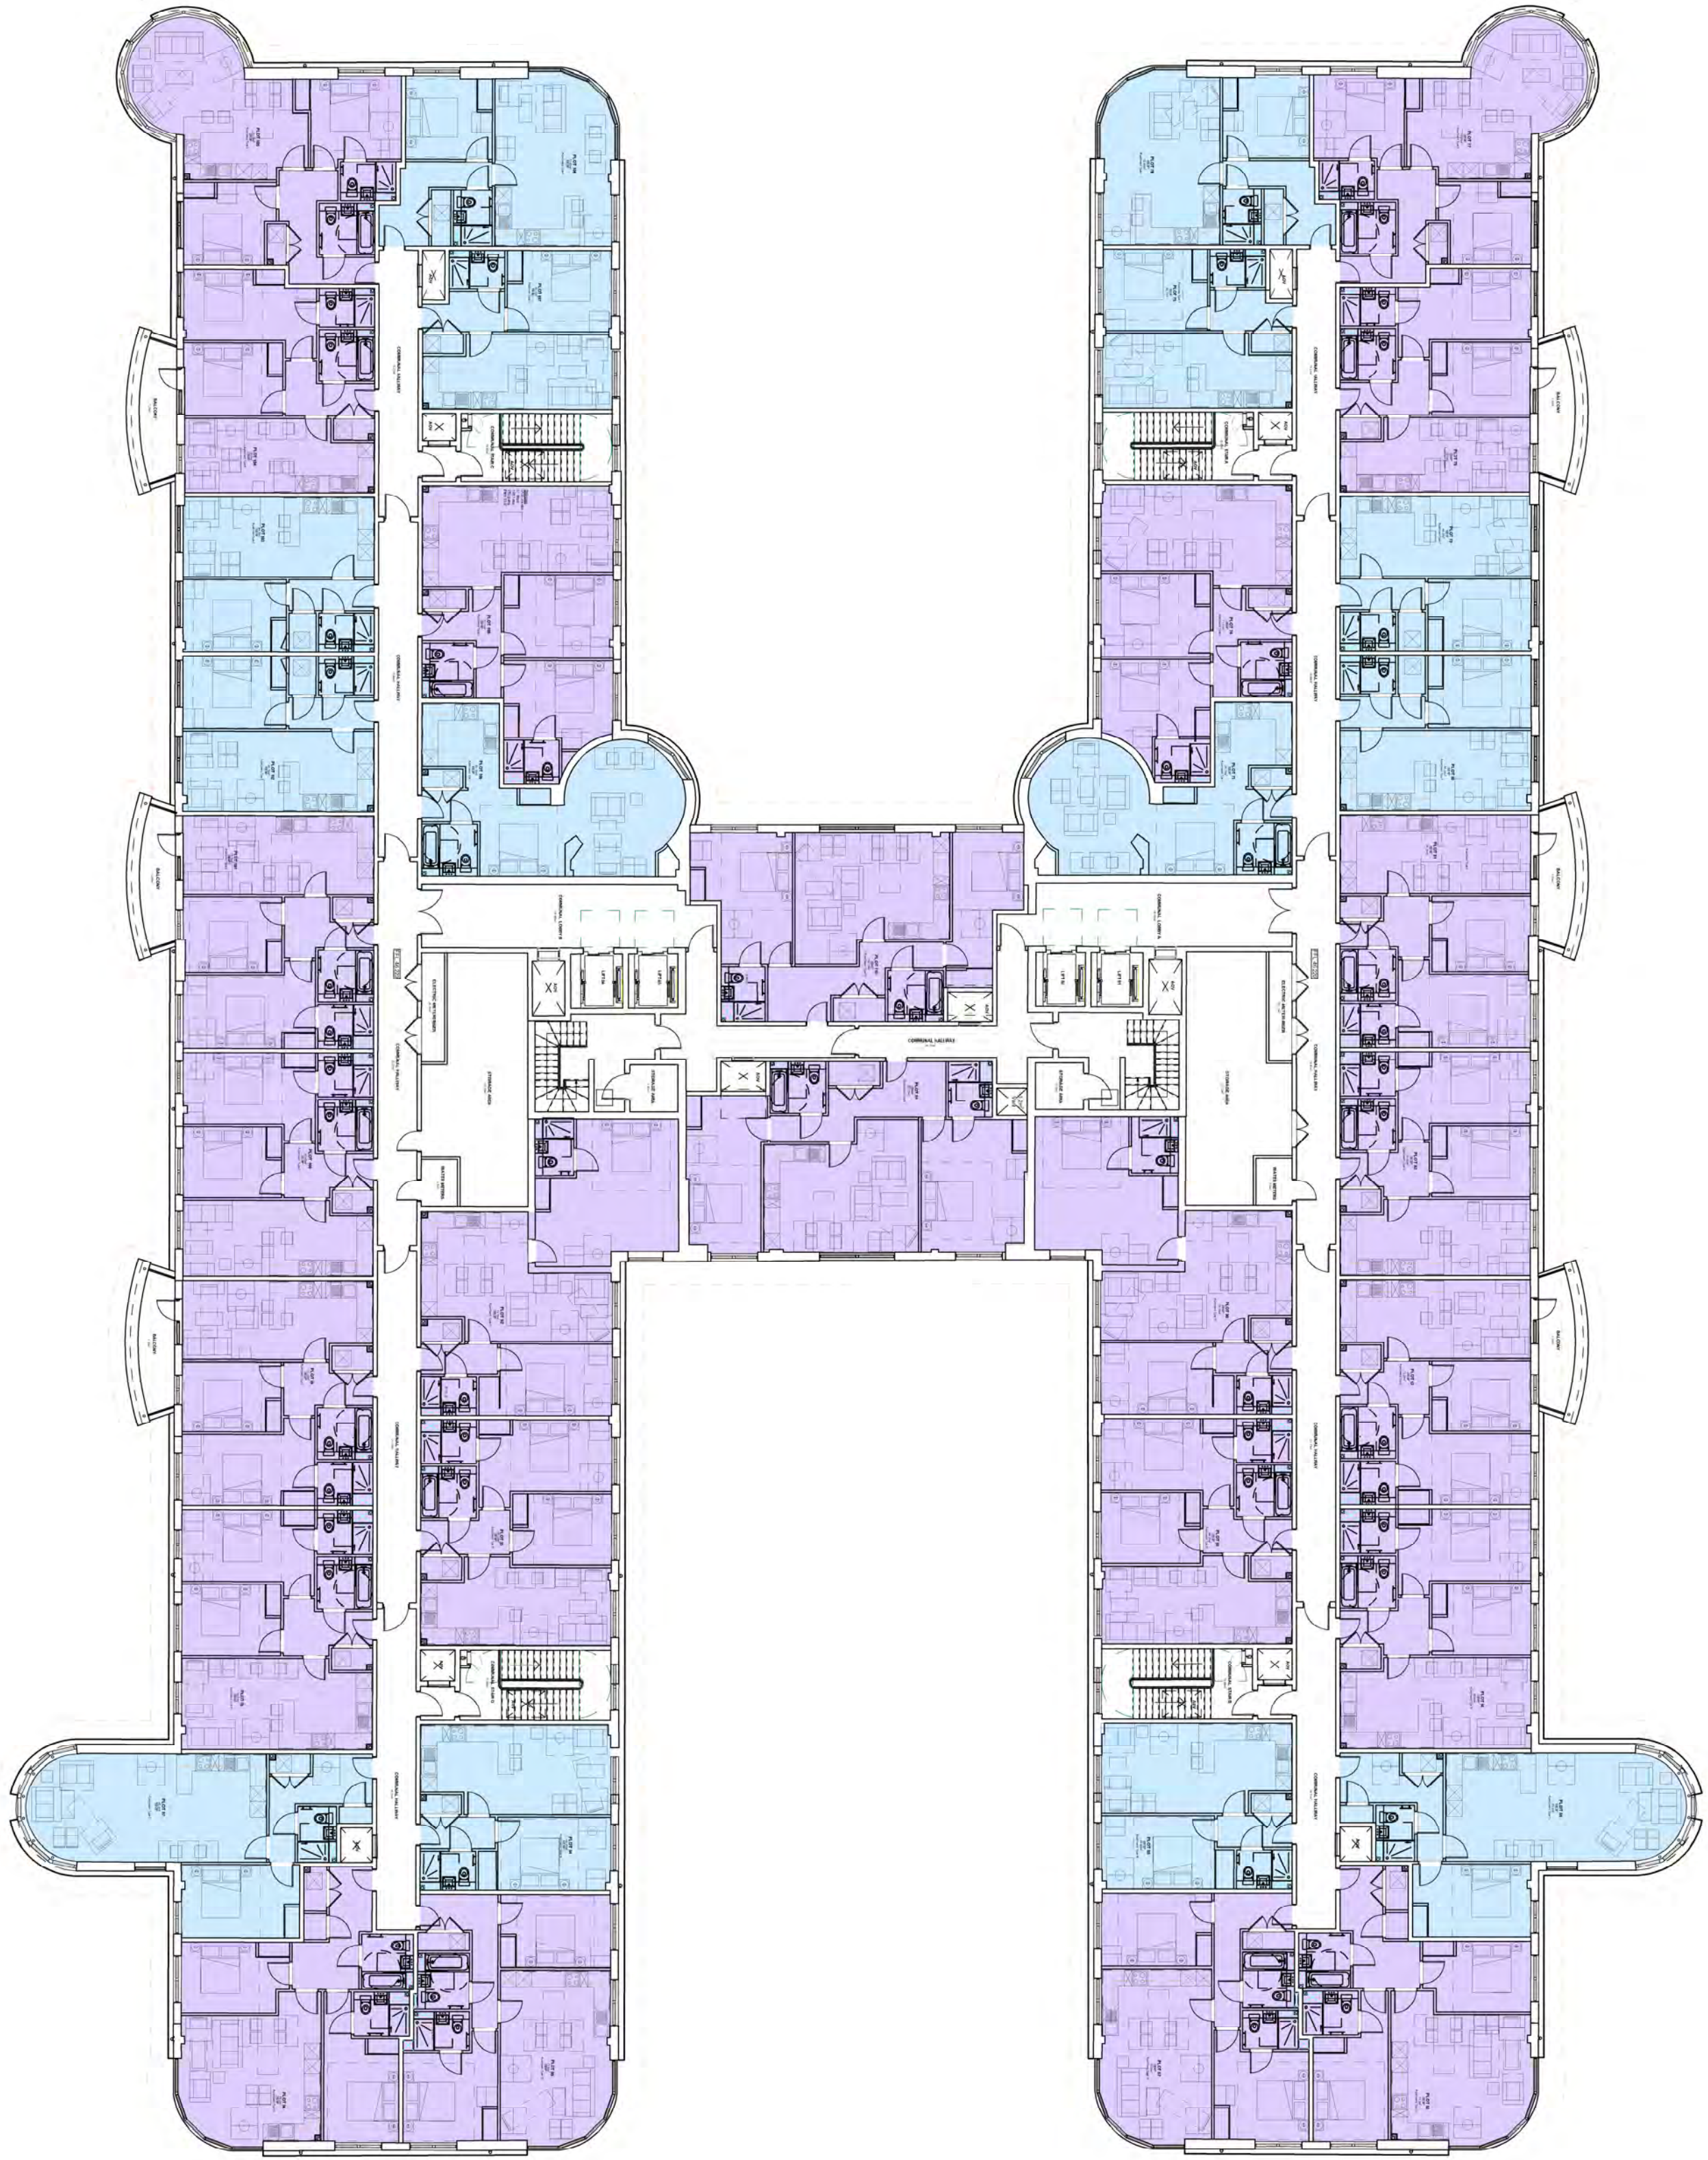

P01	Unit Key	11.02.2026	ALL	MS
REV	DESCRIPTION	DATE	BY	CHKD
ORIGINATOR	www.ridge.co.uk			



PROJECT NUMBER 5025893
CLIENT
KINGS OAK MIAMI

IN ASSOCIATION WITH

PROJECT
GREAT BRIGHAMS MEAD
READING

TITLE
PROPOSED SECOND FLOOR PLAN
SUITABLE FOR PLANNING

DRAWN BY:	AM	CHECKED BY:	MS	APPROVED BY:	MS
SCALE	1:200	@ A1	DATE	11/02/2026	
STATUS	S4 FOR LEAD APPOINTING PARTY AUTHORISATION				
DRAWING No.	5025893-RD3-00-PL-01-A-5002				
PROJECT	RIDGE	FUNCTION	SERVITL	FRAME	DISCIPLINE
5025893	RDG	00	PL	D	A
					5002
					P01



2 0 2 4 6 8 10
SCALE 1:200
m