

DISCLAIMER NOTES

- THIS DOCUMENT IS COPYRIGHT OF THE ORIGINATOR AND MUST BE TREATED AS CONFIDENTIAL. IT MUST NOT BE ALTERED, REPRODUCED OR DISTRIBUTED WITHOUT PRIOR WRITTEN CONSENT OF THE ORIGINATOR.
- THIS DOCUMENT MUST NOT BE ALTERED. THE ORIGINATOR ACCEPTS NO RESPONSIBILITY FOR ANY DISCREPANCIES ARISING AS A RESULT OF THE ORIGINATOR'S INFORMATION.
- ANY DISCREPANCY MUST BE REPORTED TO THE ORIGINATOR.
- ALL DIMENSIONS MUST BE CHECKED ON SITE PRIOR TO COMMENCEMENT OF ANY RELATED WORKS.
- THIS DOCUMENT MUST BE READ IN CONJUNCTION WITH ALL SUPPORTING DOCUMENTS PRODUCED BY THE ORIGINATOR AND OTHER PROJECT DISPARSES.
- THE ORIGINATOR ACCEPTS NO RESPONSIBILITY FOR THE ACCURACY OF BACKGROUND INFORMATION PROVIDED BY THIRD PARTIES. THIS MUST BE TREATED AS INDICATIVE.
- USERS OF THIS DOCUMENT ARE RESPONSIBLE FOR CHECKING WHICH VERSION IS CURRENT.
- THE DOCUMENT STATUS INFORMATION OR 'PRELIMINARY' INDICATES THAT THIS DOCUMENT IS NOT FOR CONSTRUCTION AND THE ORIGINATOR ACCEPTS NO RESPONSIBILITY FOR THE COMPLETENESS OF INFORMATION UNDER THIS STATUS.
- THE DOCUMENT STATUS 'RECORD' OR 'AS BUILT' HAS BEEN PREPARED, IN PART, BASED UPON INFORMATION FURNISHED BY OTHERS. WHILE THIS INFORMATION IS BELIEVED TO BE 'RECORDED' OR 'AS BUILT' DOCUMENT OR FOR ANY ERRORS OR OMISSIONS THAT MAY HAVE BEEN INCORPORATED INTO IT AS A RESULT OF INCORRECT INFORMATION PROVIDED TO THE ORIGINATOR, THOSE RELYING ON THE 'RECORD' OR 'AS BUILT' DOCUMENT ARE ADVISED TO OBTAIN INDEPENDENT VERIFICATION OF ITS ACCURACY.


DRAWING NOTES

COM REGULATIONS 2015
SIGNIFICANT OR NON-MAJOR RISKS AND RISKS WHICH ARE DIFFICULT TO MANAGE
THE RIGHT WITH BRIEF ACCOMPANYING TEXT FOR FURTHER DETAILS OF THE RISKS IDENTIFIED BY DESIGNERS. REFERENCE SHOULD BE MADE TO COM HAZARD REGISTER.



Unit Key

- 1 Bedroom Flat
- 2 Bedroom Flat

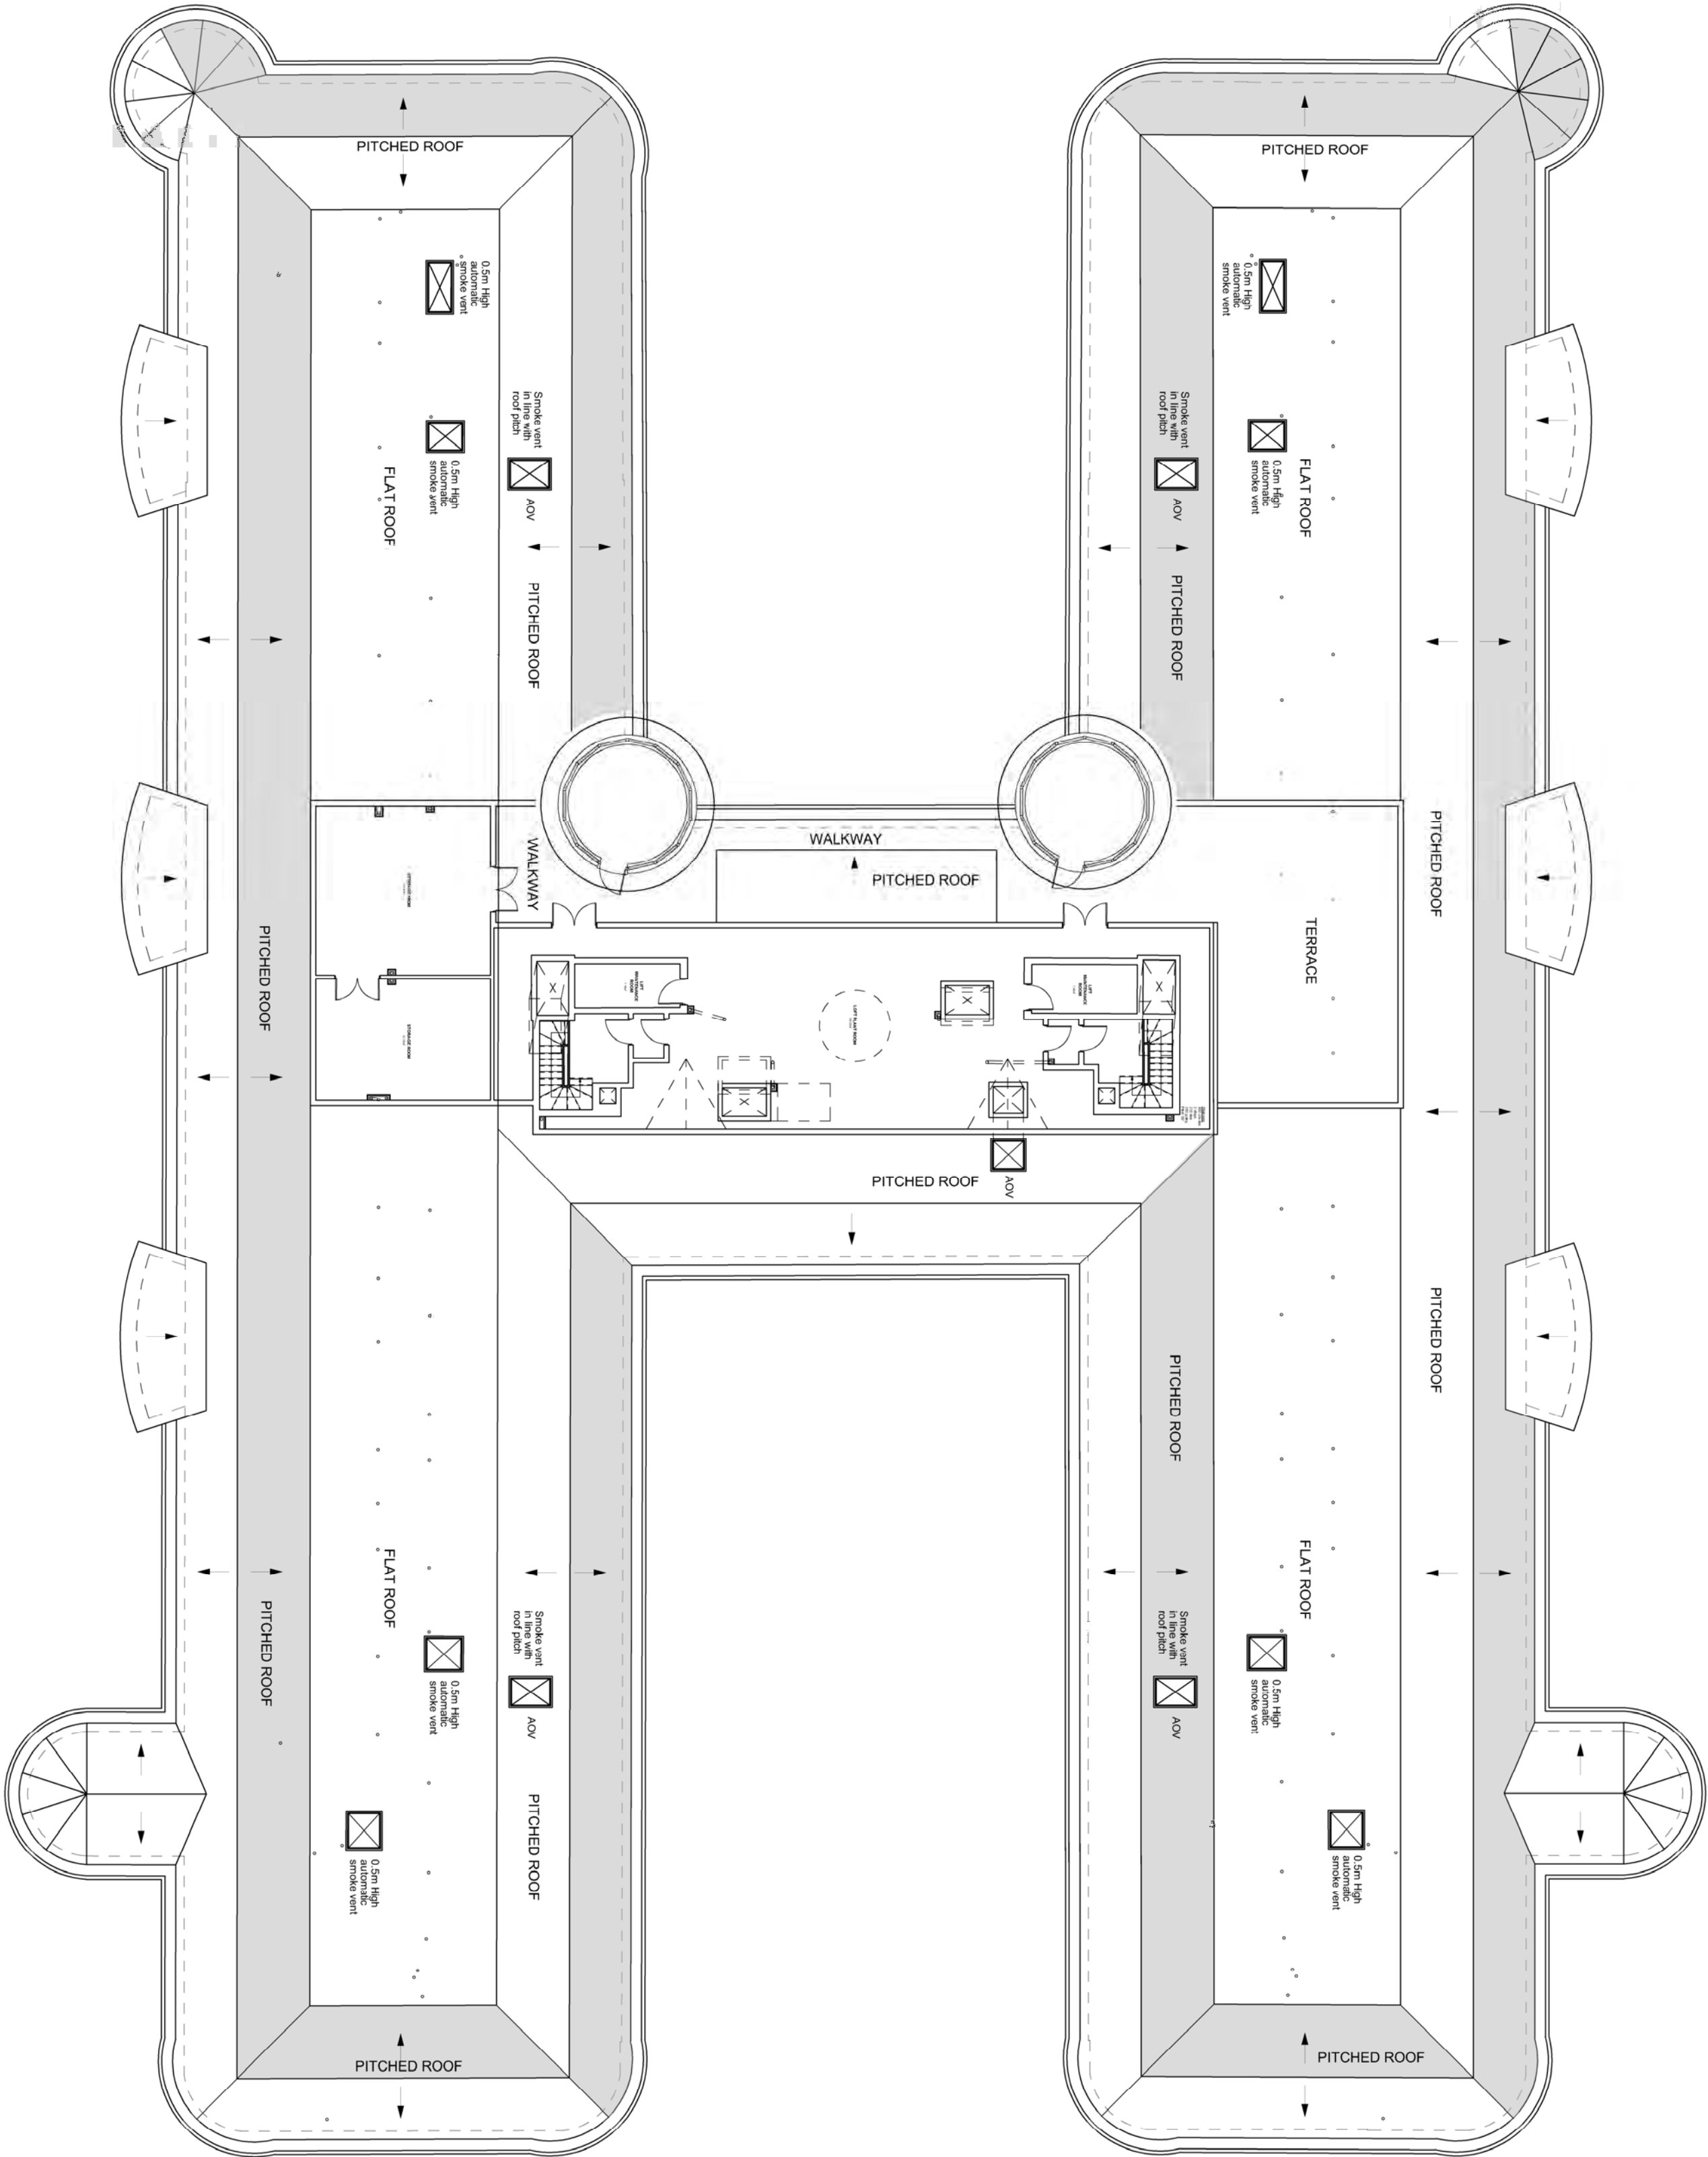

P01	Final Issue	11.02.2026	AM	MS
REV	DESCRIPTION	DATE	BY	CHKD
ORIGINATOR	www.ridge.co.uk			



PROJECT NUMBER: 5025893
CLIENT: KINGS OAK MIAMI

IN ASSOCIATION WITH

PROJECT: GREAT BRIGHAMS MEAD
READING

TITLE: PROPOSED THIRD FLOOR PLAN
SUITABLE FOR PLANNING

DRAWN BY:	AM	CHECKED BY:	MS	APPROVED BY:	MS
SCALE	1:200	@ A1	DATE	11/02/2026	
STATUS	DESCRIPTION: S4 FOR LEAD APPOINTING PARTY AUTHORISATION				
DRAWING No.	5025893-RD3-00-PL-01-A-5003				
PROJECT	RIDGE	FUNCTION	SERVITL	FORM	DISCIPLINE
5025893	RDG	00	PL	D	A
					5003
P01					



2 0 2 4 6 8 10
SCALE 1:200
m