


DISCLAIMER NOTES


- THIS DOCUMENT IS COPYRIGHT OF THE ORIGINATOR AND MUST BE TREATED AS CONFIDENTIAL. IT MUST NOT BE ALTERED, REPRODUCED OR DISTRIBUTED WITHOUT PRIOR WRITTEN CONSENT OF THE ORIGINATOR.
- THIS DOCUMENT MUST NOT BE ALTERED. THE ORIGINATOR ACCEPTS NO RESPONSIBILITY FOR ANY DISCREPANCIES ARISING AS A RESULT OF THE ORIGINATOR'S INFORMATION.
- ANY DISCREPANCY MUST BE REPORTED TO THE ORIGINATOR.
- ALL DIMENSIONS MUST BE CHECKED ON SITE PRIOR TO COMMENCEMENT OF ANY RELATED WORKS.
- THIS DOCUMENT MUST BE READ IN CONJUNCTION WITH ALL SUPPORTING DOCUMENTS PRODUCED BY THE ORIGINATOR AND OTHER PROJECT DISCIPLINES.
- THE ORIGINATOR ACCEPTS NO RESPONSIBILITY FOR THE ACCURACY OF BACKGROUND INFORMATION PROVIDED BY THIRD PARTIES. THIS MUST BE TREATED AS INDICATIVE.
- USERS OF THIS DOCUMENT ARE RESPONSIBLE FOR CHECKING WHICH VERSION IS CURRENT.
- THE DOCUMENT STATUS INFORMATION OR 'PRELIMINARY' INDICATES THAT THIS DOCUMENT IS A PRELIMINARY DESIGN AND IS NOT TO BE USED FOR CONSTRUCTION. THE ORIGINATOR ACCEPTS NO RESPONSIBILITY FOR THE COMPLETENESS OF INFORMATION UNDER THIS STATUS.
- THE DOCUMENT FINISHED BY OTHERS. WHILE THIS INFORMATION IS BELIEVED TO BE ACCURATE, THE ORIGINATOR ACCEPTS NO RESPONSIBILITY FOR THE ACCURACY OF INFORMATION PROVIDED BY OTHERS.
- THIS DOCUMENT IS NOT TO BE USED FOR CONSTRUCTION. IT IS A RESULT OF INFORMATION PROVIDED TO THE ORIGINATOR. THOSE RELYING ON THE RECORD OR AS BUILT DOCUMENT ARE ADVISED TO OBTAIN INDEPENDENT VERIFICATION OF ITS ACCURACY.

DRAWING NOTES

CLIM REGULATIONS 2015
SIGNIFICANT OR NON-OBVIOUS RISKS AND RISKS WHICH ARE DIFFICULT TO MANAGE
THE RIGHT WITH BRIEF ACCOMPANYING TEXT FOR HAZARDOUS MATERIALS OF THE RISKS
IDENTIFIED BY DESIGNERS. REFERENCE SHOULD BE MADE TO COM HAZARD REGISTER.

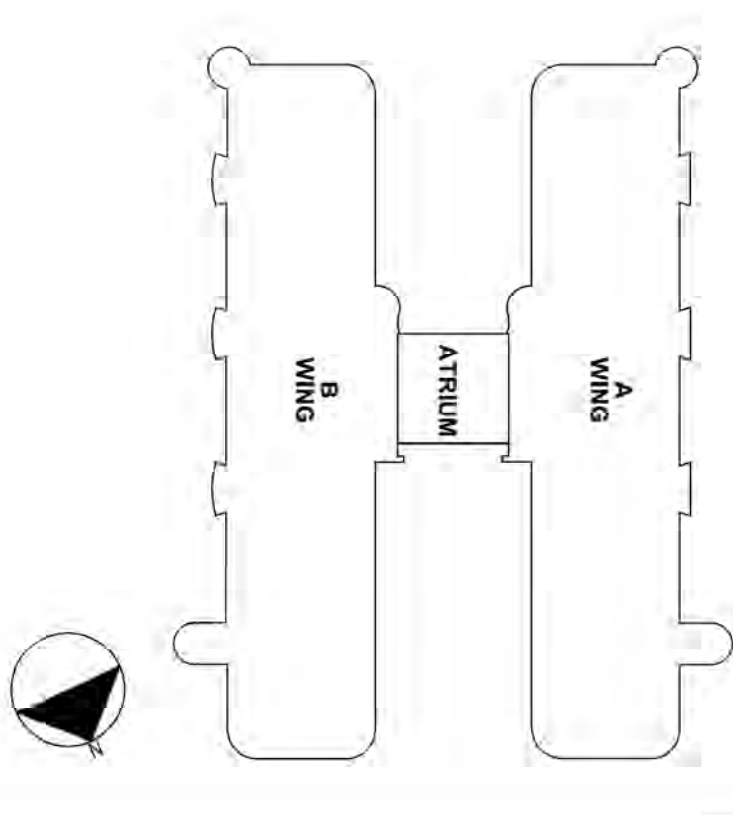

EXISTING EAST ELEVATION

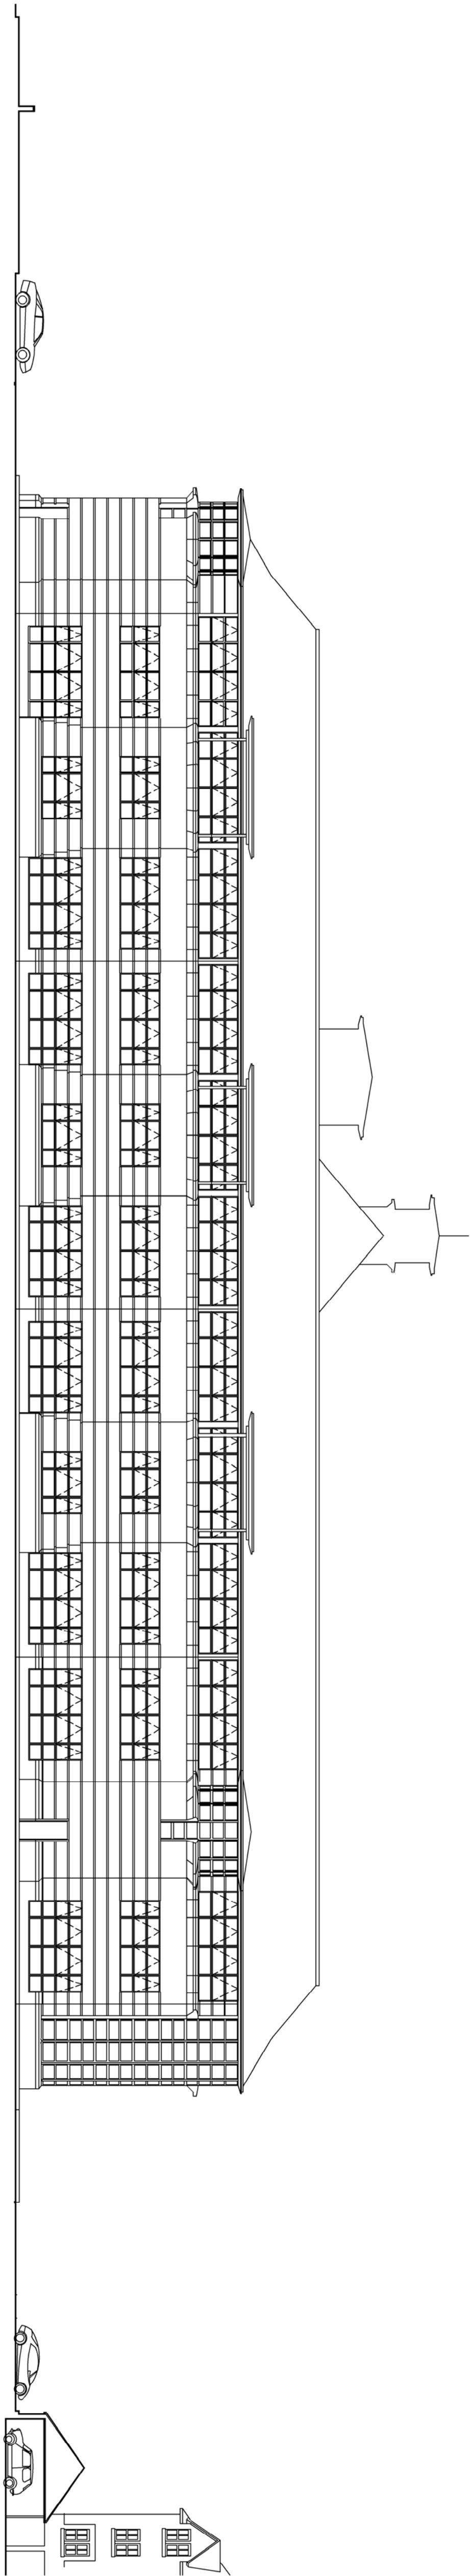

P01	Final Issue	11.02.2026	ALL	MS
REV	DESCRIPTION	DATE	BY	CHKD
ORIGINATOR: www.ridge.co.uk				
PROJECT: 5025893				
CLIENT: KINGS OAK MIAMI				
IN ASSOCIATION WITH:				
PROJECT: GREAT BRIGHAMS MEAD EAST & WEST				
READING				
TITLE: EXISTING ELEVATIONS EAST & WEST				
DRAWN BY: AM				
CHECKED BY: MS				
APPROVED BY: MS				
SCALE: 1:200 @ A1				
DATE: 11/02/2026				
STATUS: DESCRIPTION				
S4 FOR LEAD APPOINTING PARTY AUTHORISATION				
DRAWING No. 5025893-RDG-00-PL-D-A-5011				
PROJECT	DATE	FUNCTION	SCALE	STATUS
5025893	RDG	00	PL	D A 5011 P01

RIDGE

PROJECT NUMBER: 5025893

CLIENT: KINGS OAK MIAMI

IN ASSOCIATION WITH:

PROJECT: GREAT BRIGHAMS MEAD EAST & WEST

TITLE: EXISTING ELEVATIONS EAST & WEST

DRAWINGS No. 5025893-RDG-00-PL-D-A-5011									
S4 FOR LEAD APPOINTING PARTY AUTHORISATION									
DRAWN BY:	AM	CHECKED BY:	MS	APPROVED BY:	MS				
SCALE:	1:200	@	A1	DATE:	11/02/2026				
STATUS:	DESCRIPTION								
PROJECT:	5025893	RDG	00	PL	D	A	5011	P01	



EXISTING WEST ELEVATION

