

DISCLAIMER NOTES:

- THIS DOCUMENT IS COPYRIGHT OF THE ORIGINATOR AND MUST BE TREATED AS CONFIDENTIAL. IT MUST NOT BE ALTERED, REPRODUCED OR DISTRIBUTED WITHOUT PRIOR WRITTEN CONSENT OF THE ORIGINATOR.
- THIS DOCUMENT MUST NOT BE ALTERED. THE ORIGINATOR ACCEPTS NO RESPONSIBILITY FOR ANY DISCREPANCIES ARISING AS A RESULT OF THE ORIGINATOR'S INFORMATION.
- ANY DISCREPANCY MUST BE REPORTED TO THE ORIGINATOR.
- ALL DIMENSIONS MUST BE CHECKED ON SITE PRIOR TO COMMENCEMENT OF ANY RELATED WORKS.
- THIS DOCUMENT MUST BE READ IN CONJUNCTION WITH ALL SUPPORTING DOCUMENTS PRODUCED BY THE ORIGINATOR AND OTHER PROJECT DISCIPLINES.
- THE ORIGINATOR ACCEPTS NO RESPONSIBILITY FOR THE ACCURACY OF BACKGROUND INFORMATION PRODUCED BY THIRD PARTIES. THIS MUST BE TREATED AS INDICATIVE.
- USERS OF THIS DOCUMENT ARE RESPONSIBLE FOR CHECKING WHICH REVISIONS IS CURRENT.
- THE DOCUMENT STATUS INFORMATION OR PRELIMINARY INDICATES THAT THIS DOCUMENT IS A PRELIMINARY DESIGN AND IS NOT TO BE USED FOR CONSTRUCTION RESPONSIBILITY FOR THE COMPLETENESS OF INFORMATION UNDER THIS STATUS.
- THE DOCUMENT STATUS INFORMATION OR AS BUILT HAS BEEN PREPARED, IN PART, BASED UPON INFORMATION FURNISHED BY OTHERS. WHILE THIS INFORMATION IS BELIEVED TO BE CORRECT, THE ORIGINATOR DOES NOT GUARANTEE ITS ACCURACY.
- THIS DOCUMENT OR AS BUILT DOCUMENT FOR ANY ERRORS OR OMISSIONS THAT MAY HAVE BEEN INCORPORATED INTO IT AS A RESULT OF INCORRECT INFORMATION PROVIDED TO THE ORIGINATOR. THESE RELYING ON THE RECORD OR AS BUILT DOCUMENT ARE ADVISED TO OBTAIN INDEPENDENT VERIFICATION OF ITS ACCURACY.


DRAWING NOTES:

OSM REGULATIONS 2015
SIGNIFICANT OR NON-SIGNIFICANT RISKS AND RISKS WHICH ARE DIFFICULT TO MANAGE
THE RIGHT WITH BRIEF ACCOMPANYING TEXT FOR PARTNER DETAILS OF THE RISKS IDENTIFIED BY DESIGNERS. REFERENCE SHOULD BE MADE TO CDM HAZARD REGISTER.



Unit Key

- 1 Bedroom Flat
- 2 Bedroom Flat

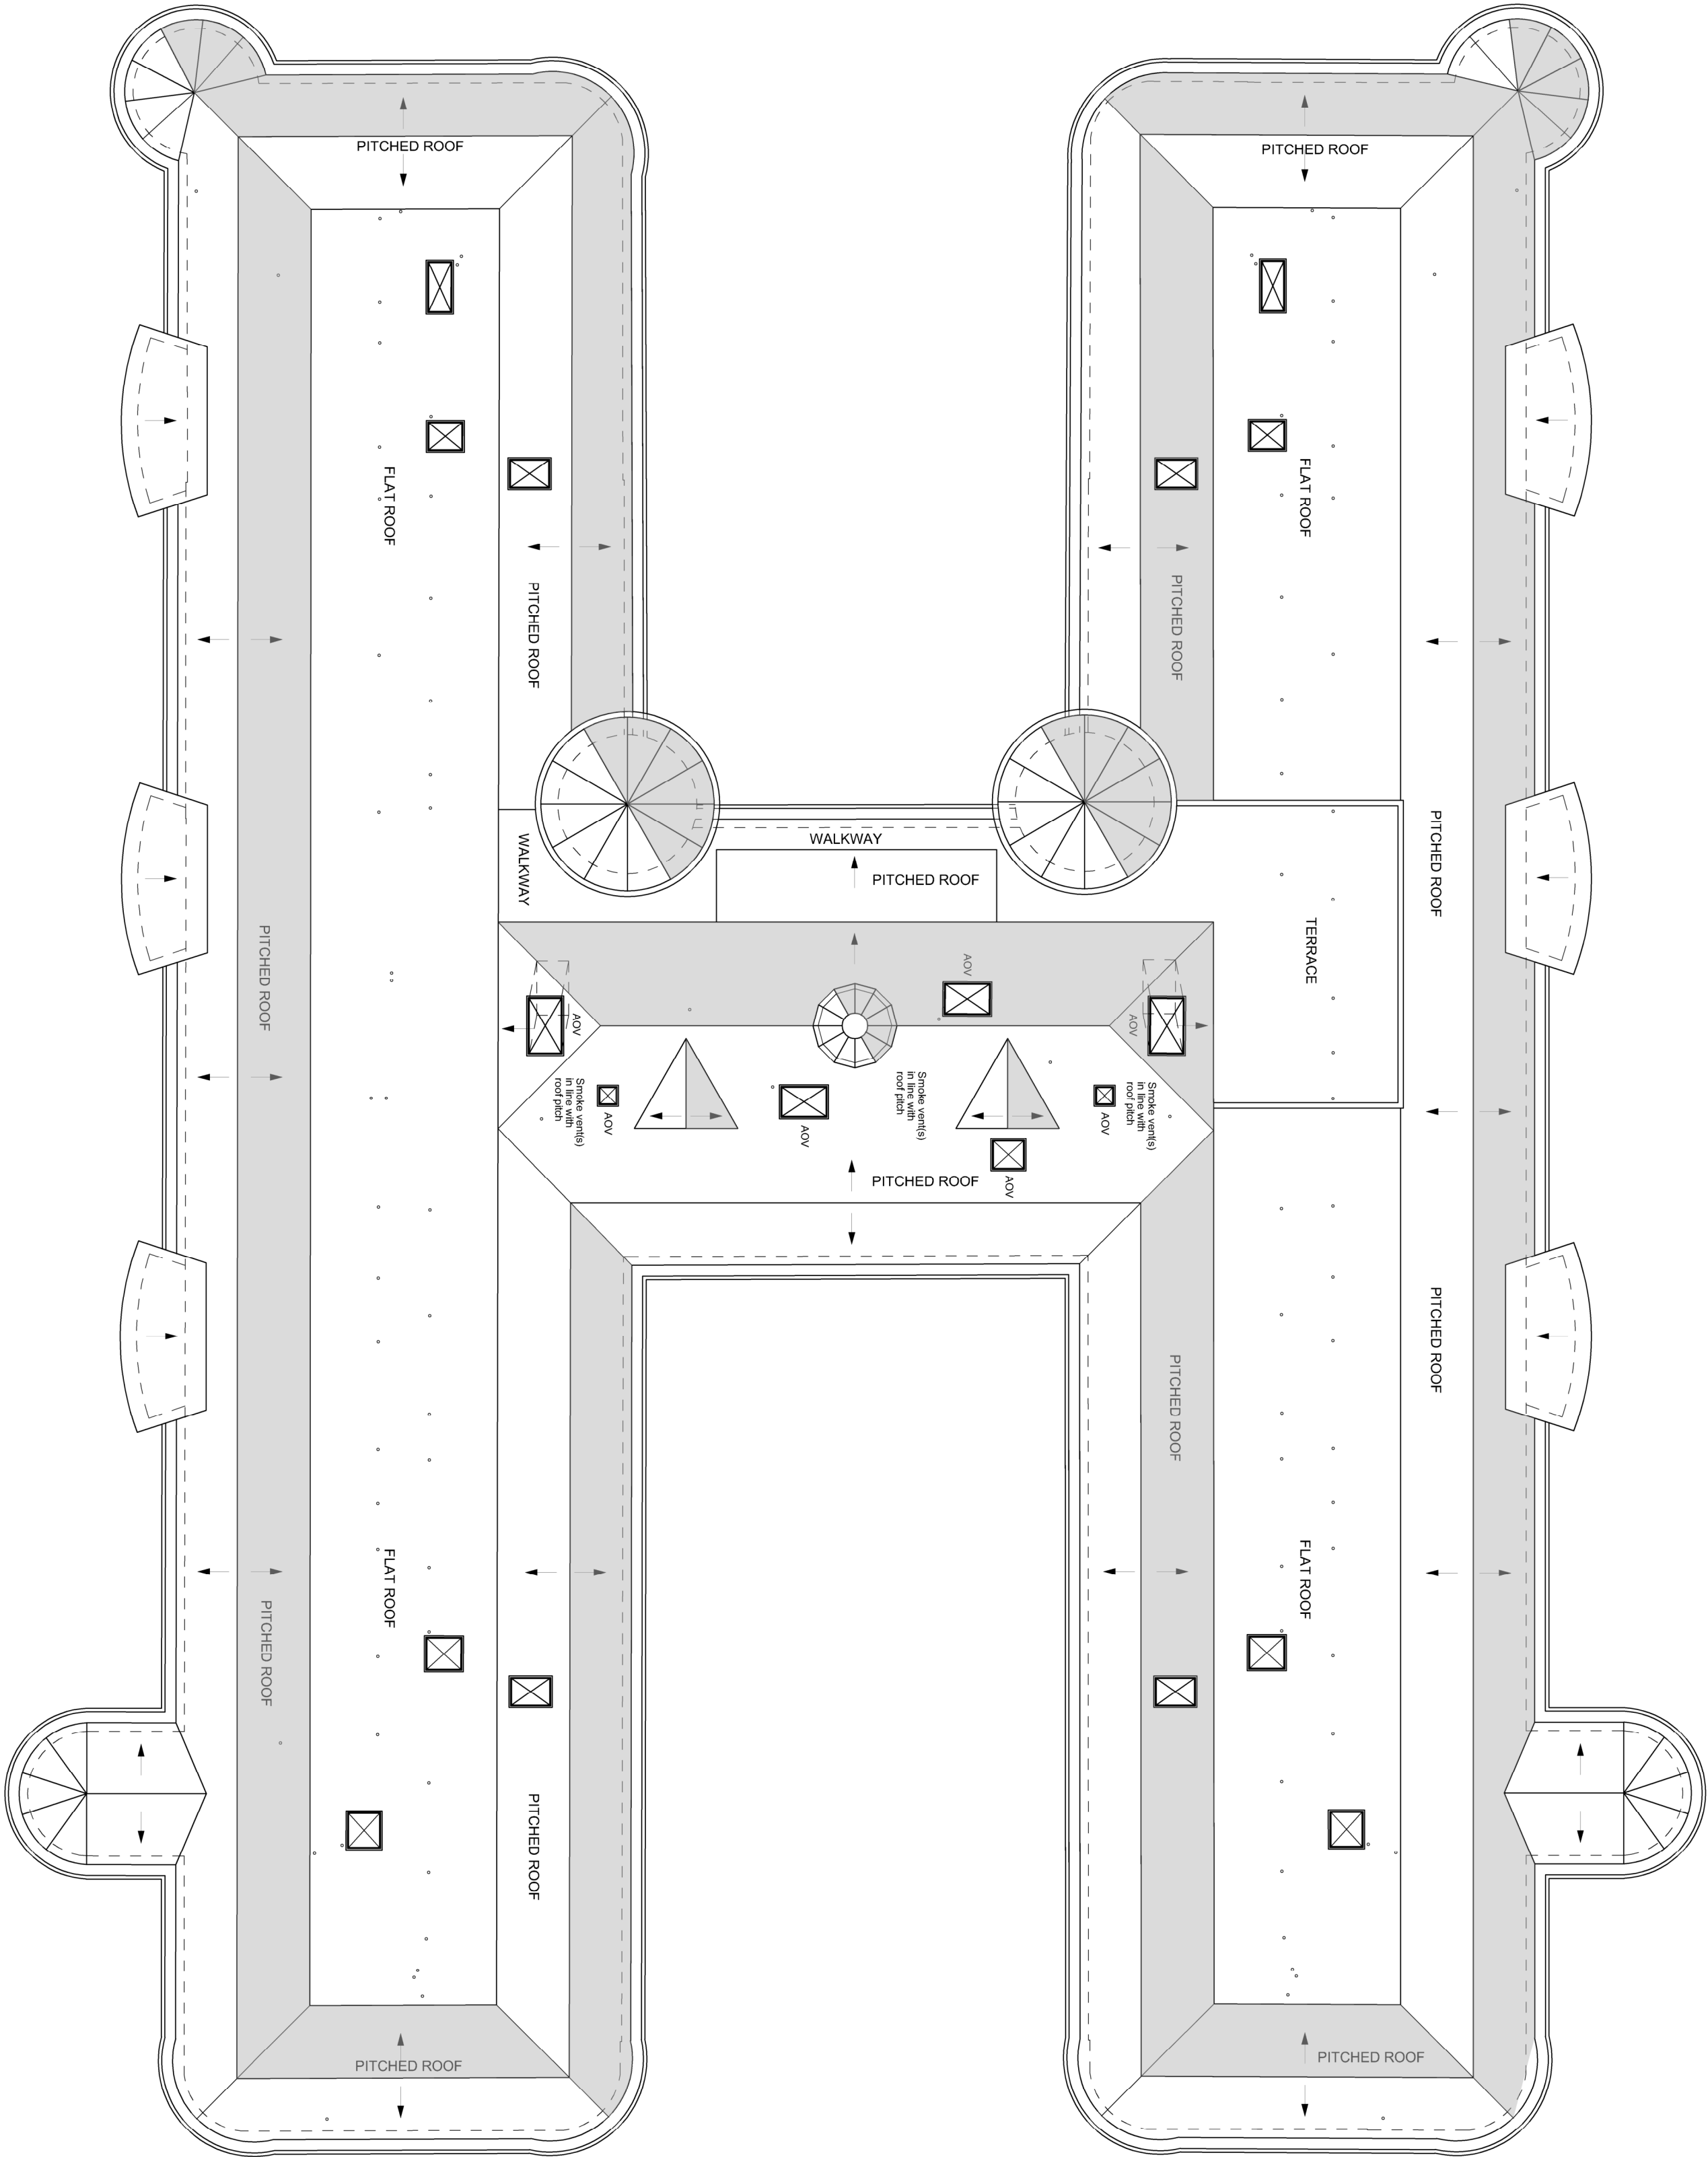

P01	Final Issue	11.02.2026	AM	NS
REV	DESCRIPTION	DATE	BY	CHKD
ORIGINATOR	www.ridge.co.uk			

RIDGE

PROJECT NUMBER: 5025893

CLIENT: KINGS OAK MIAMI

IN ASSOCIATION WITH:

PROJECT: GREAT BRIGHAMS MEAD
READING

TITLE: PROPOSED ROOF PLAN
SUITABLE FOR PLANNING

DRAWING NO. 5025893-RDG-00-PL-D-A-5004		S4 FOR LEAD APPOINTING PARTY AUTHORISATION		DRAWN BY: AM		CHECKED BY: NS		APPROVED BY: NS	
PROJECT: 5025893		ORG. FUNCTION: RDG 00		SCALE: 1:200 @ A1		DATE: 11/02/2026			
STATUS: PL		SERIAL: D		DESCRIPTION:					
FORM: A		DISCIPLINE: 5004							
NUMBER: P01									



2 0 2 4 6 8 10
SCALE 1:200
m