


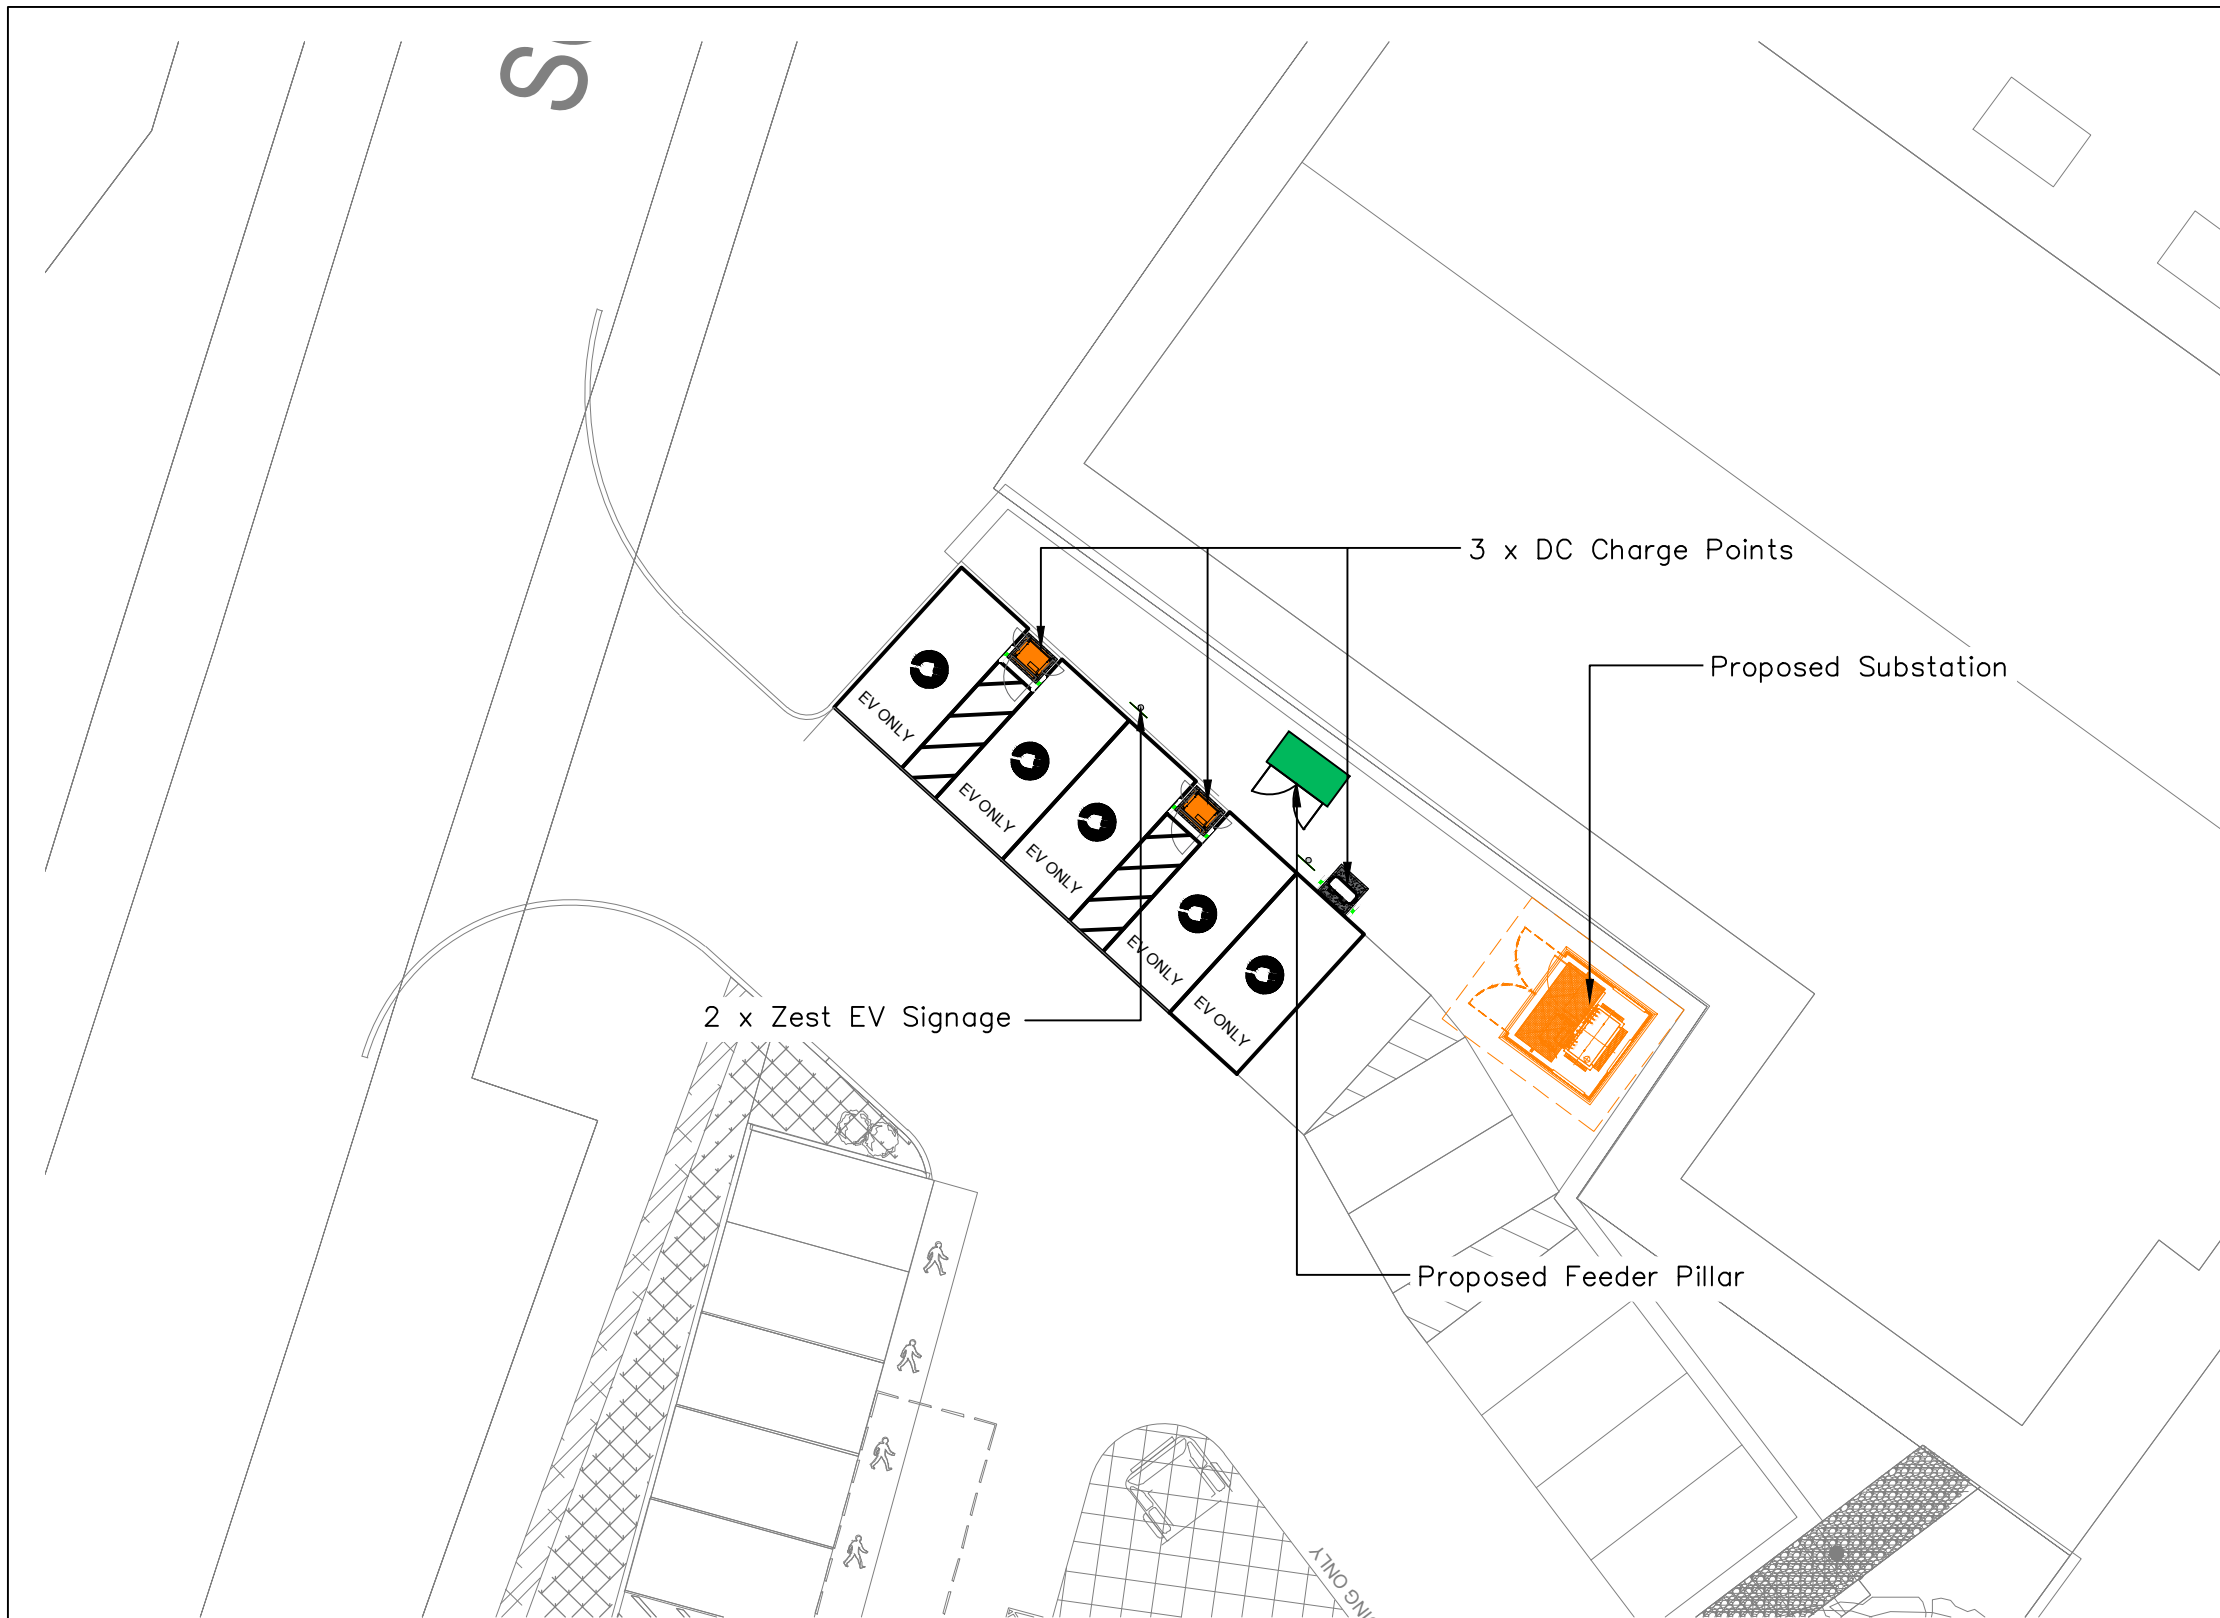


(Scale 1:200)

- NOTES**
- 1/ Desktop survey undertaken
 - 2/ Utility plans must be consulted prior excavation
 - 3/ Excavations must follow a defined suitable safe system of work
 - 4/ All dimensions should be verified on site prior to construction.

- LEGEND**
- OS MAP
 - PROPOSED NEW PARKING BAY
 - PROPOSED SIGN POST
 - DC CHARGER POINT
 - FEEDER PILLAR
 - SUBSTATION

SITE LOCATION PLAN — 1:1250

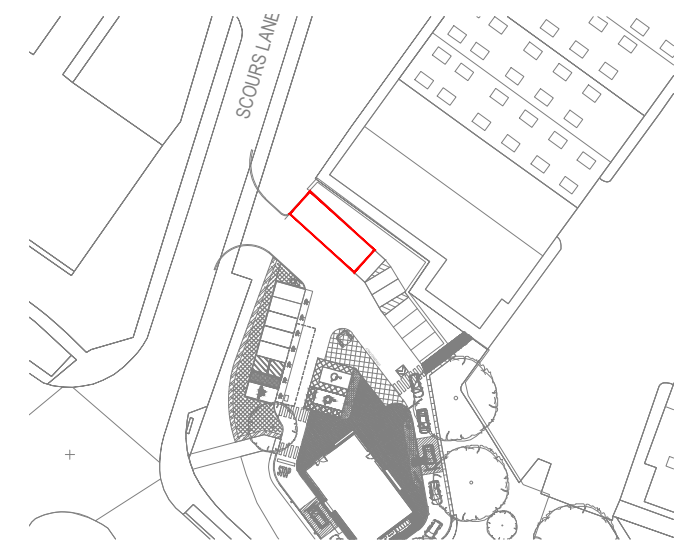

(Scale 1:1250)

	B	12/12/25	JH	Issued For Approval	JH	RHJ
	A	08/12/25	JH	Issued For Approval	JH	RHJ
	REV	DATE	BY	DESCRIPTION	CHK	APD

ZEST

Bond House, The Bourse, Boar Lane,
Leeds LS1 5EN
web—Zest.uk.com email—operations@zest.uk.com

CLIENT WEYBOURNE HOLDINGS PTE LIMITED					
DESIGN ZEST					
SCALE —	DATE DEC'25	DESIGN/DRAWN JH	CHECKED JH	APPROVED RHJ	SHT A3
DRAWING No. ZST-0000-03					

PROJECT SCOURS LANE, READING
TITLE PROPOSED SITE LAYOUT SCOURS LANE READING