



Collaborating with:
Shital Wrishi Basu


Job: 1155 Drawing: 02-00 Revision:



Project:
9 Woodcote Road
Caversham, Reading RG4 7BA
Drawing:
Site Location Plan

Date: **01.26** Status: **Planning**
Drawn By: **AG** Checked By: **SH**



Colony Architects Ltd.
The Wine Store, Brewery
Court, Theale, Reading, RG7 5AJ
+44 (0)118 380 0328
hello@colonyarchitects.com
colonyarchitects.com

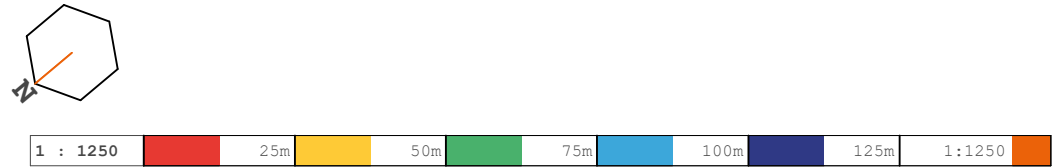

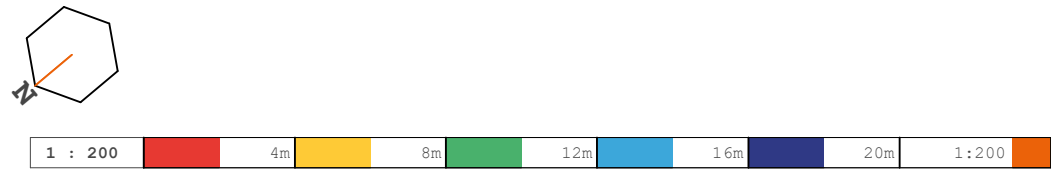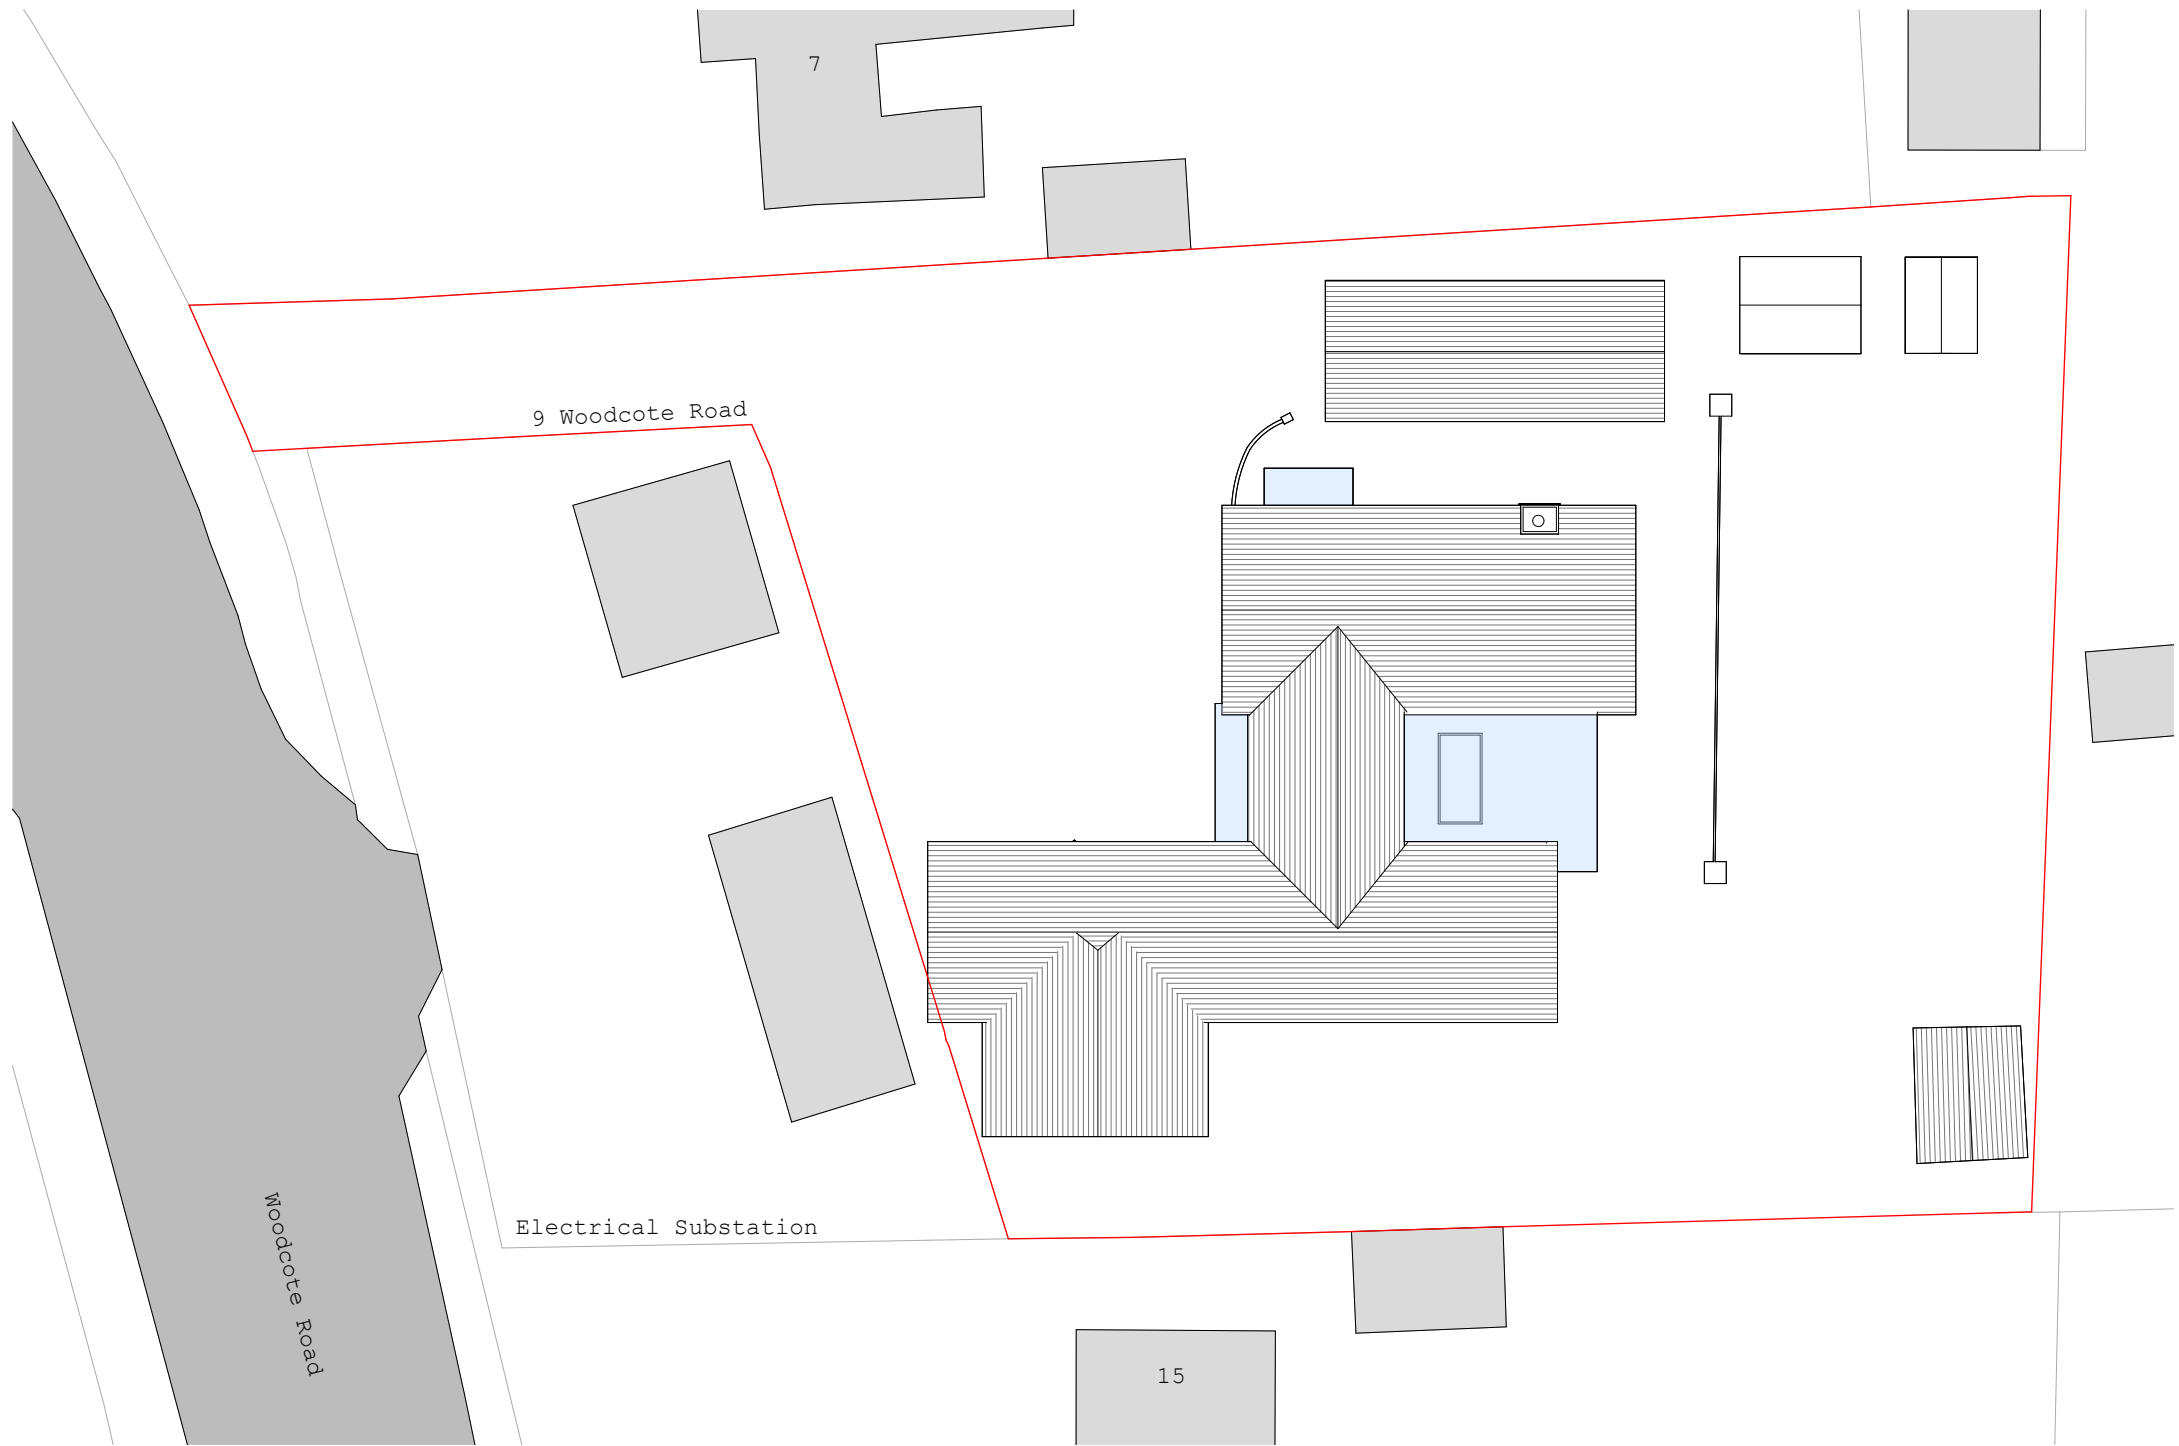

Collaborating with:
Shital Wrishi Basu


Job: 1155
Drawing: 02-10
Revision:

Project:
9 Woodcote Road
Caversham, Reading RG4 7BA
Drawing:
Block Plan As Proposed

Date:
02.26
Status:
Planning
Drawn By:
AG
Checked By:
SH



Colony Architects Ltd.
The Wine Store, Brewery
Court, Theale, Reading, RG7 5AJ
+44 (0)118 380 0328
hello@colonyarchitects.com
colonyarchitects.com

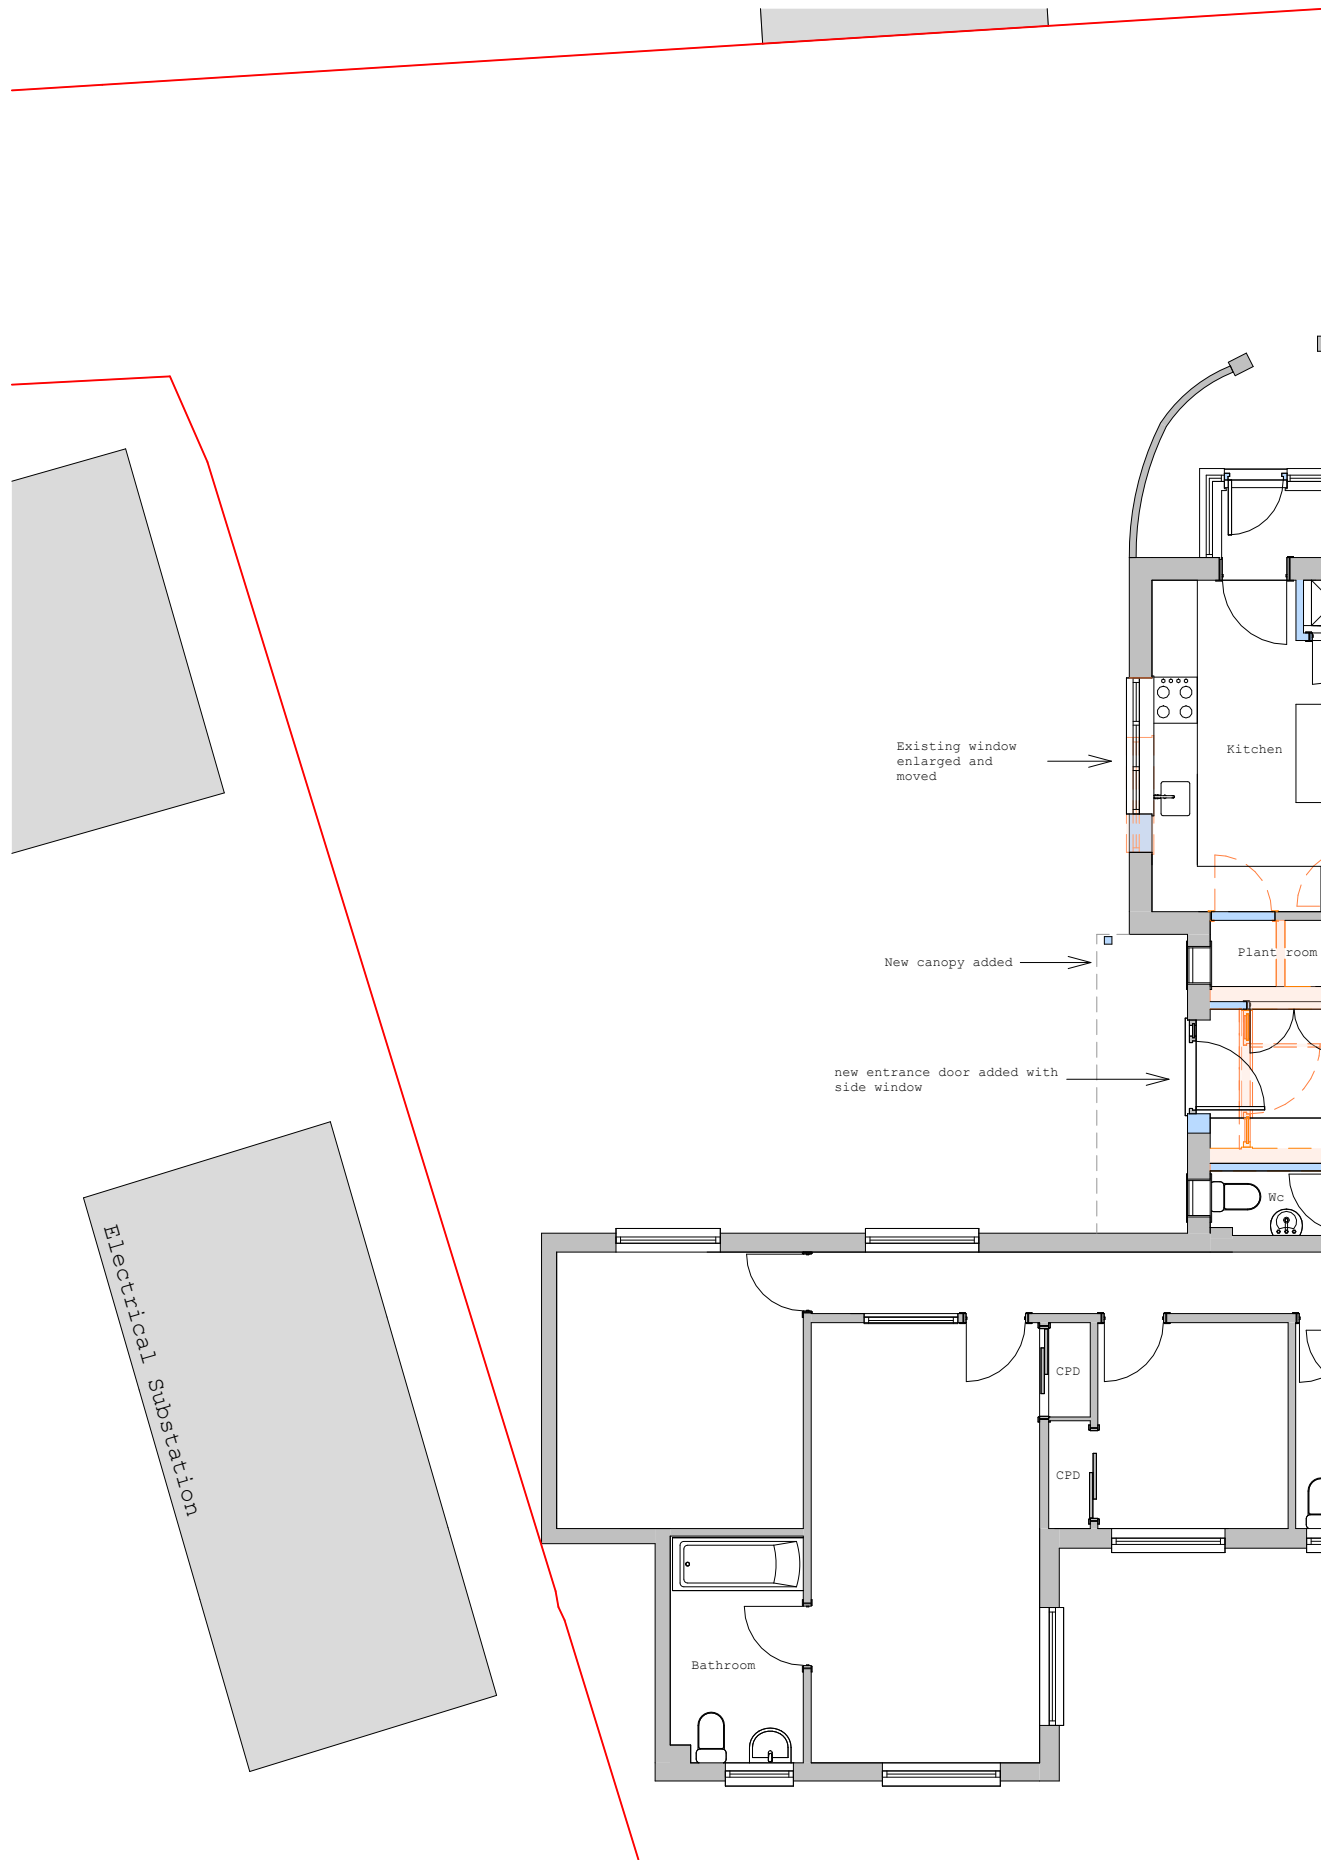

Proposed

Demolished

Collaborating with:
Shital Wrishi Basu

Job: 1155 Drawing: 03-10 Revision:

Project:
**9 Woodcote Road
Caversham, Reading RG4 7BA**


Drawing:
**Ground Floor Plan As
Proposed**


Date: **02.26** Status: **Planning**

Drawn By: **AG** Checked By: **SH**

RIBA Chartered Practice


Colony Architects Ltd.
The Wine Store, Brewery
Court, Theale, Reading, RG7 5AJ
+44 (0)118 380 0328
hello@colonyarchitects.com
colonyarchitects.com

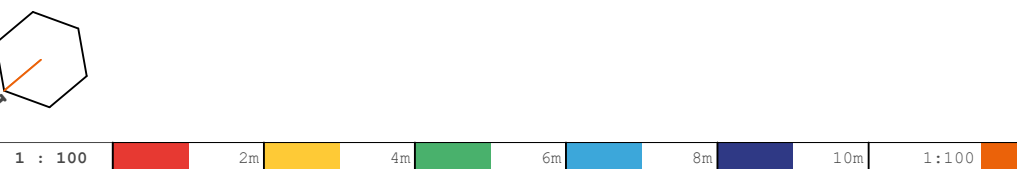

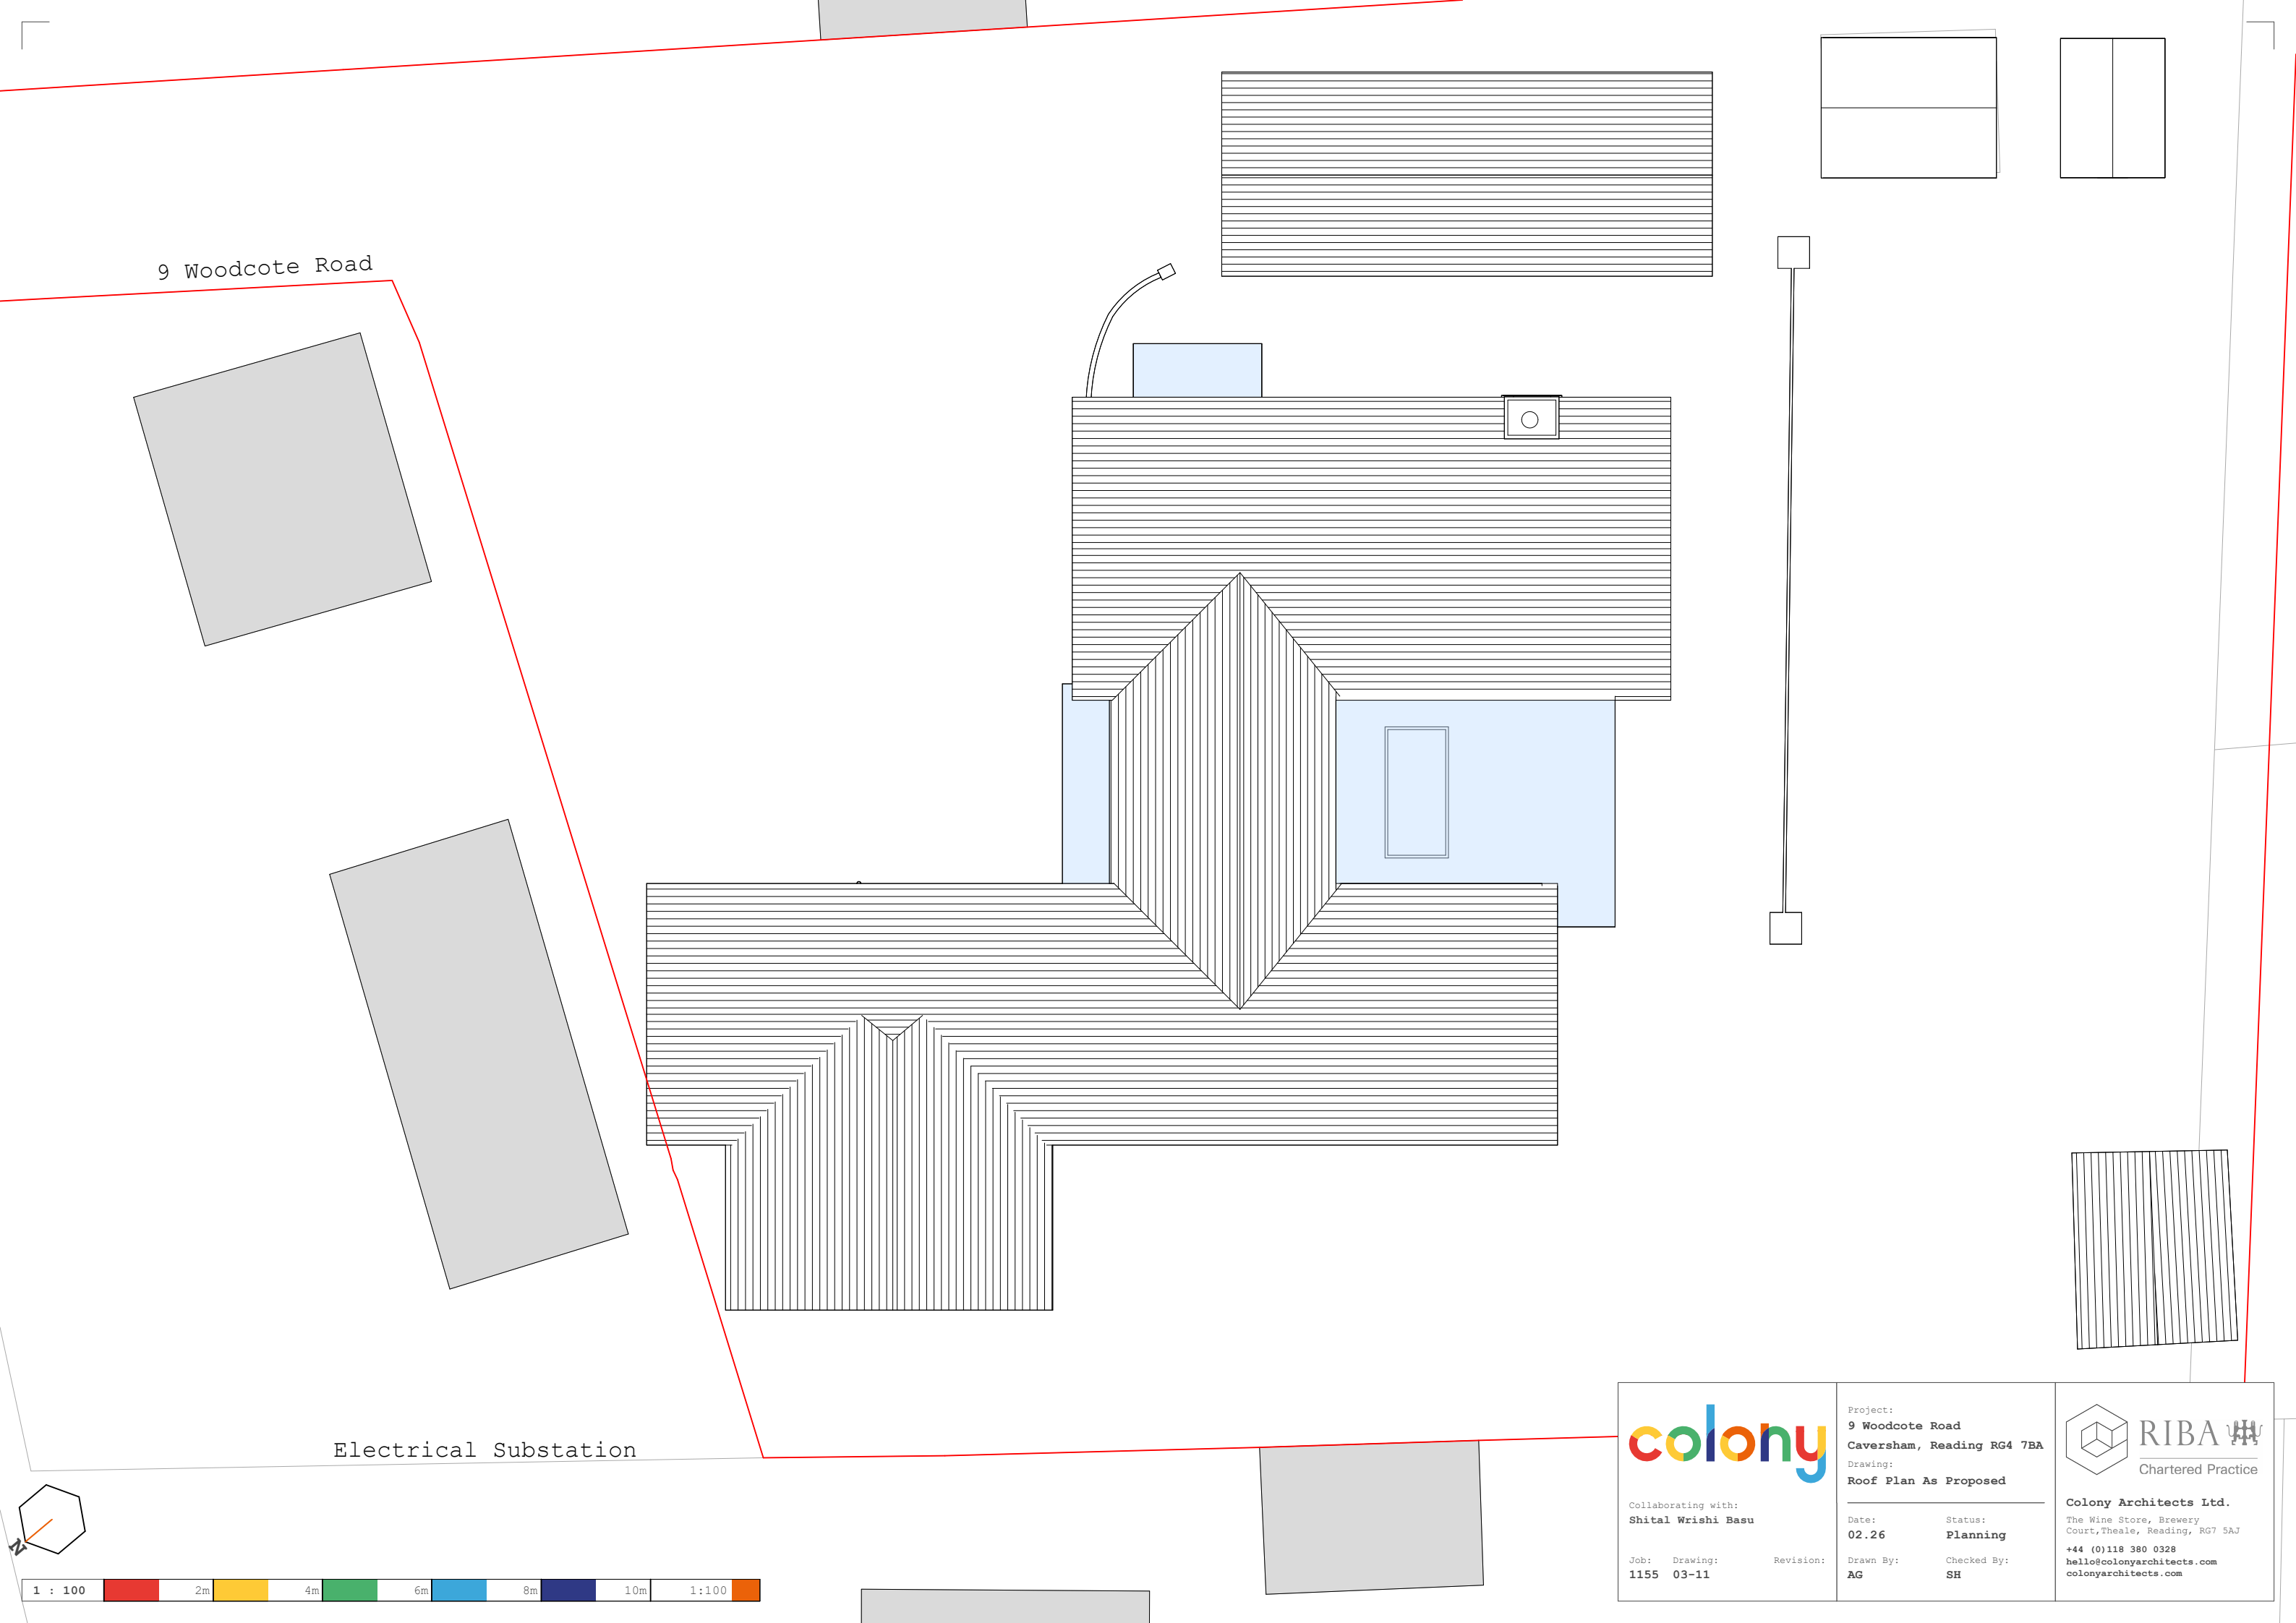

9 Woodcote Road


Electrical Substation

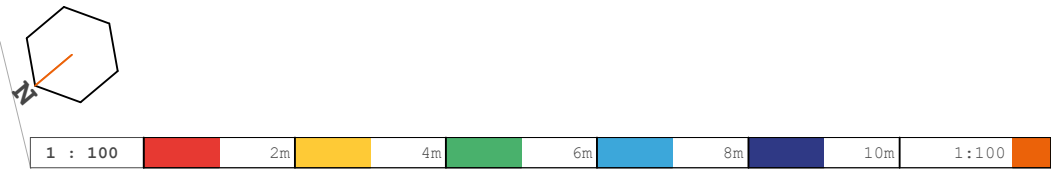

 Collaborating with: Shital Wrishi Basu	Project: 9 Woodcote Road Caversham, Reading RG4 7BA Drawing: Roof Plan As Proposed Date: 02.26 Status: Planning Job: Drawing: Revision: 1155 03-11 Drawn By: Checked By: AG SH	 Chartered Practice Colony Architects Ltd. The Wine Store, Brewery Court, Theale, Reading, RG7 5AJ +44 (0)118 380 0328 hello@colonyarchitects.com colonyarchitects.com
---	---	--



Front (North, East) Elevation As Proposed

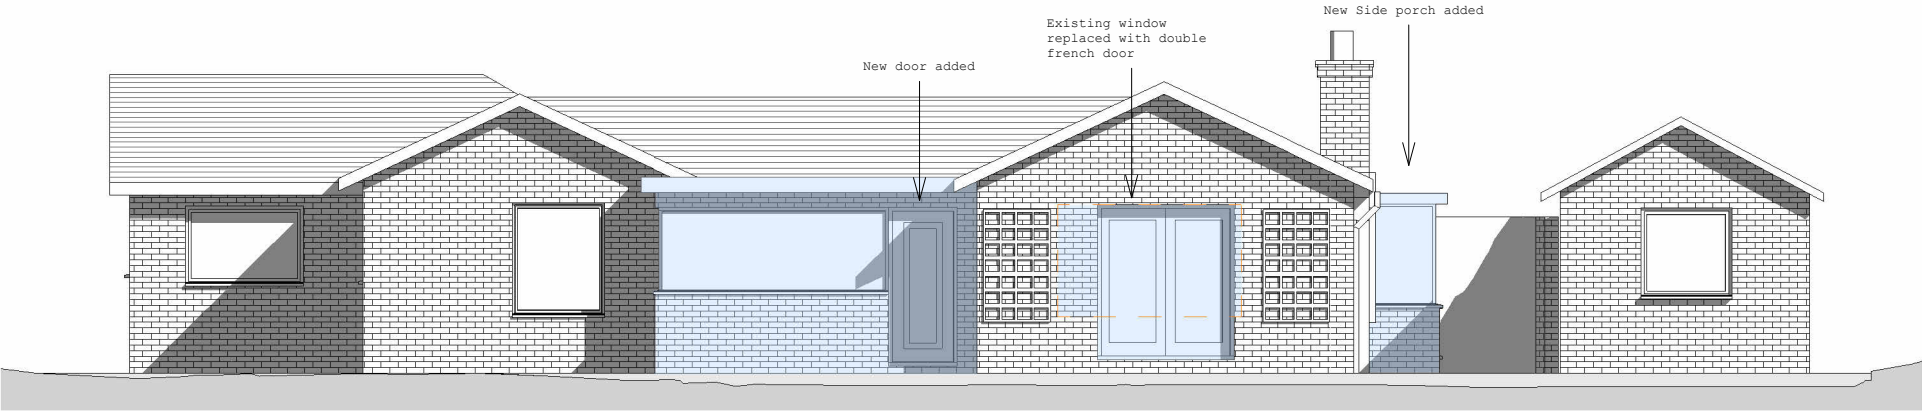

Rear (South, West) Elevation As Proposed



Collaborating with:
Shital Wrishi Basu

Job: 1155 Drawing: 05-10 Revision:

Project:
9 Woodcote Road
Caversham, Reading RG4 7BA
Drawing:
Front & Rear Elevation As
Proposed

Date:
02.26
Status:
Planning
Drawn By:
AG
Checked By:
SH



Colony Architects Ltd.
The Wine Store, Brewery
Court, Theale, Reading, RG7 5AJ
+44 (0)118 380 0328
hello@colonyarchitects.com
colonyarchitects.com



Side (South, East) Elevation As Proposed



Side (South, West) Elevation As Proposed



Collaborating with:
Shital Wrishi Basu

Job: Drawing: Revision:
1155 05-11

Project:
9 Woodcote Road
Caversham, Reading RG4 7BA
Drawing:
Side Elevation As Proposed

Date: Status:
02.26 Planning
Drawn By: Checked By:
AG SH



Colony Architects Ltd.
The Wine Store, Brewery
Court, Theale, Reading, RG7 5AJ
+44 (0)118 380 0328
hello@colonyarchitects.com
colonyarchitects.com