



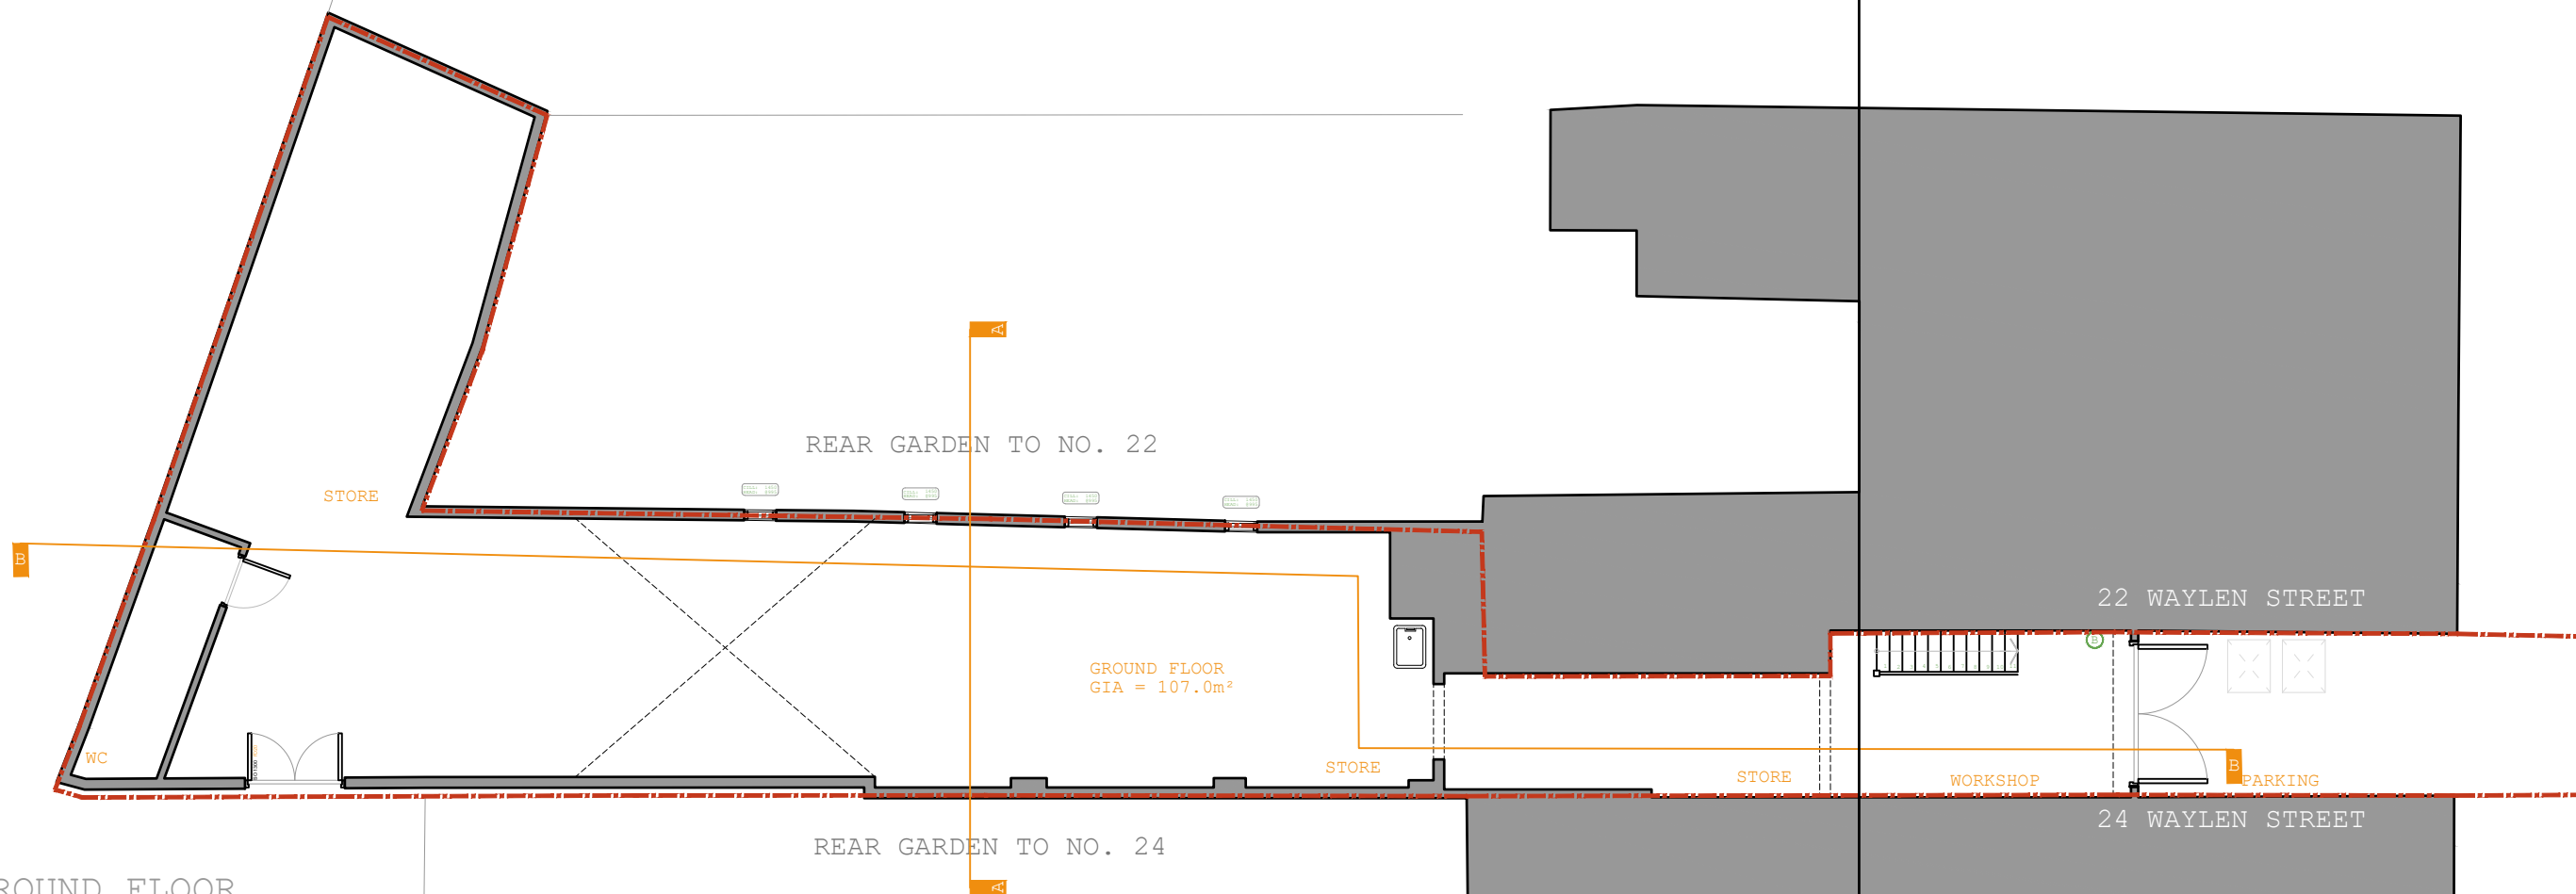

GROUND FLOOR

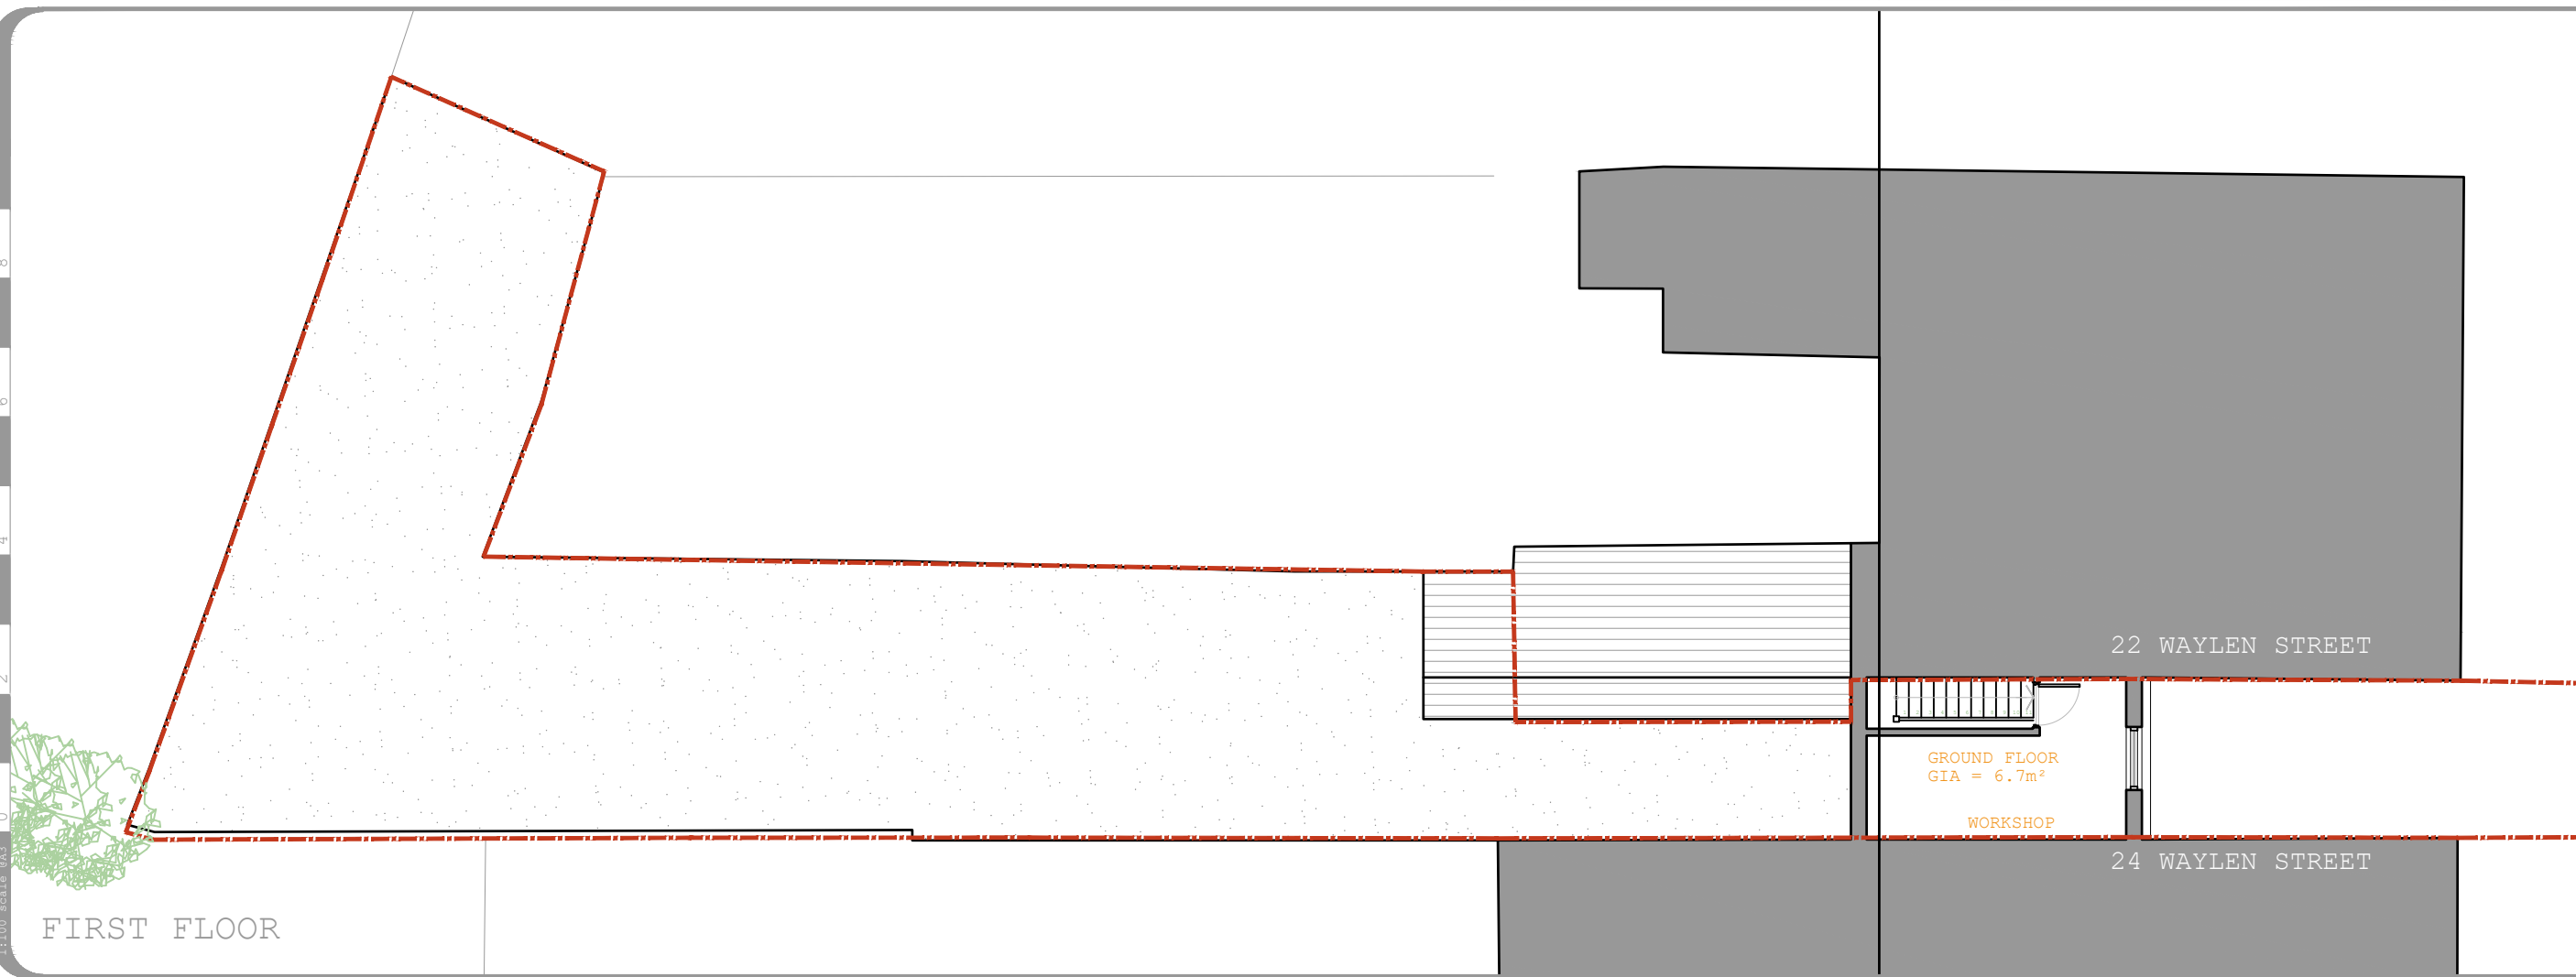

FIRST FLOOR



www.colonyarchitects.com

colony architects ltd has undertaken this survey and prepared this drawing to a level of accuracy commensurate with the scale indicated on the drawing. any dimensions extracted should be treated accordingly.

Unless indicated do not use this drawing to produce any fabrication drawings, cutting lists or schedules of works, including setting out dimensions.

www.colonyarchitects.com

colony architects ltd is a collaborative of architects and designers with an agenda to find out more visit our beautiful website

contact: design@colonyarchitects.com

stu 07990 515372
ad 07779 255328
HQ 0118 3800328



250 South Oak Way
Green Park, Reading
RG2 6US

project	drawing number	revision
243	03-00	-
date	status	
Mar 2020	planning	
scale	size	author
1:100	A3	NDE EGM
© 2017 colony architects		

project: 22a Waylen Street
Reading, RG1 7UR

client: Neil Marshall

drawing title: Floor Plans
As Existing

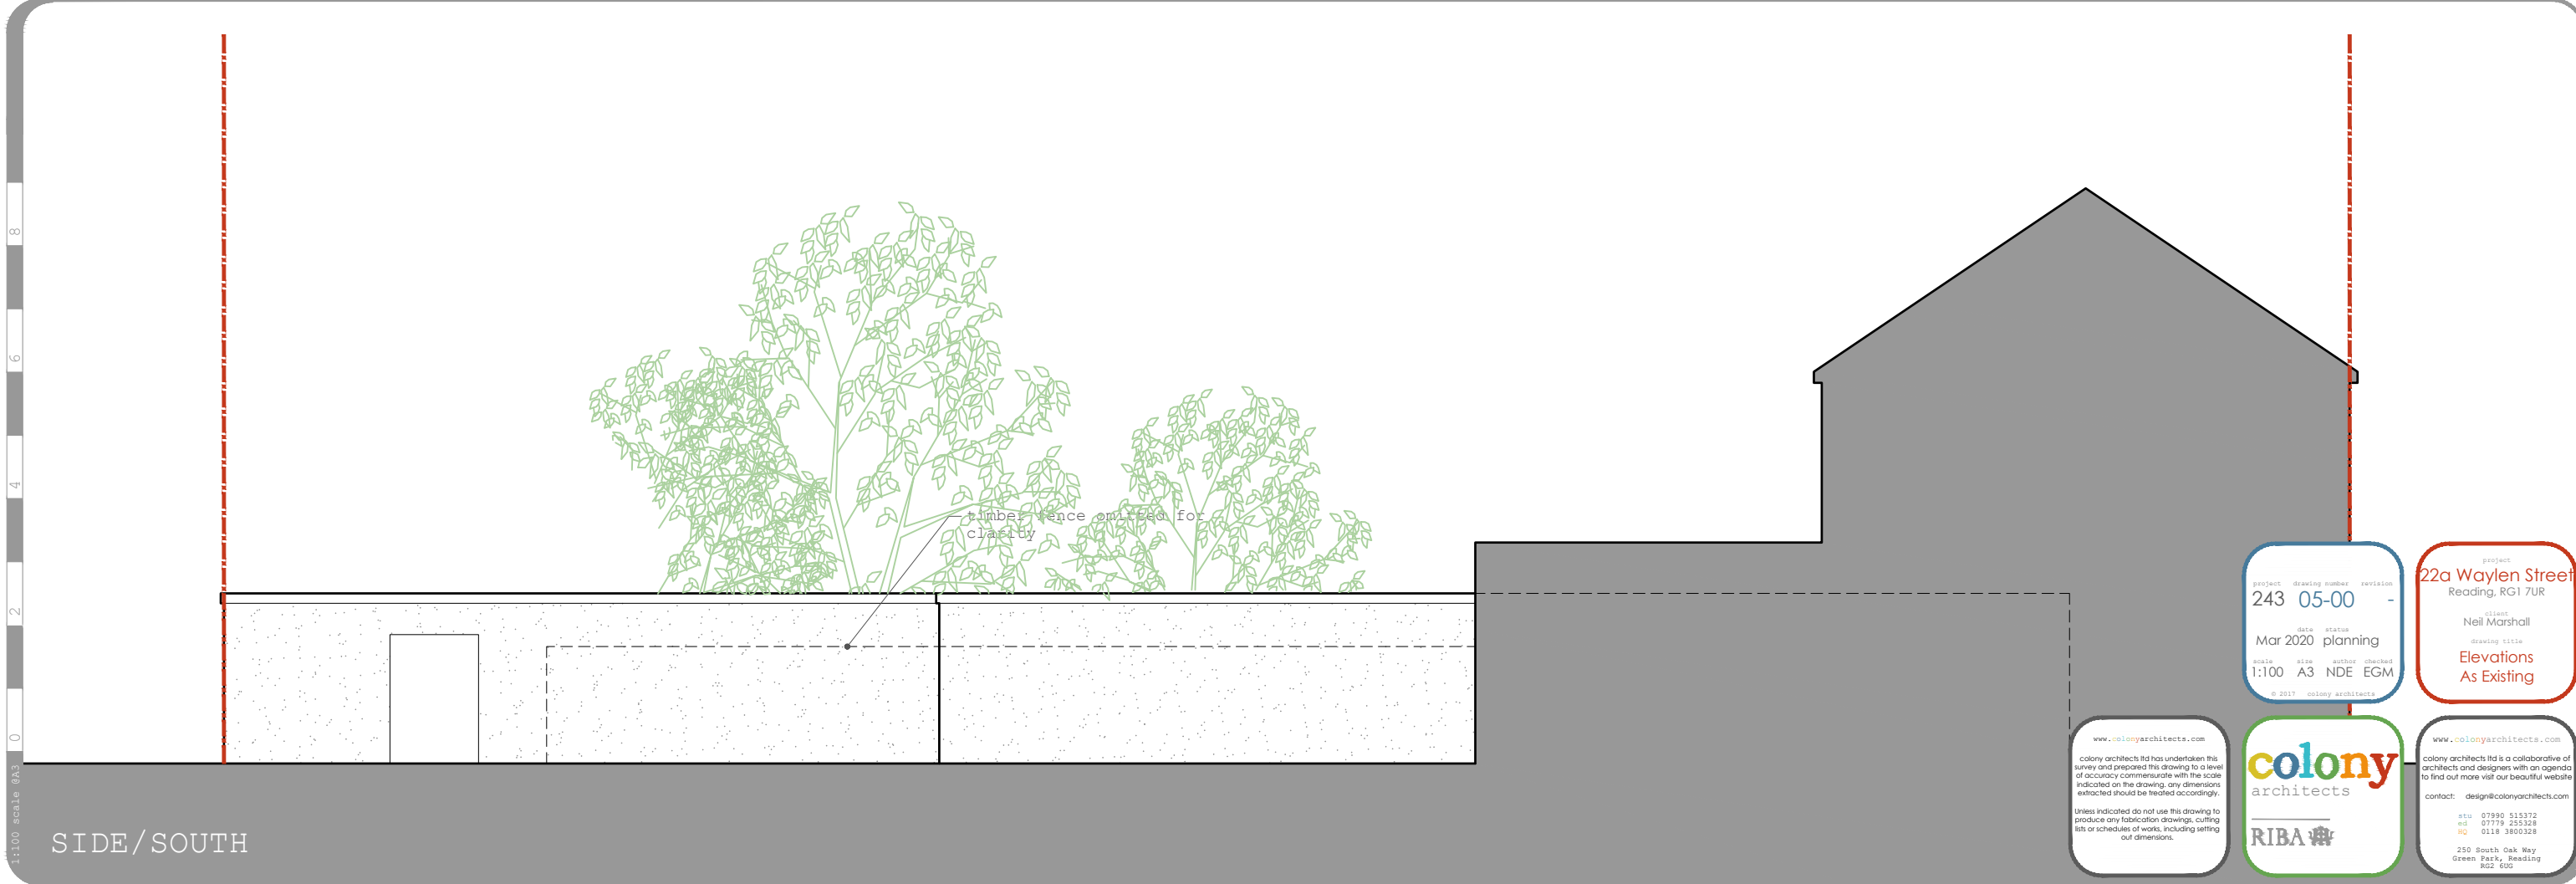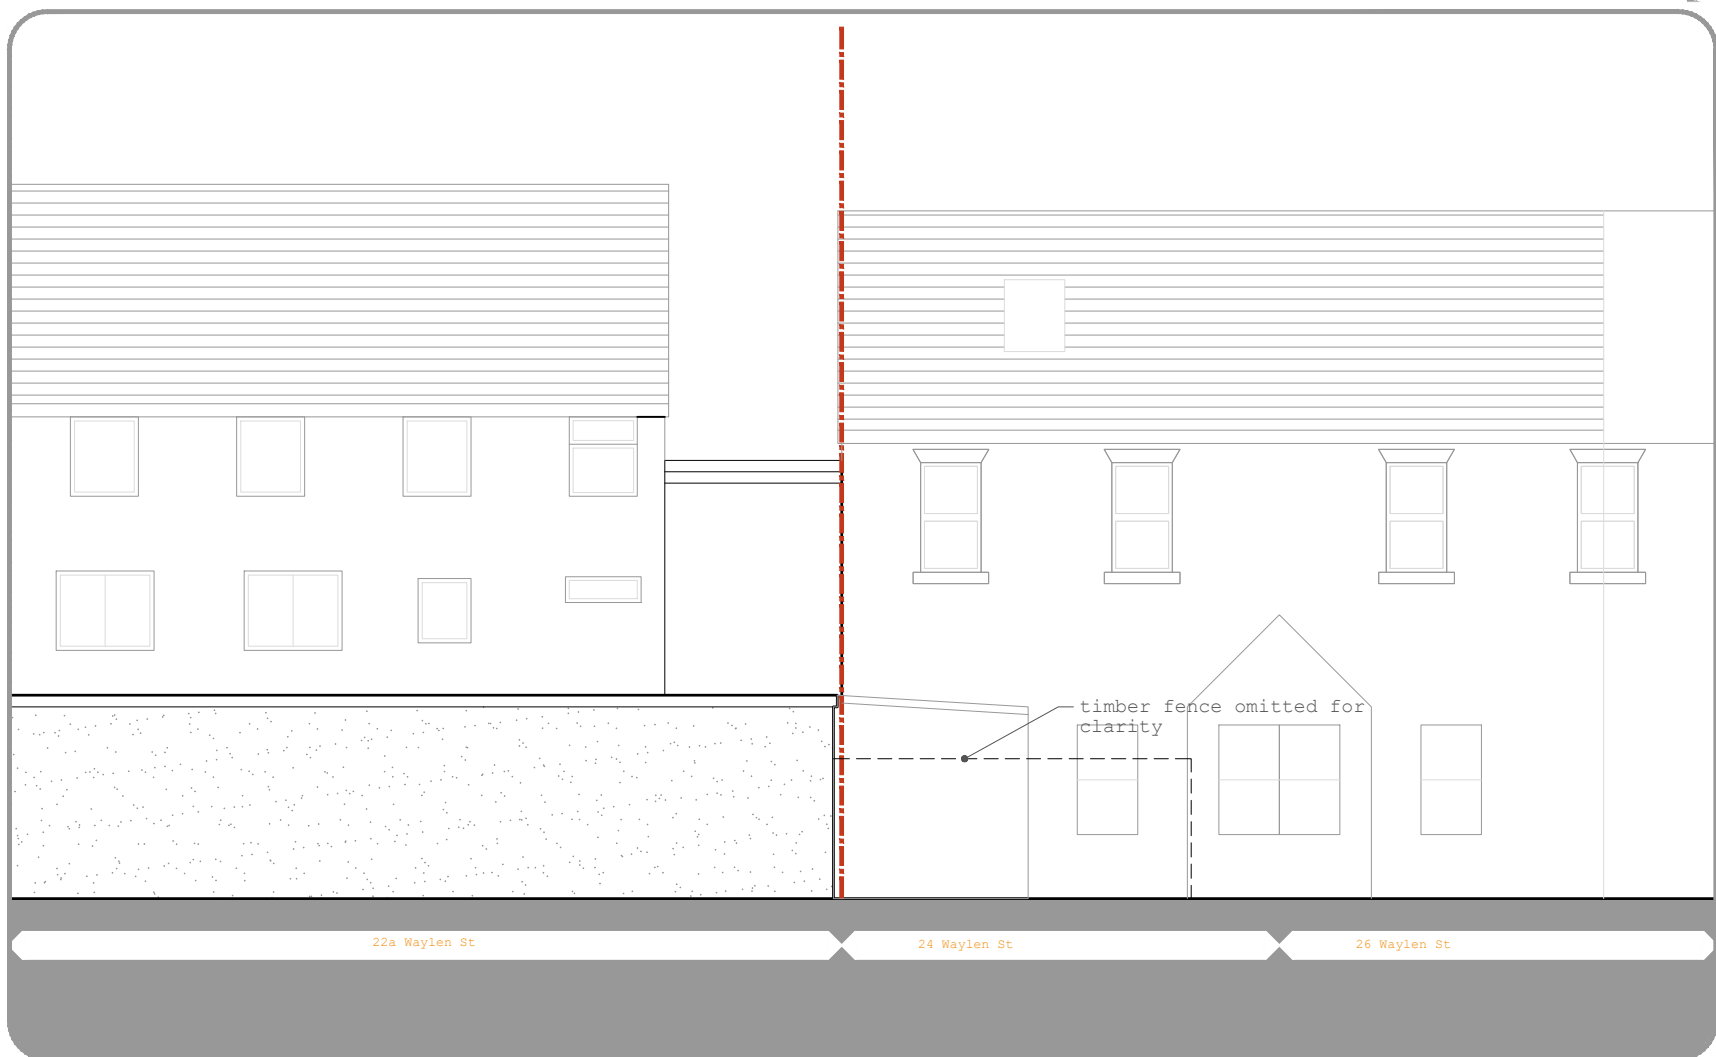

project	drawing number	revision	
243	05-00	-	
date	status		
Mar 2020	planning		
scale	size	author	checked
1:100	A3	NDE	EGM



© 2017 colony architects


project
22a Waylen Street
Reading, RG1 7UR
client
Neil Marshall
drawing title
**Elevations
As Existing**

www.colonyarchitects.com
colony architects ltd has undertaken this survey and prepared this drawing to a level of accuracy commensurate with the scale indicated on this drawing. any dimensions extracted should be treated accordingly.
Unless indicated do not use this drawing to produce any fabrication drawings, cutting lists or schedules of work, including setting out dimensions.

colony
architects
RIBA

www.colonyarchitects.com
colony architects ltd is a collaborative of architects and designers with an agenda to find out more visit our beautiful website
contact: design@colonyarchitects.com
t: 07990 515372
e: 07779 255328
m: 0118 3800328
250 South Oak Way
Green Park, Reading
RG2 60S

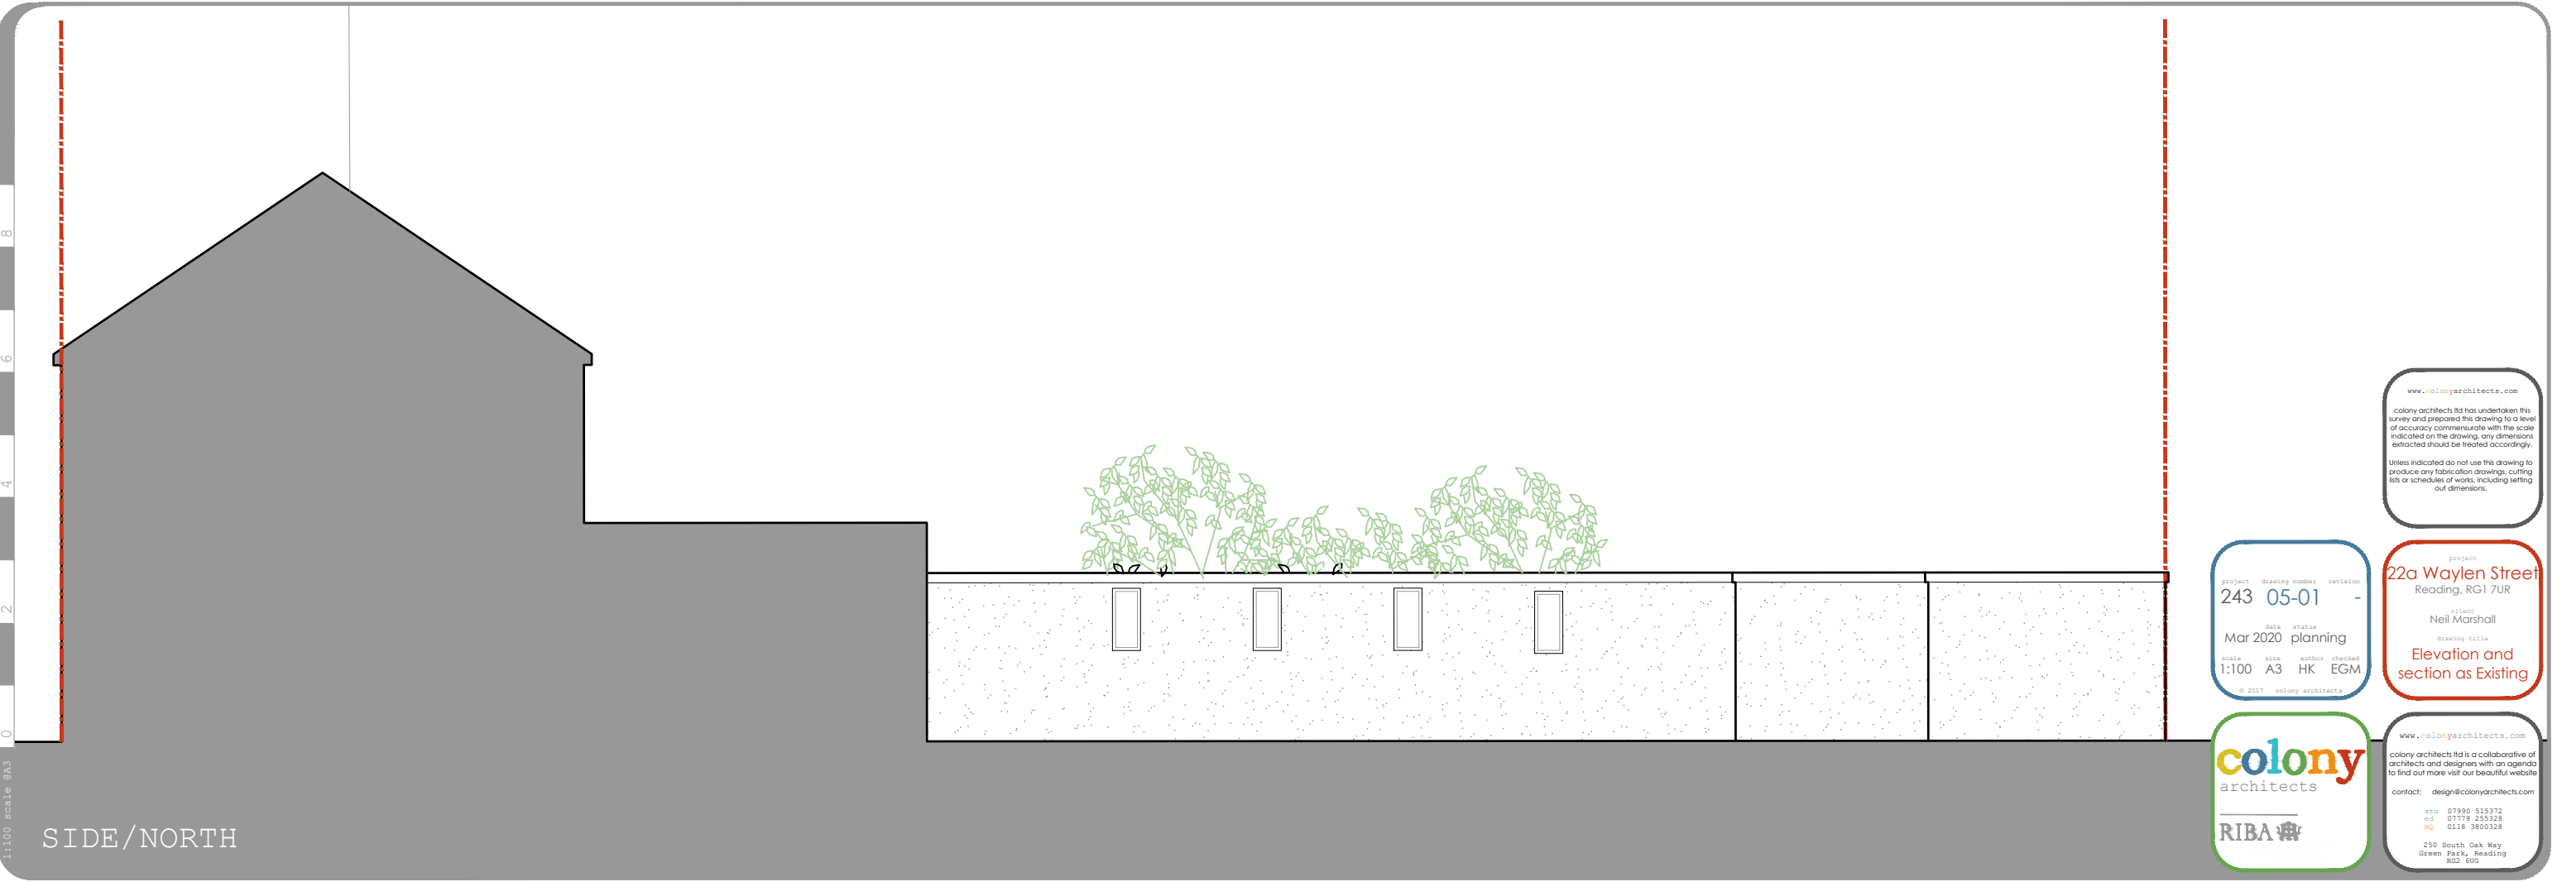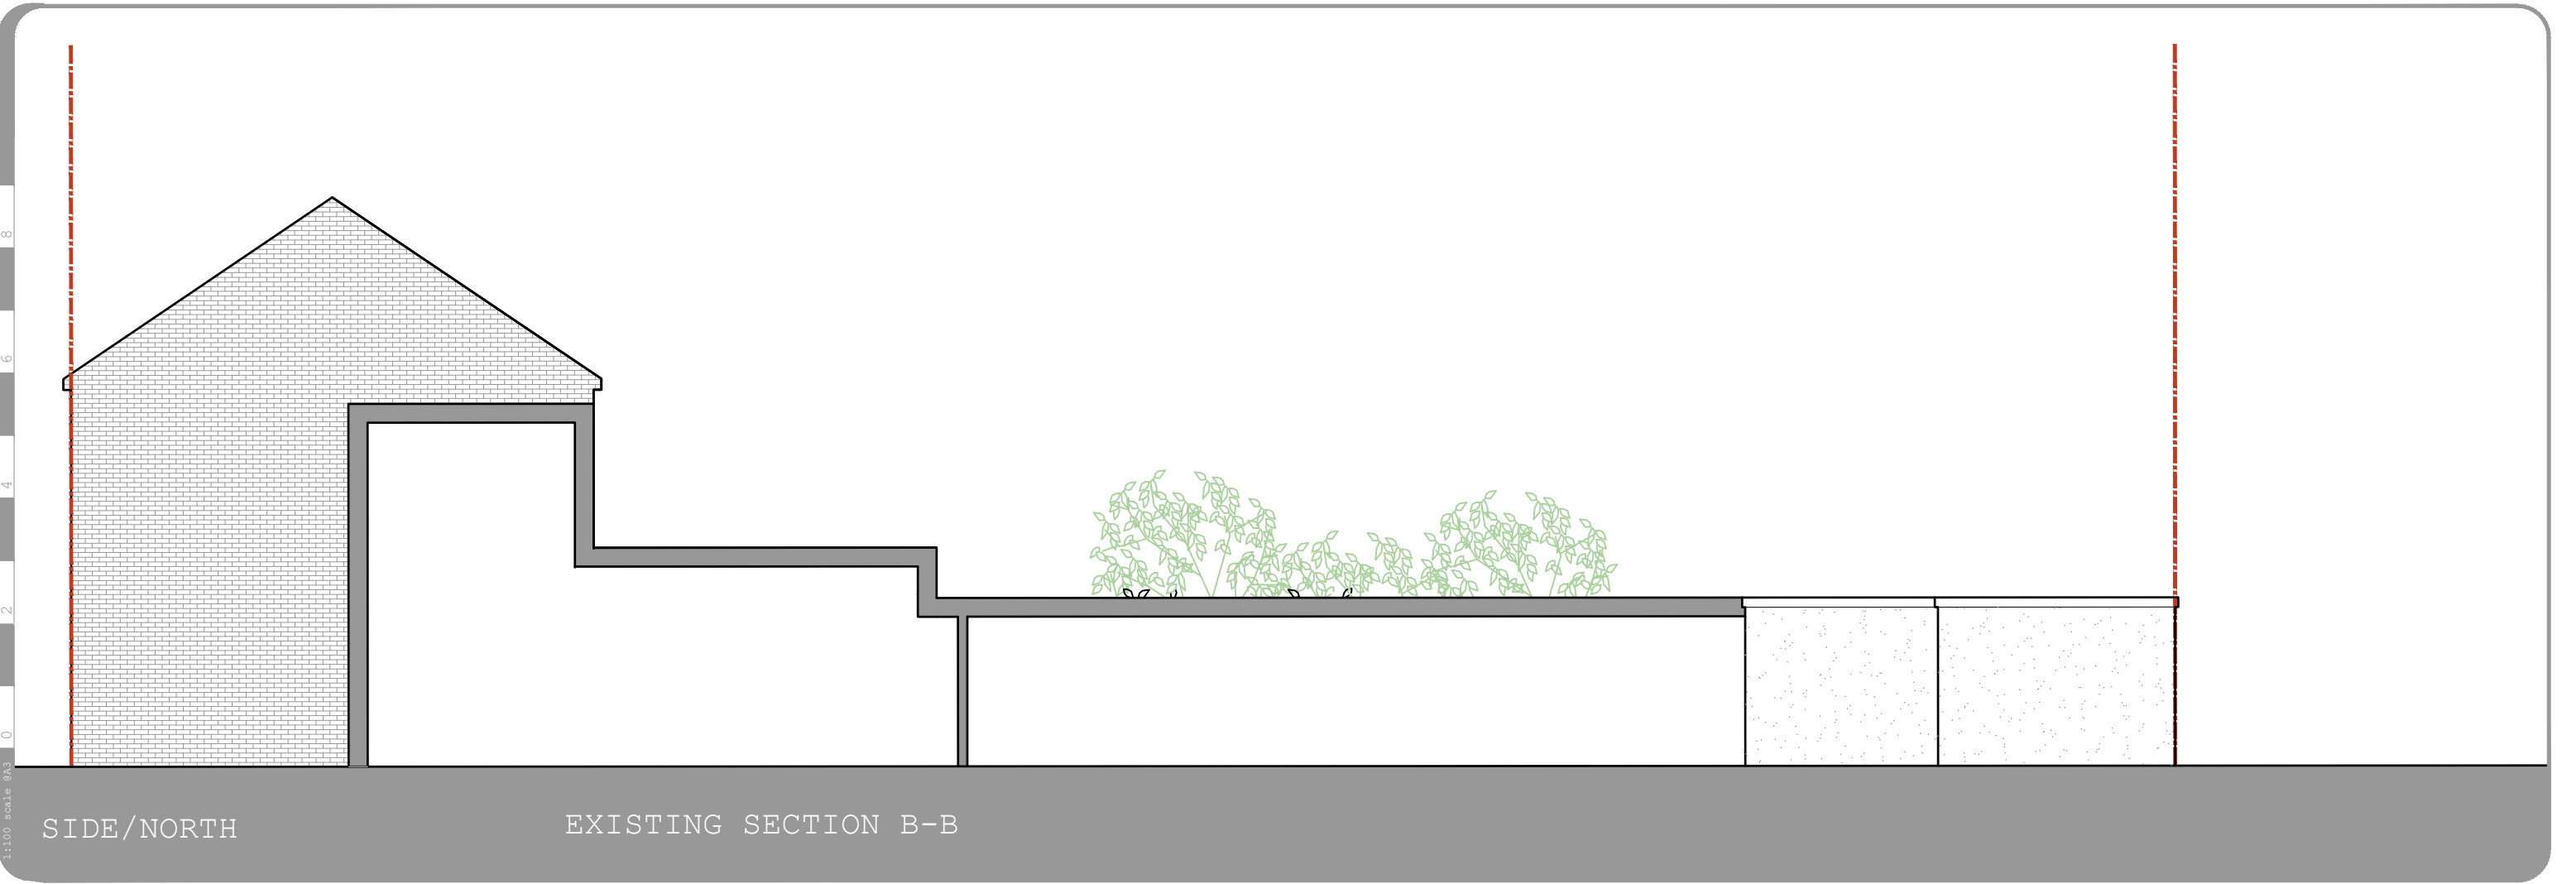

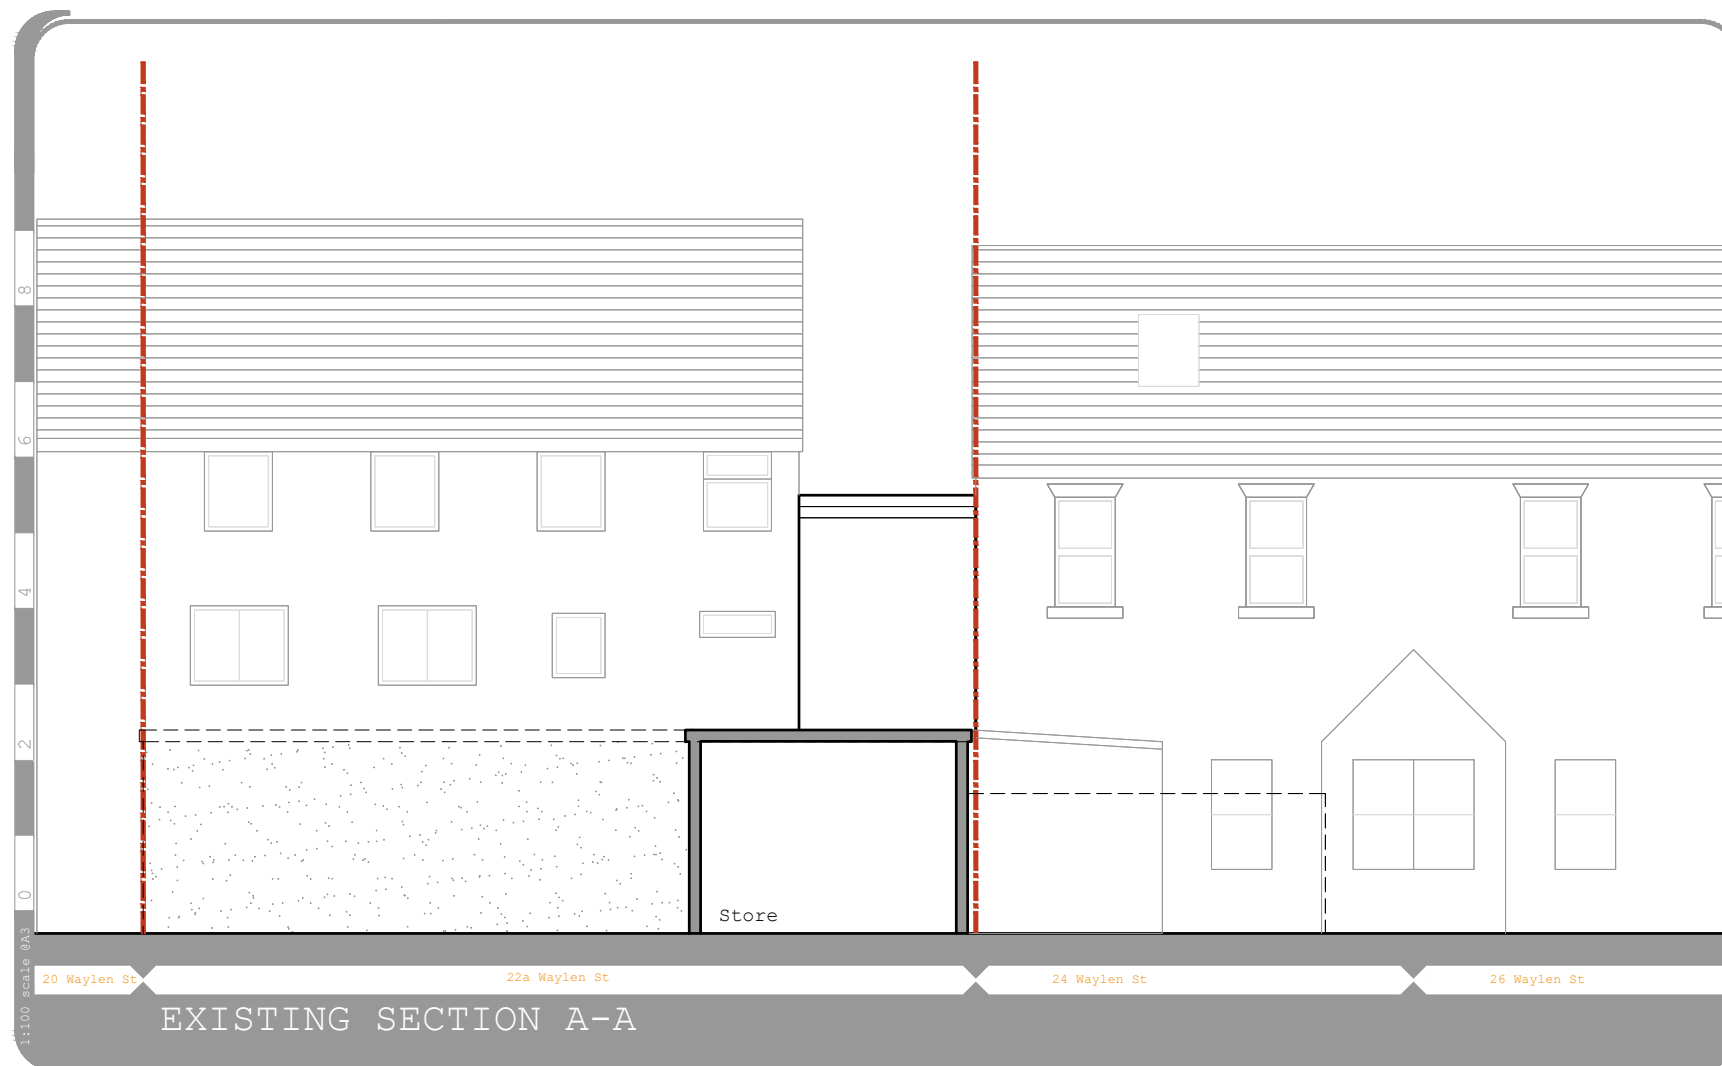

project	drawing number	revision
243	05-02	-
date	status	
Mar 2020	planning	
scale	size	author
1:100	A3	NDE
checked		
EGM		
© 2017 colony architects		

project	22a Waylen Street Reading, RG1 7UR
client	Neil Marshall
drawing title	section as Existing

www.colonyarchitects.com

colony architects ltd has undertaken this survey and prepared this drawing to a level of accuracy commensurate with the scale indicated on the drawing. any dimensions extracted should be treated accordingly.

Unless indicated do not use this drawing to produce any fabrication drawings, cutting lists or schedules of works, including setting out dimensions.



www.colonyarchitects.com

colony architects ltd is a collaborative of architects and designers with an agenda to find out more visit our beautiful website

contact: design@colonyarchitects.com

stu	07990 515372
ed	07779 255328
nd	0118 3800328

250 South Oak Way
Green Park, Reading
RG2 6GG