



colony
architects
RIBA



www.colonyarchitects.com

colony architects ltd has undertaken this survey and prepared this drawing to a level of accuracy commensurate with the scales indicated on the drawing, any dimensions extracted should be treated accordingly.

Unless indicated do not use this drawing to produce any fabrication drawings, cutting lists or schedules of works, including setting out dimensions.

www.colonyarchitects.com

colony architects ltd is a collaborative of architects and designers with an agenda to find out more visit our beautiful website

contact: design@colonyarchitects.com

stu 07990 515372
ed 07779 255328
hq 0118 3800328

250 South Oak Way
Green Park, Reading
RG2 6UG


project drawing number revision
243 03-10 C

date status
Mar 2020 planning

scale size author checked
1:100 A3 HK EGM

© 2017 colony architects

project
22a Waylen Street
Reading, RG1 7UR
client
Neil Marshall
drawing title
Proposed floor plans

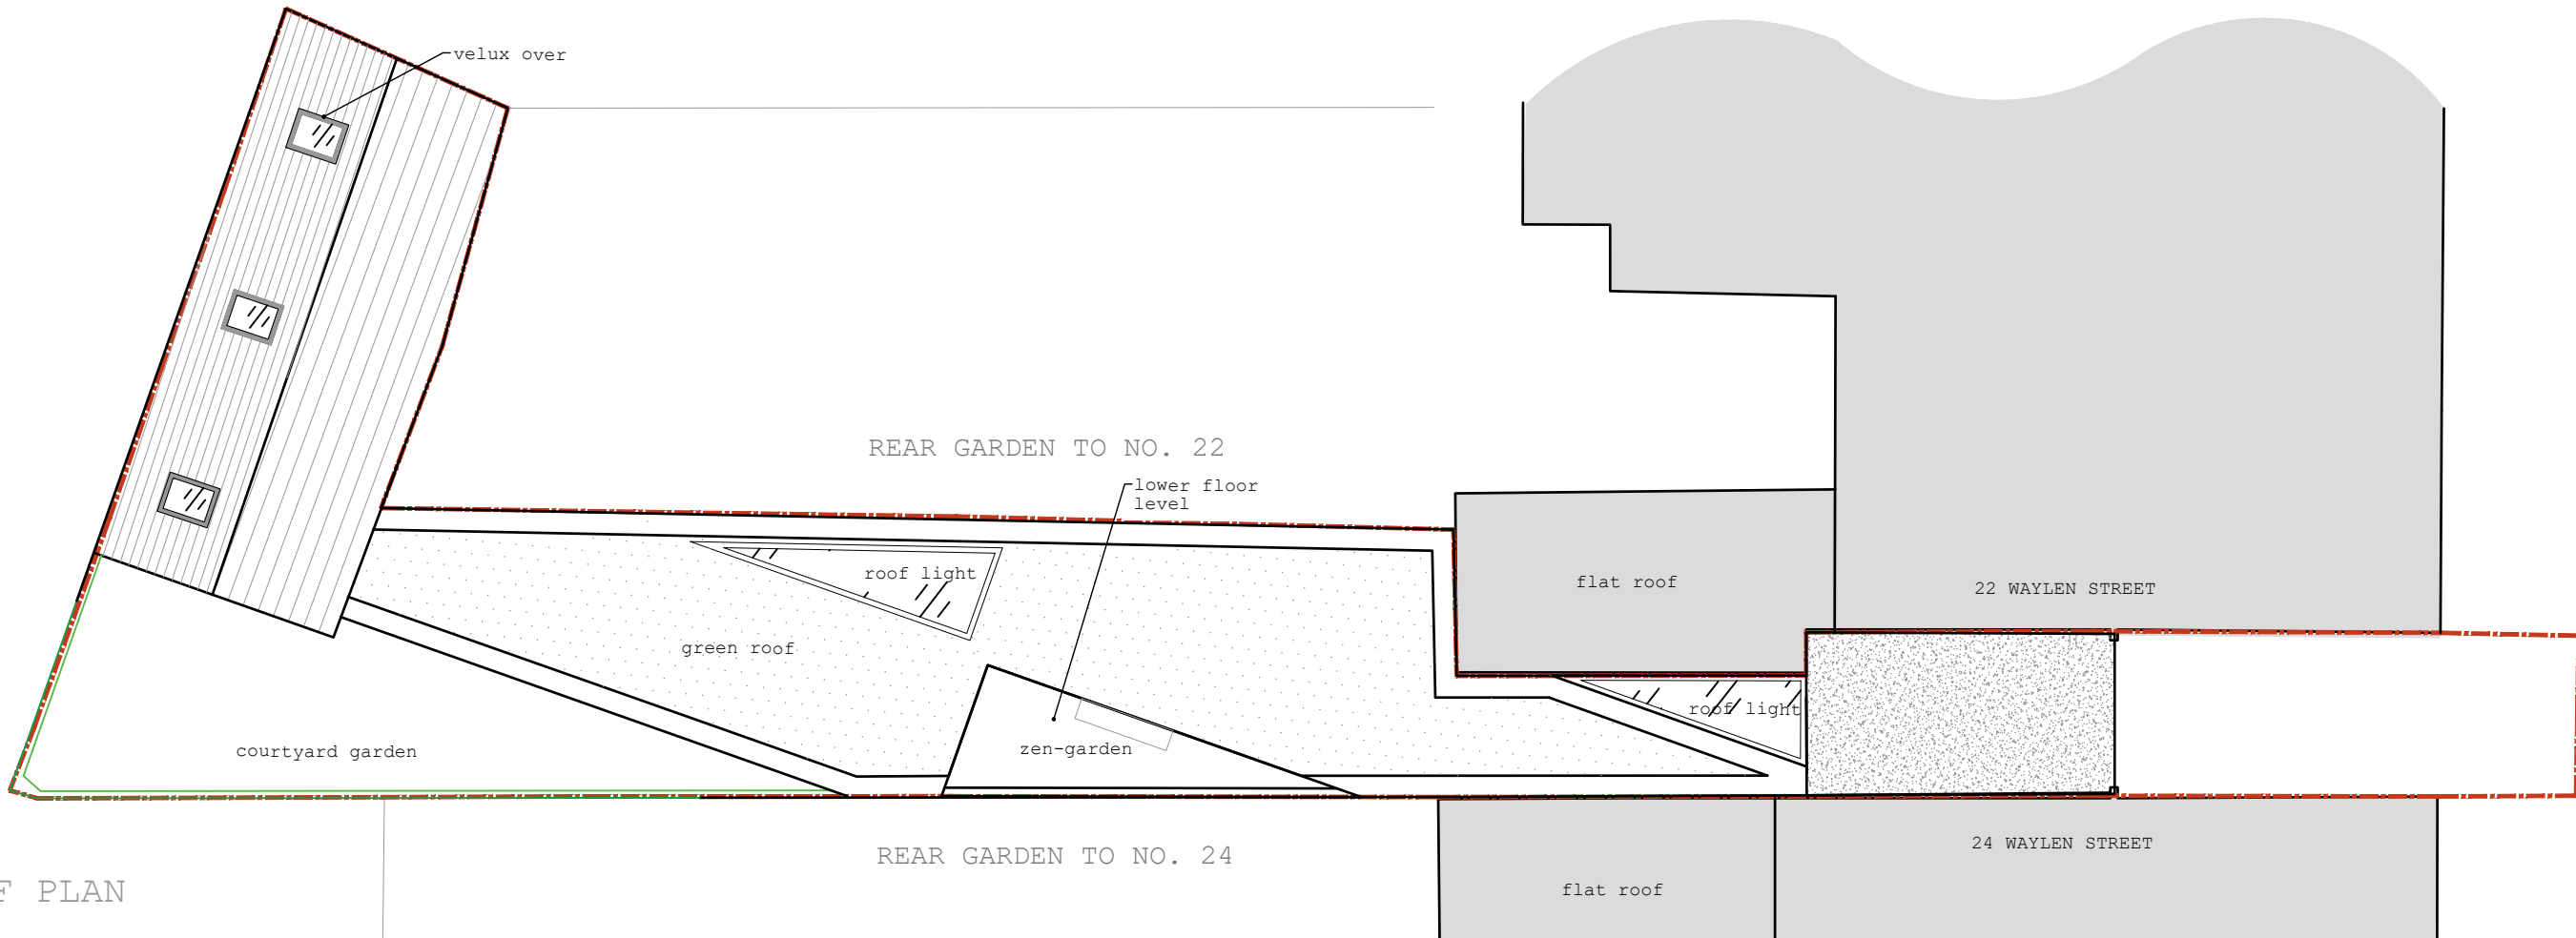

ROOF PLAN



www.colonyarchitects.com

colony architects ltd has undertaken this survey and prepared this drawing to a level of accuracy commensurate with the scale indicated on the drawing. any dimensions extracted should be treated accordingly.

Unless indicated do not use this drawing to produce any fabrication drawings, cutting lists or schedules of work, including setting out dimensions.

www.colonyarchitects.com

colony architects ltd is a collaborative of architects and designers with an agenda to find out more visit our beautiful website

contact: design@colonyarchitects.com

stu 07990 515372
ed 07779 255328
hq 0118 3800328

250 South Oak Way
Green Park, Reading
RG2 6DQ

project	drawing number	revision
243	03-11	C

date	status
Mar 2020	planning


scale	size	author	checked
1:100	A3	HK	EGM

© 2017 colony architects

project
22a Waylen Street
Reading, RG1 7UR


client
Neil Marshall

drawing title
Proposed
roof plan

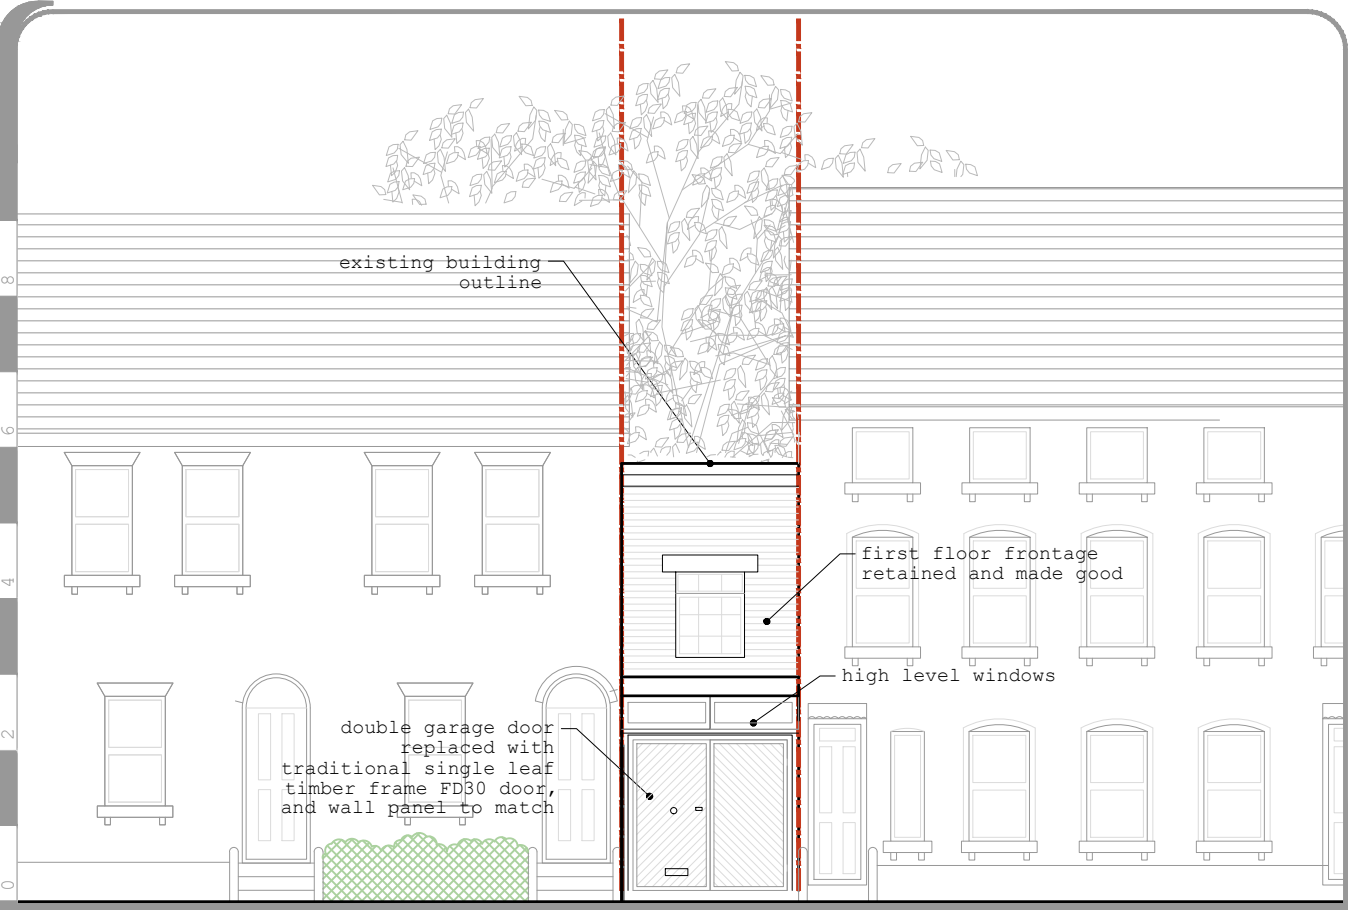


26 Waylen St 24 Waylen St 22a Waylen St 22 Waylen St 20 Waylen St

front/east elevation

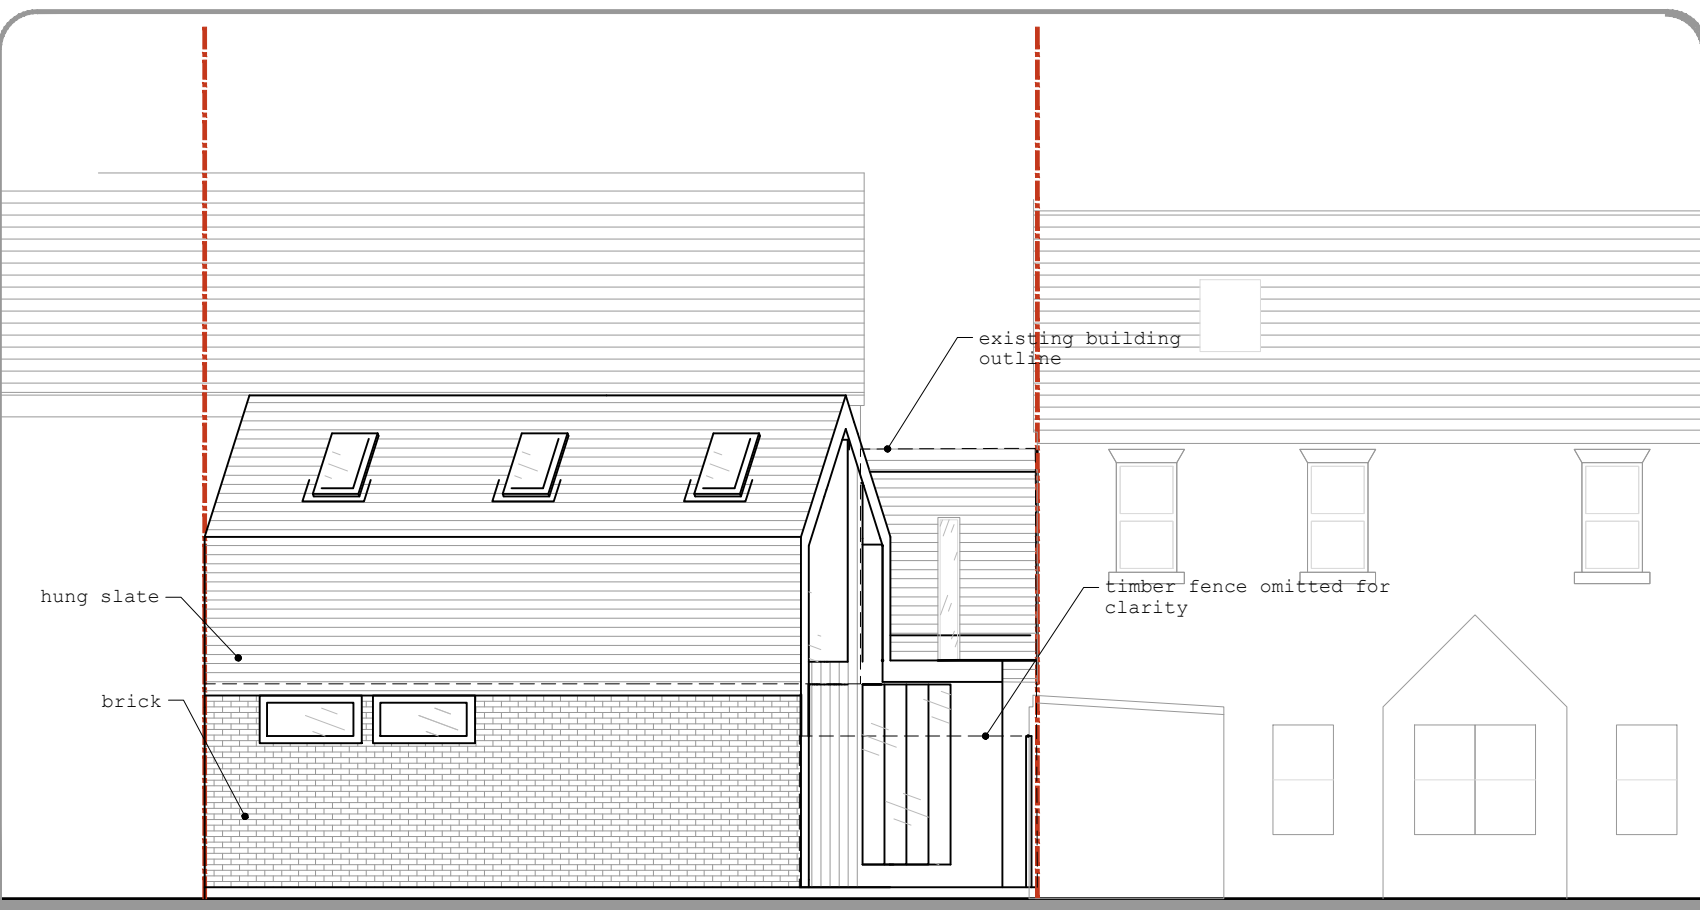

20 Waylen St 22a Waylen St 24 Waylen St 26 Waylen St

rear/west elevation

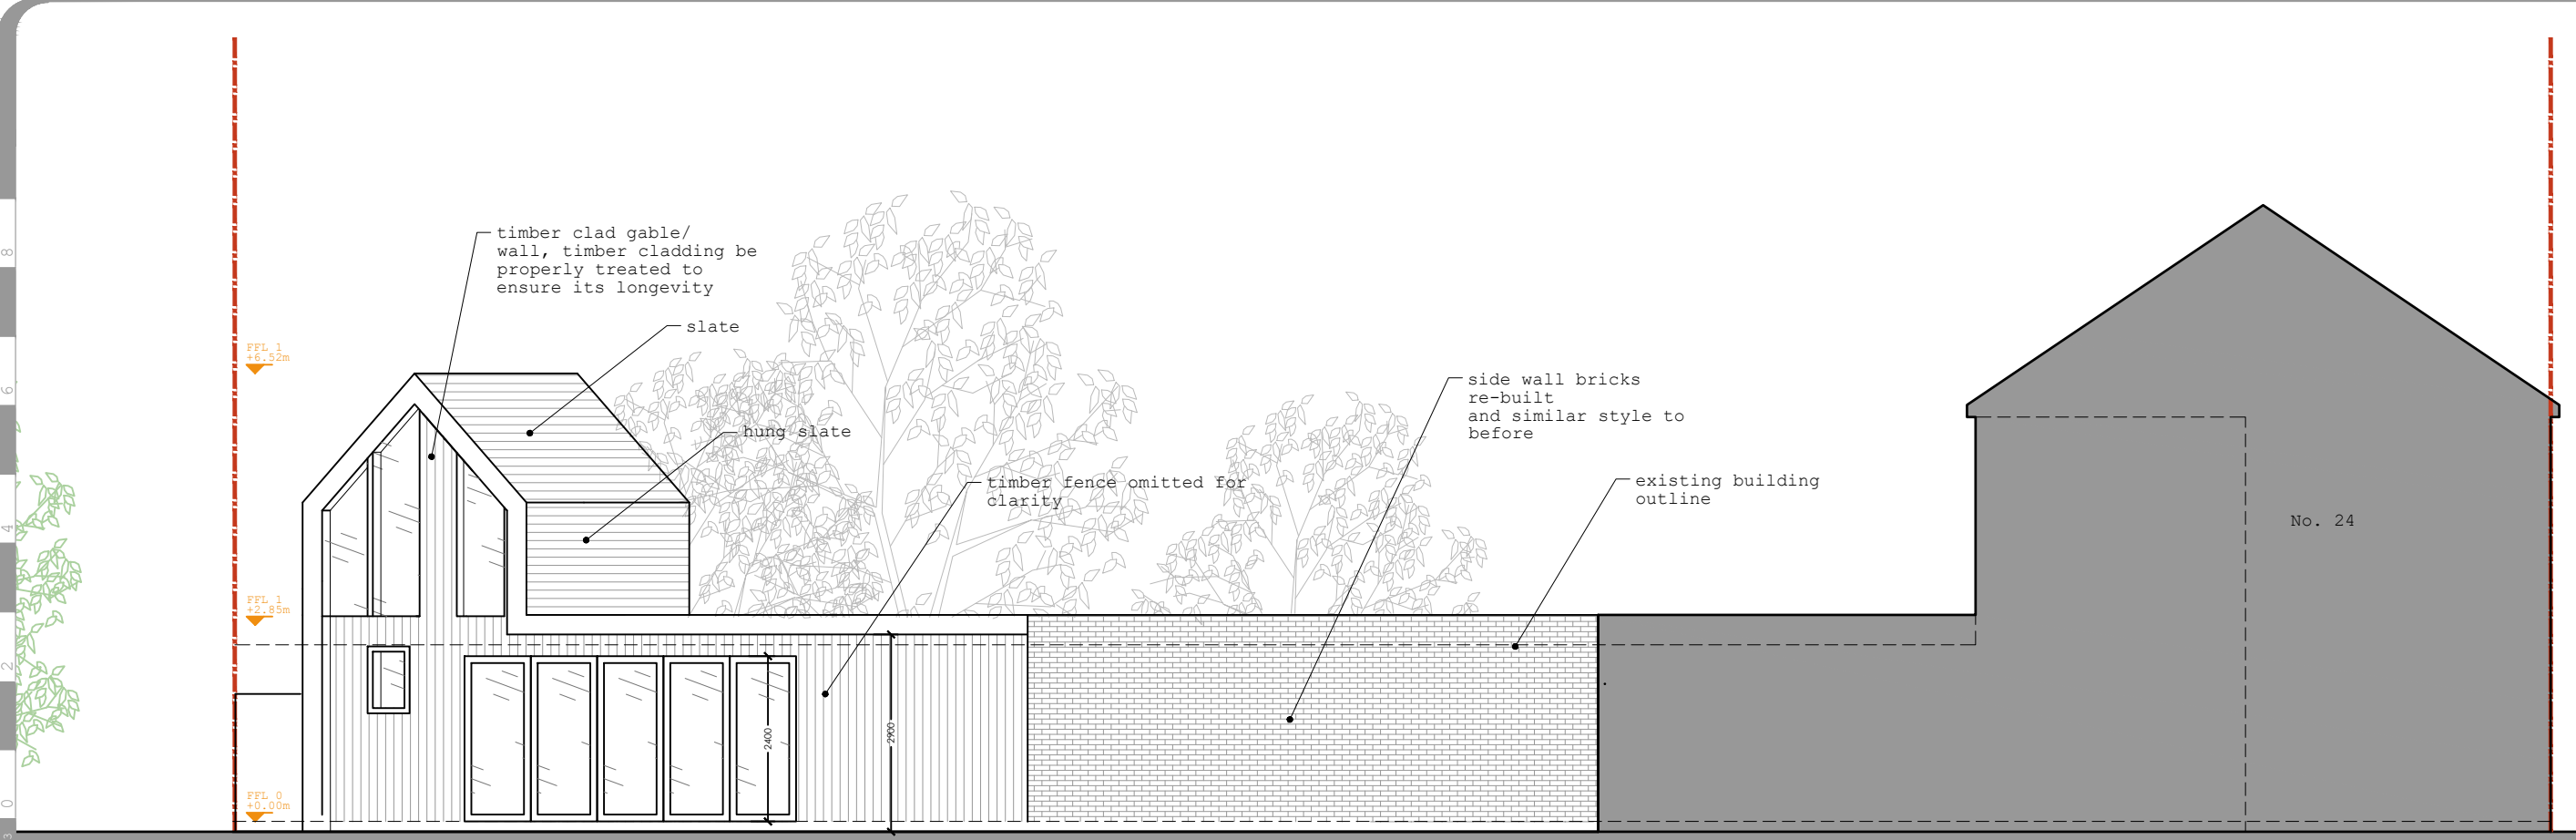

side/south elevation

project	drawing number	revision
243	05-10	C
date	status	
Mar 2020	planning	
scale	size	author
1:100	A3	HK
		EGM

www.colonyarchitects.com

colony architects ltd has undertaken this survey and prepared this drawing to a level of accuracy commensurate with the scale indicated on the drawing. any dimensions extracted should be treated accordingly.

Unless indicated do not use this drawing to produce any fabrication drawings, cutting lists or schedules of works including setting out dimensions.



project
22a Waylen Street
Reading, RG1 7UR

client
Neil Marshall

drawing title
Proposed elevations


www.colonyarchitects.com

colony architects ltd is a collaborative of architects and designers with an agenda to find out more visit our beautiful website

contact: design@colonyarchitects.com

stu 07990 515372
m 07779 255328
HQ 0118 3800328

250 South Oak Way
Green Park, Reading
RG2 6GG

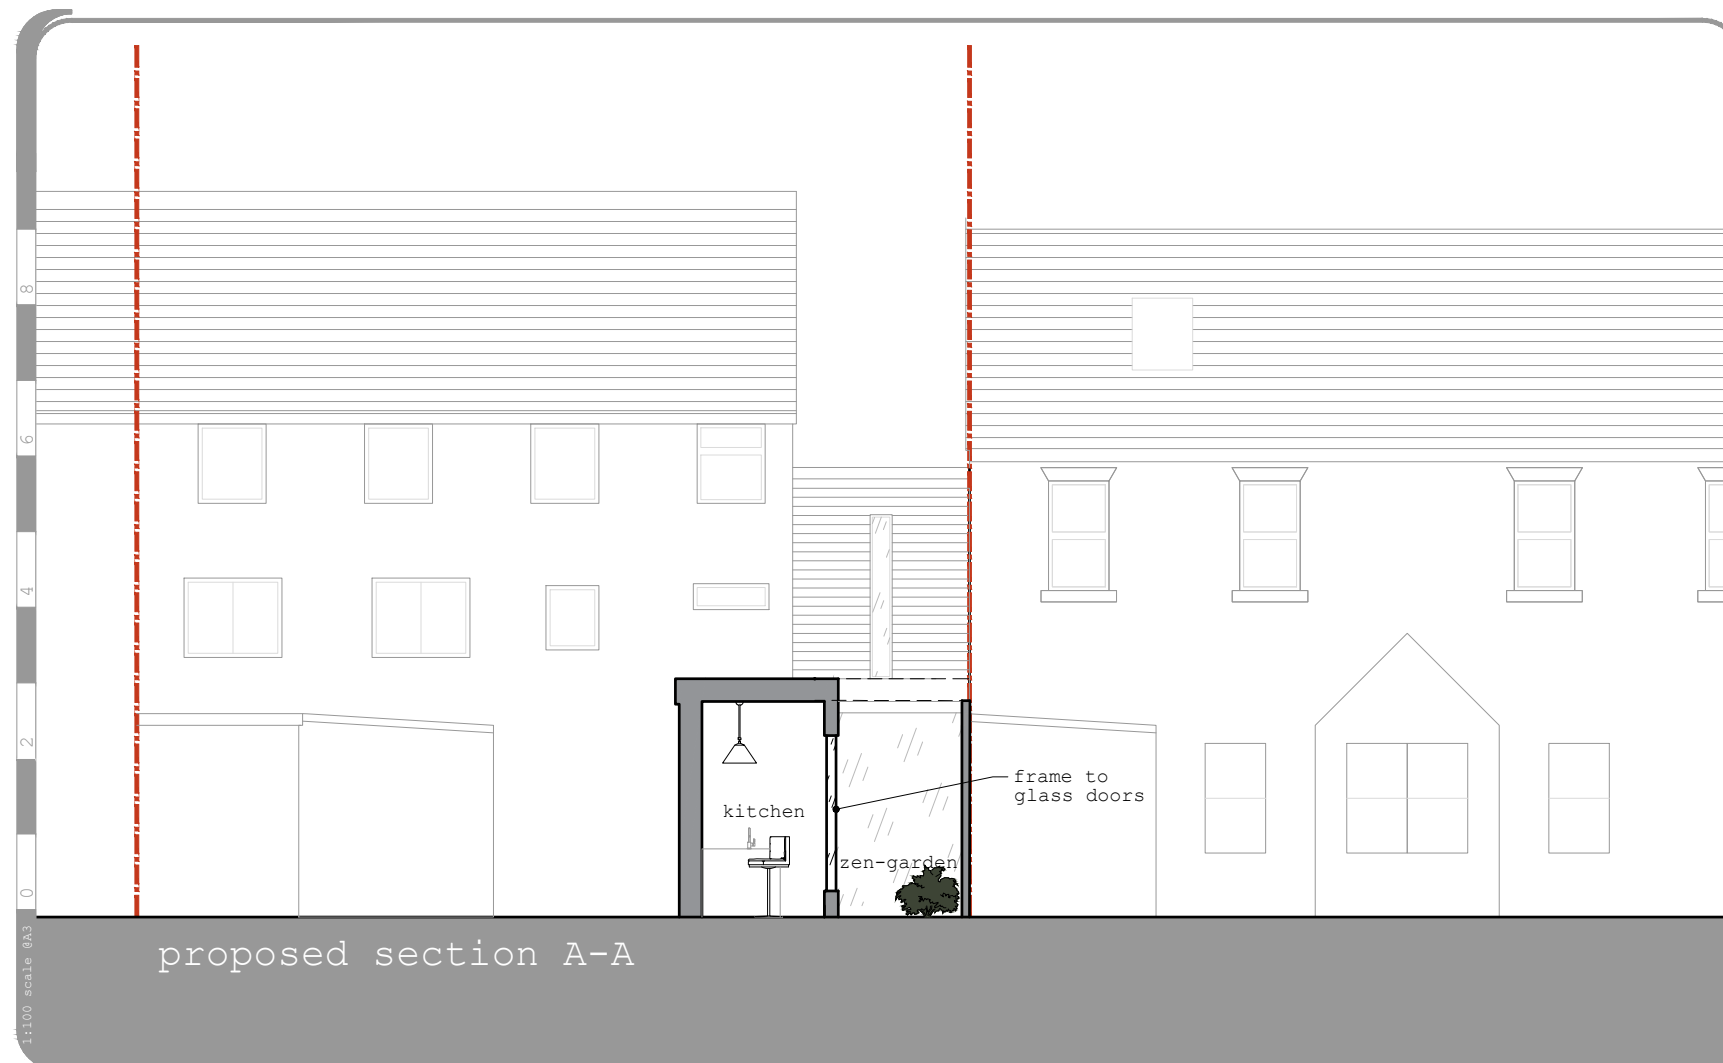

project	drawing number	revision
243	05-12	C
date	status	
Mar 2020	planning	
scale	size	author
1:100	A3	HK
		EGM
© 2017 colony architects		

www.colonyarchitects.com

colony architects ltd has undertaken this survey and prepared this drawing to a level of accuracy commensurate with the scale indicated on the drawing. any dimensions extracted should be treated accordingly.

Unless indicated do not use this drawing to produce any fabrication drawings, cutting lists or schedules of works including setting out dimensions.



project
22a Waylen Street
Reading, RG1 7UR
client
Neil Marshall
drawing title
Proposed section


www.colonyarchitects.com

colony architects ltd is a collaborative of architects and designers with an agenda to find out more visit our beautiful website


contact: design@colonyarchitects.com

stu	07990 515372
ed	07779 255328
hq	0118 3800328

250 South Oak Way
Green Park, Reading
RG2 6GG

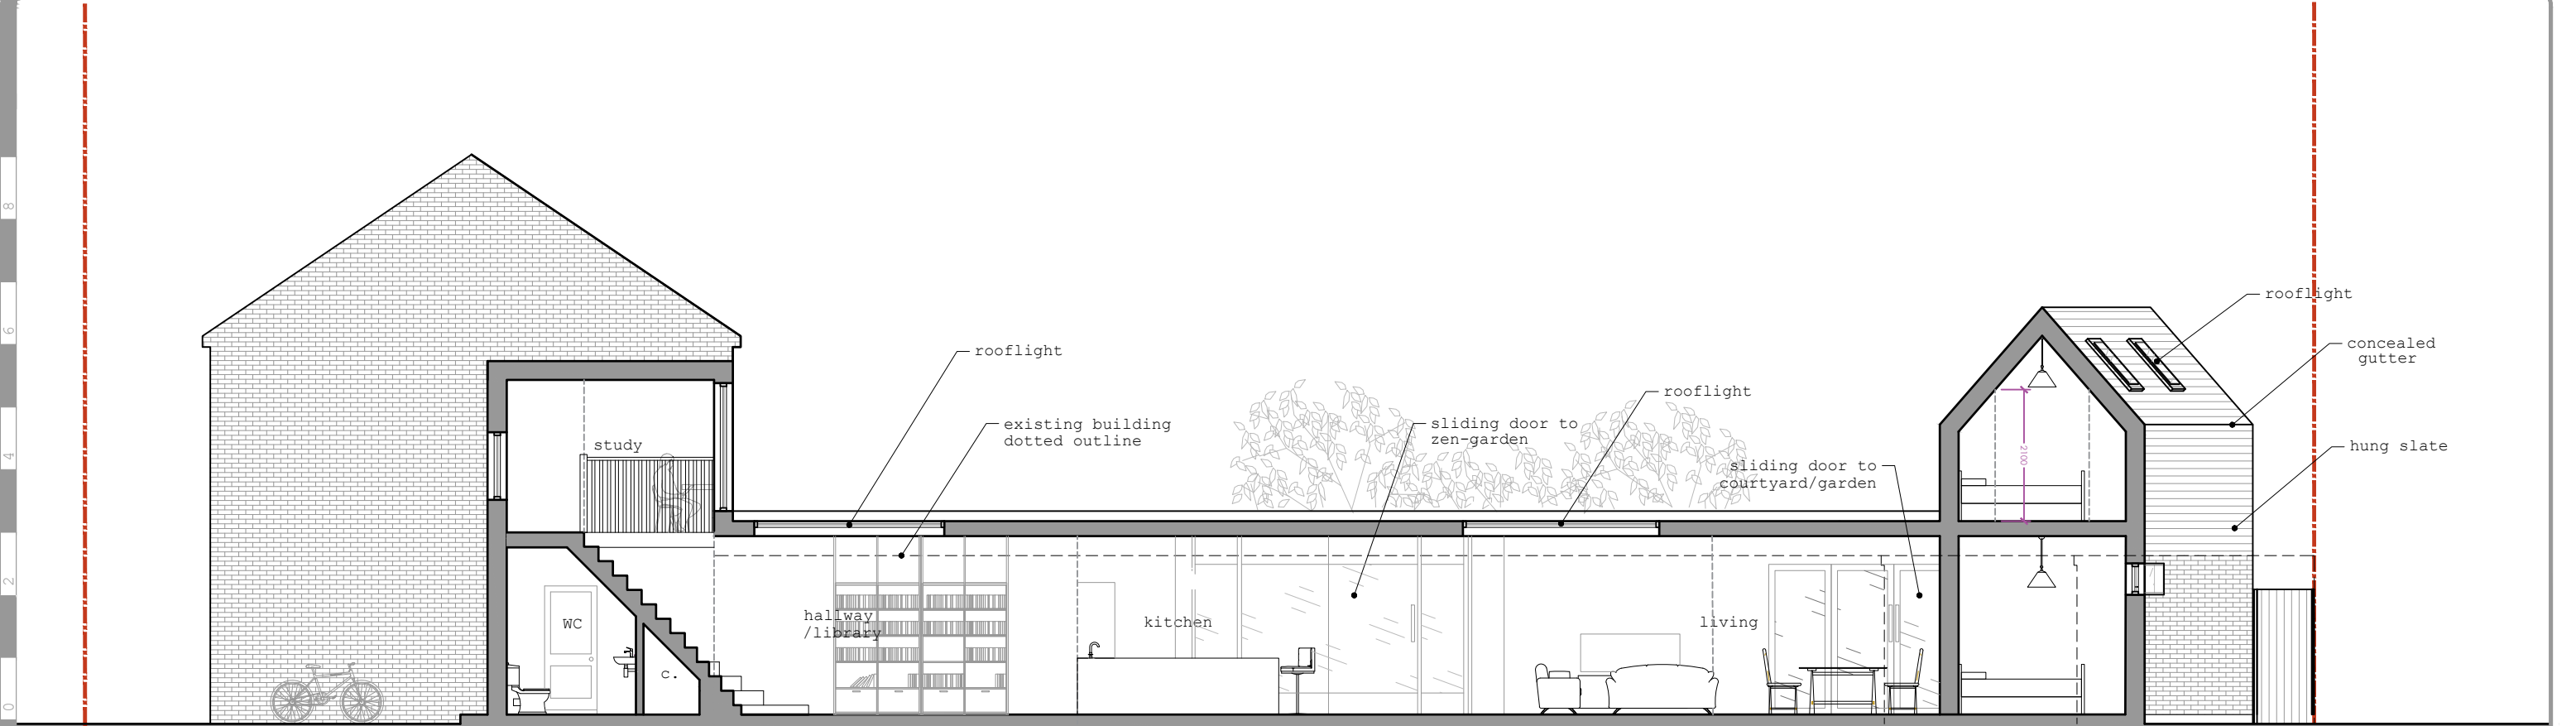

proposed section B-B

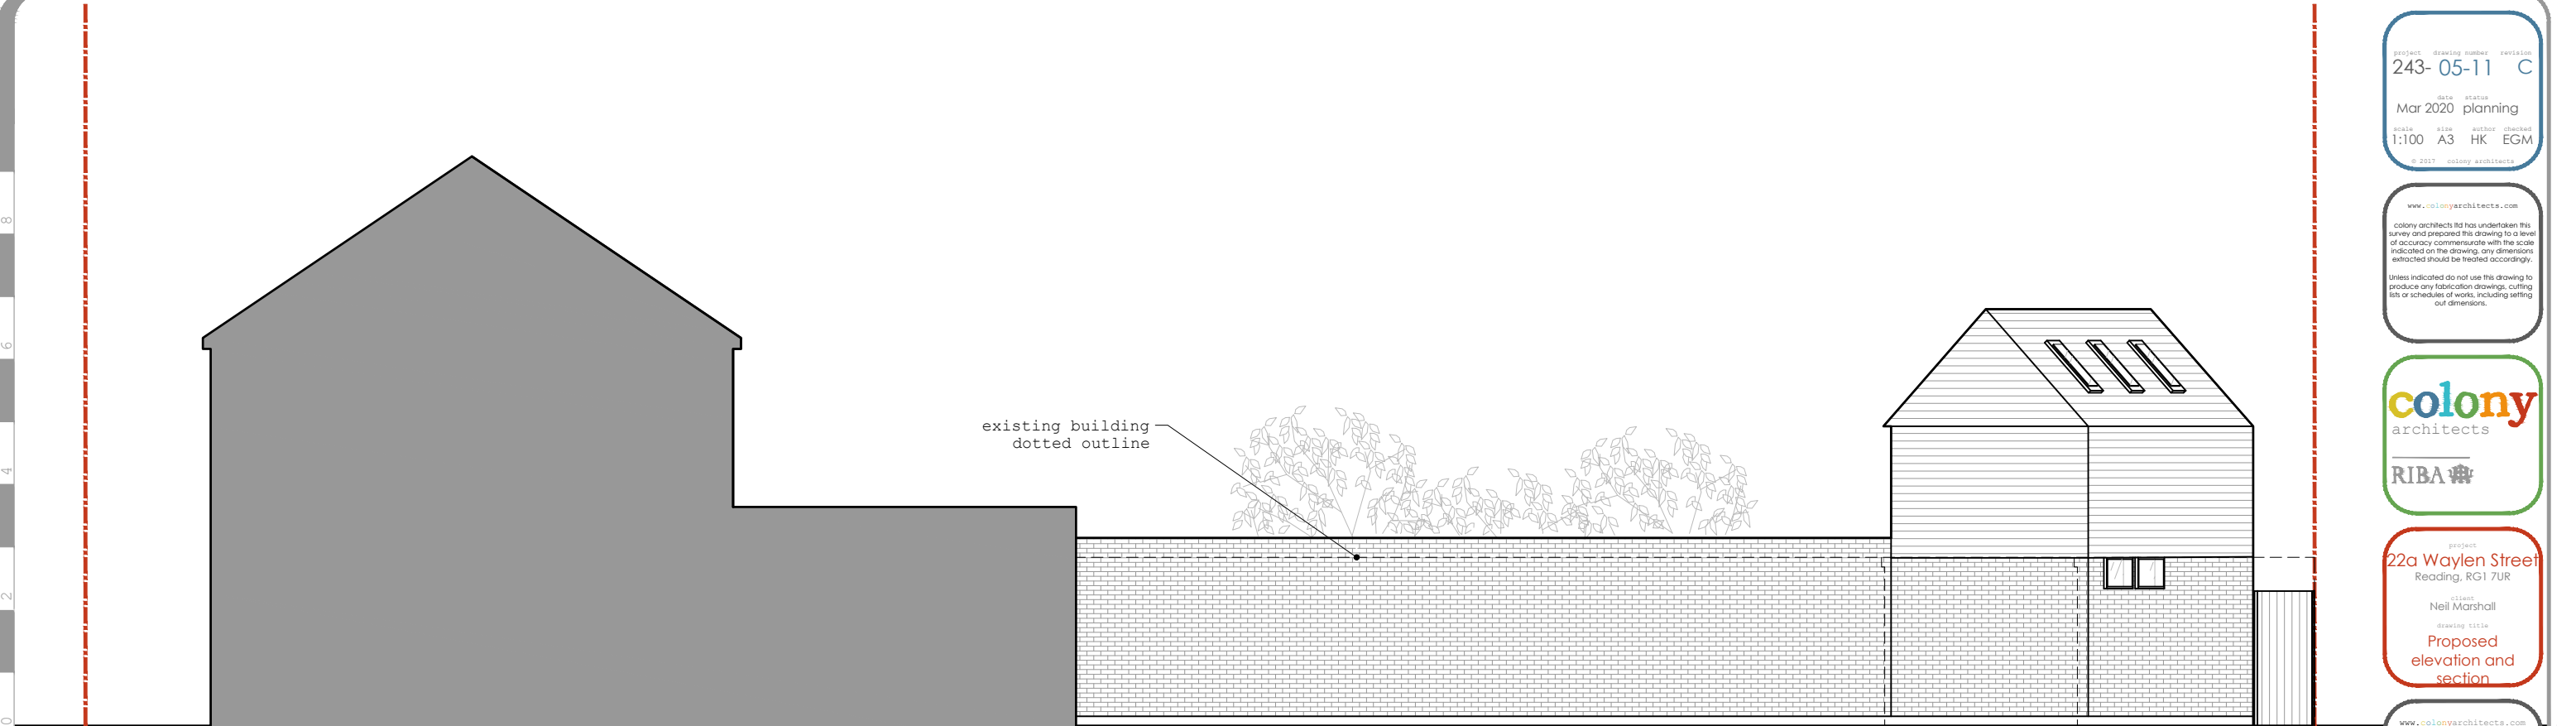

side/north elevation

project	drawing number	revision
243-	05-11	C
date	status	
Mar 2020	planning	
scale	size	author checked
1:100	A3	HK EGM
© 2021 colony architects		

www.colonyarchitects.com

colony architects ltd has undertaken this survey and prepared this drawing to a level of accuracy commensurate with the scale indicated on the drawing. any dimensions extracted should be treated accordingly.

Unless indicated do not use this drawing to produce any fabrication drawings, cutting lists or schedules of works including setting out dimensions.



project
22a Waylen Street
Reading, RG1 7UR

client
Neil Marshall

drawing title
Proposed elevation and section

www.colonyarchitects.com

colony architects ltd is a collaborative of architects and designers with an agenda to find out more visit our beautiful website

contact: design@colonyarchitects.com

atu	07990 515372
mob	07779 255328
fax	0118 3800328

250 South Oak Way
Green Park, Reading
RG2 6GG