




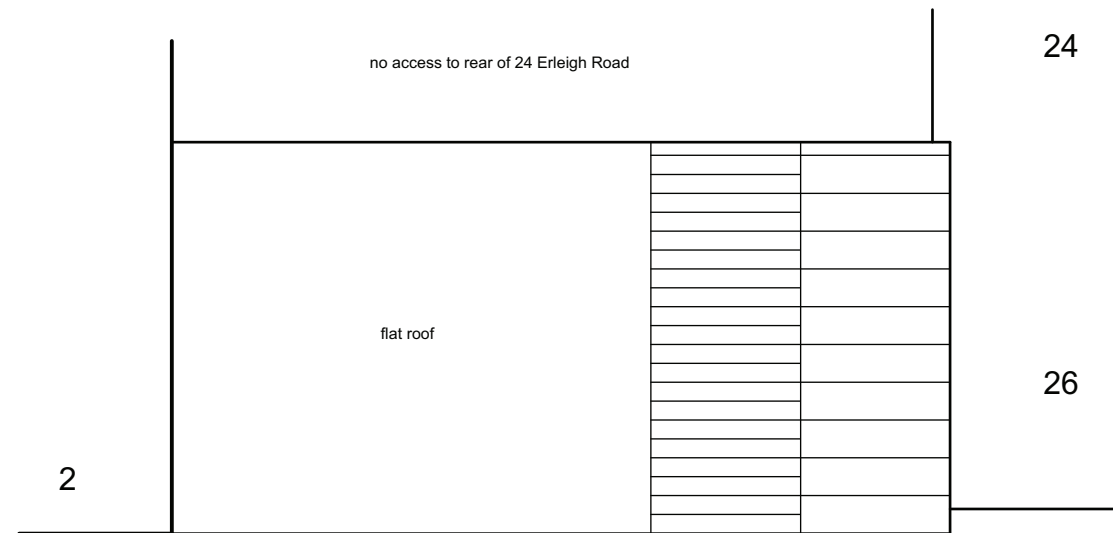


ROOF PLAN as proposed

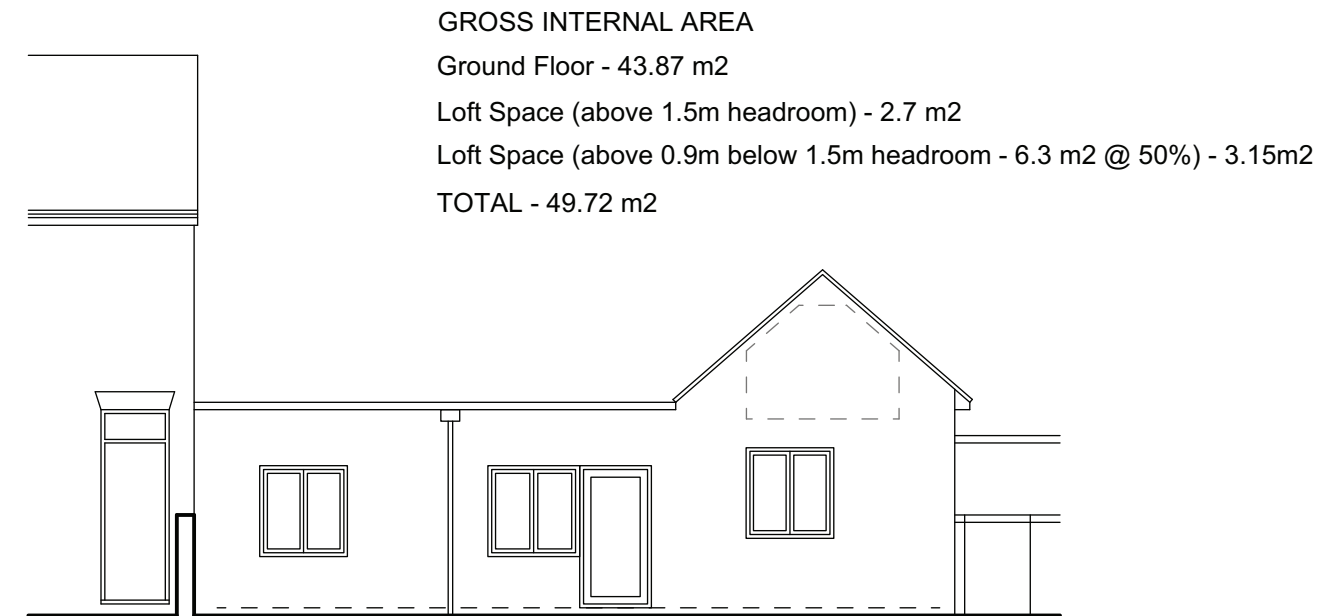


FRONT ELEVATION as proposed (unchanged)

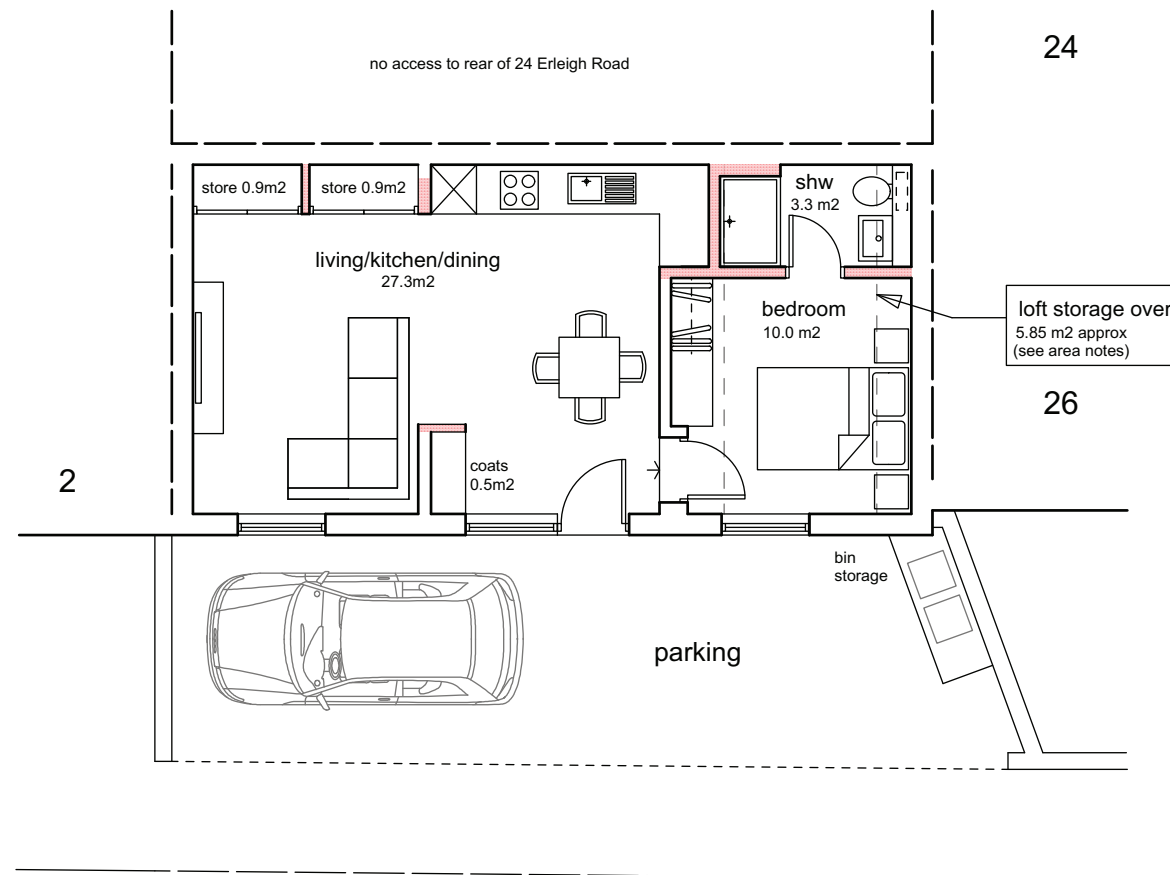

GROUND FLOOR PLAN as proposed

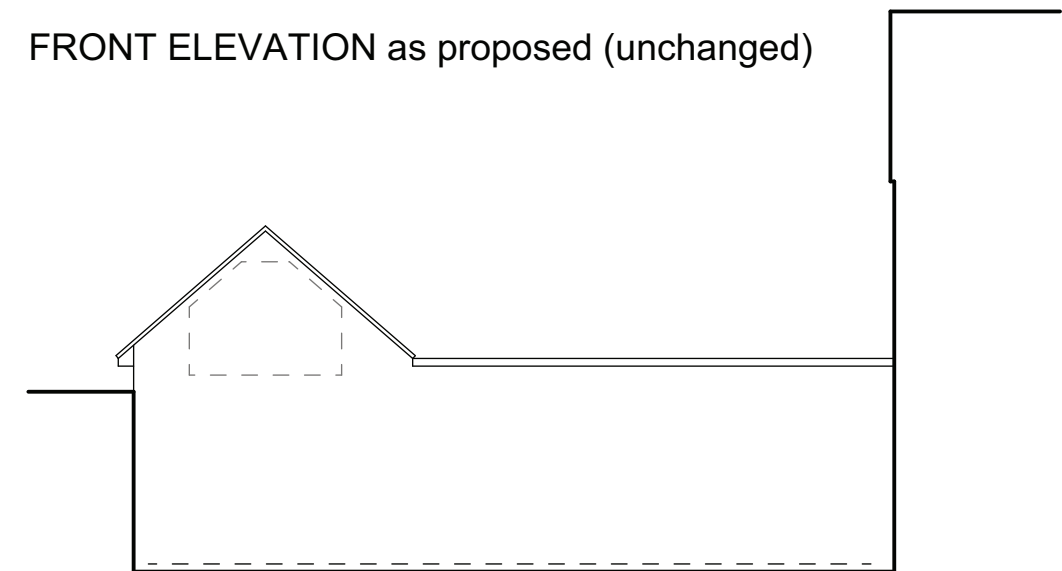

REAR ELEVATION as existing (unchanged)

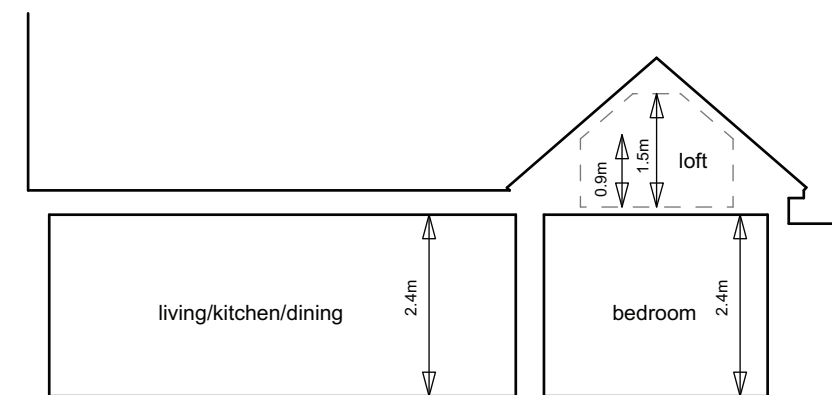

SECTION as proposed



DONNINGTON GARDENS

Rev: B Rear Elev & Roof Plan Added 6.3.26

Rev: A Planning Issue 28.11.25

client: A.C.Beck

project: 2A-2C Donnington Gardens
Reading
RG1 5LY


scale: 1:100 @ A3

date: Oct 2025

drawn: MW

drawing title: Scheme Proposals

drawing no: 25-008-03B

 

the basement
design studio

Forest House Office, 3-5 Horndean Road, Bracknell. RG12 0XQ
tel: 0203 951 2162 www.basementdesignstudio.co.uk