


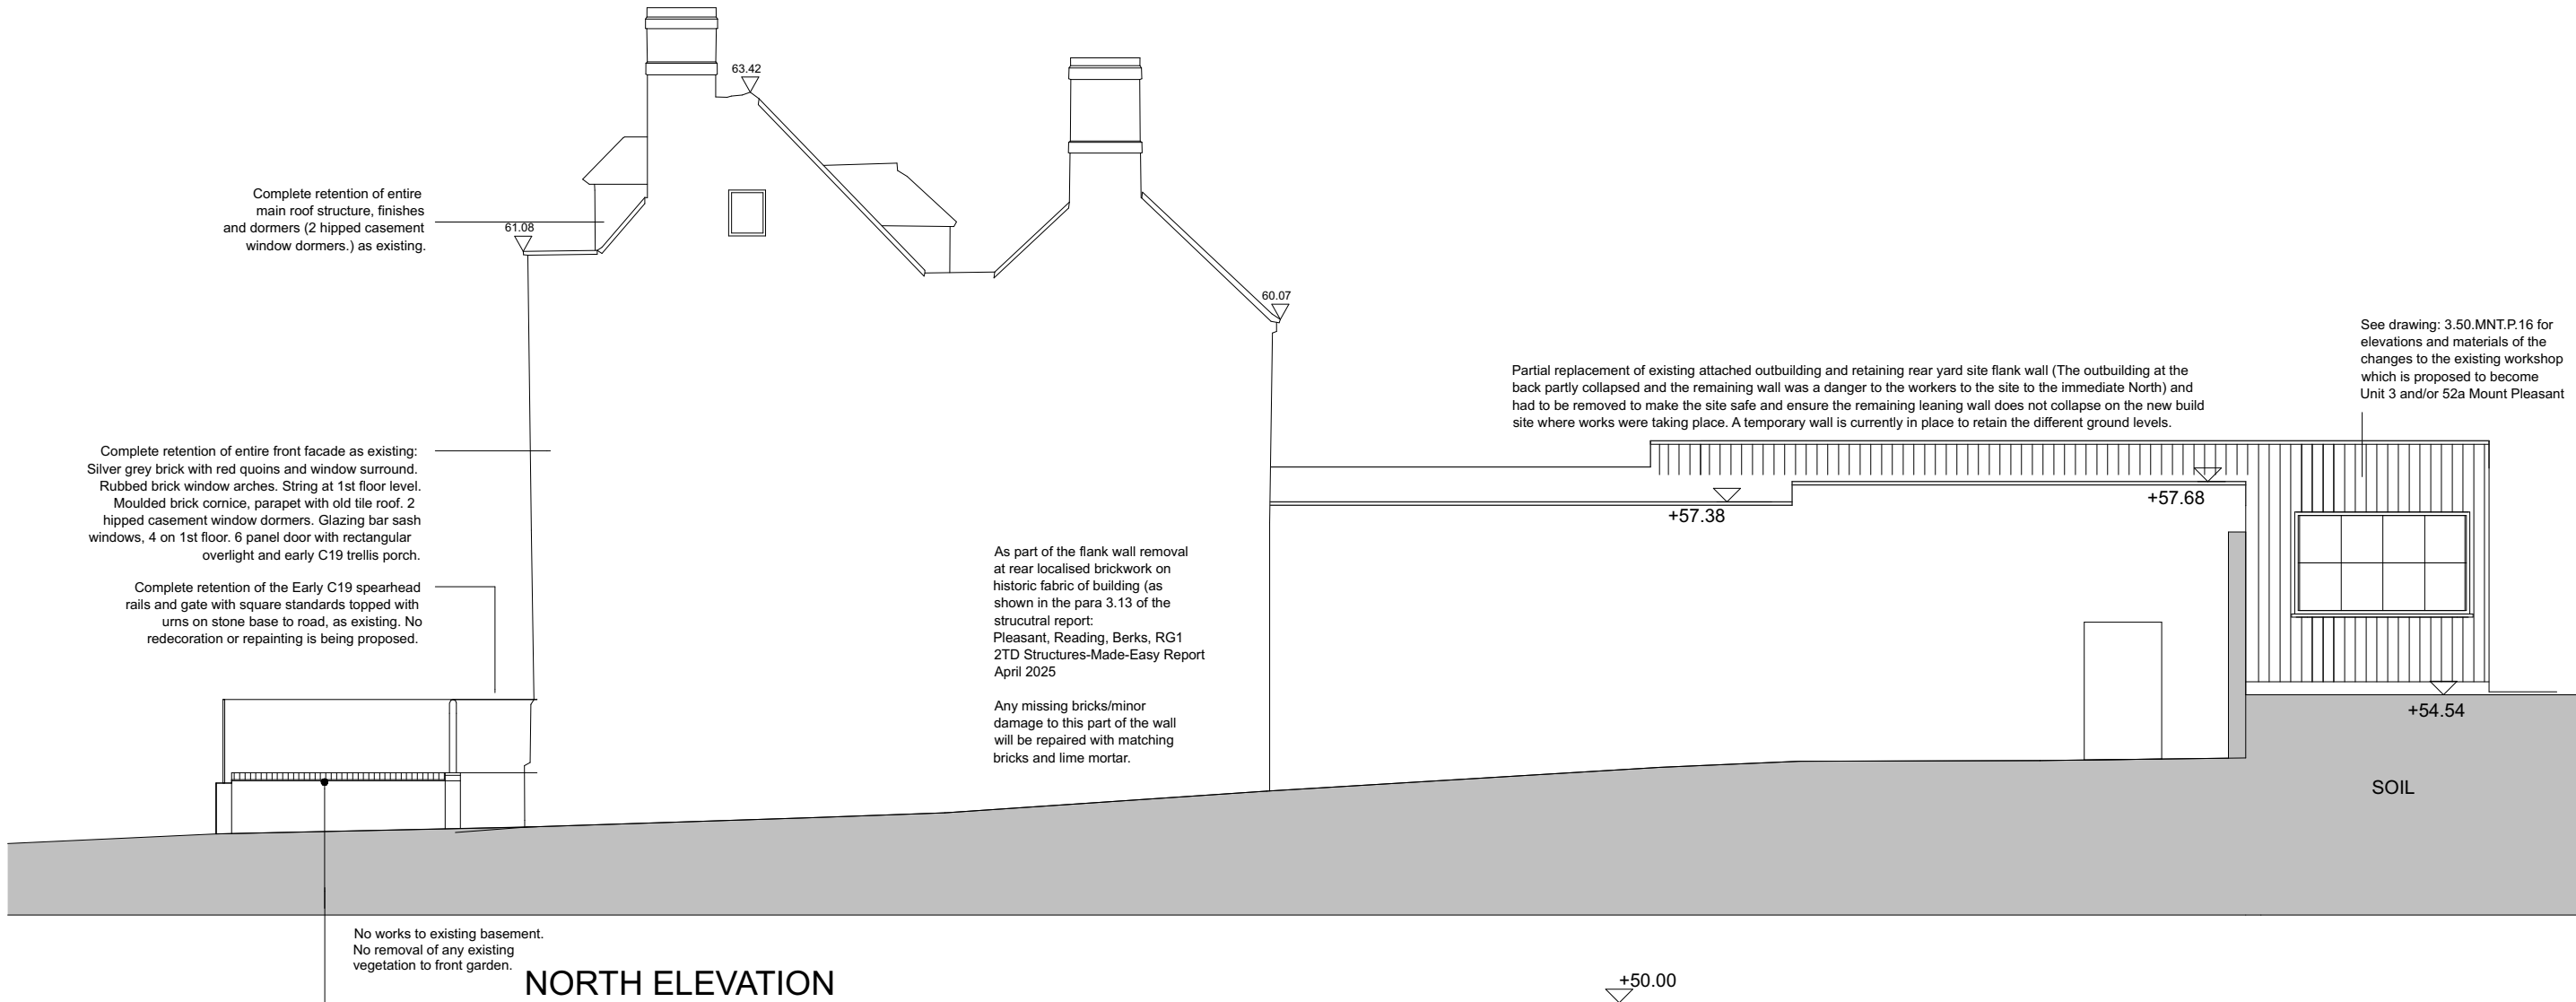

LB-NE

PROPOSED NORTH ELEVATION

SCALE

1:100

NOTES ORIGINAL A3

NOT FOR CONSTRUCTION

THIS DRAWING IS PREPARED FOR PLANNING ONLY. THIS DRAWING IS BASED ON OS INFORMATION AND OUTLINE SURVEY. THE PROPOSAL IS SUBJECT TO PLANNING, BUILDING CONTROL, DETAILED DESIGN, CDM, LEGAL INVESTIGATIONS, SURVEY, ETC. NO STRUCTURAL SURVEY, OR ADVICE HAS BEEN USED IN THE COMPILATION OF THESE DRAWINGS. AREAS SHOWN ARE APPROXIMATE, AND SUBJECT TO DETAILED DESIGN.

(C) COPYRIGHT HIVES ARCHITECTS LLP

Rev

06/03/2026 PLANNING ISSUE

Client

**BLOOMFIELD HOMES LIMITED**

Site

**40-48 Mount Pleasant, Reading, RG1 2TD**

Drawing Title

**PROPOSED NORTH ELEVATION**

Scale

**@ A3**

Project Status

**PLANNING**

**HIVES ARCHITECTS**

SINCE 1934

Hives Architects LLP  
Quadrant House, Broad Street, Reading, RG1 7QE  
0118 958 7331, info@hivesarchitects.co.uk

Project

**2787 002P2**

Drawing

Revision