




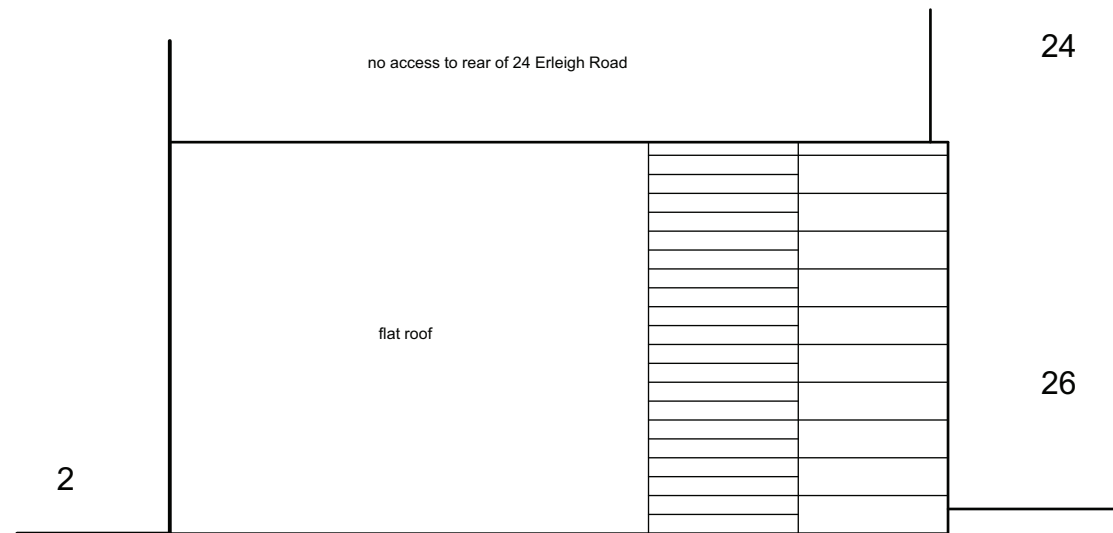


ROOF PLAN as existing

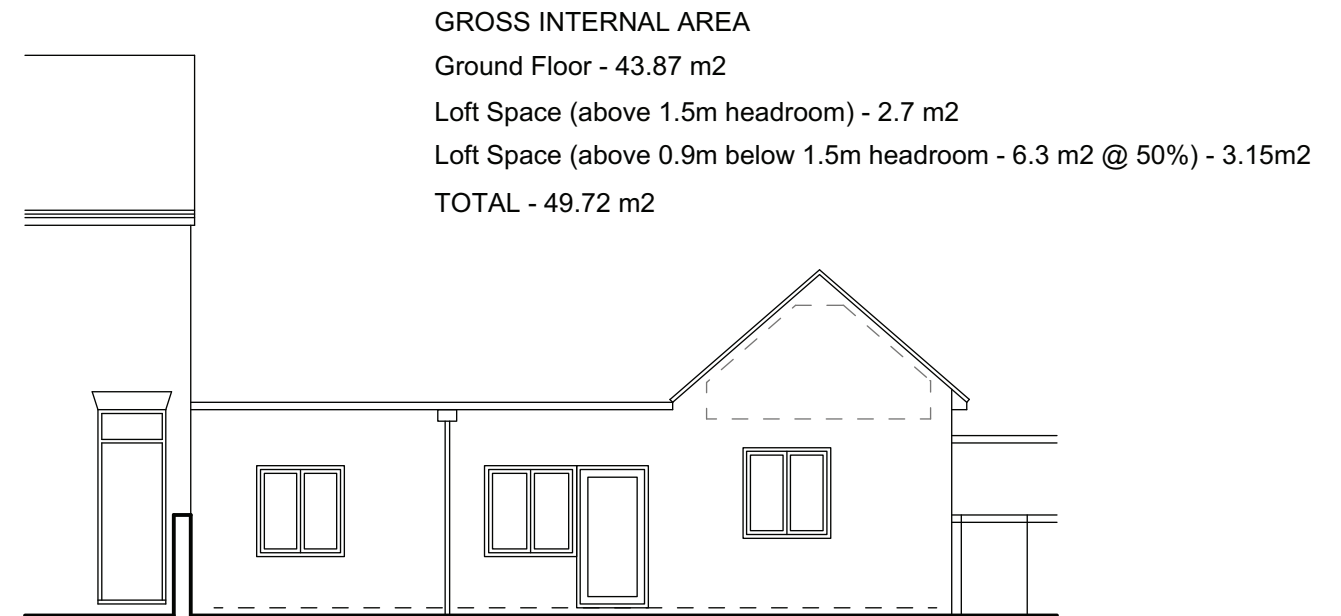


FRONT ELEVATION as existing

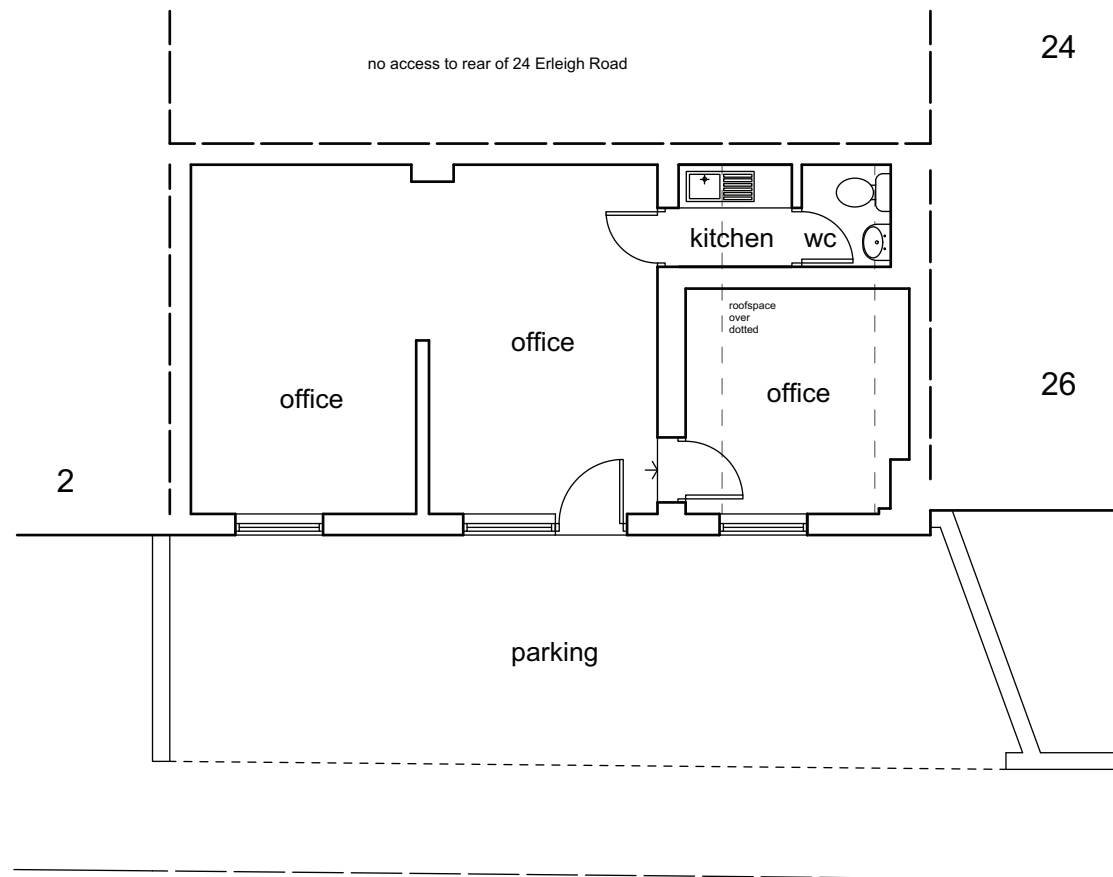


GROUND FLOOR PLAN as existing

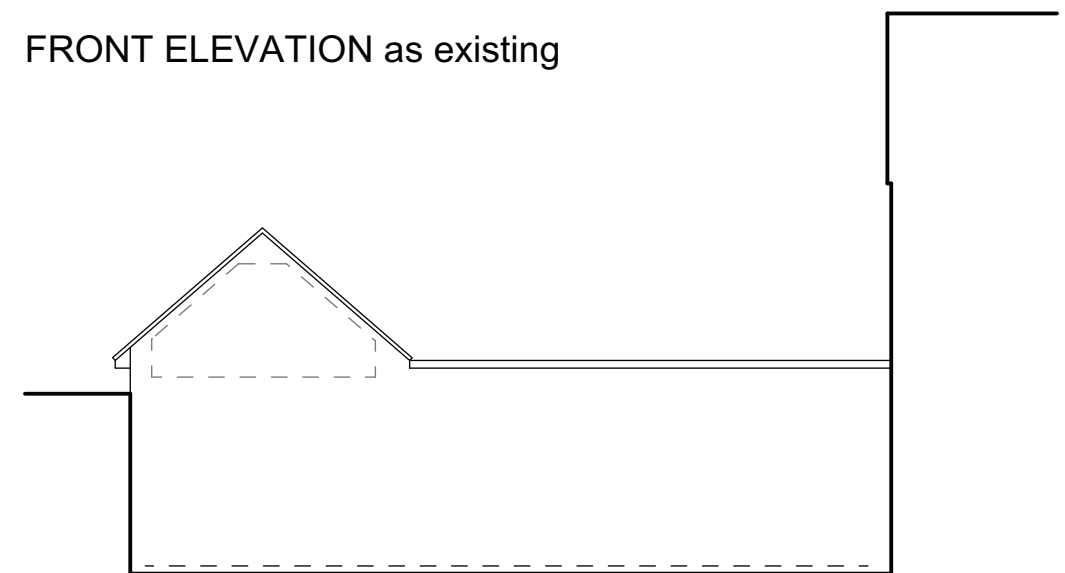

REAR ELEVATION as existing (access unavailable)

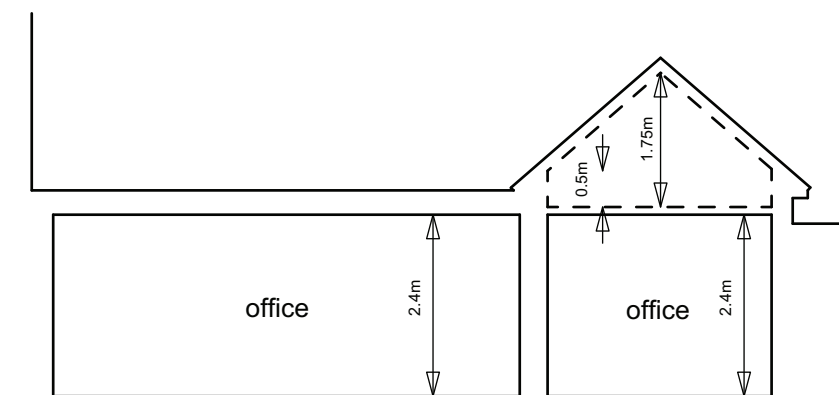

SECTION as existing

 


Rev: B Rear Elev & Roof Plan Added 6.3.26
Rev: A Planning Issue 28.11.25

client: A.C.Beck

project: 2A-2C Donnington Gardens
Reading
RG1 5LY

scale: 1:100 @ A3
date: Oct 2025
drawn: MW

drawing title: Premises as Existing
drawing no: 25-008-02B

 

the basement
design studio

Forest House Office, 3-5 Horndean Road, Bracknell, RG12 0XQ
tel: 0203 951 2162 www.basementdesignstudio.co.uk