



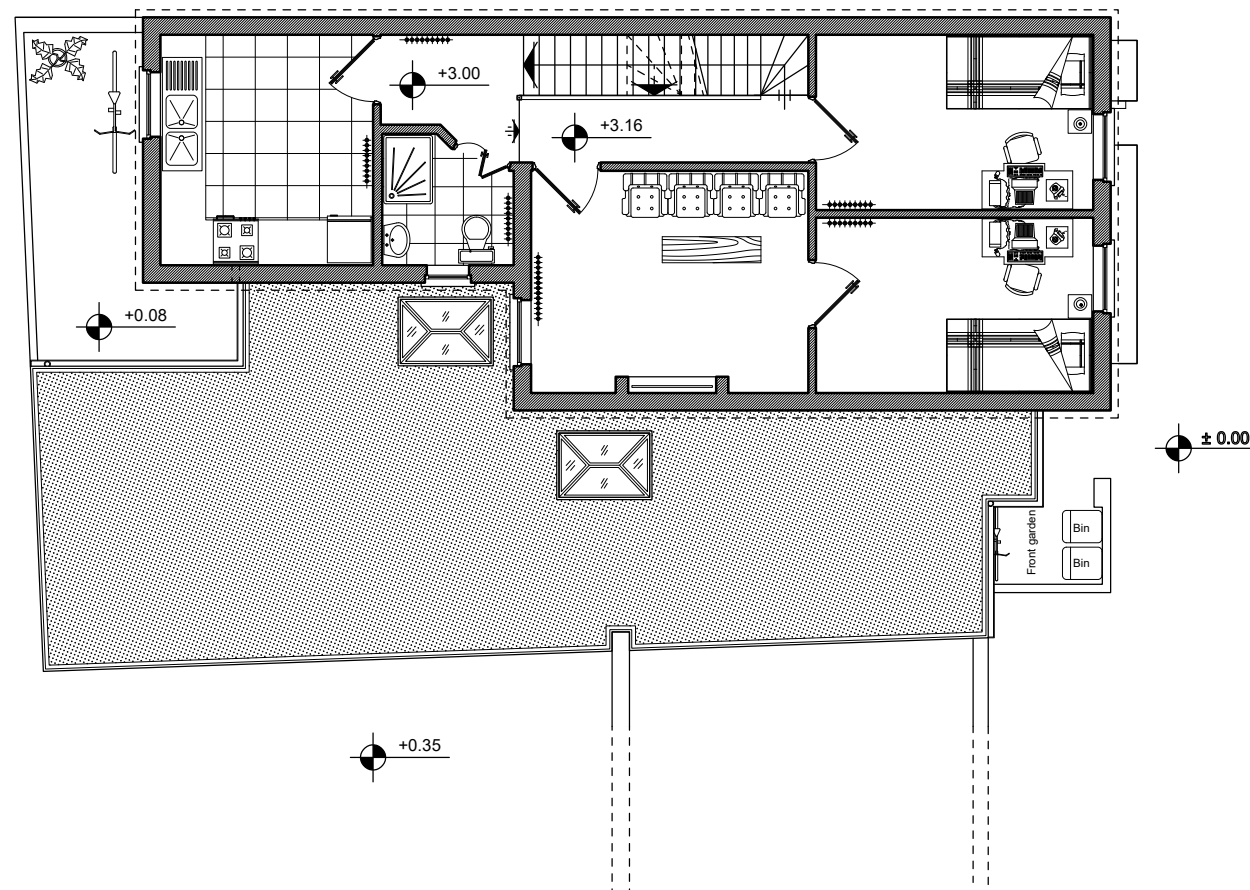

First Floor PLAN

Scale 1:100

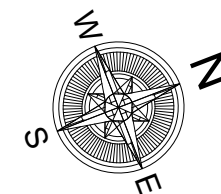

Titel:	Proposed First Floor Plan
Adress:	555 OXFORD, ROAD READING, RG30 1HL
Client:	Feng Ci Chen
Date: 20/ 12/ 2025	Drawing No: 44