


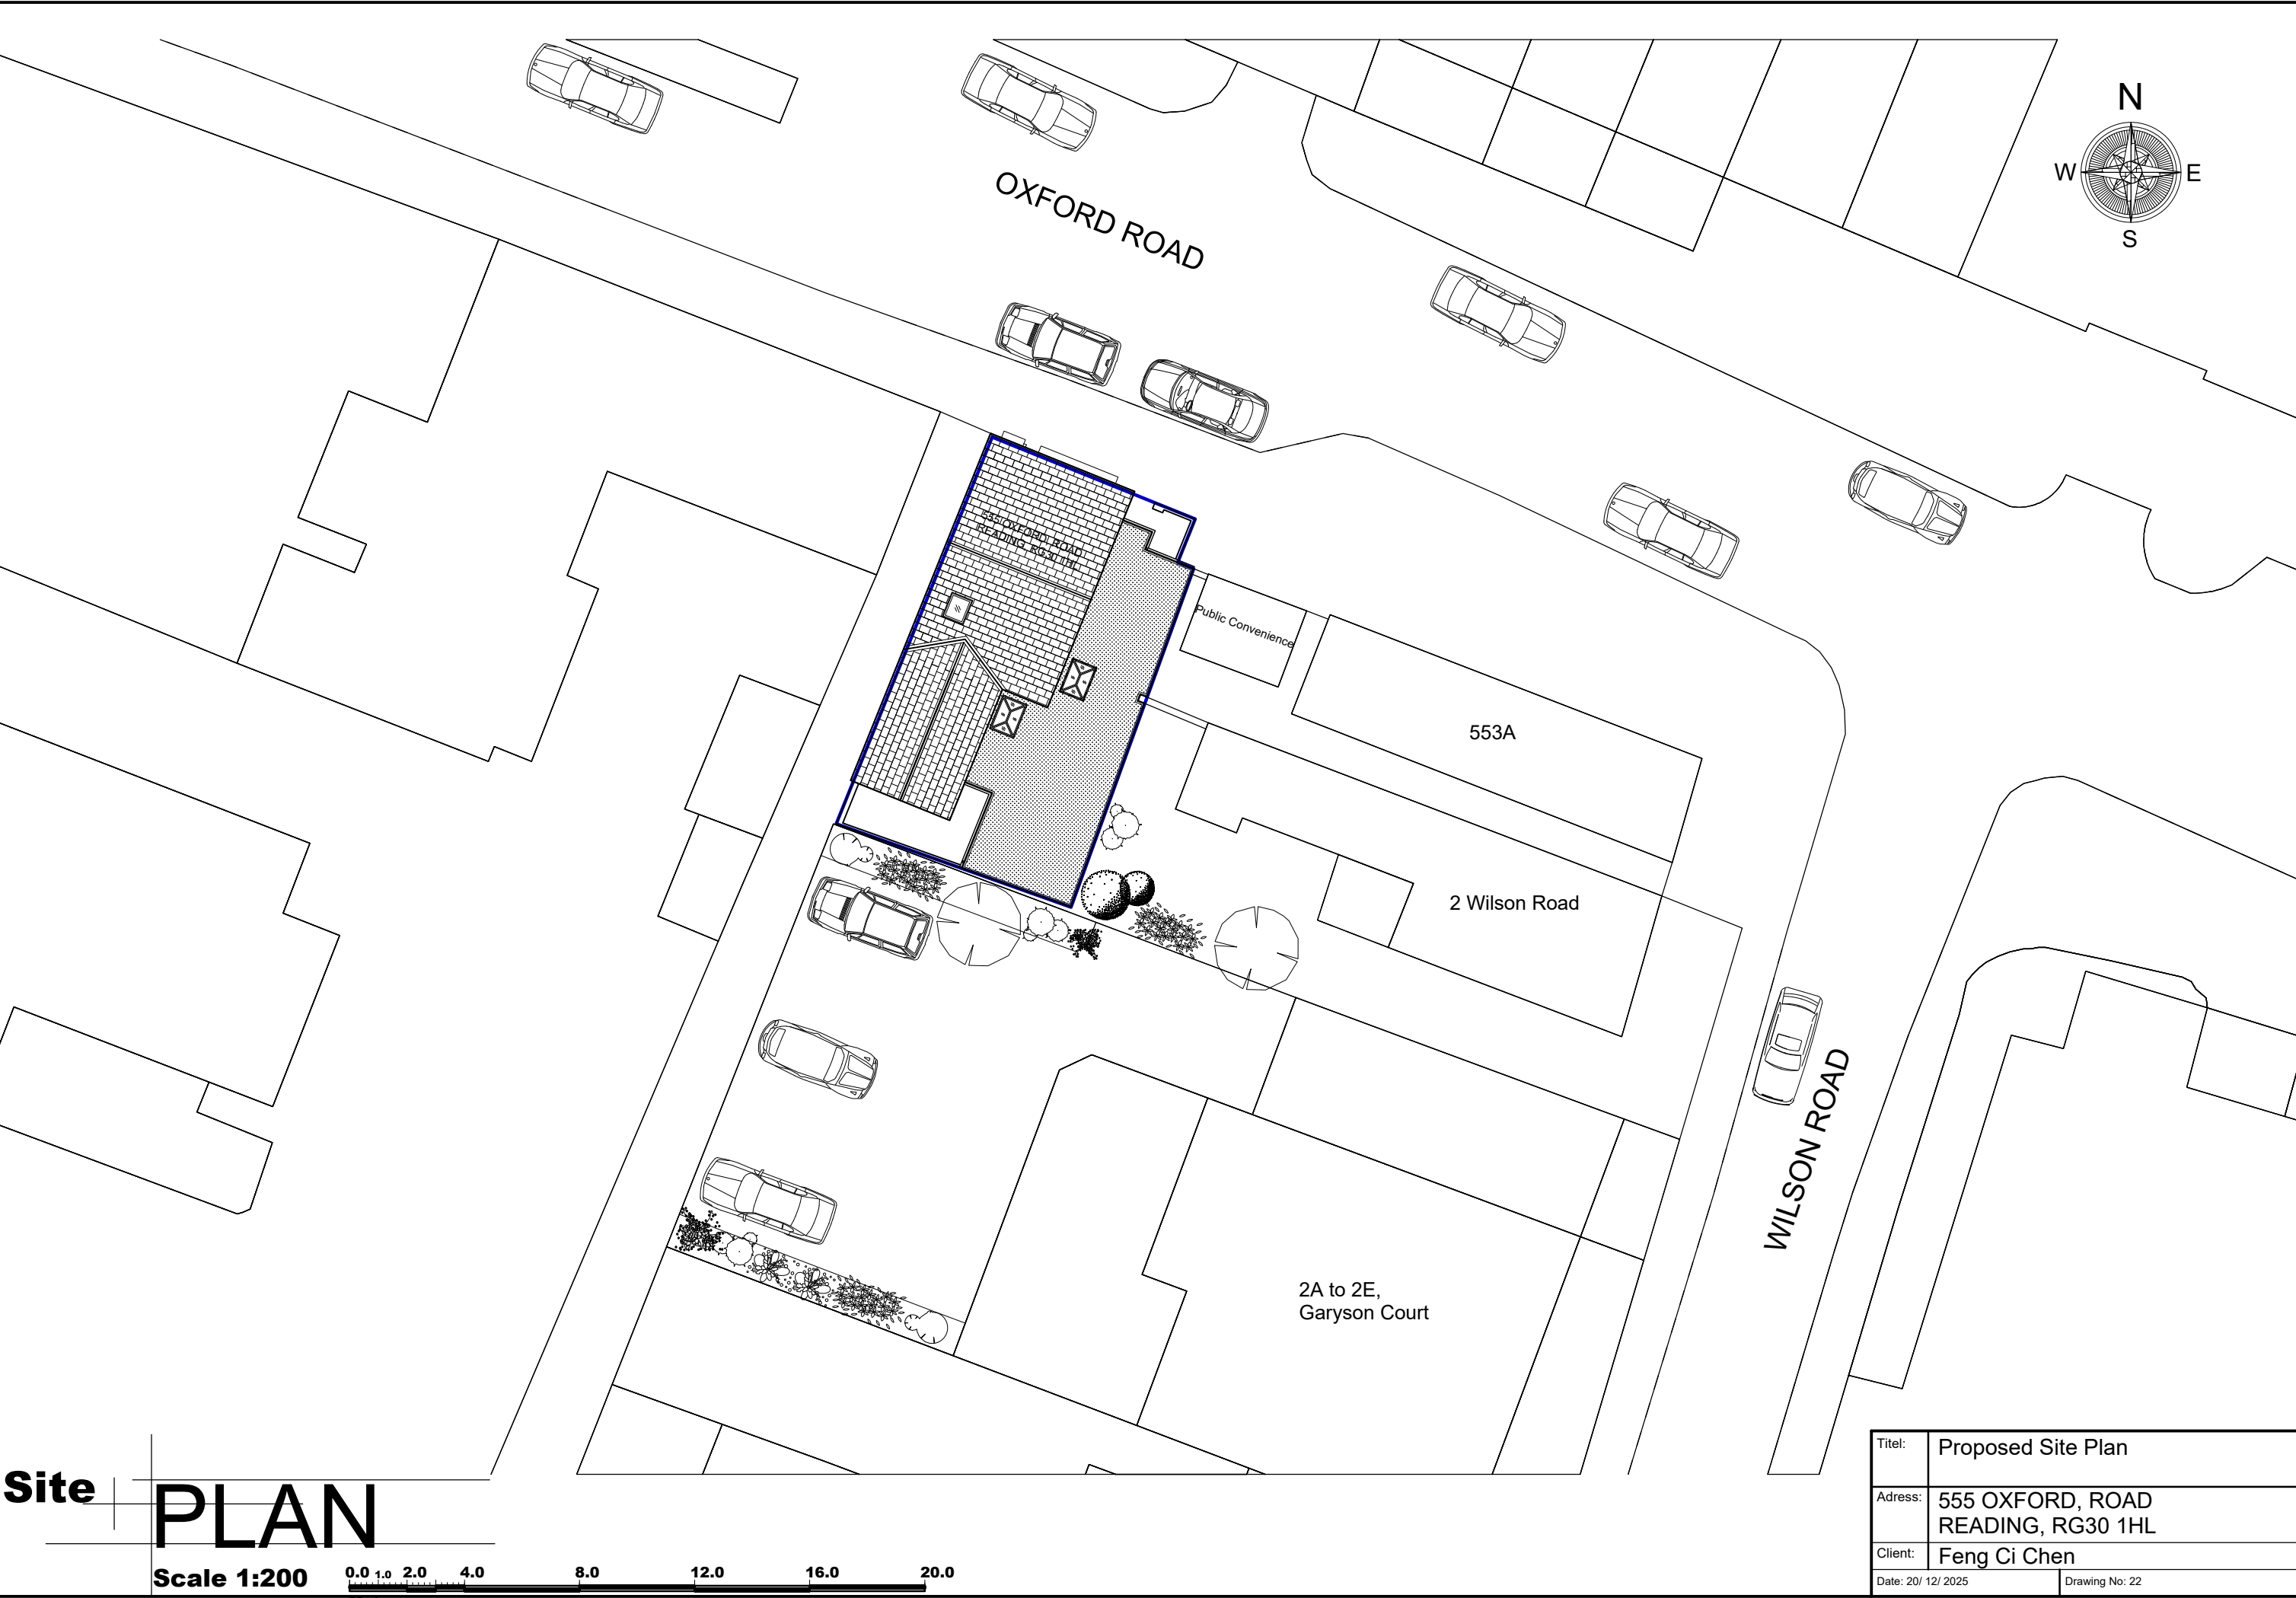

Site | **PLAN**

Scale 1:200

0.0 1.0 2.0 4.0 8.0 12.0 16.0 20.0

Metres

Titel:	Proposed Site Plan	
Adress:	555 OXFORD, ROAD READING, RG30 1HL	
Client:	Feng Ci Chen	
Date: 20/ 12/ 2025	Drawing No: 22	