


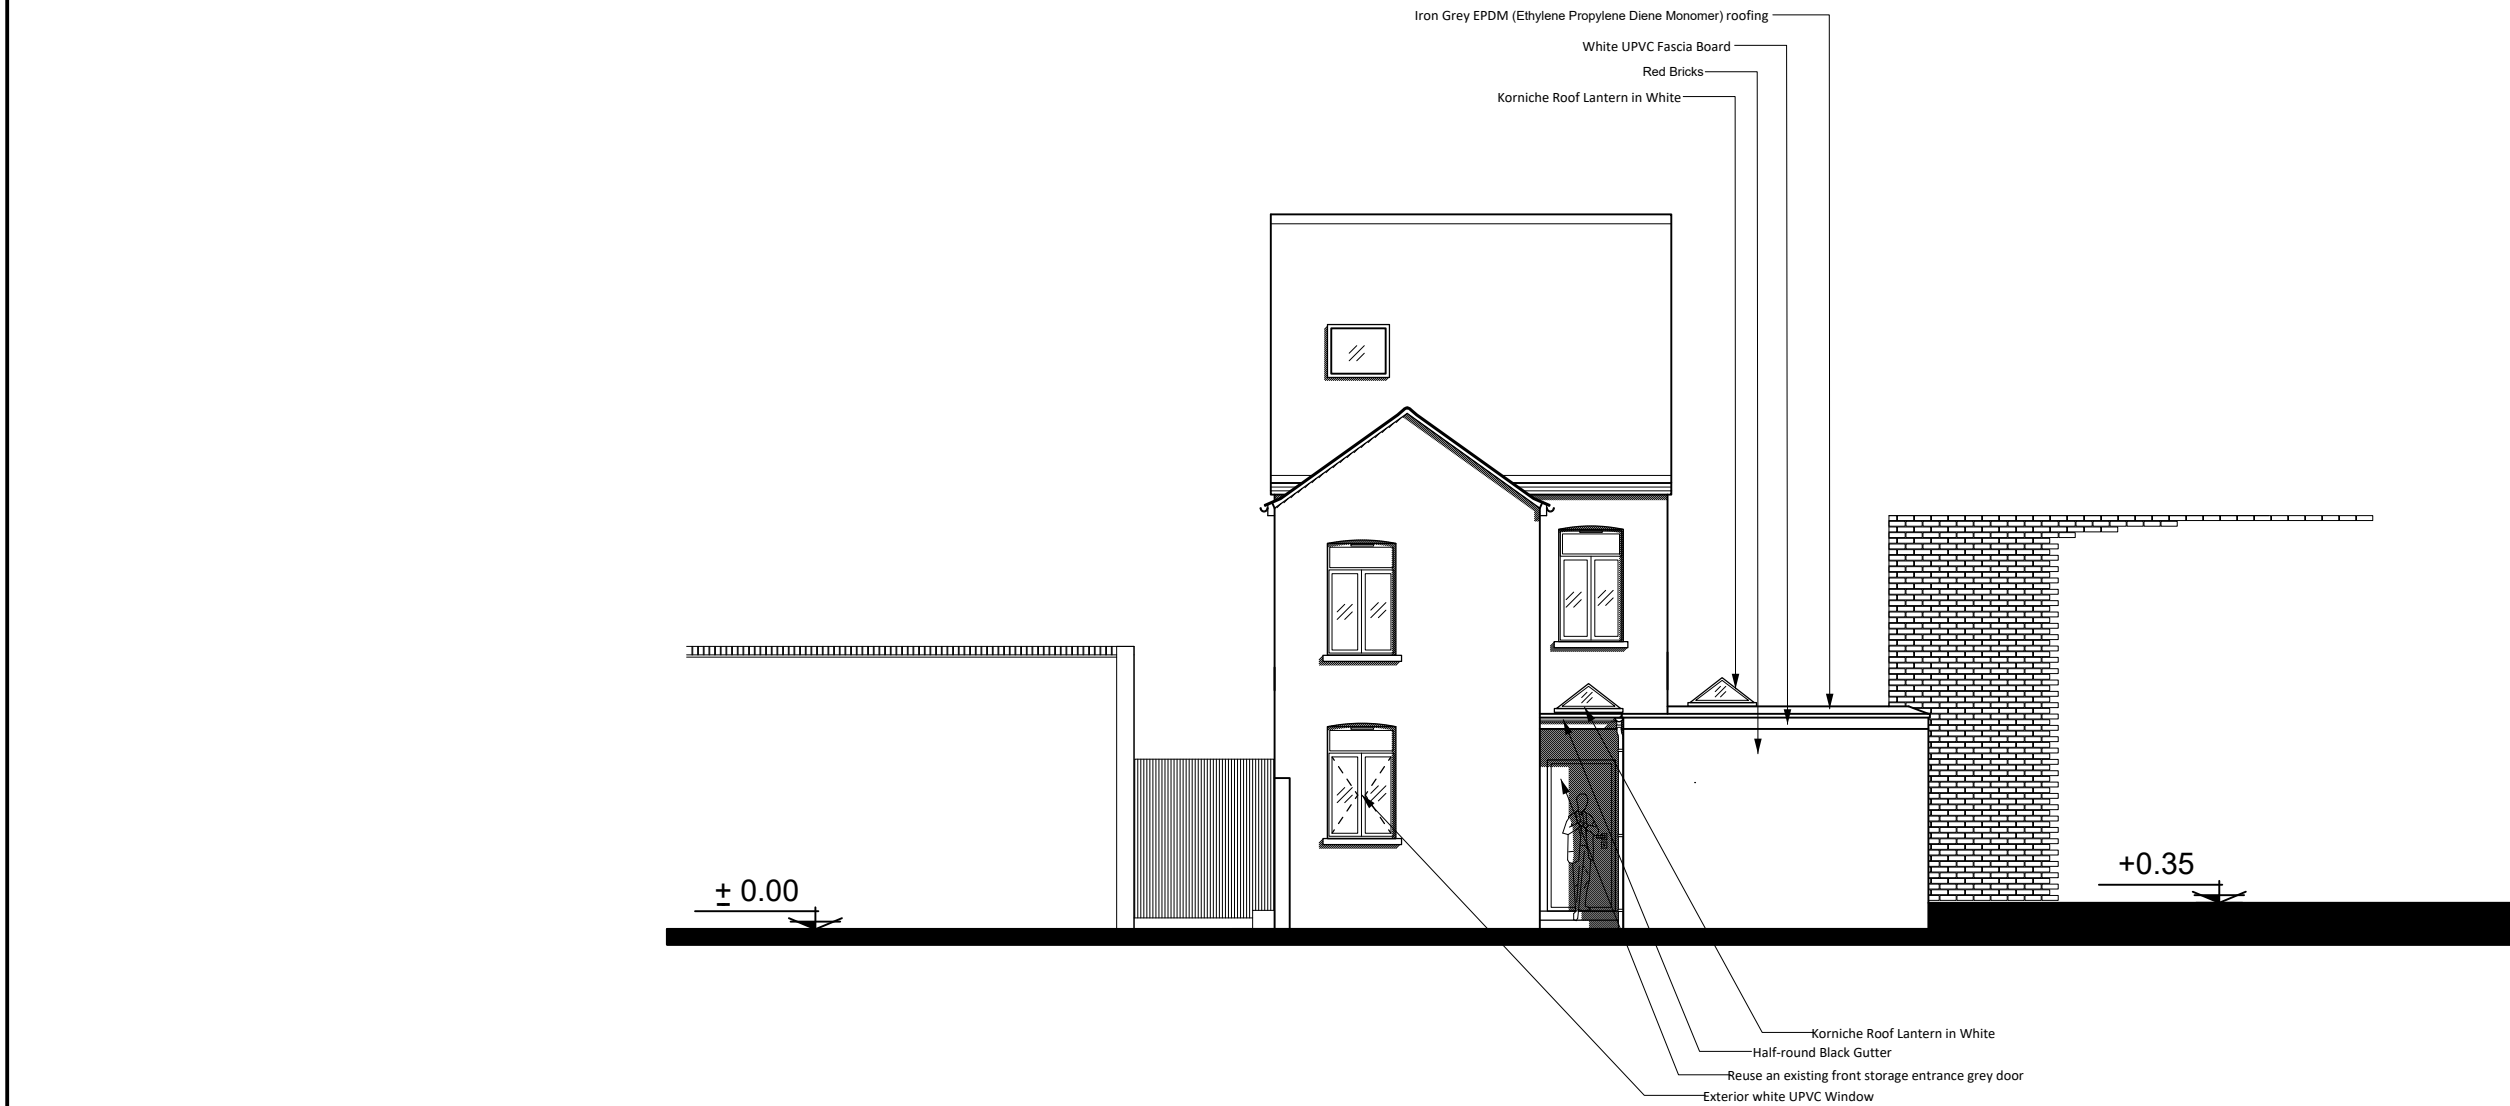

South West

ELEVATION

Scale 1:100



Titel:	Proposed Rear Elevation	
Adress:	555 OXFORD, ROAD READING, RG30 1HL	
Client:	Feng Ci Chen	
Date: 20/ 12/ 2025	Drawing No: 88	