




PROPOSED EAST ELEVATION
52 Mount Pleasant - Part of Unit 2

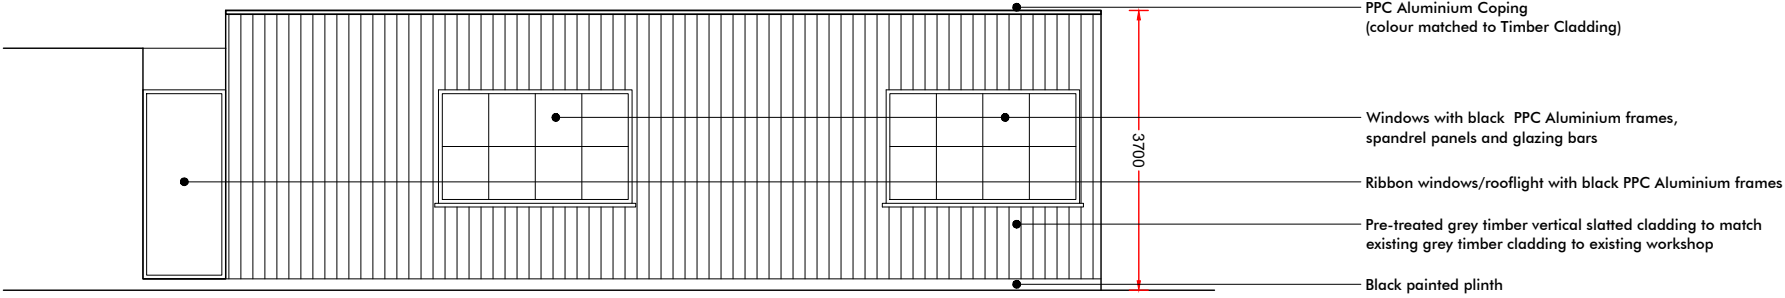

PROPOSED NORTH ELEVATION
52 Mount Pleasant - Part of Unit 2

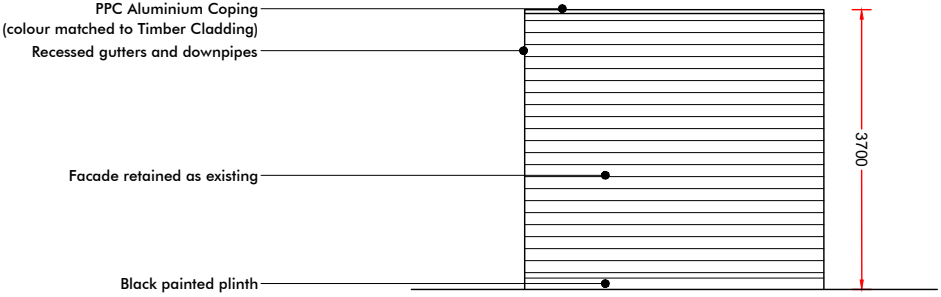


PROPOSED WEST ELEVATION
52 Mount Pleasant - Part of Unit 2

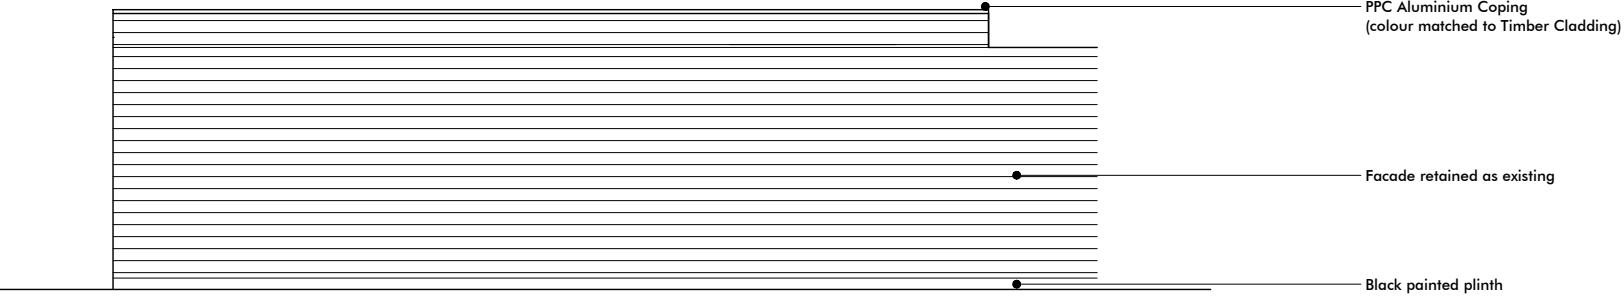

PROPOSED SOUTH ELEVATION
52 Mount Pleasant - Part of Unit 2

Project Address: 50 Mount Pleasant, Reading, Berkshire, RG1 2TF
Drawing Number: 3.50.MNT.P.16
Drawing Name: Proposed Elevations of 52 Mount Pleasant - Part of Unit 2
Scale: 1:100 @ A3

 

Rev.	Date	Description
F	19.02.25	Planning Amendments 6
G	03.04.25	Planning Amendments 7
H	10.04.25	Planning Amendments 8
J	25.04.25	Planning Amendments 9

General Note -
The general contractor is responsible for the verification of all dimensions and levels on site prior to any construction or pricing works. The drawing author (at Pont + Wils Architects Ltd.) is to be informed immediately of any discrepancy. Figured dimensions take priority over scaled dimensions. Any reliance on scaled dimensions is strictly only appropriate for drawing and scaling purposes.

Copyright of Pont + Wils Architects Ltd ©

Pont + Wils Architects Ltd.

Email: oscar@pontwils.co.uk
Phone: 07833287819
Website: www.pontwils.co.uk
Address: 9 Scobell Close, Shinfield,
Reading, Berkshire, RG2 9HH

