



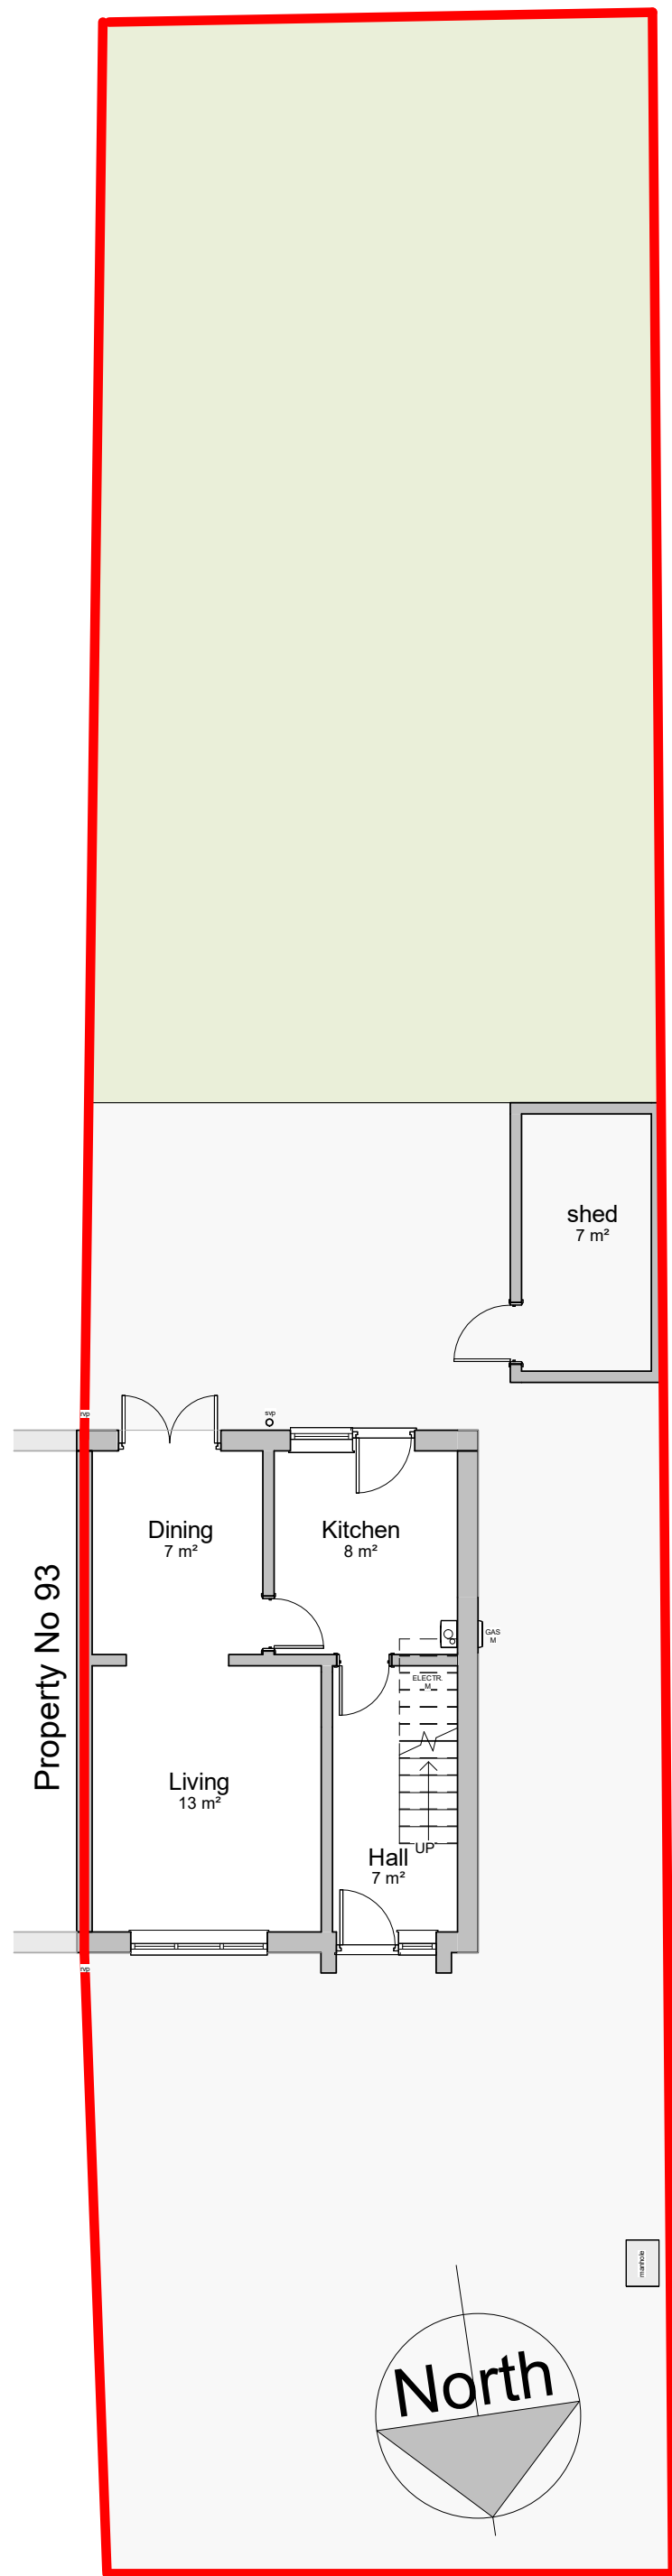


GF. EXISTING
1 : 100




FRONT ELEVATION EXISTING
1 : 100

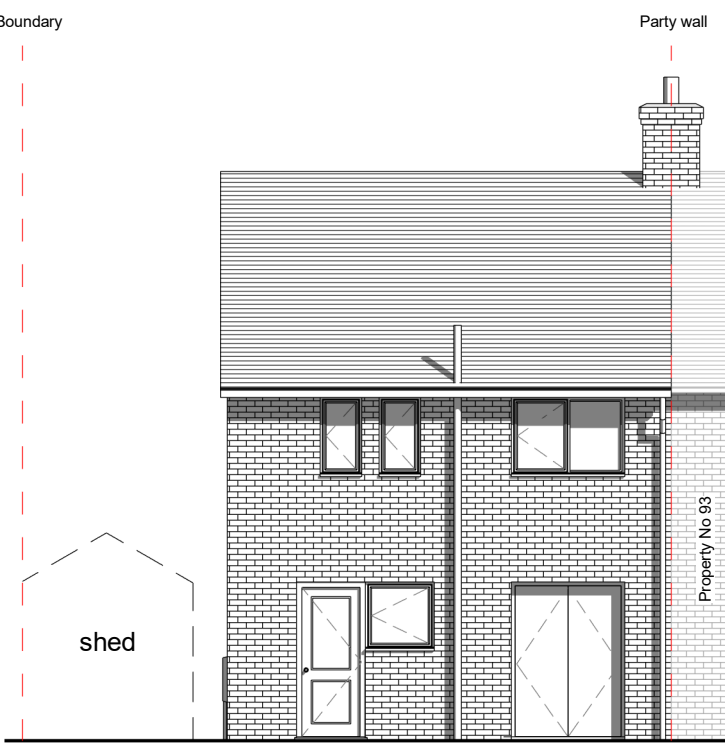


REAR ELEVATION EXISTING
1 : 100

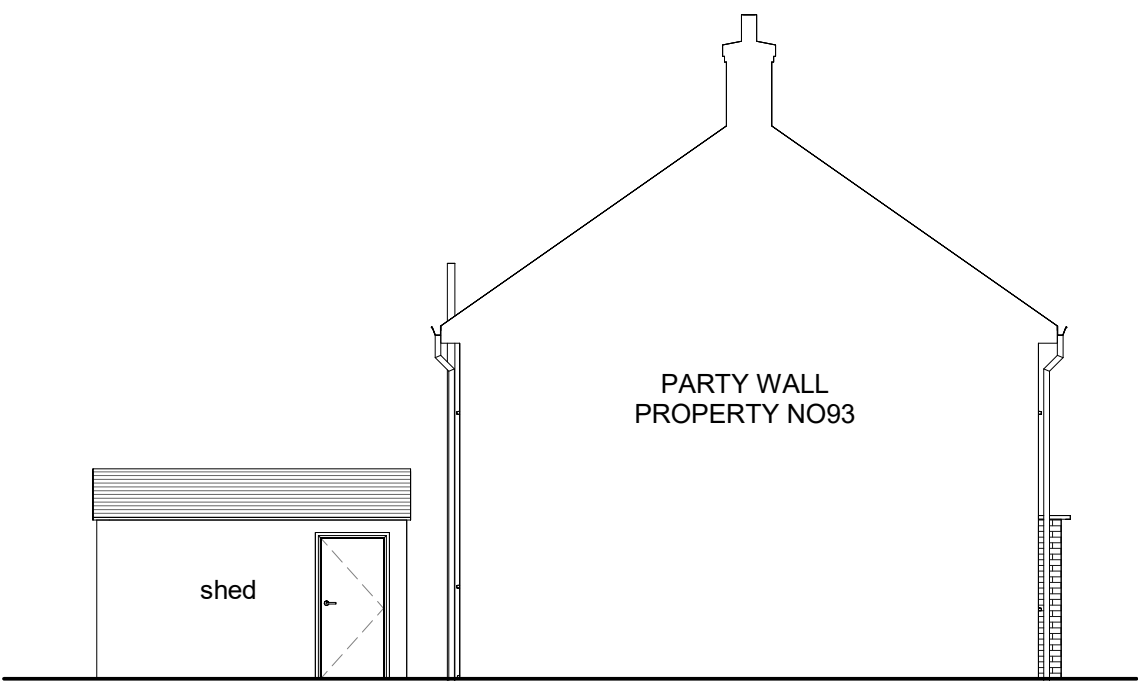


L.SIDE ELEVATION EXISTING
1 : 100

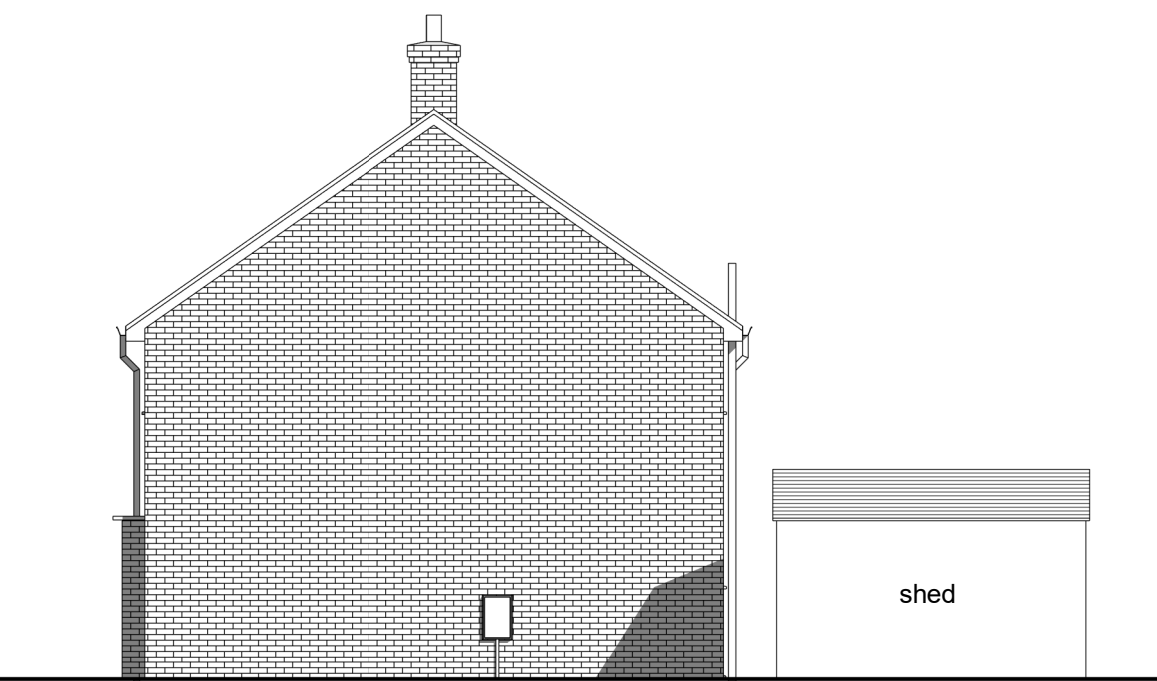


R.SIDE ELEVATION EXISTING
1 : 100

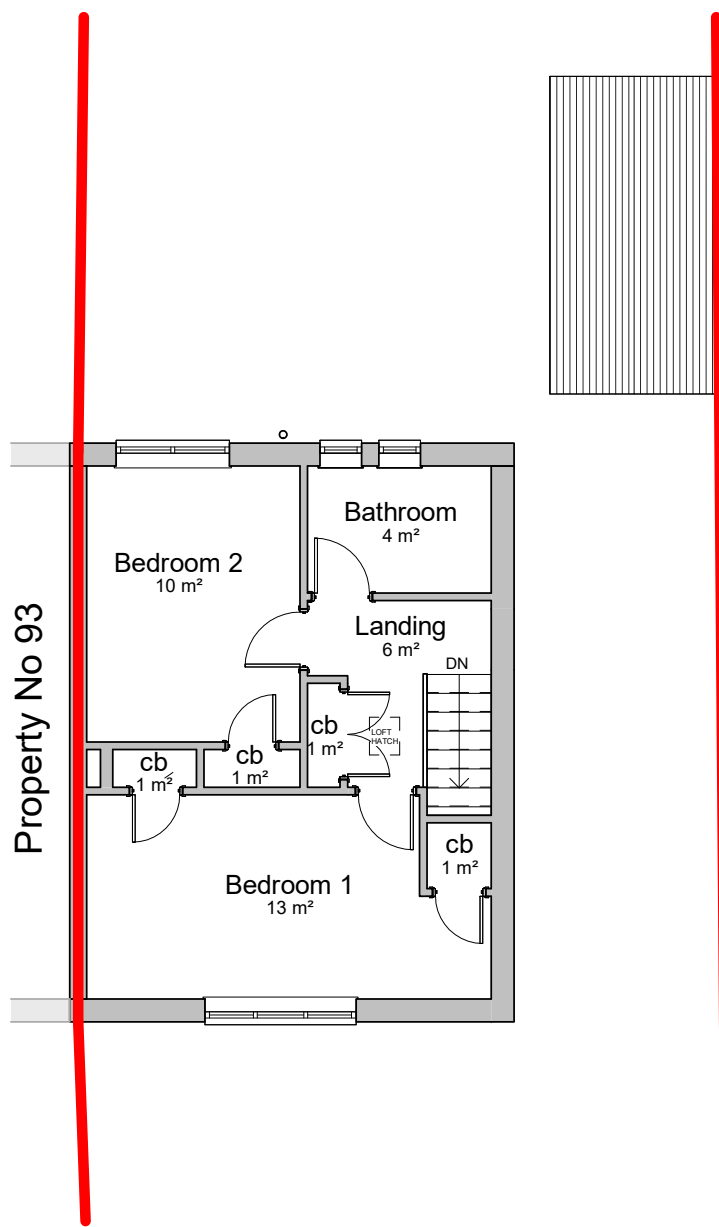


FF. EXISTING
1 : 100

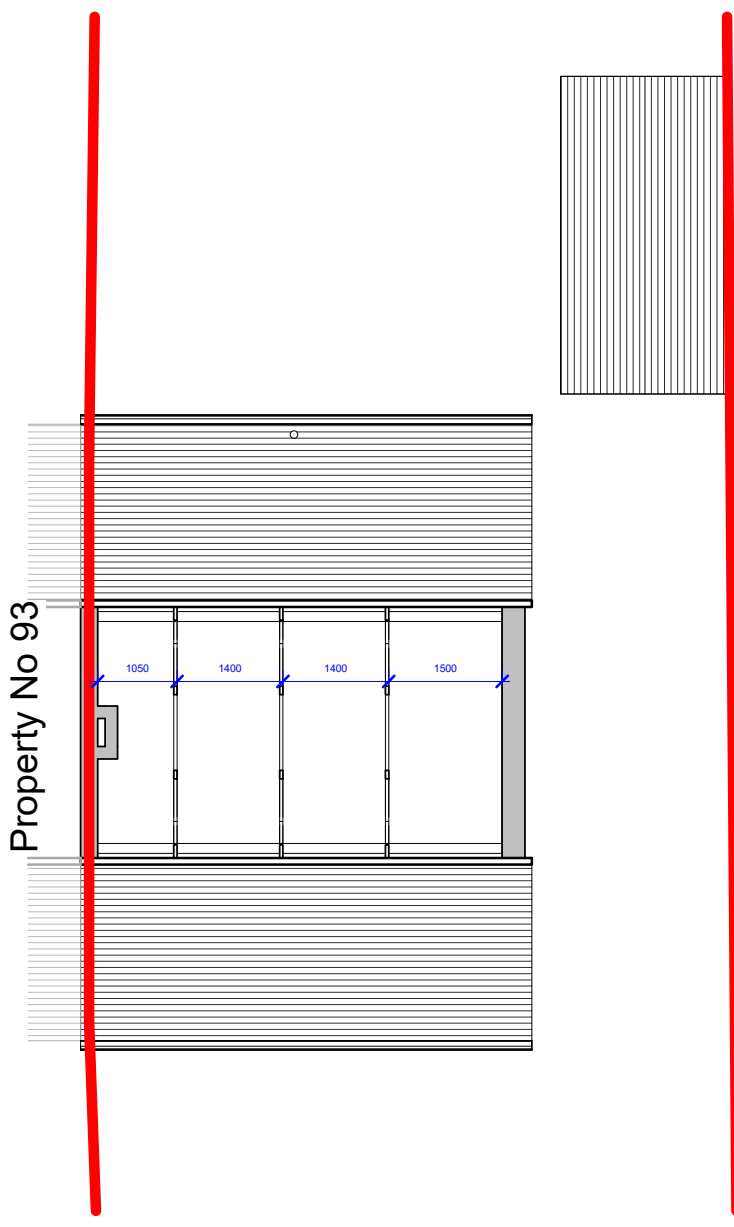


LOFT EXISTING
1 : 100

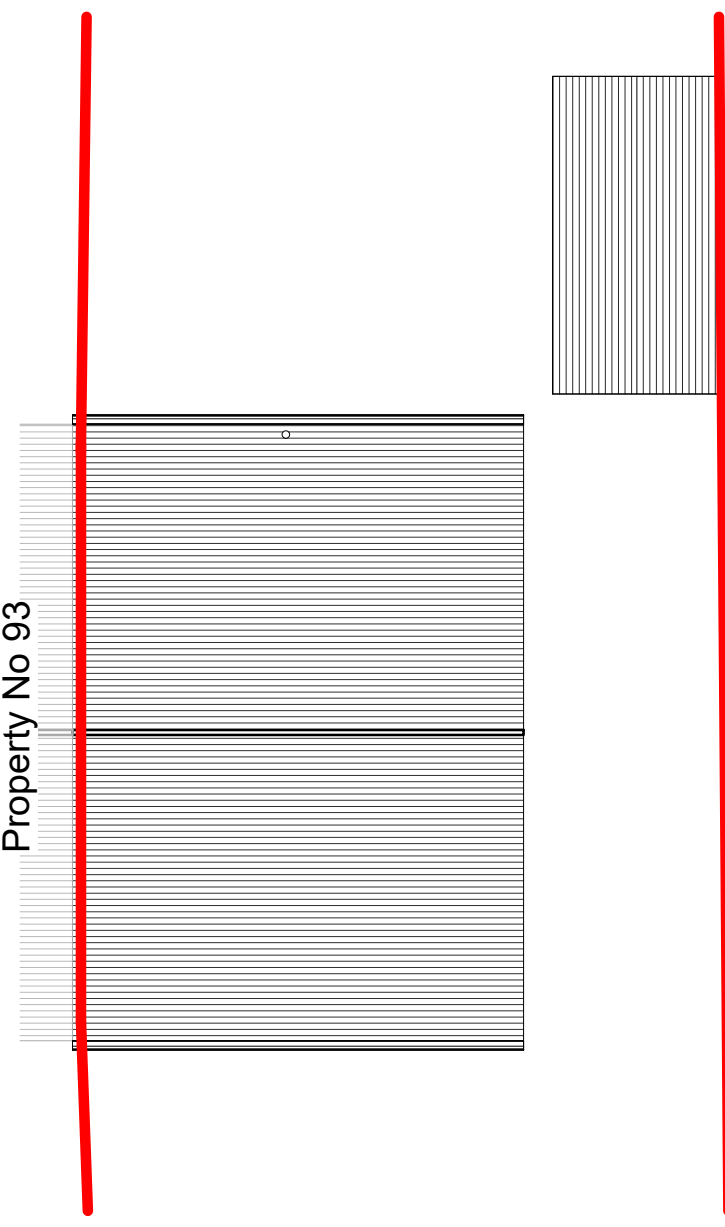

ROOF PLAN
1 : 100

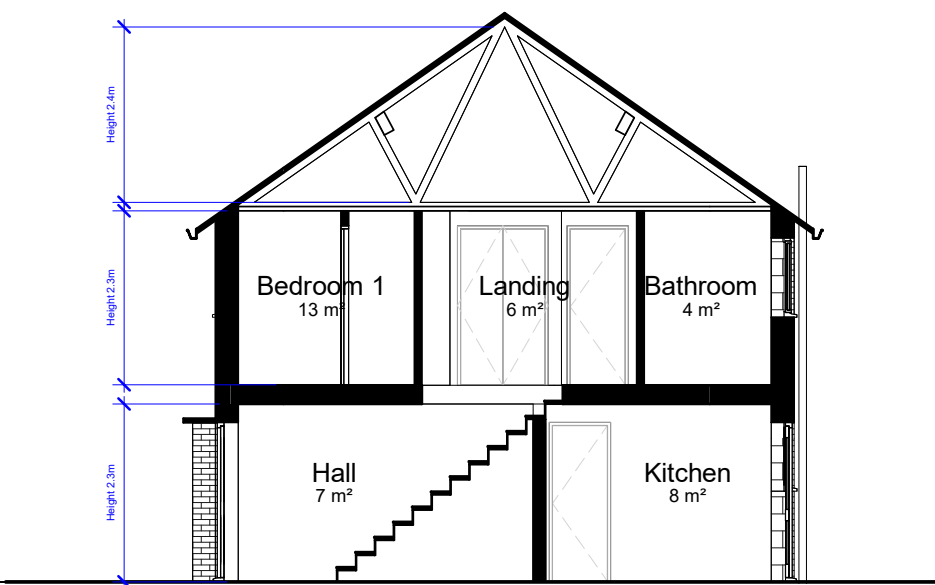

SECTION EXISTING
1 : 100

 

VISUAL SCALE 1:100 @ A1

APPLICATION BOUNDARY

TOTAL SITE AREA 315m²

HARDSCAPE 140M²

SOFSCAPE 130M²

BUILD FOOTPRINT 45M²

NOTES:

Existing Materials:

Roof: Red roof tiles
Walls: Red facing brick
Windows: White UPVC
Doors: White UPVC



ALL RIGHTS RESERVED. THE COPYRIGHT OF THIS DRAWING (INCLUDING ALL ATTACHED AND INCORPORATED DOCUMENTS) IS THE PROPERTY OF THE COMPANY. NEITHER THE FORM OR ANY PART OF IT MAY BE USED OR REPRODUCED BY ANY METHOD WHATSOEVER OR INCORPORATED BY REFERENCE OR IN ANY MANNER WHATSOEVER IN ANY OTHER DOCUMENT WITHOUT THE PRIOR WRITTEN CONSENT OF THE COMPANY

NO DIMENSIONS TO BE SCALED FROM THIS DRAWING.
VERIFY ALL DIMENSIONS BEFORE SETTING OUT

This drawing is issued for the sole and exclusive use of the named recipient. Distribution to any third party is on the strict understanding that no liability is accepted by EMPERUS Ltd. for any discrepancies, errors or omissions that may be present, and no guarantee is offered as to the accuracy of information shown.

GENERAL

All dimensions to be checked on site. No responsibility is accepted for works by building contractor and sub-contractors.
All works to be carried out in accordance with current Codes of Practice and British Standards.

STRUCTURAL

All Structural Design and Calculations to be provided by Structural Engineer

REVISIONS:

Rev.	Description	Date
------	-------------	------

CLIENT:
Mr Mantas Mostavicius

SHEET NAME:
FLOOR PLANS & ELEVATIONS EXISTING

PROJECT STATUS :
PLANNING

PROJECT ADDRESS:
95 Ashampstead Rd, Reading, RG30 3LB

PROJECT NAME:
Extensions, Loft Conversion & Annex/Garden Studio

SCALE:	1 : 100	DATE:	11.02.2026	Project No.	Sheet No.	REVISION
DRAWN:	T.G	CHECKED:	T.G	EMP 0226	A100	



www.emperusarchitecture.co.uk