




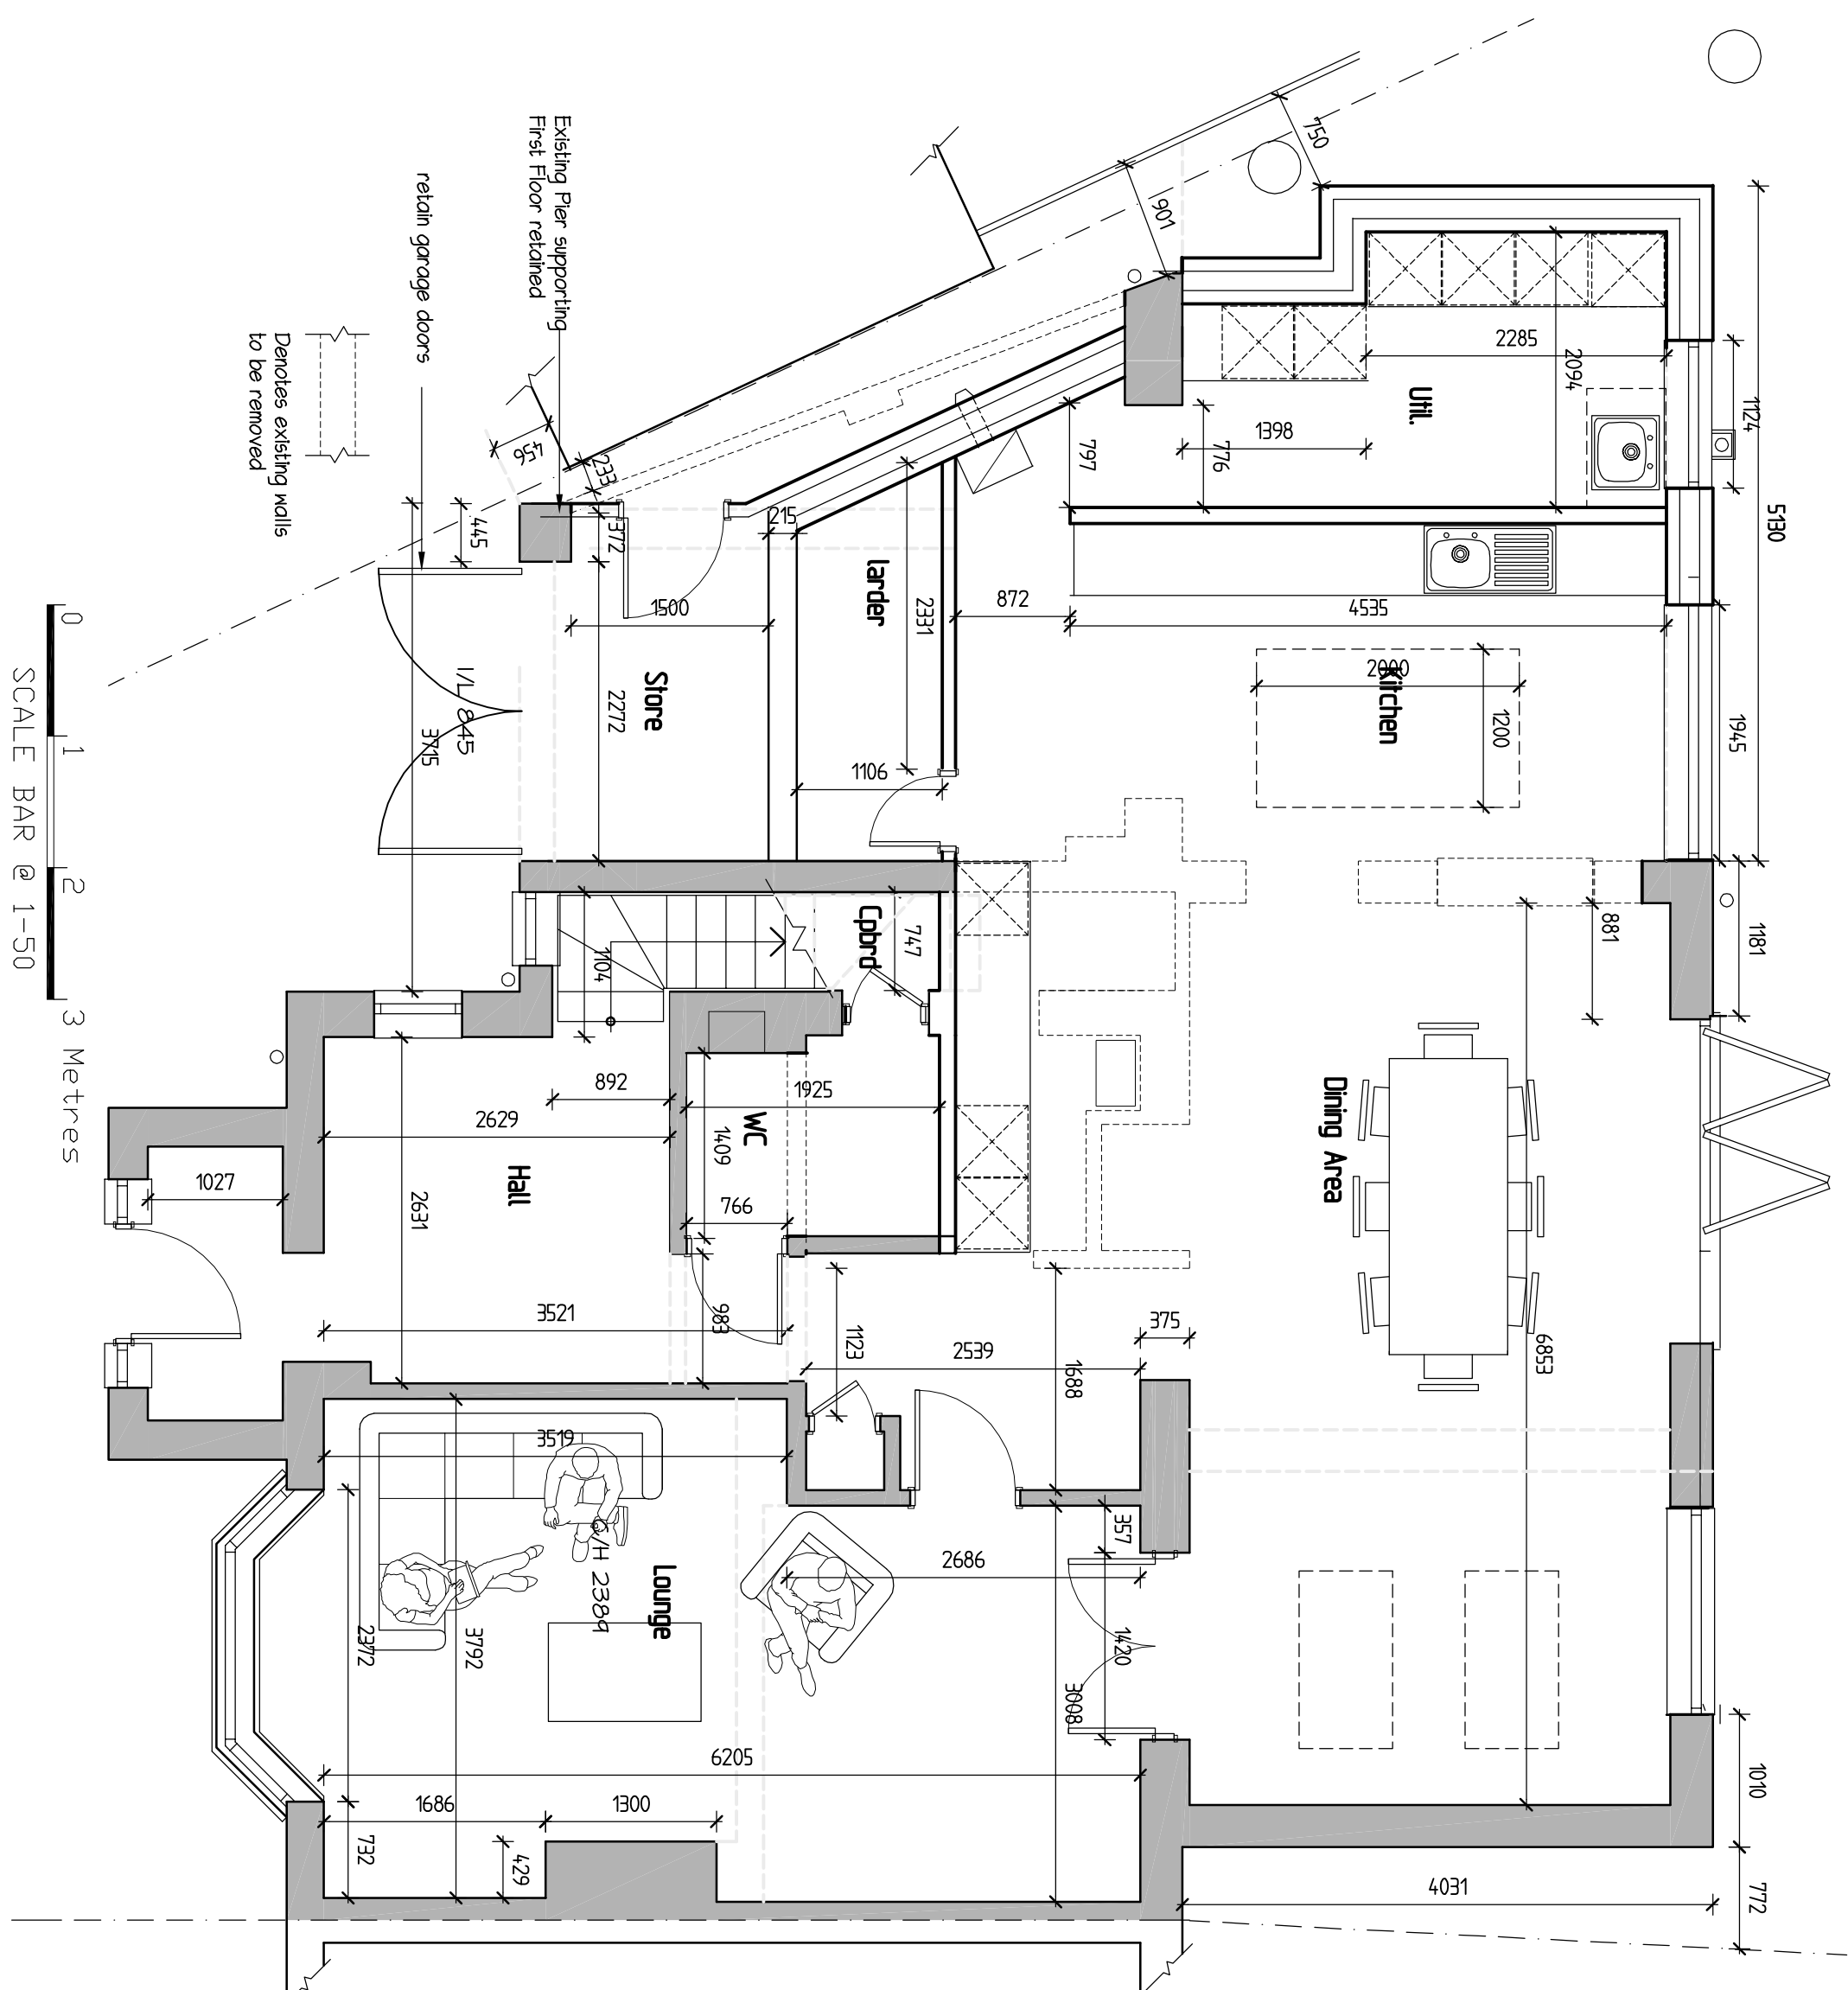


Proposed Ground Floor Plan

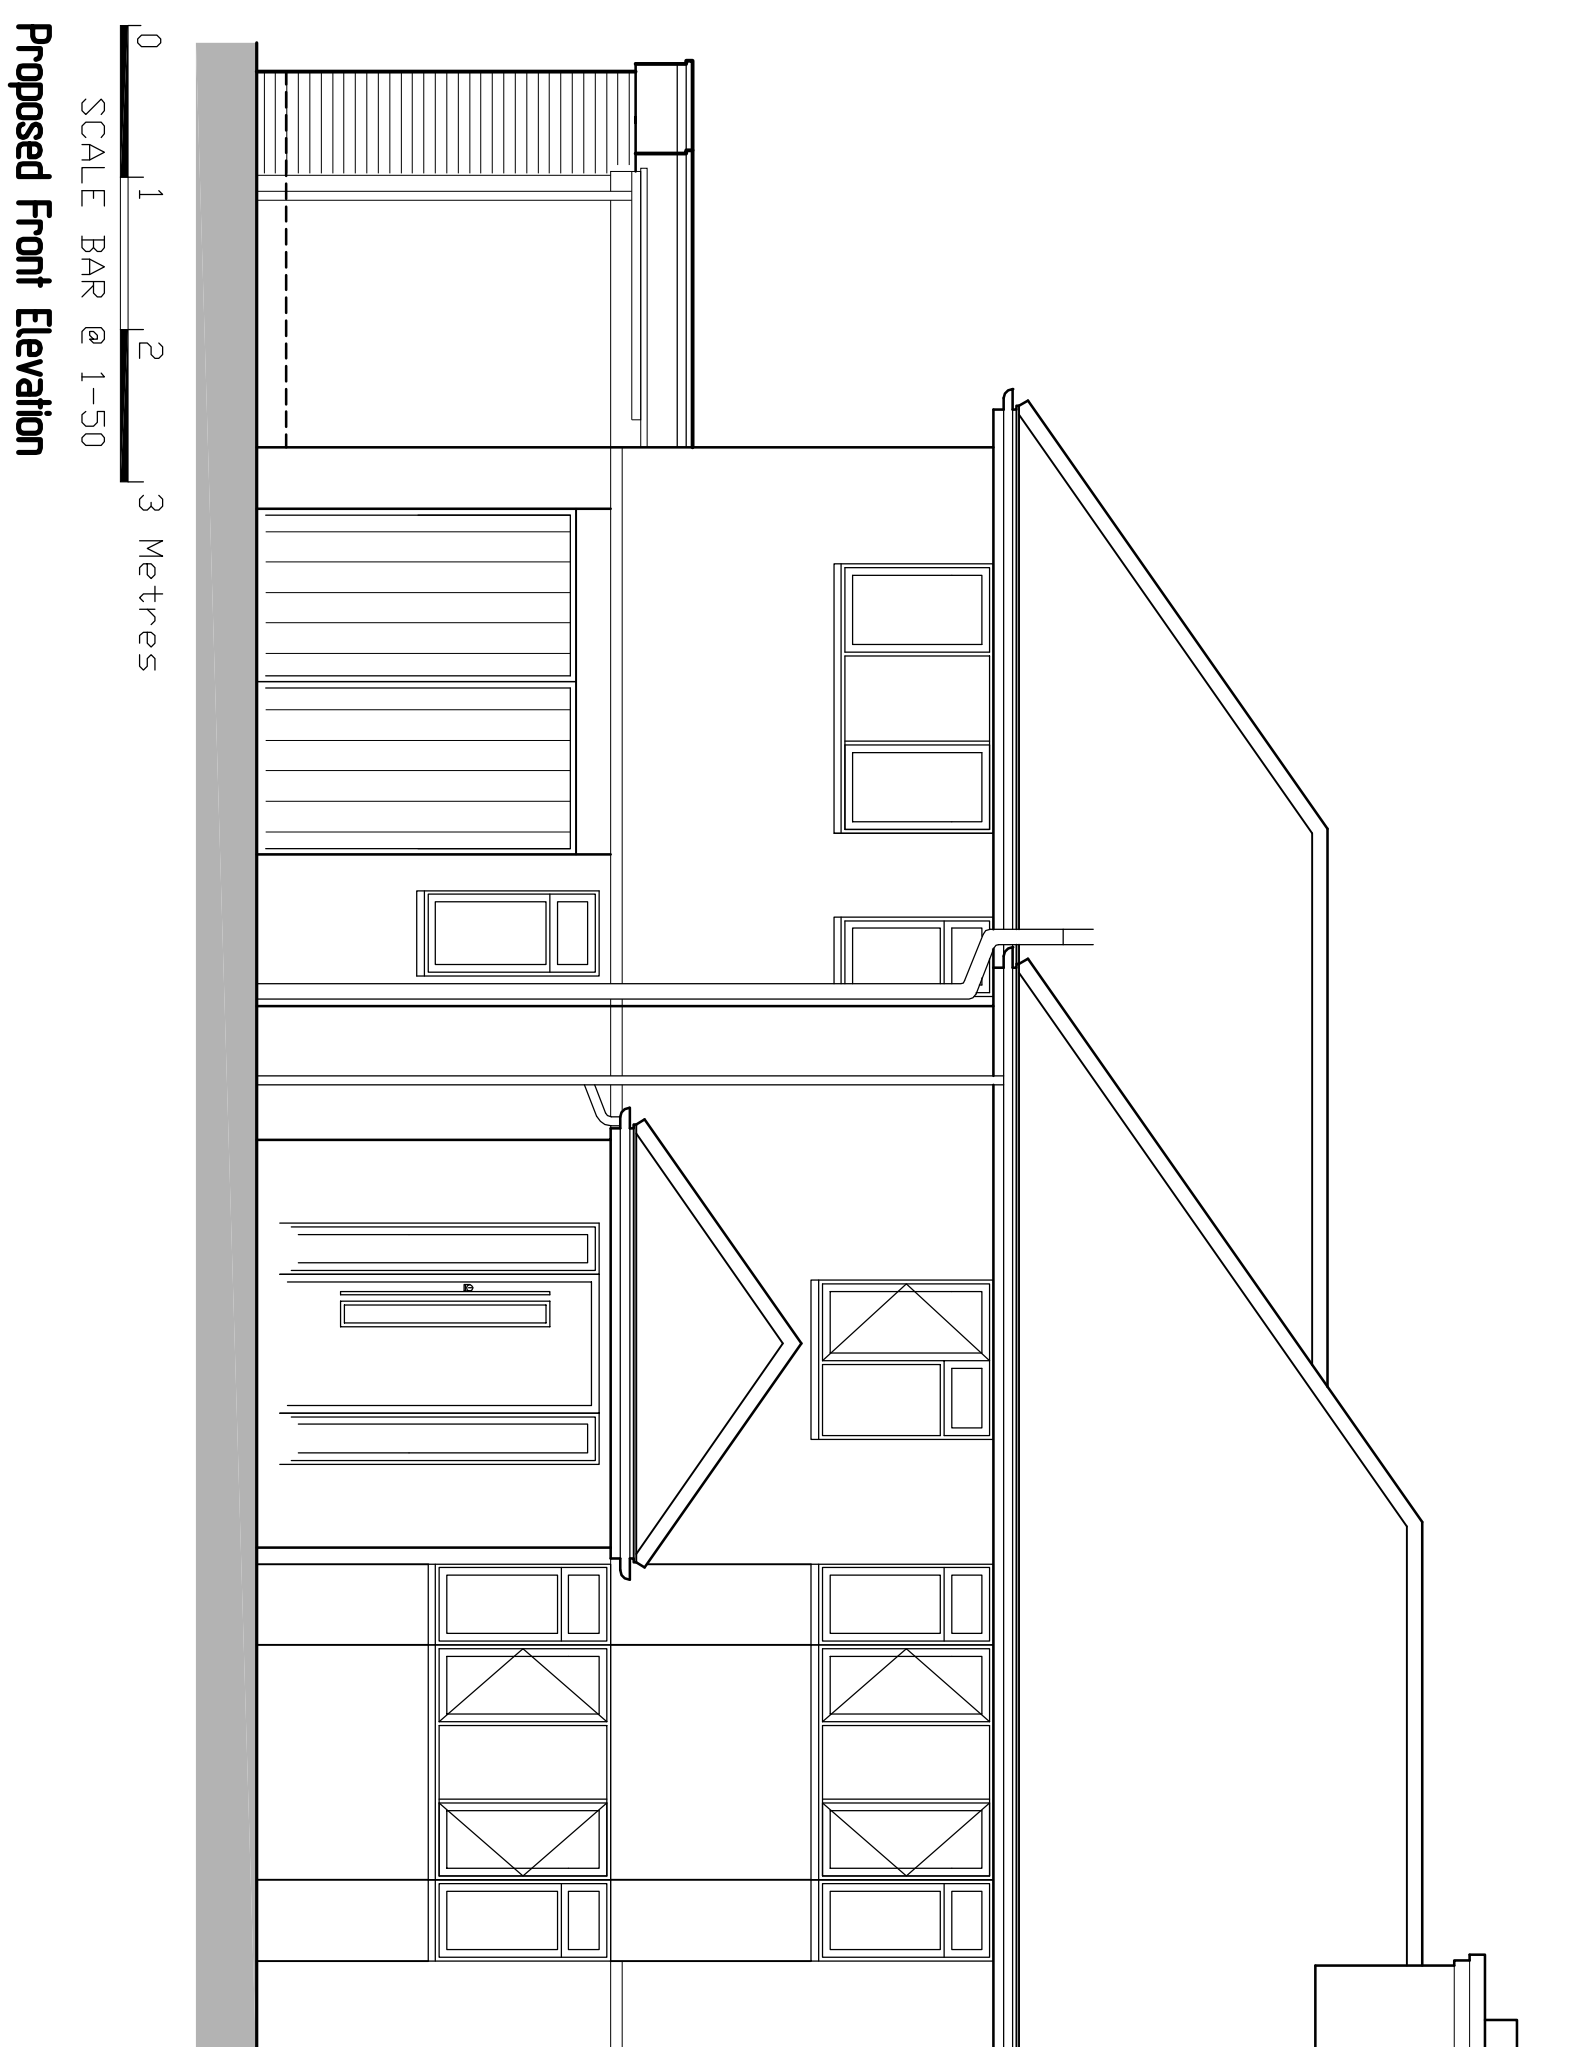


Proposed Front Elevation

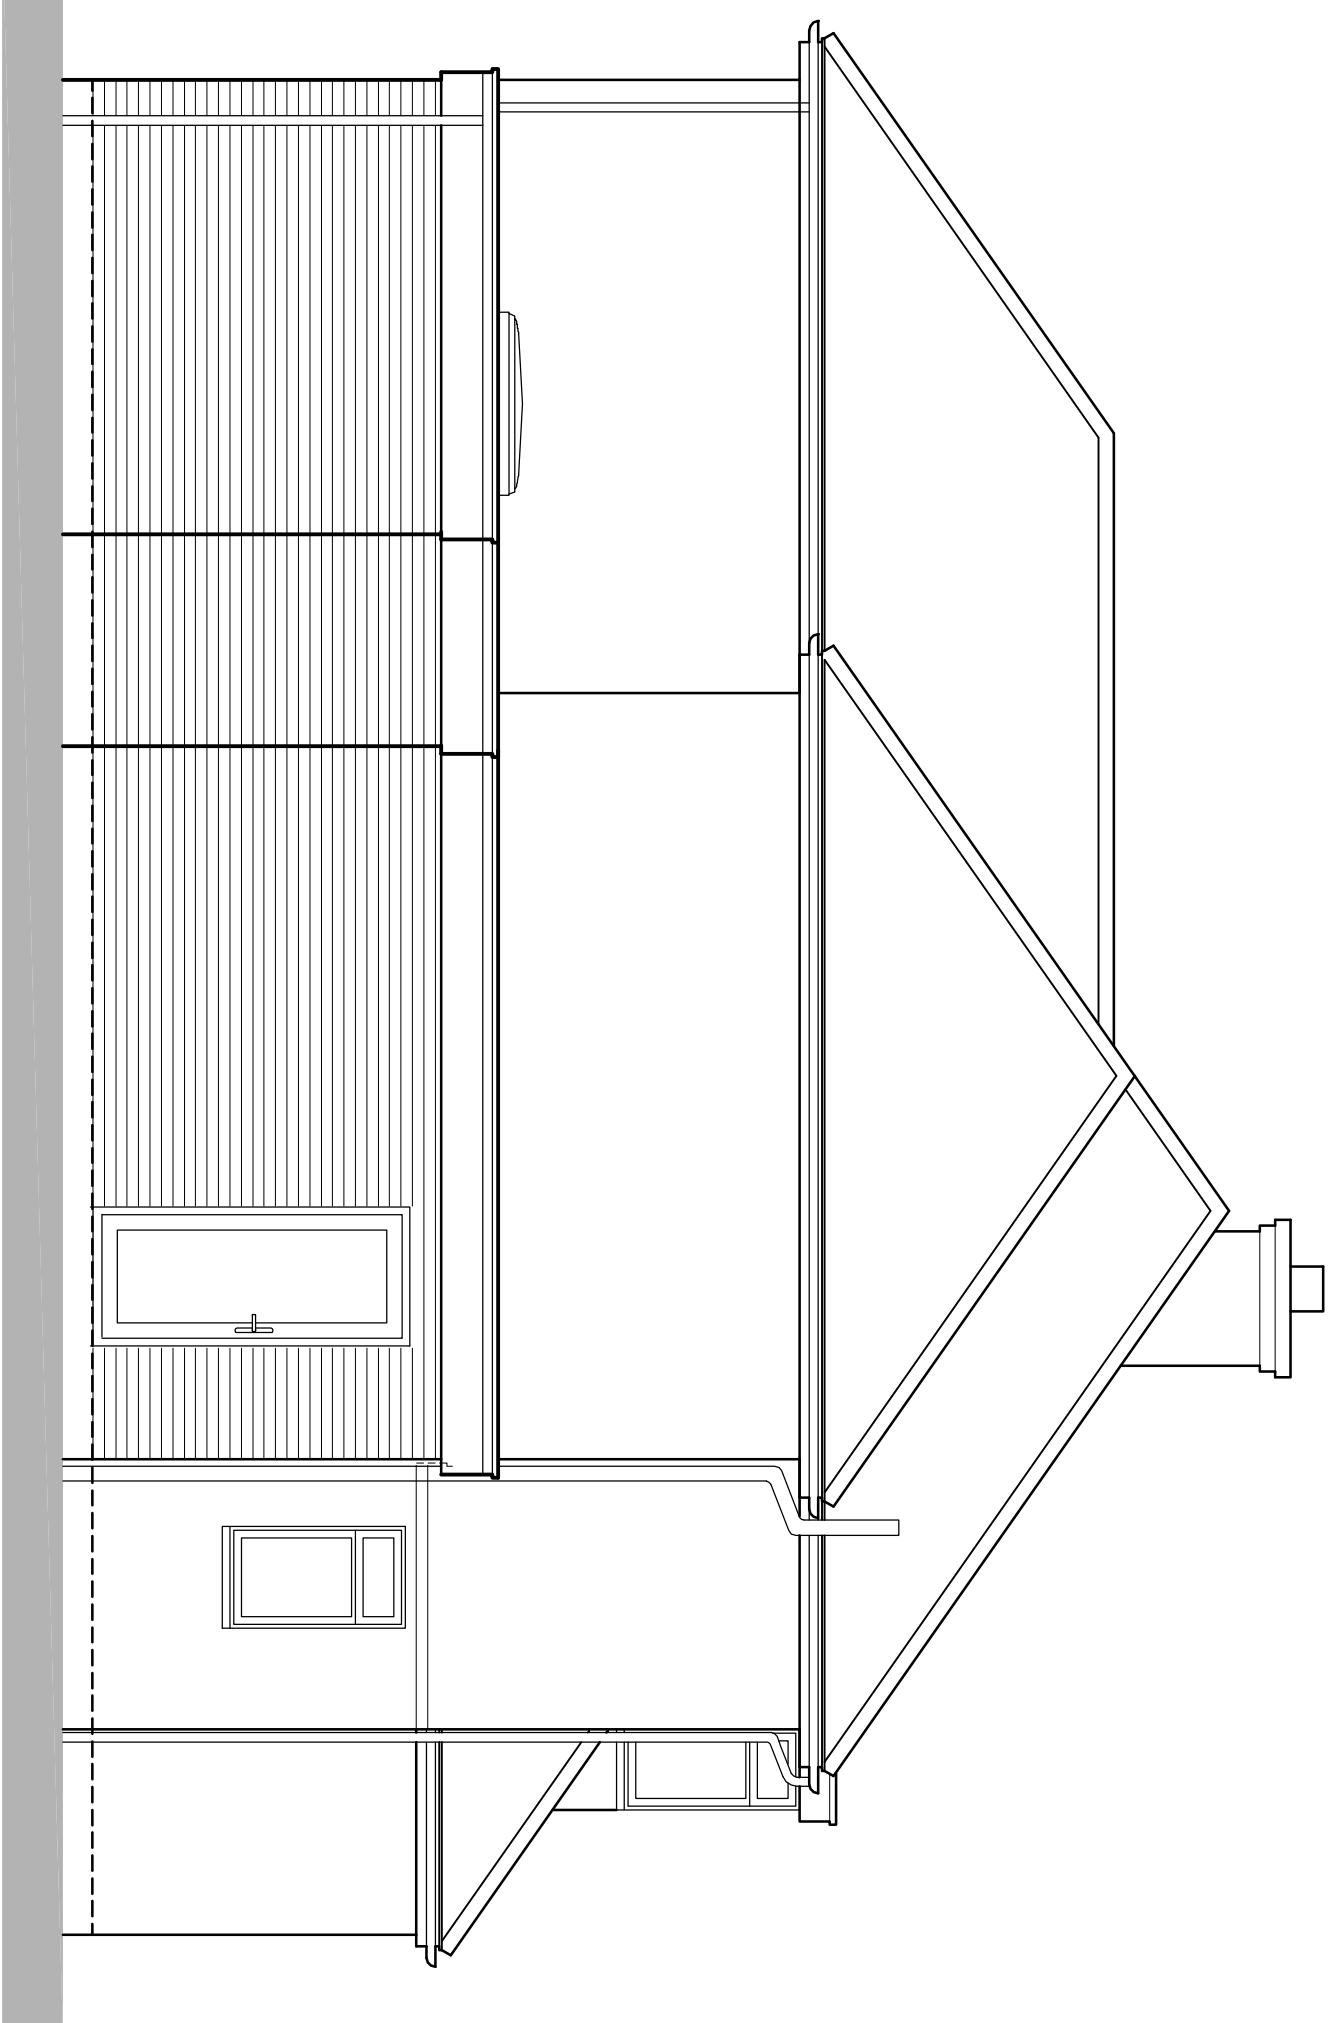


Proposed Side Elevation

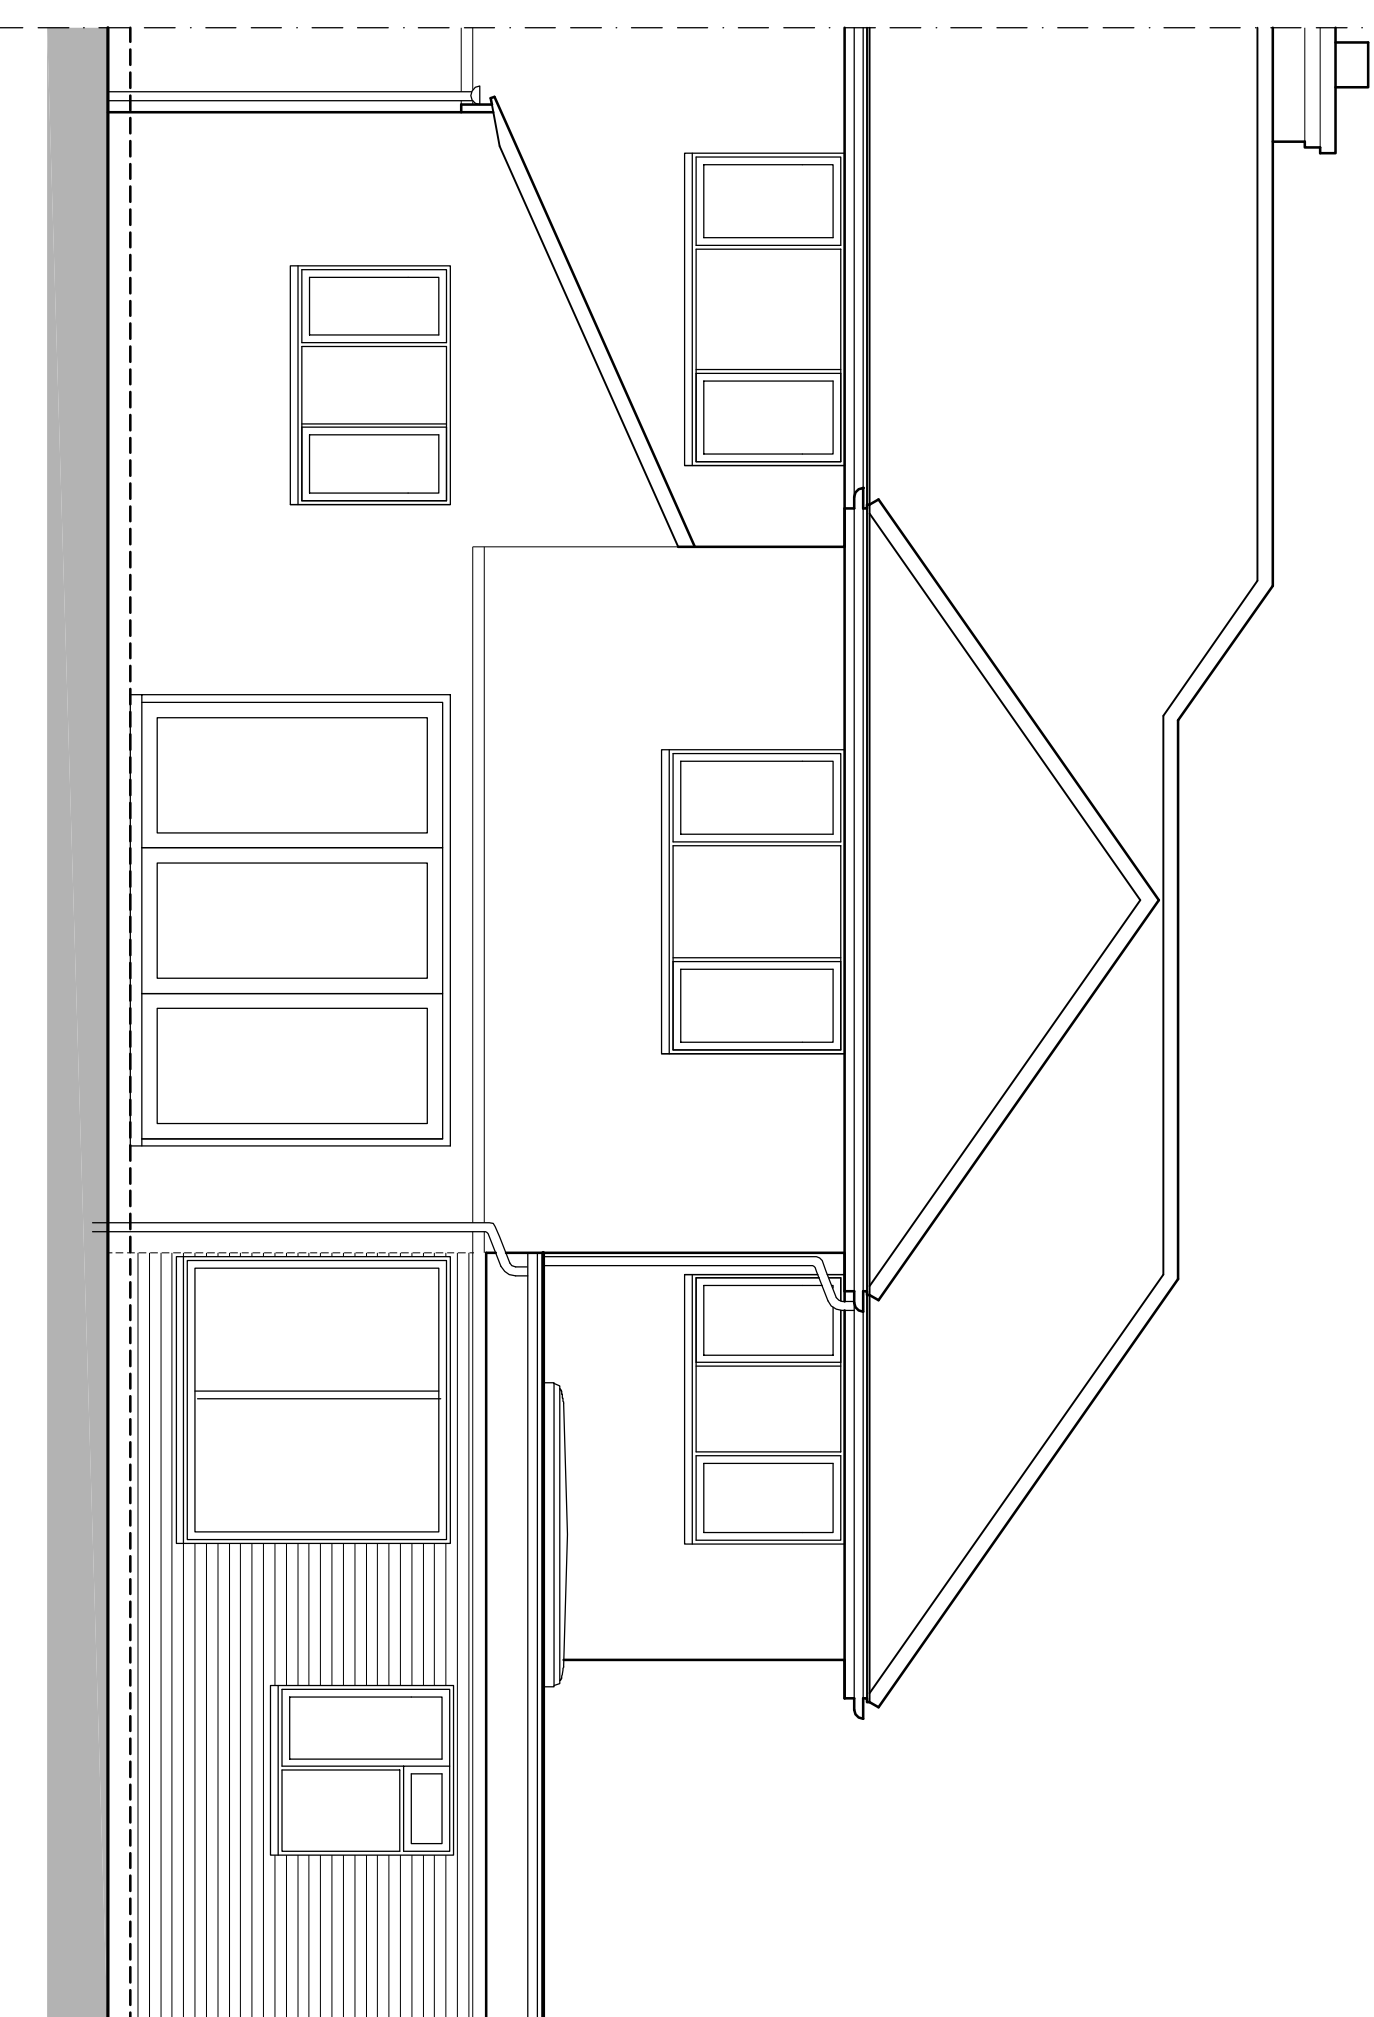

Proposed Rear Elevation

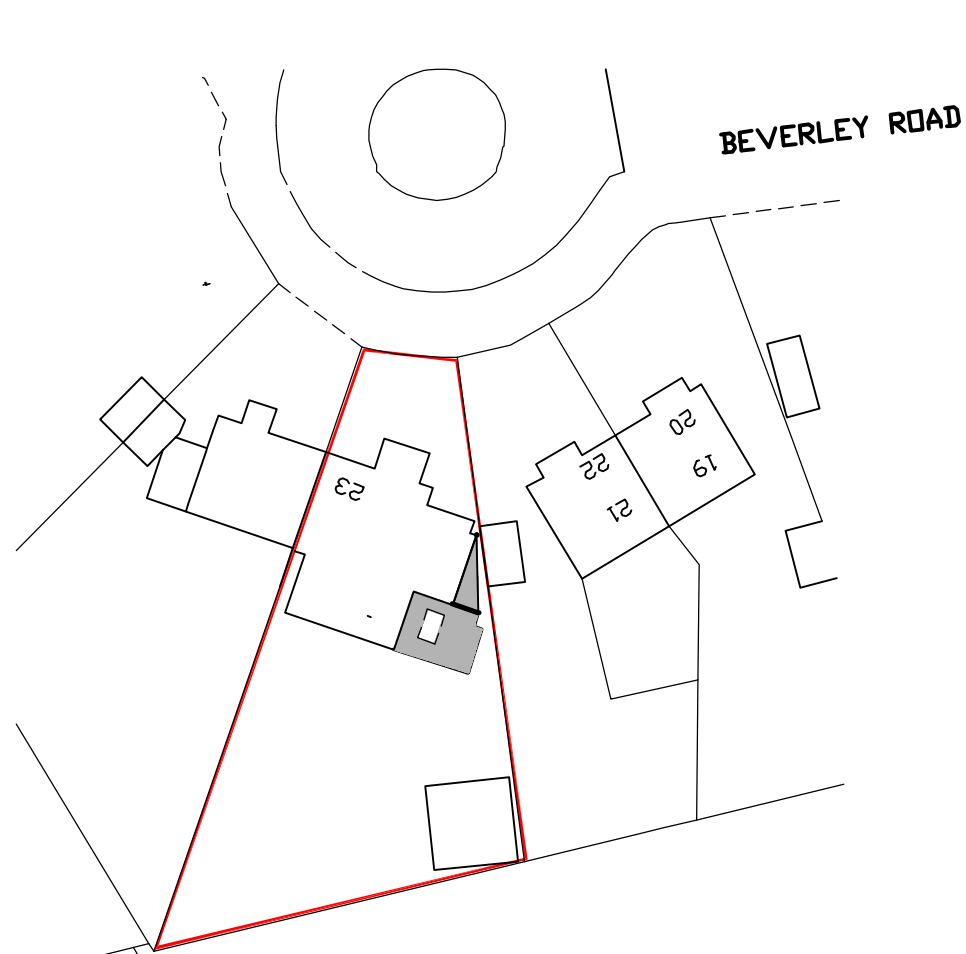

Block Plan 1-500

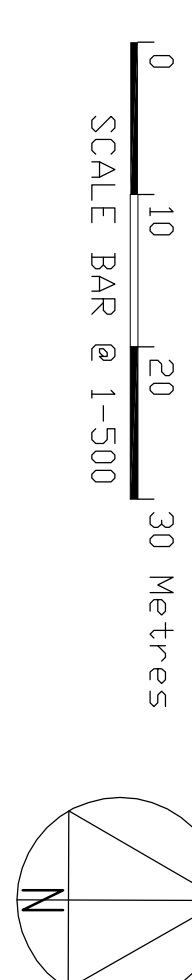

43 Wendover Way, Thelwell, Reading, Berks RG230 4RU Tel & Fax: 0118 941 5249 Mobile: 07967 009862 greg@gregfarrell.co.uk GRE Farrell Building & Design Consultants Planning, Building Regulations & Structural Design		
REVISIONS	Rev.	Description
	A	Site & Block Plans added
		Date
		5-3-2006

23 Beverley Road
Tilghurst

Proposed Plans & Elevations

SCALE 1:50 1:100 DATE February 2026 DRAWING No. 02 *A*