

Disclaimer:

Drawing must not be reissued, loaned or copied without the written consent of BeforeBricks. All errors, omissions, discrepancies should be reported to BeforeBricks immediately. All dimensions to be checked before site fabrication by the contractor, his sub-contractor or supplier. Any deviation from the drawing to be reported to BeforeBricks immediately. This drawing is not intended for purposes of construction.

Notes:

- 3 Existing Ground Floor Plan
- 4 Existing Roof Plan
- 5 Existing South Elevation
- 6 Existing East Elevation
- 7 Existing North Elevation
- 8 Existing West Elevation
- 9 Proposed Ground Floor Plan
- 10 Proposed Roof Plan
- 11 Proposed South Elevation
- 12 Proposed East Elevation
- 13 Proposed North Elevation
- 14 Proposed West Elevation



BeforeBricks

020 4586 8996

hello@beforebricks.com

https://www.beforebricks.com/

3rd Floor, 86-90 Paul St.
London EC2A 4NE

Client: Bicky Chemjong

Site: 242A Gainsborough Road,
Reading, RG30 3BP

Project description:
Construction of a porch.

Title: Existing and
Proposed Plans

Drawing Status: **PLANNING**


Date: 05/03/2026 Drawn by: TR
Scale: 1:100 at A1 Checked by:




Northpoint for drawings No/s 3,4,9,10:




Drawing No/s: 3-14

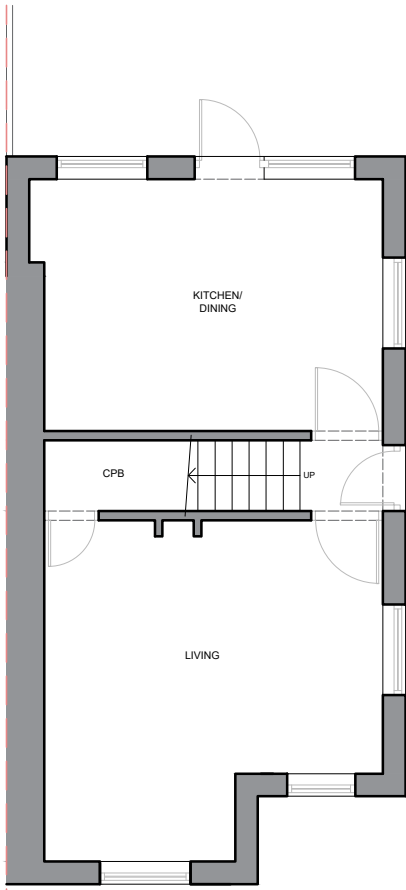


3

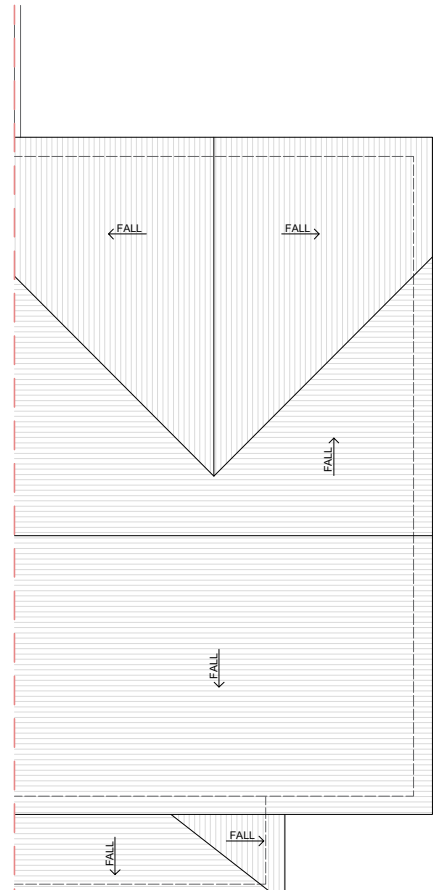


4

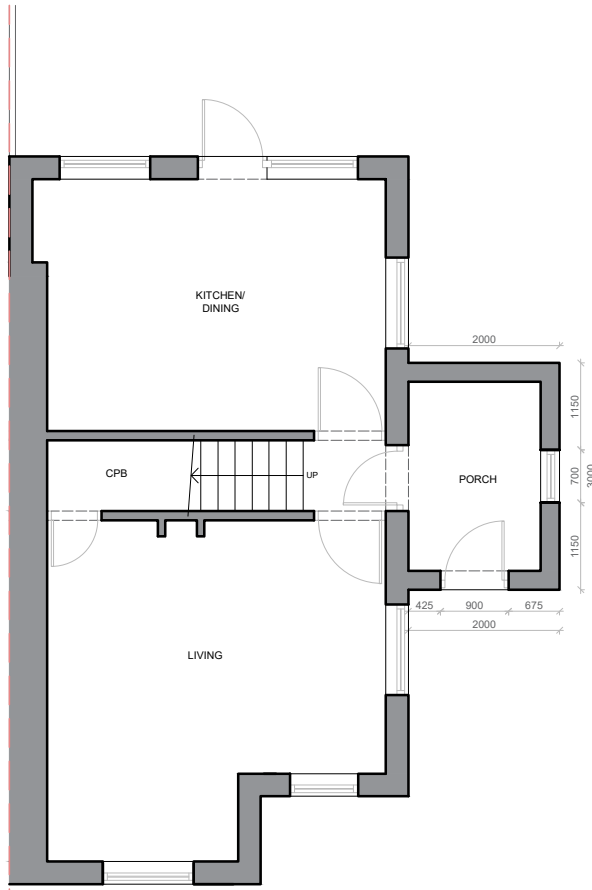

9

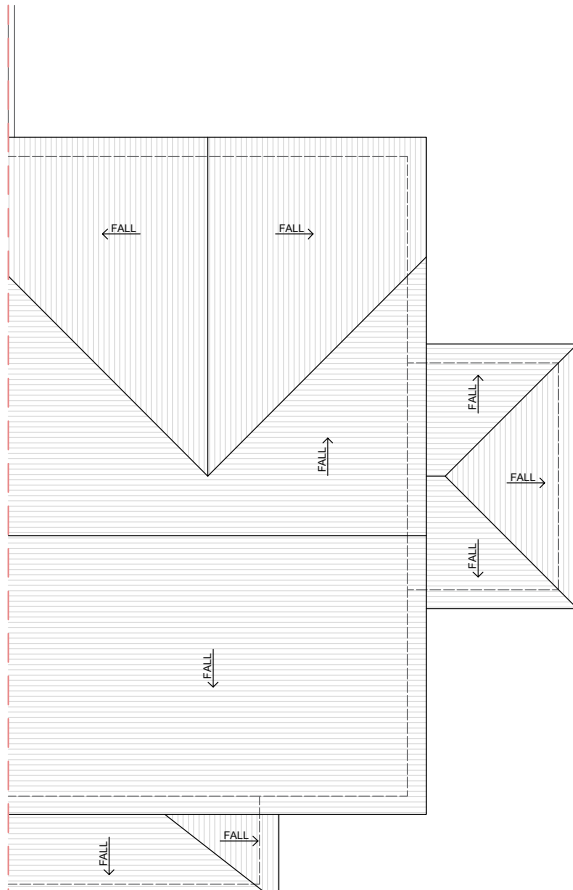


10

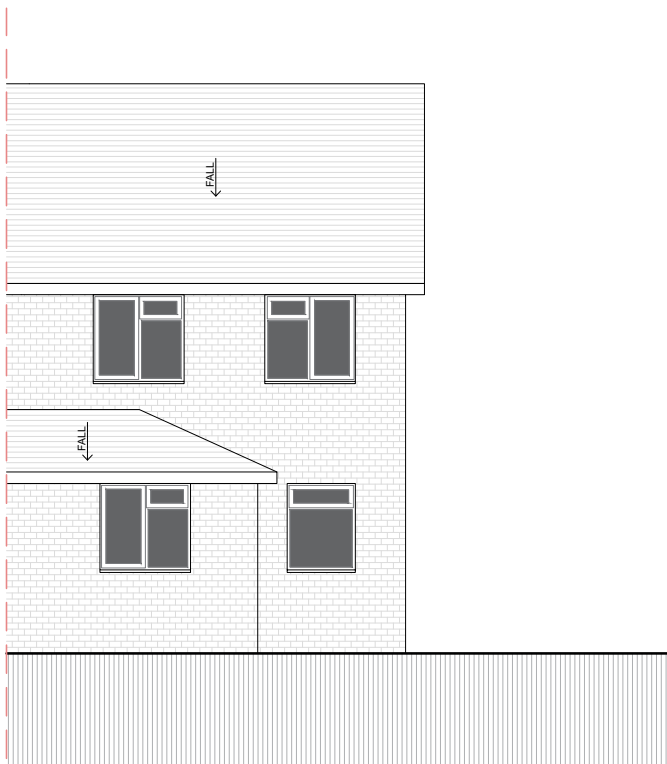

5



6

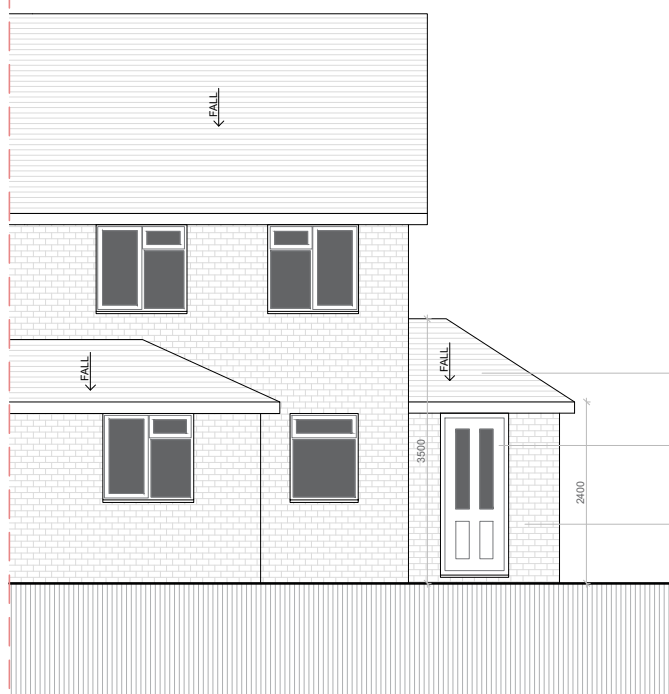


11




12




7

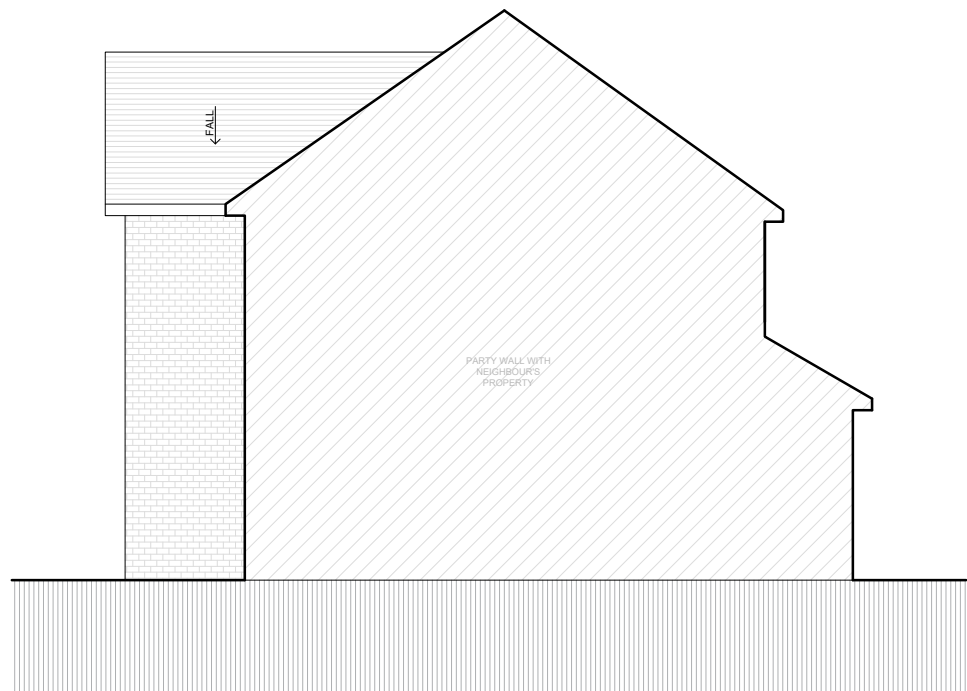

8

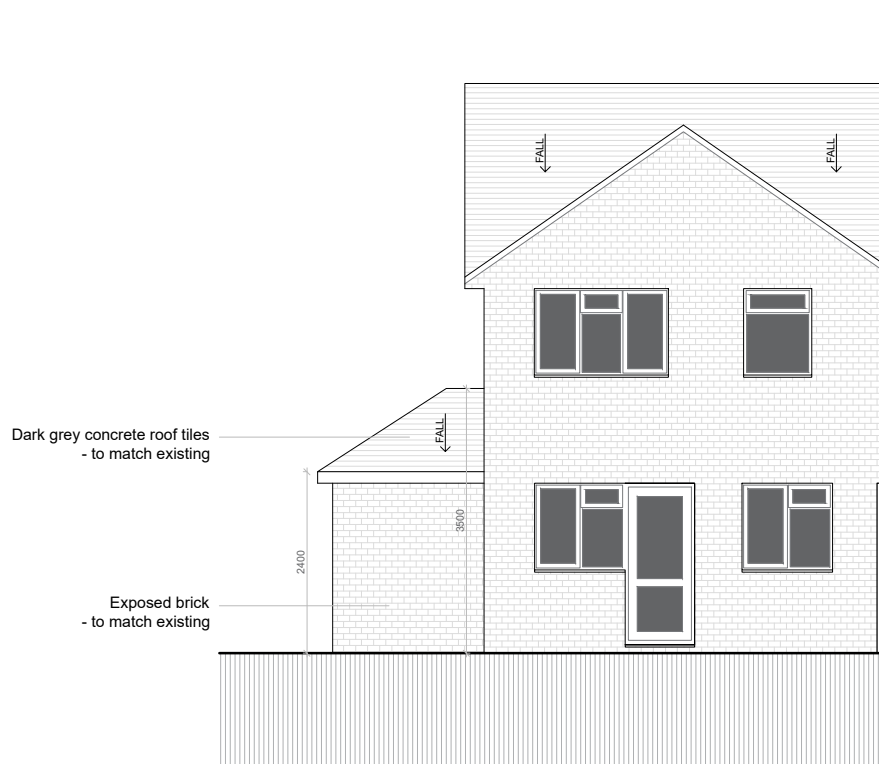

13

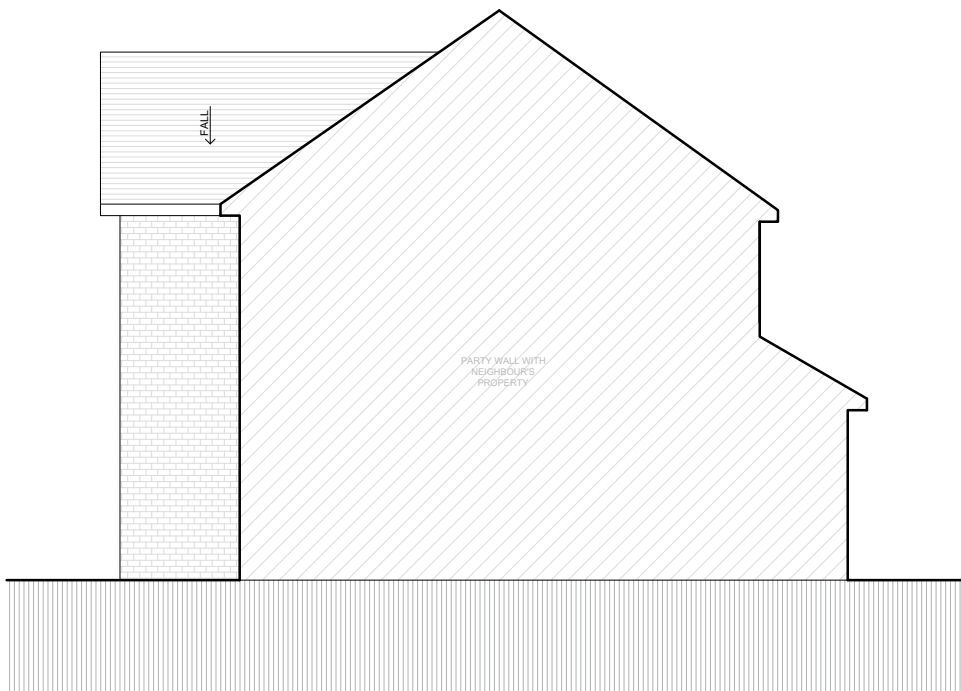

14