


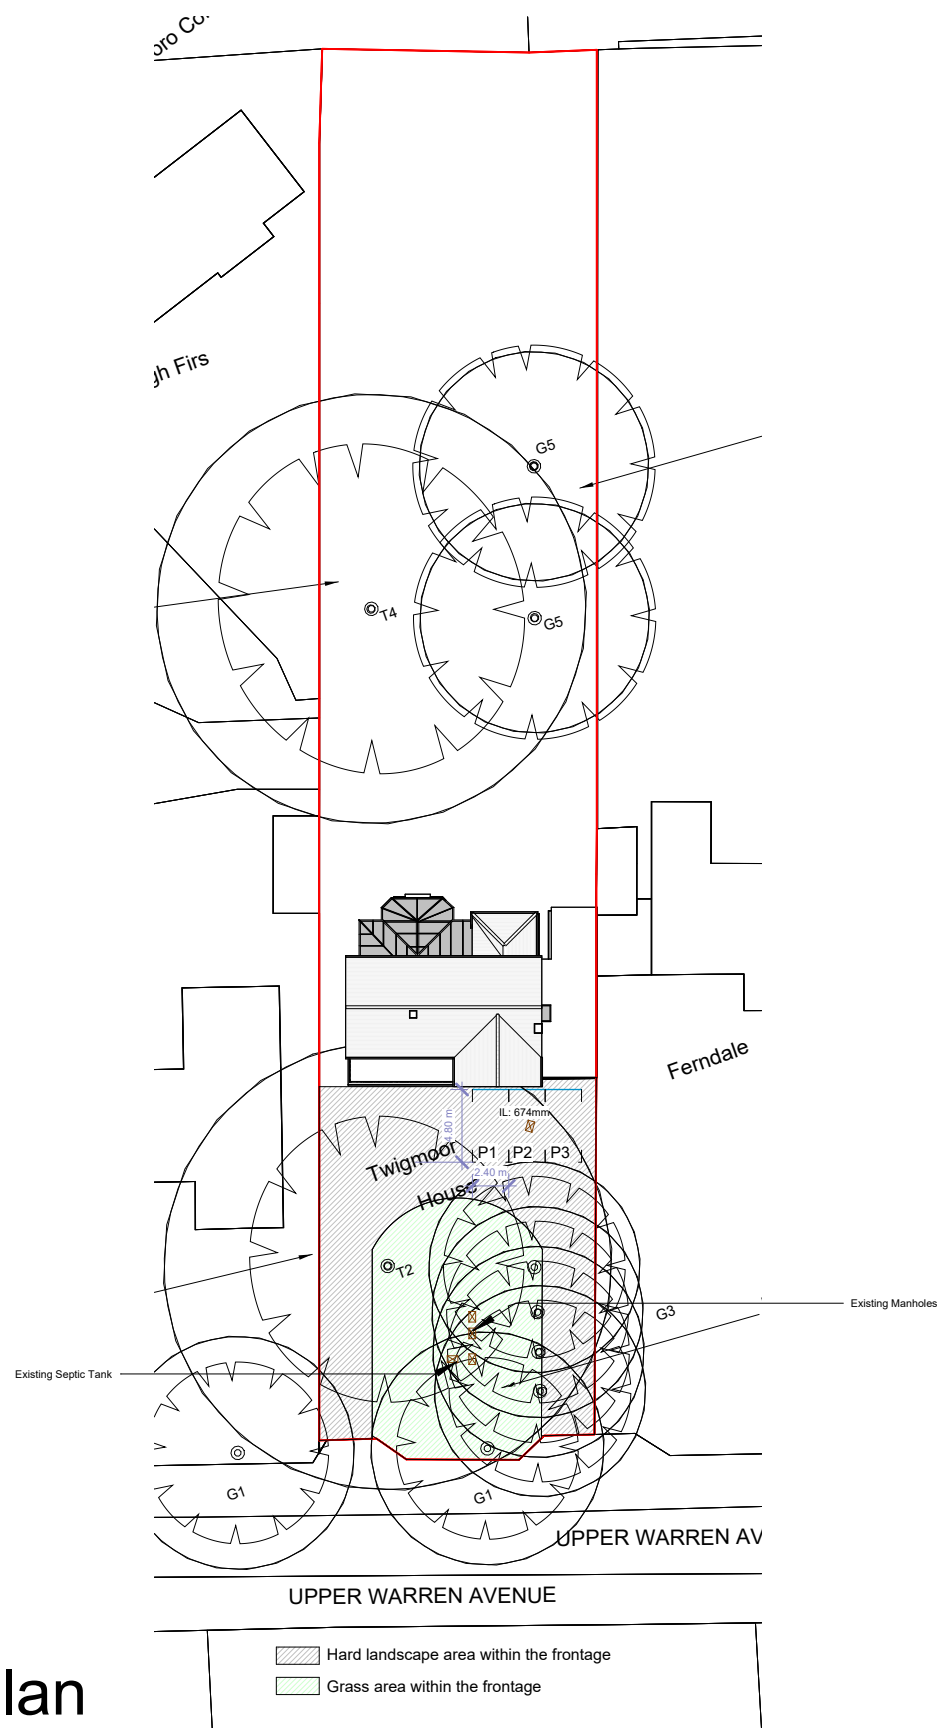


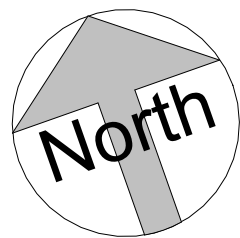

Site Plan

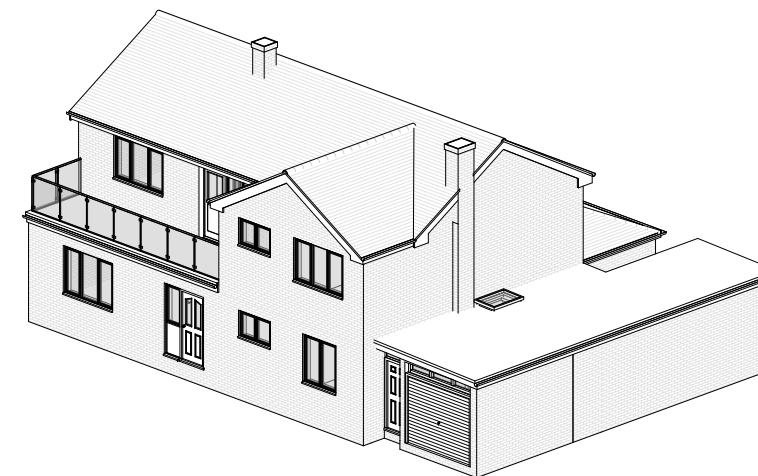

3D View 1

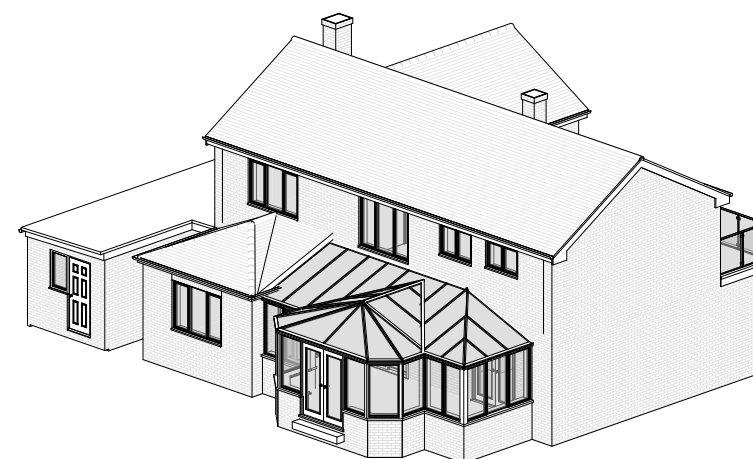

3D View 2



FLUENT
ARCHITECTURAL DESIGN SERVICES
TEL: 0800 043 8838
E-MAIL: INFO@FLUENT-ADS.CO.UK
WEB: FLUENT-ADS.CO.UK

Twigmoor House Upper Warren Avenue
Reading

Existing Site Plan and 3D Views

Scale @ A3
As indicated

Date
31.07.2025

Drawn by
SZ


Drawing number
P.M.100

Project number
2397



Rev
B

Key:


Existing Proposed SVP Boundary line
Existing drainage Proposed drainage Overhead

 

No.	Description	Date
0	First Draft	
A	Revision 10	11.02.26
B	Revision 12	03.03.26

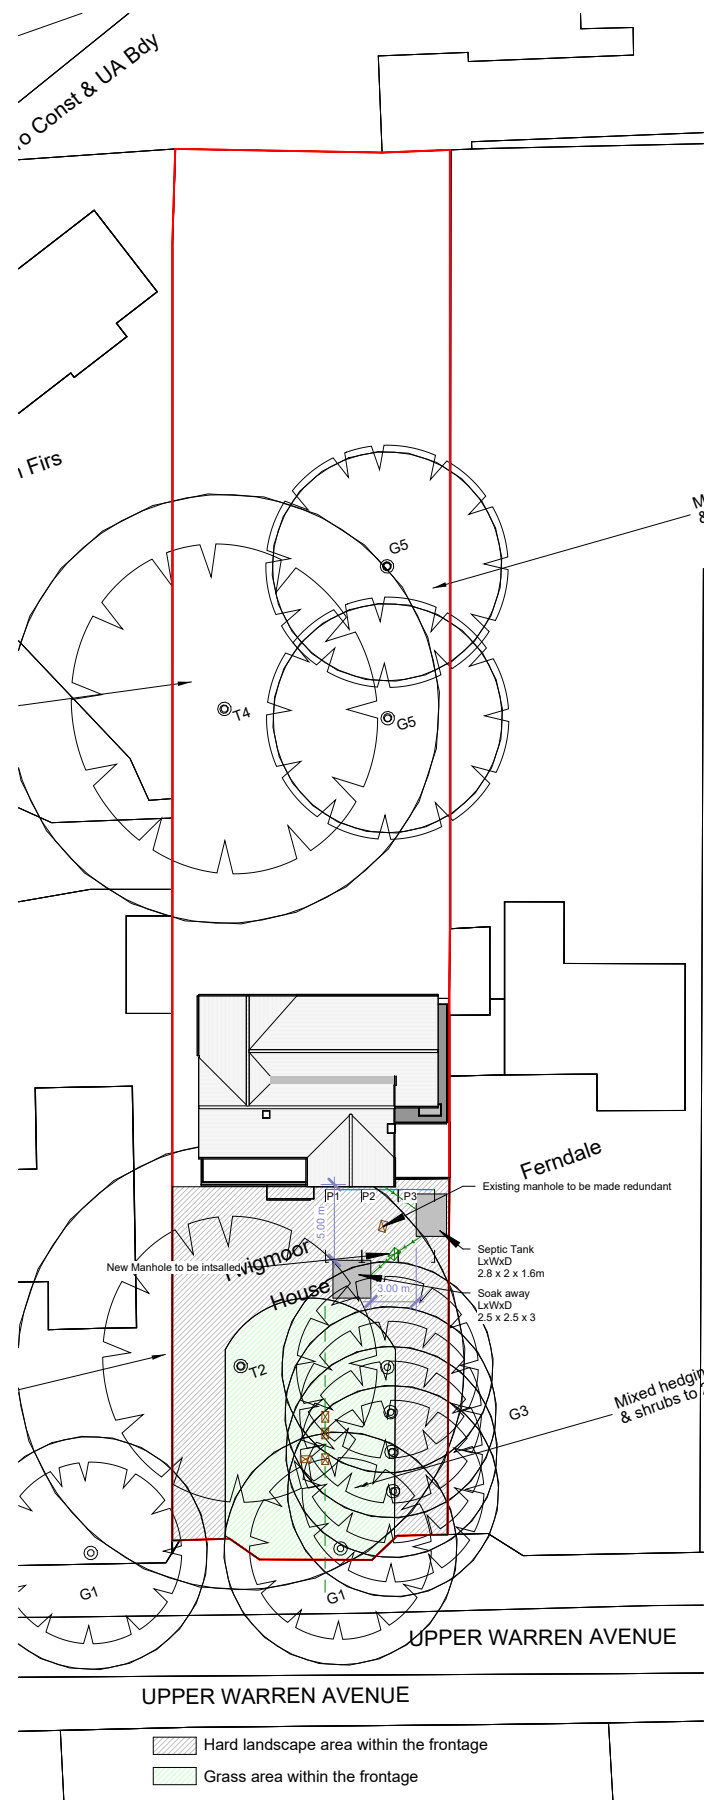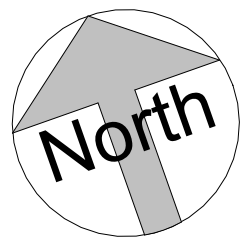

Site Plan

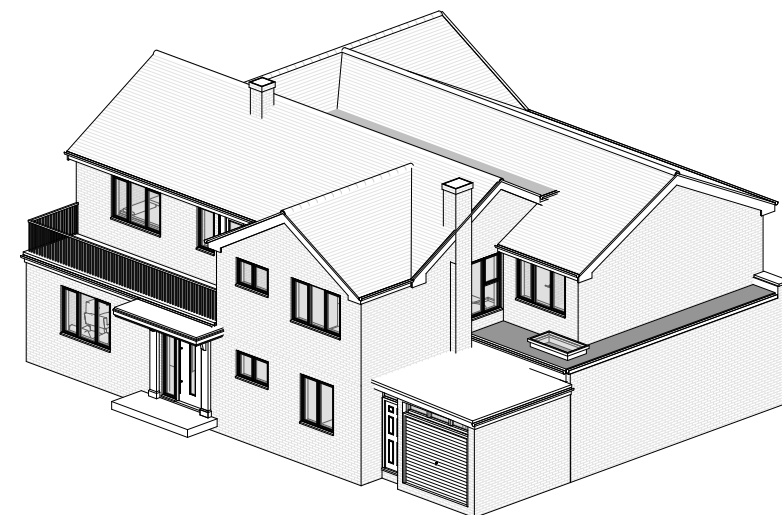

3D View 1



3D View 2



FLUENT
ARCHITECTURAL DESIGN SERVICES
TEL: 0800 043 8838
E-MAIL: INFO@FLUENT-ADS.CO.UK
WEB: FLUENT-ADS.CO.UK

Twigmoor House Upper Warren Avenue
Reading

Proposed Site Plan and 3D Views

Scale @ A3
As indicated

Date
31.07.2025

Drawn by
SZ


Drawing number
P.M.400

Project number
2397

Rev
I

Key:

Existing Proposed SVP Boundary line
Existing drainage Proposed drainage Overhead

 

No.	Description	Date
C	Client's comments (3)	16.09.25
D	Drawing amended	17.10.25
E	Drawing amended	26.11.25
F	Revision 10	11.02.26
G	Revision 11	23.02.26
H	Revision 12	03.03.26
I	Revision 13	05.03.26