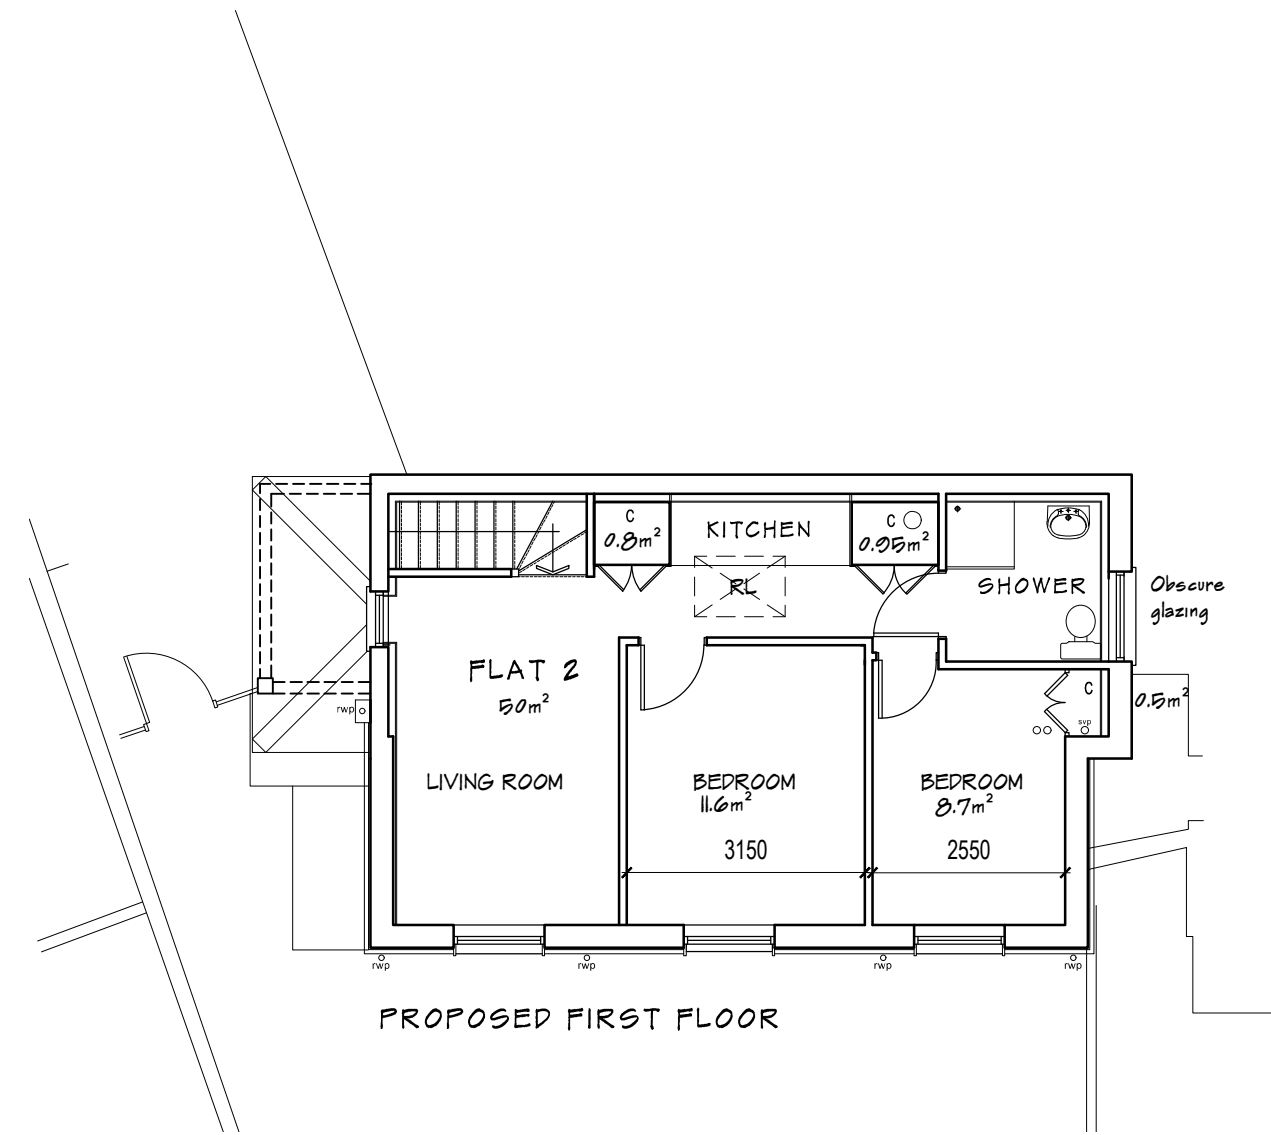
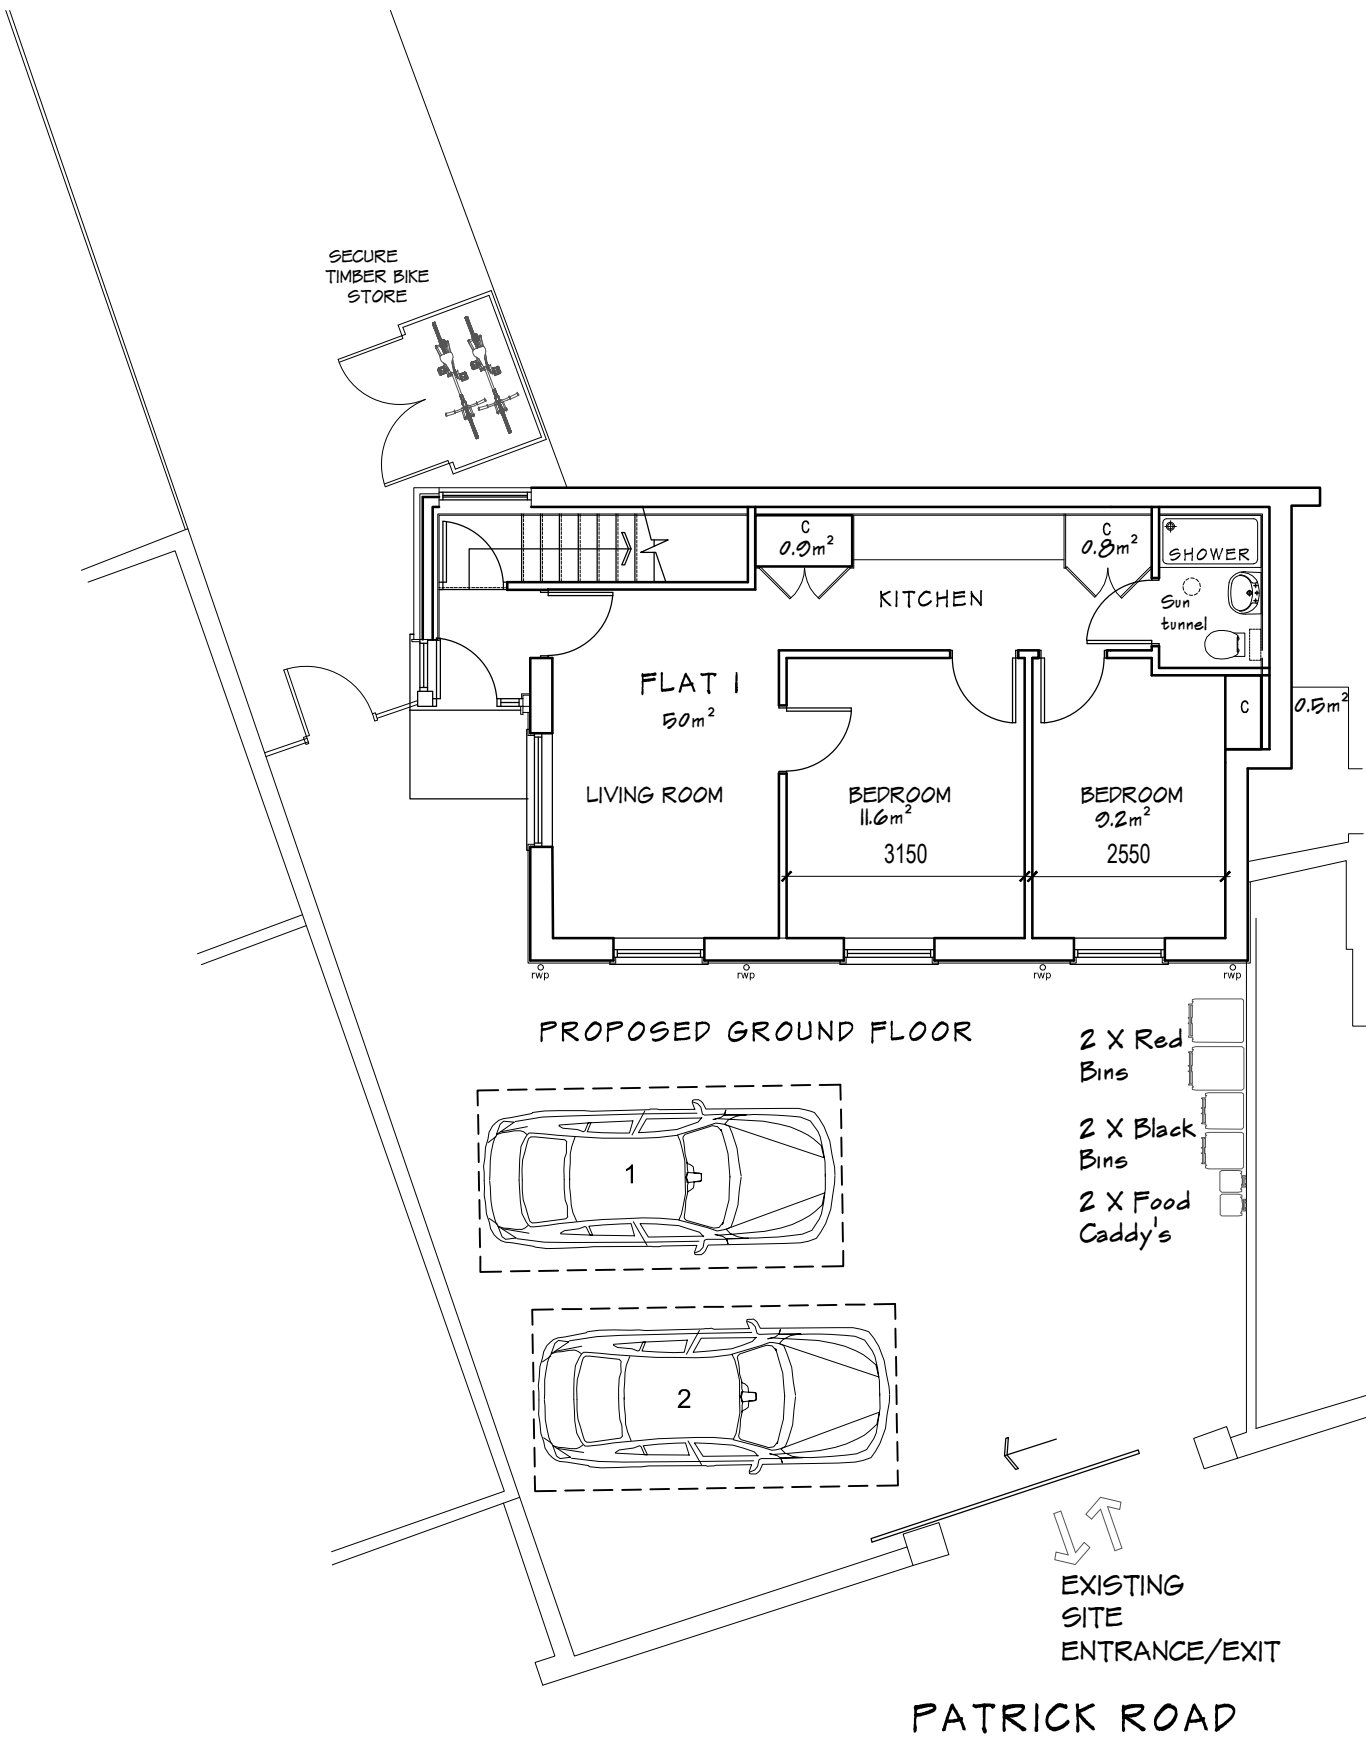


1:100 scale Bar
This Drawing has been produced for printing onto A3 size paper,

0m 1m 2m 4m 8m

1:100 on A3

REV	COMMENTS	DATE

STL SHAUN TANNER
ARCHITECTURE & PLANNING

www.stlarchitecture.co.uk studio@stlarchitecture.co.uk 0118 989 0808

CLIENT Elegant PPM
PROJECT 1A Patrick Road
Caversham, Reading, RG4 8DD
DRAWING Proposed Floor Plans

STATUS Planning
SCALE 1:100@ A3 DRAWN Pari CHECKED NO 4030/201 REV REV

DATE Feb 2026

THIS DRAWING MUST NOT BE SCALED UNLESS ISSUED FOR PLANNING PURPOSES. ALL DIMENSIONS ARE TO BE VERIFIED PRIOR TO SETTING OUT, COMMENCING WORK, OR PRODUCTION OF FABRICATION DRAWINGS. REPORT ANY DISCREPANCIES TO THE SUPERVISING OFFICER IMMEDIATELY. ©