




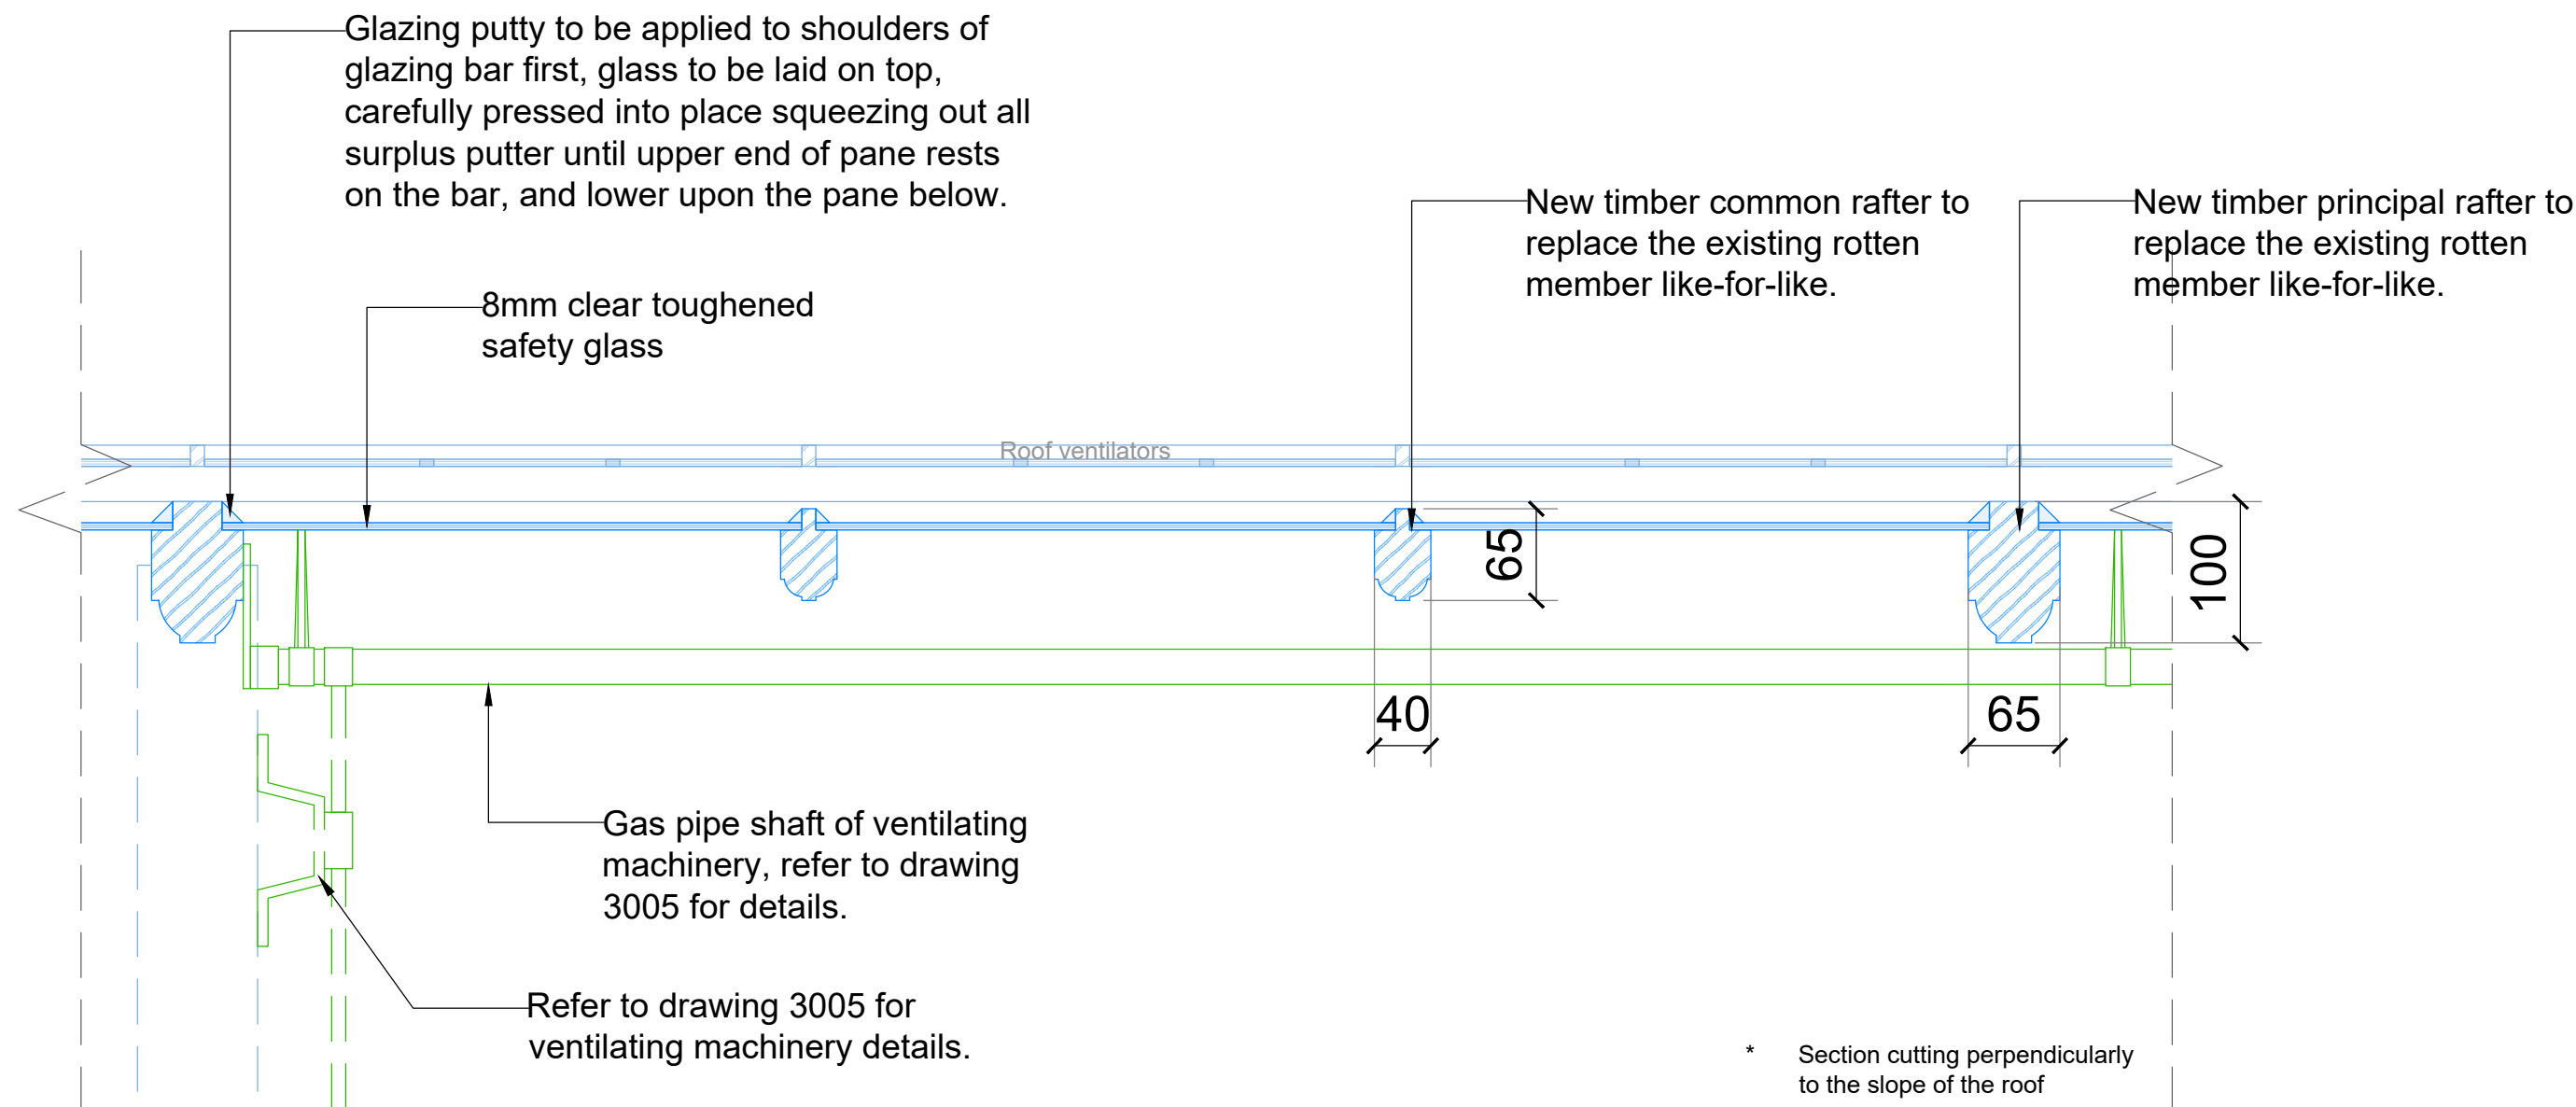



1 Reference East Elevation As Proposed  
3002 1:50@A1

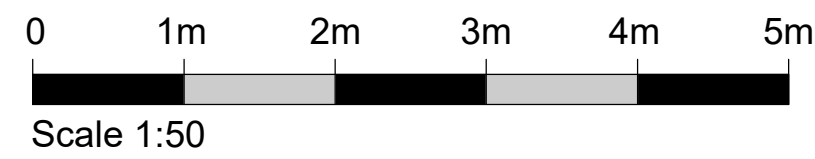


2 Glazed Roof Joinery Detail  
3002 1:5@A1

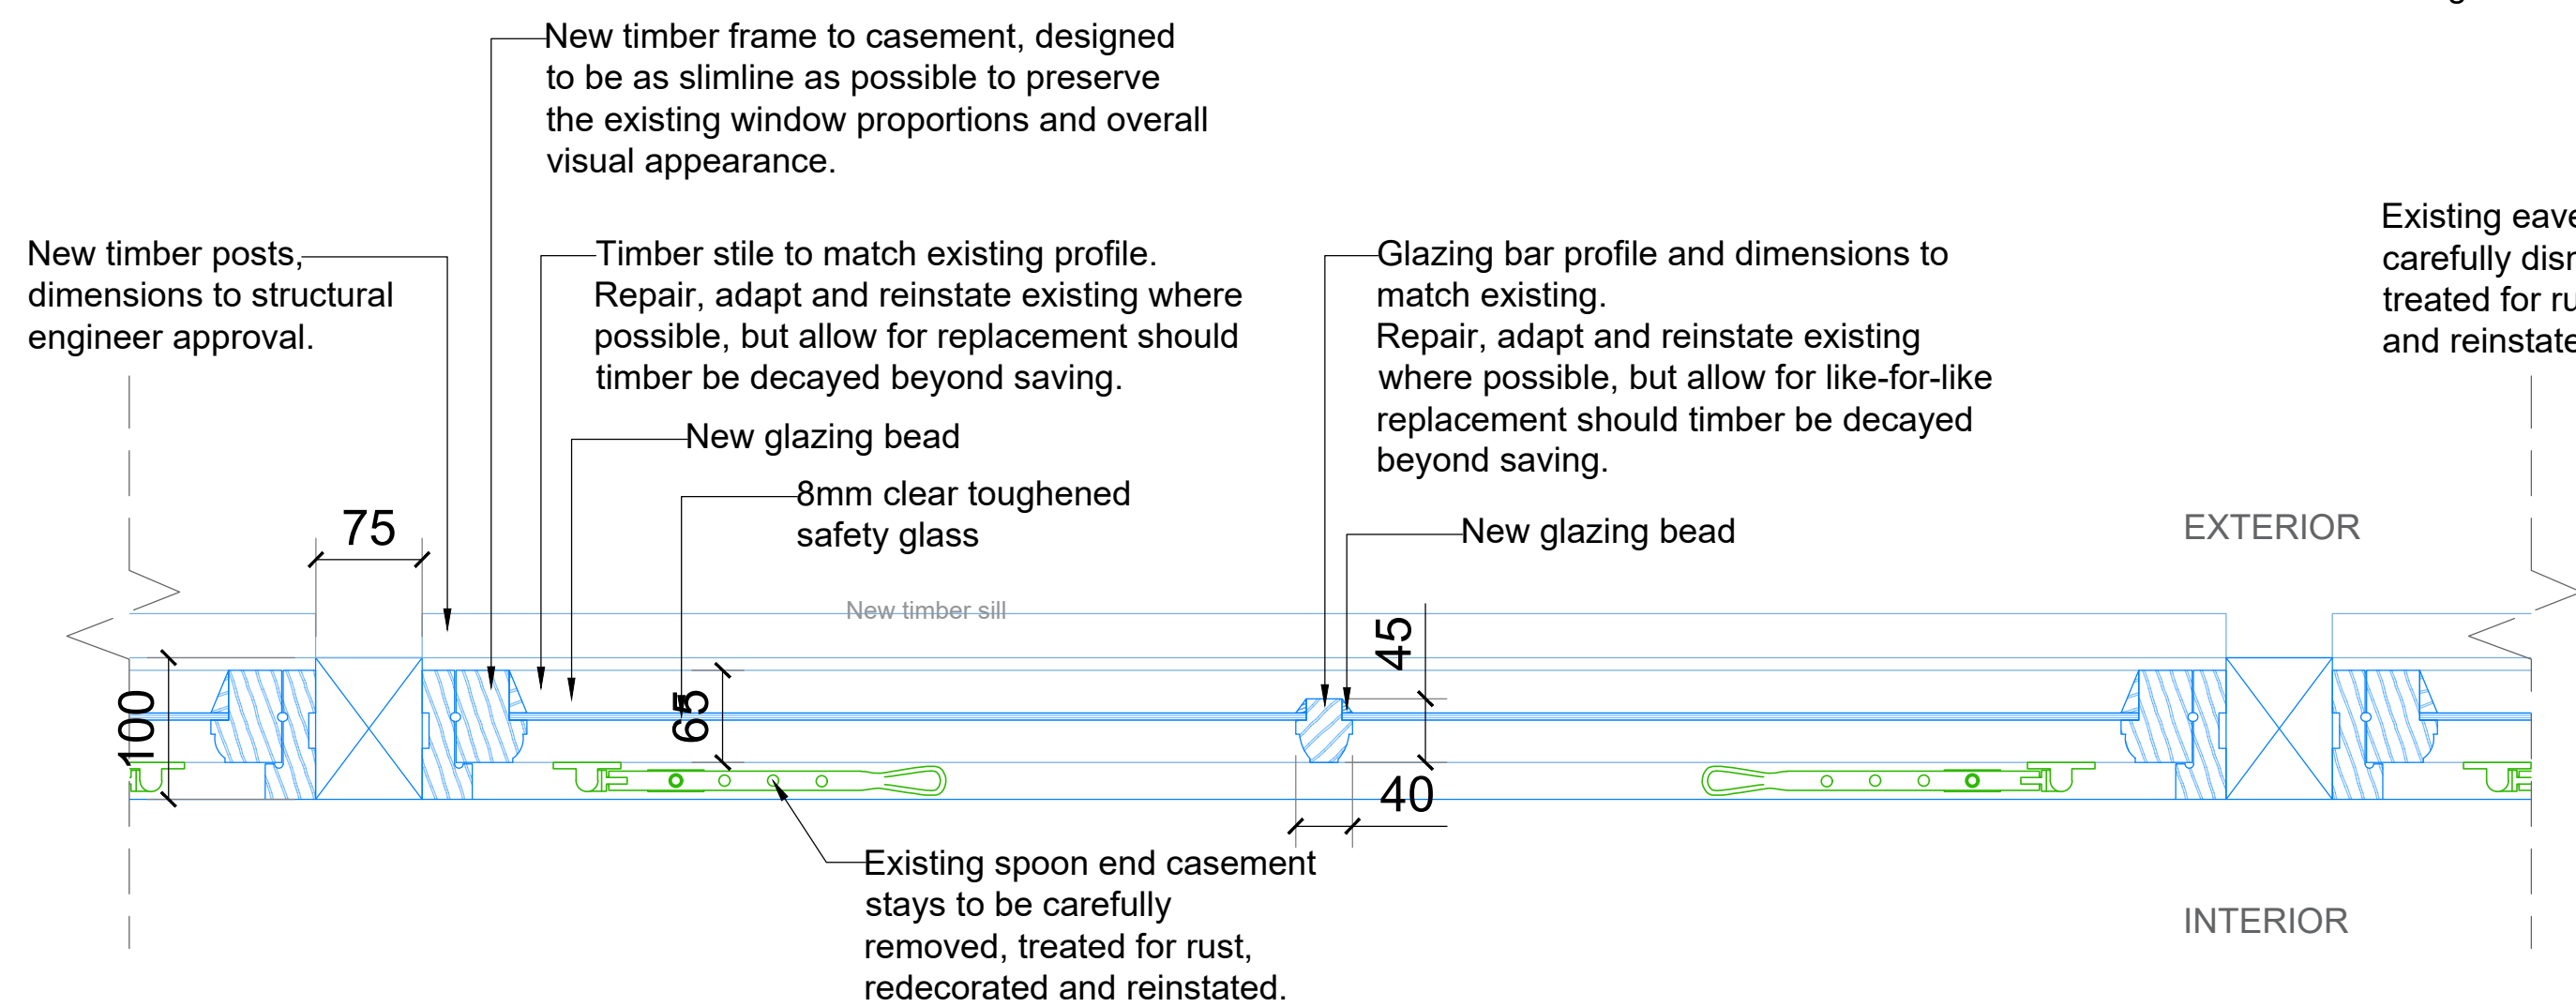

4 Top Hung Casement Window Plan Section - Joinery Detail  
3002 1:5@A1

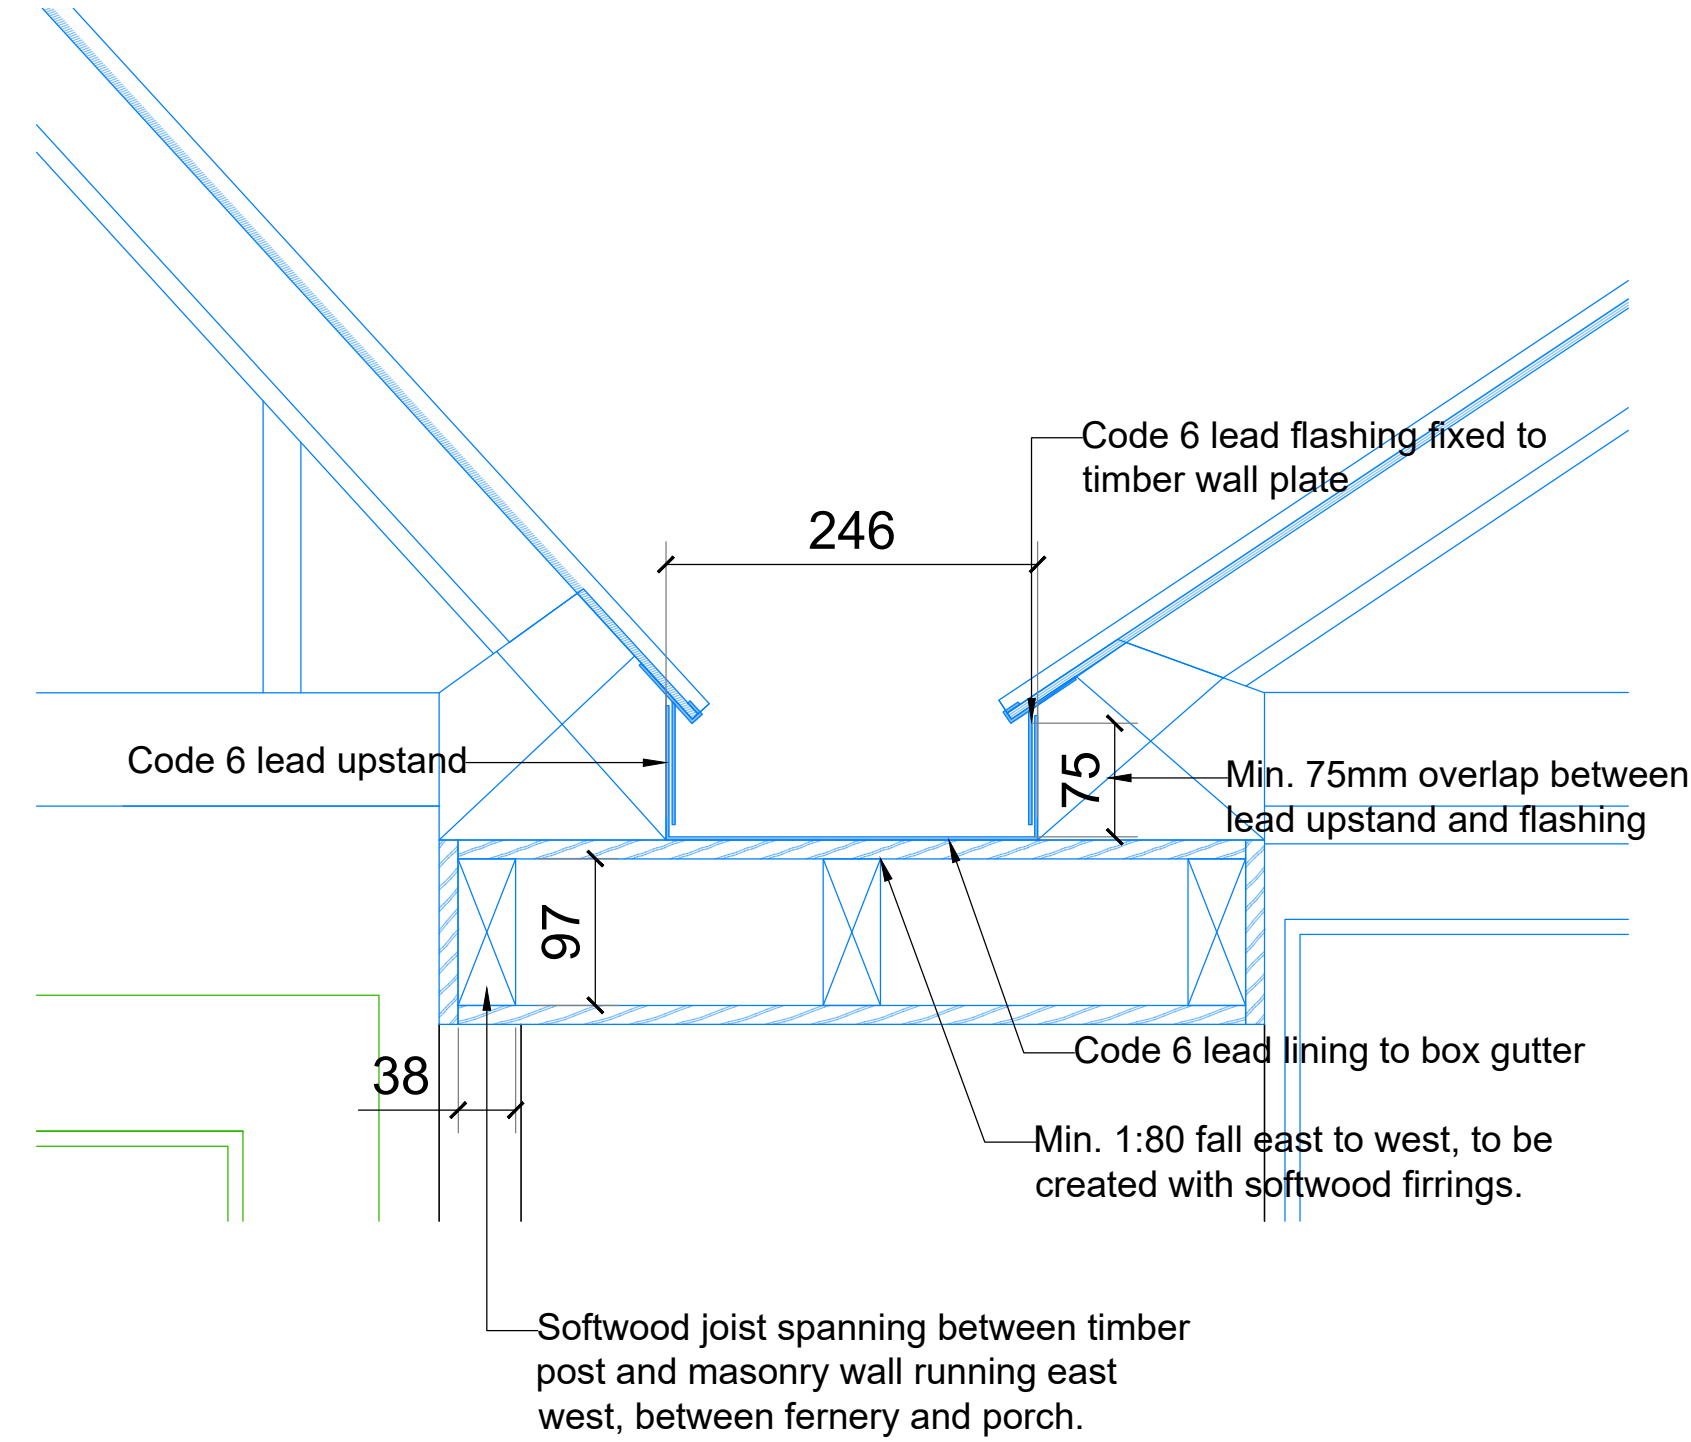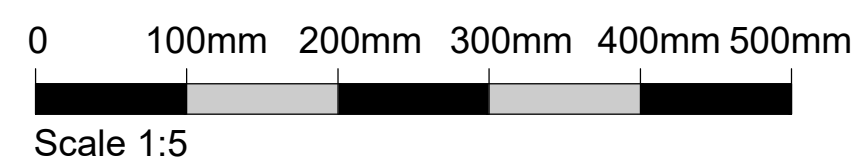

5 Lead lined box gutter between porch and fernery roofs  
3002 1:5@A1

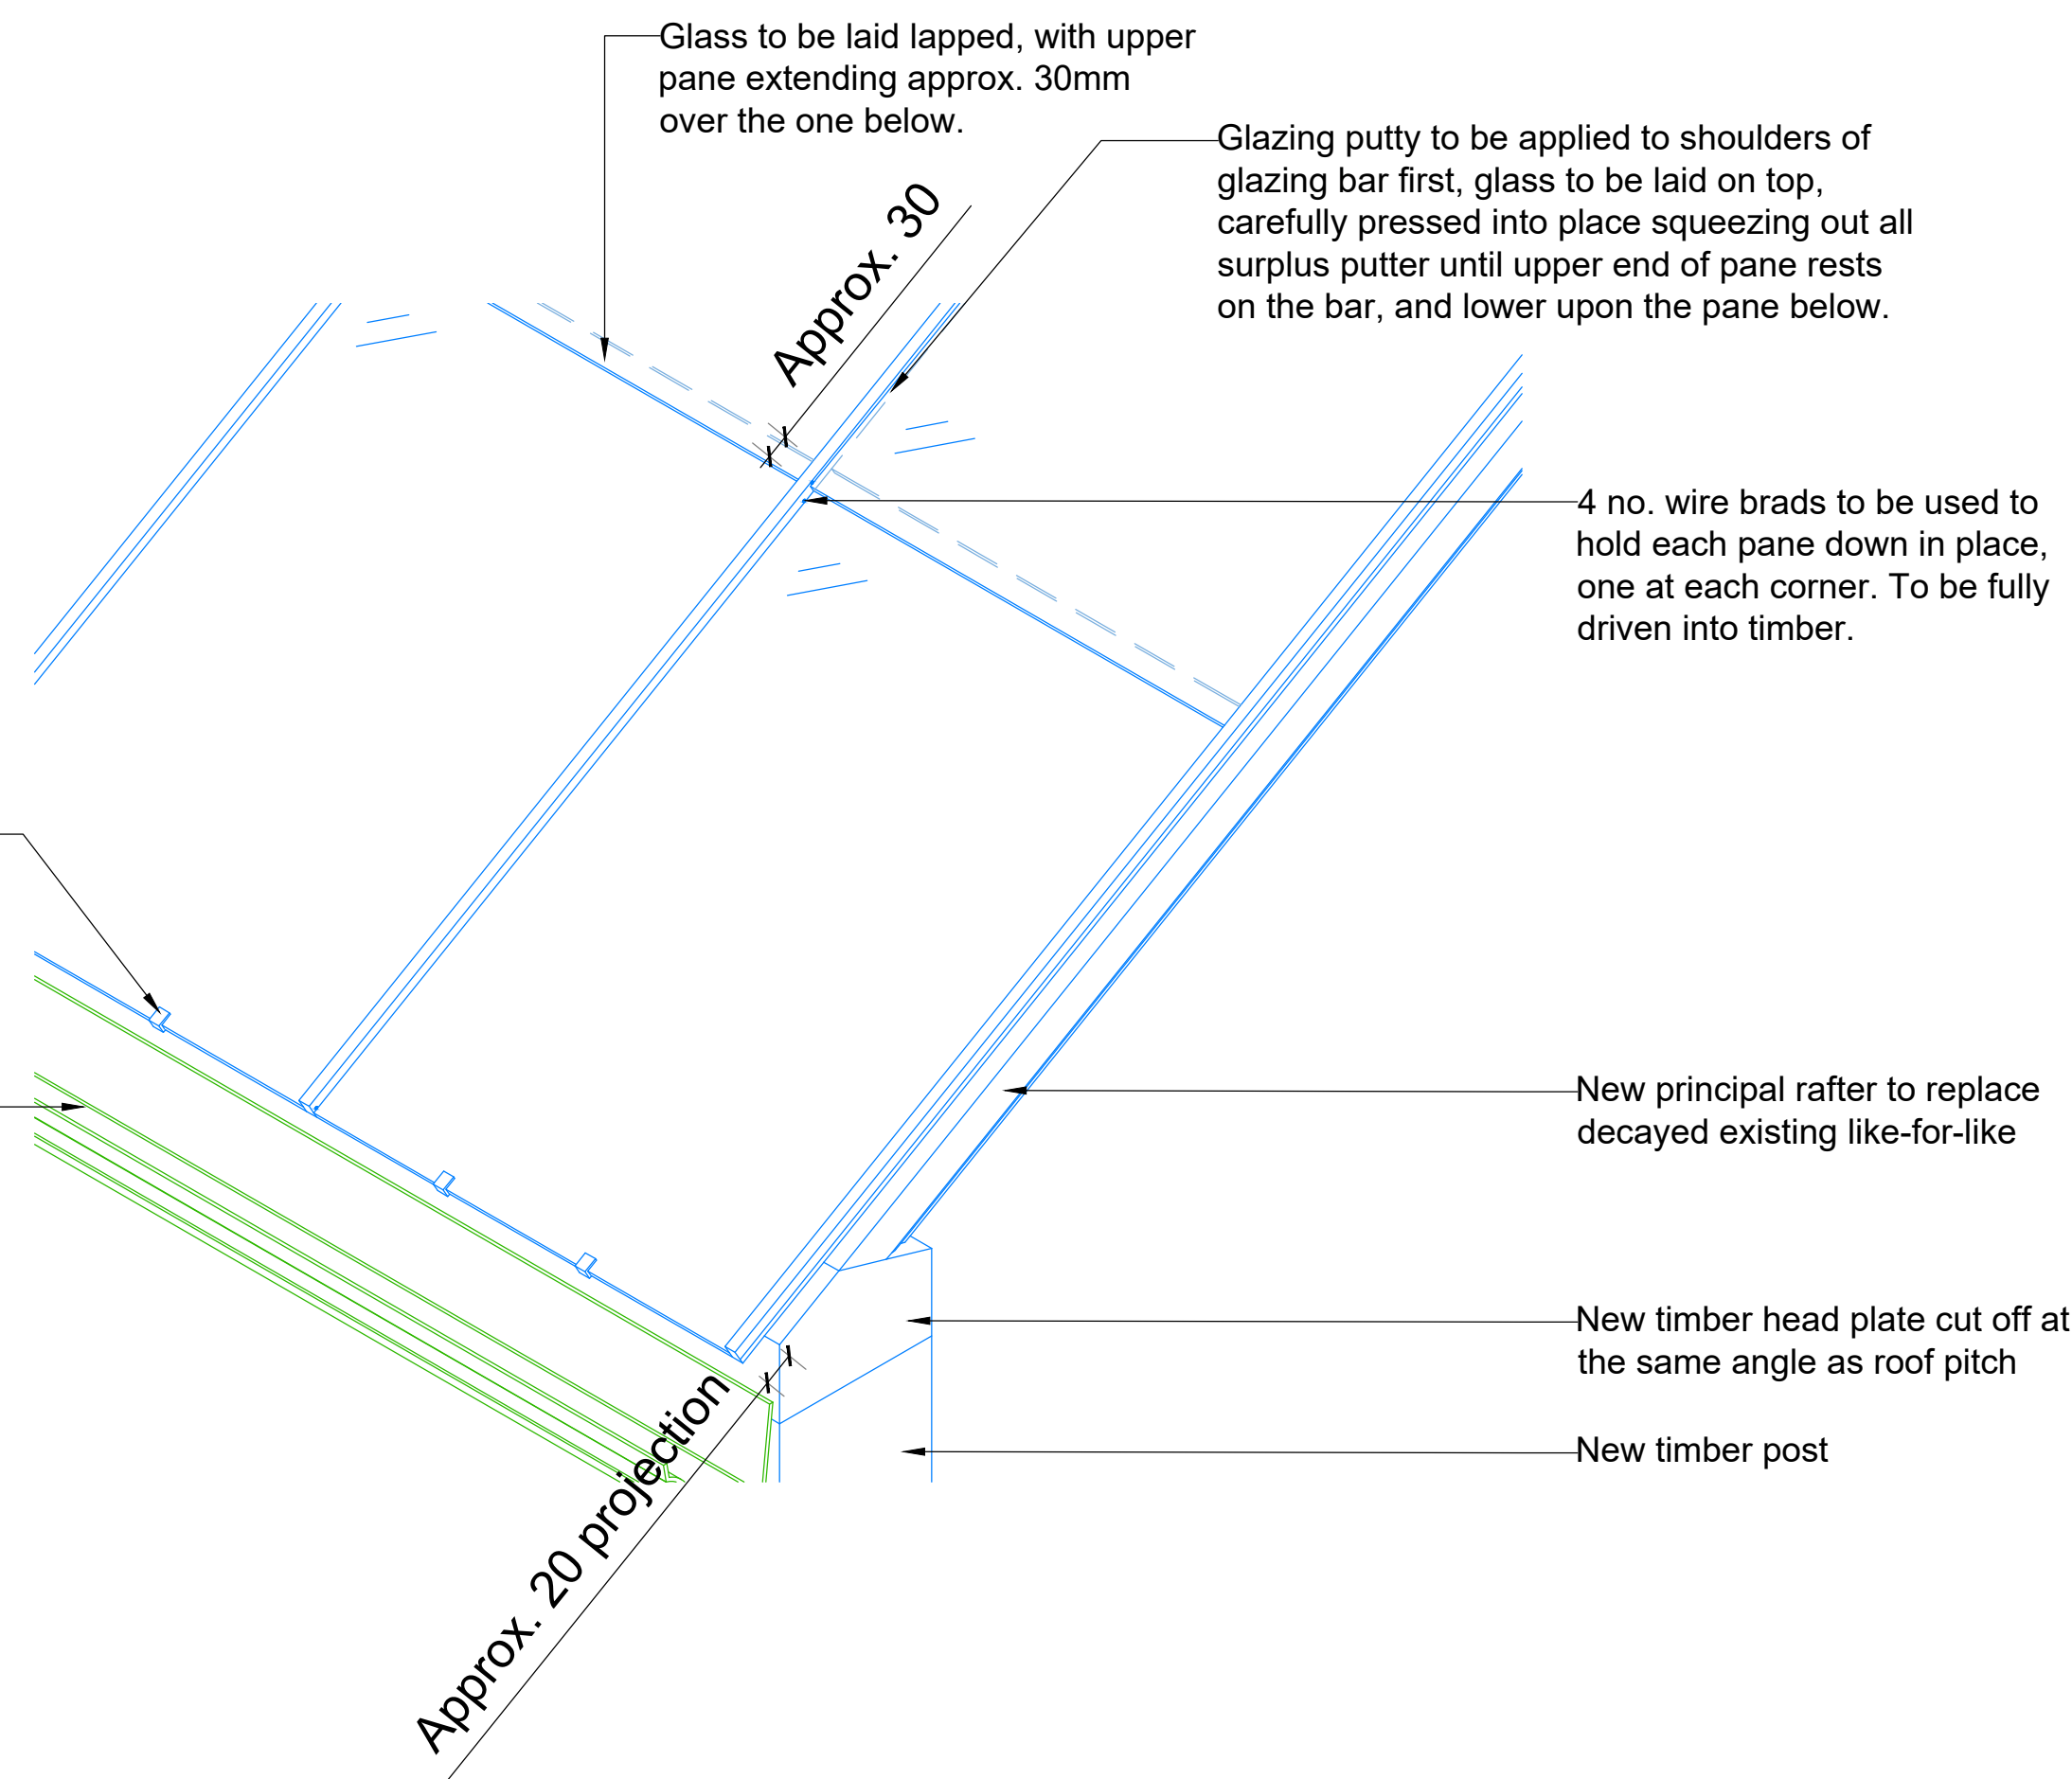

3 Roof Eaves Detail As Proposed  
3002 Not to scale

**Notes:**  
Drawings are based on survey data however any discrepancies, should be notified to Purcell in writing.


Due to the scales used any measurements from this drawing should include an appropriate level of tolerance.  
Where appropriate site dimensions should be taken to verify accuracy of measurement.

All dimensions are in millimetres unless noted otherwise.

Purcell shall be notified in writing of any discrepancies.

The digital content in this DWG file is the property of Purcell Architecture Limited and is shared for information only. Do not copy, share, or reuse any part of it without our written permission.

**Key Plan**  
not to scale

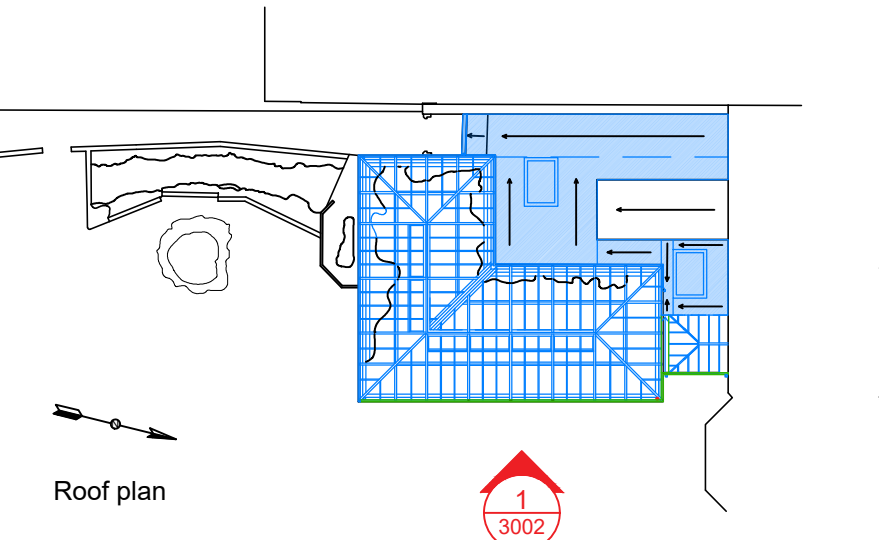

Proposed new elements / replacements

Proposed repairs & reinstatement

Refer to drawing 3005 for metalwork repair requirements.

|     |            |    |     |                             |
|-----|------------|----|-----|-----------------------------|
| C01 | 19.02.2026 | AW | WH  | For LBC Condition Discharge |
| REV | DATE       | BY | CHK | DESCRIPTION                 |

CLIENT  
**University of Reading**  
PROJECT  
**The Fernery at the Acacias**

JOB NUMBER  
**242925**

TITLE  
**Joinery Details 2**

SIZE SCALE  
A1L As Indicated

REV SUITABILITY/REASON FOR ISSUE  
**C01 A3 - For LBC Condition Discharge**

DRAWING NUMBER  
**242925-PUR-01-XX-DR-A-3002**

PURCELL® IS THE REGISTERED TRADE NAME FOR PURCELL ARCHITECTURE LTD AND ALL SUBSIDIARY COMPANIES AND IS REGISTERED IN THE UNITED KINGDOM, EUROPEAN UNION, HONG KONG, CHINA AND AUSTRALIA.  
© PURCELL 2020 purcellarchitecture.com