


DEVELOPMENTS IN DESIGN LTD

WWW.DEVELOPMENTSINDESIGN.CO.UK
TEL:01344 641286

BOUNDARY


BOUNDARY

BOUNDARY

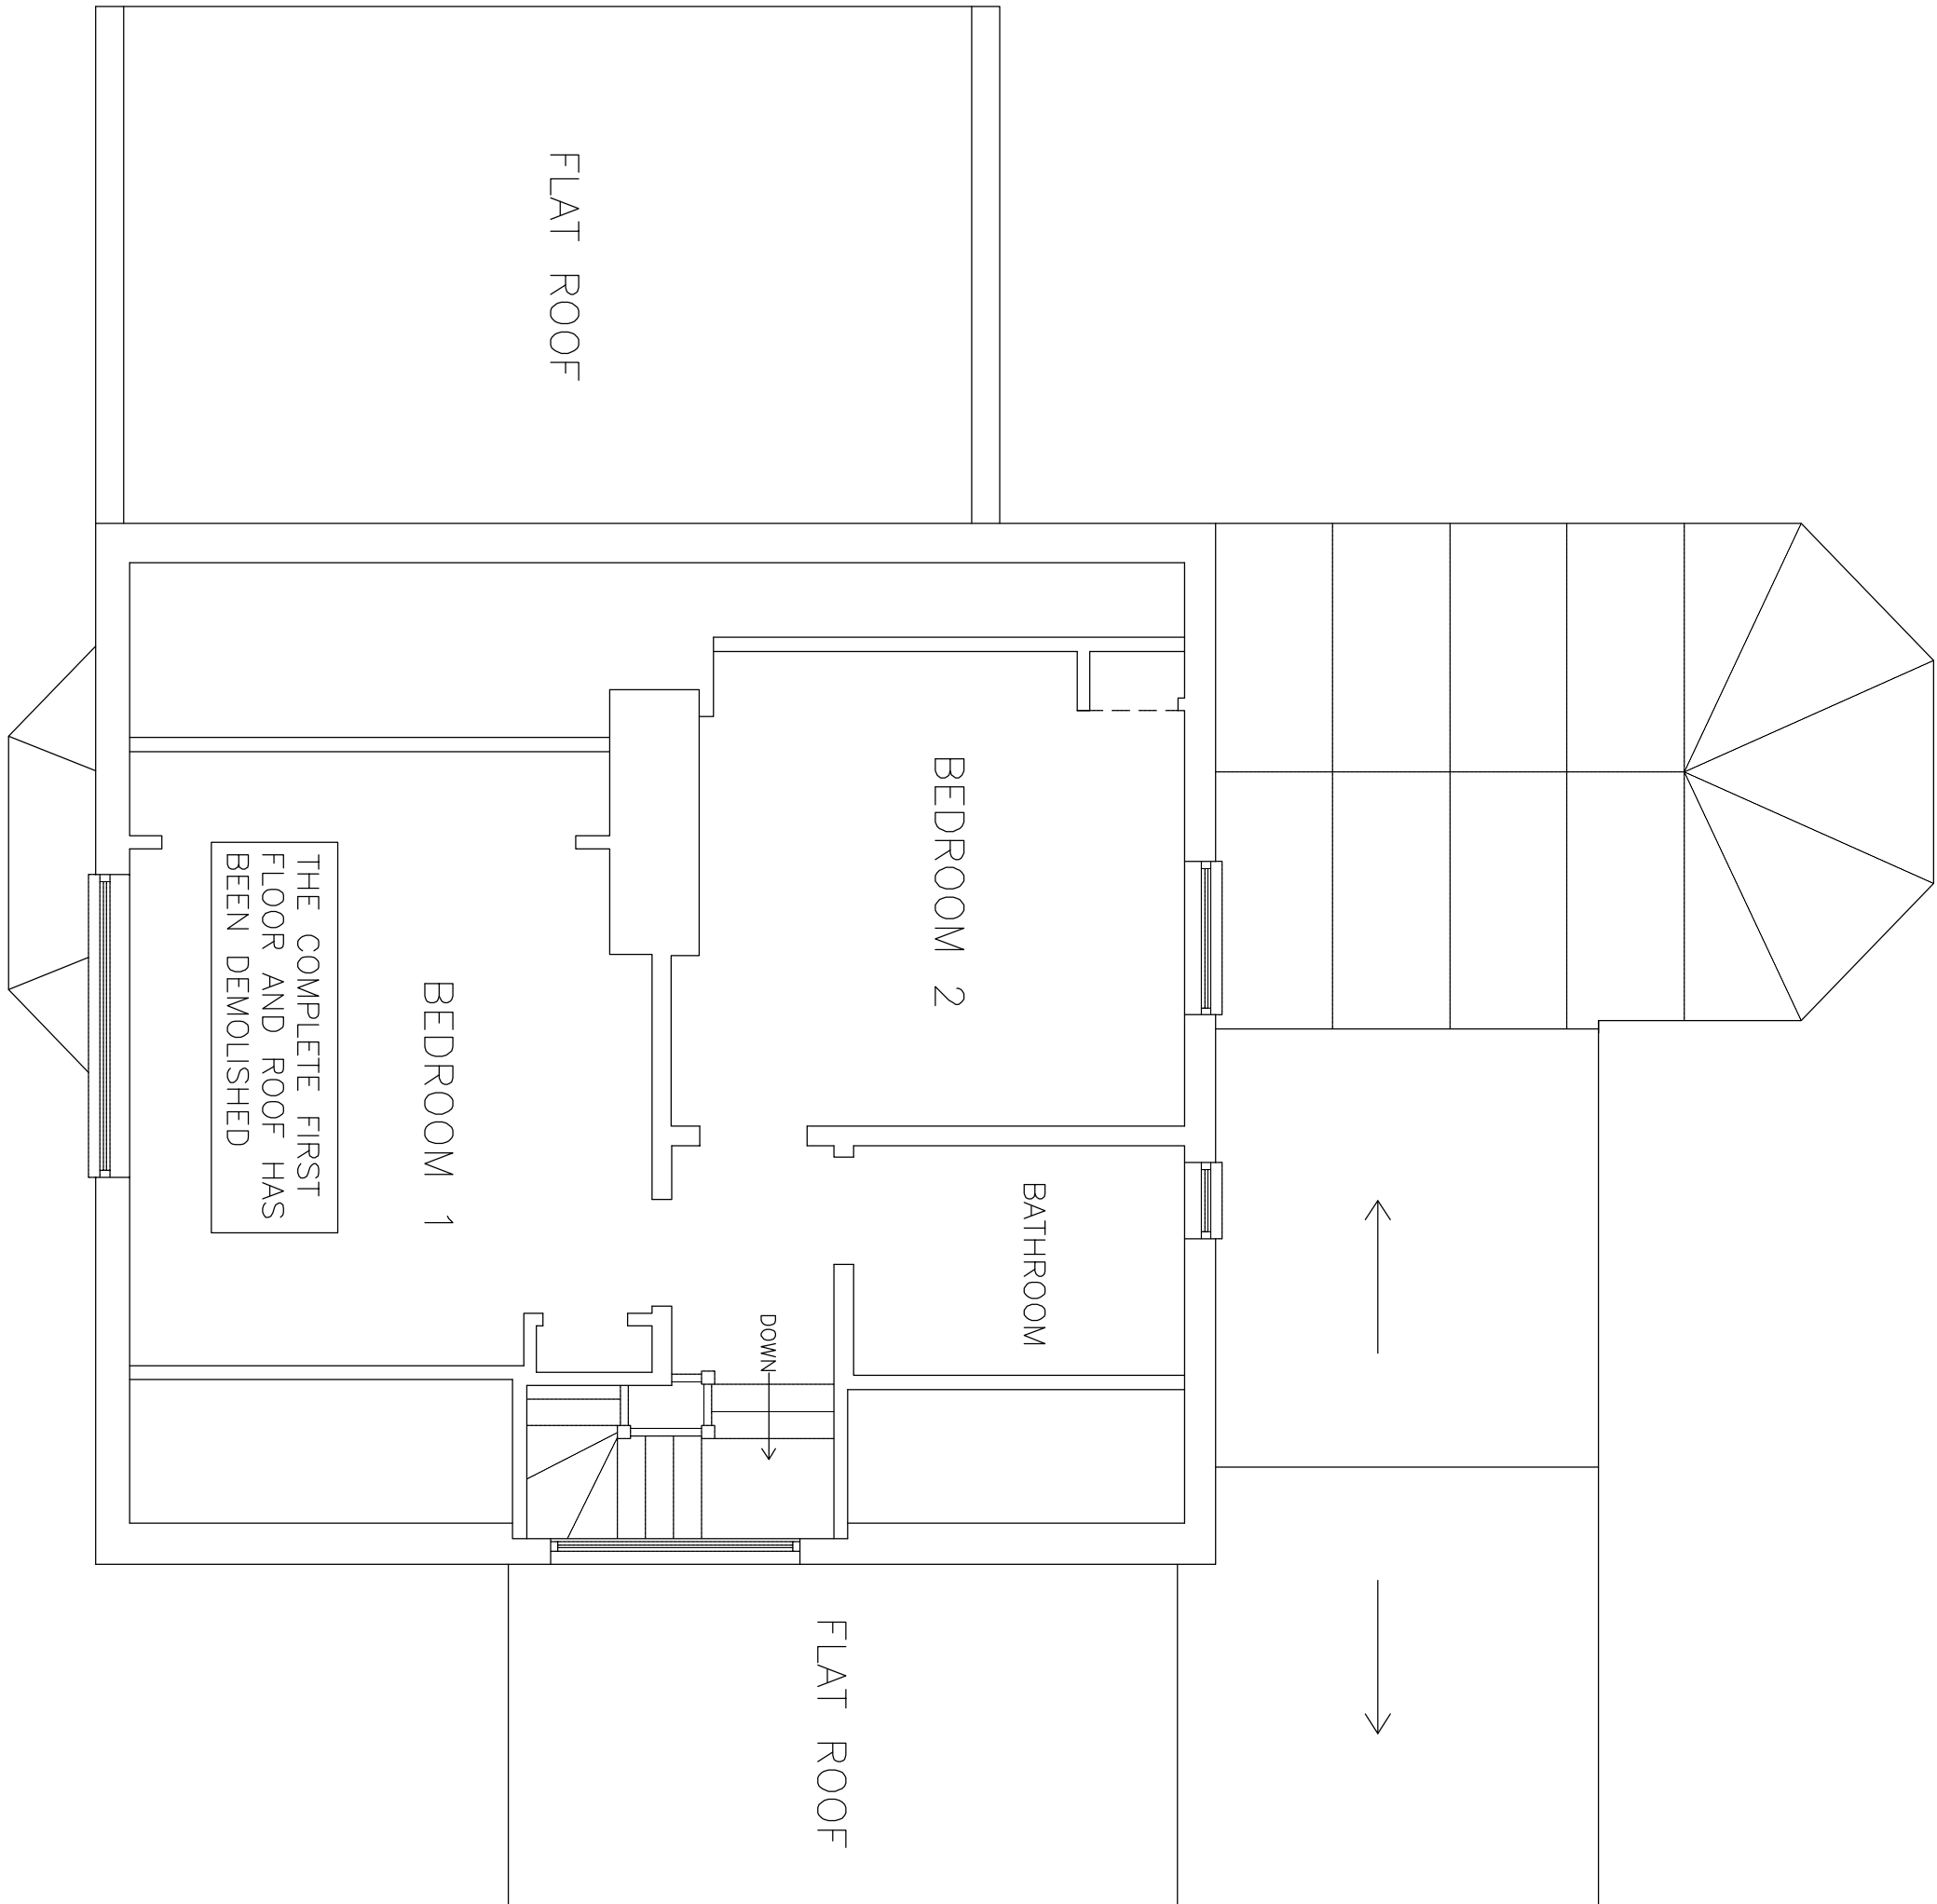

FIRST FLOOR PLAN OF ORIGINAL HOUSE
SHOWING AREA THAT HAS BEEN DEMOLISHED

DEMOLITION PLAN

 

DRAWING NO. WR.004A
DATE 11.3.26
SCALE 1:50

MR AND MRS PUREWAL

147 UPPER WOODCOTE ROAD CAVERSHAM BERKS RG4 7JR