



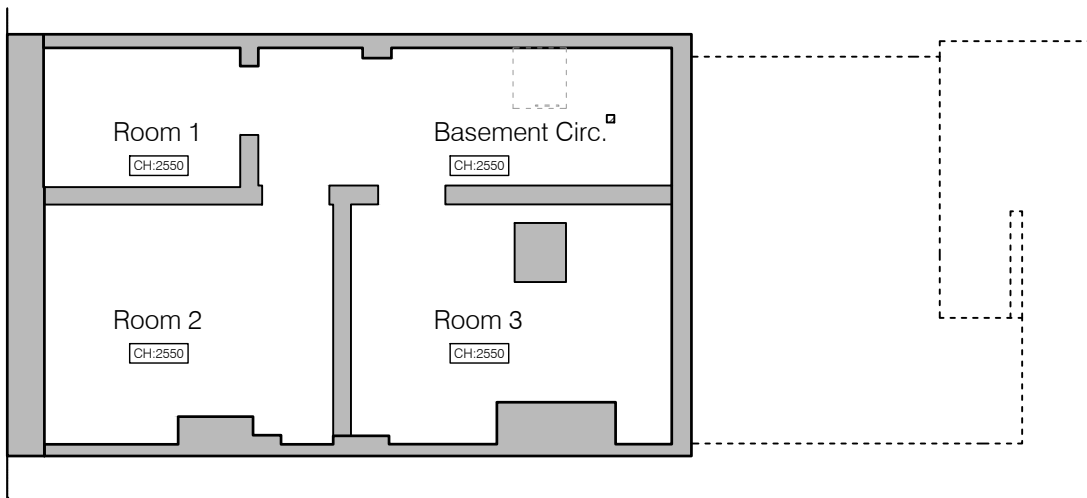


Existing Basement Plan
Scale 1:100




Existing Ground Floor Plan
Scale 1:100

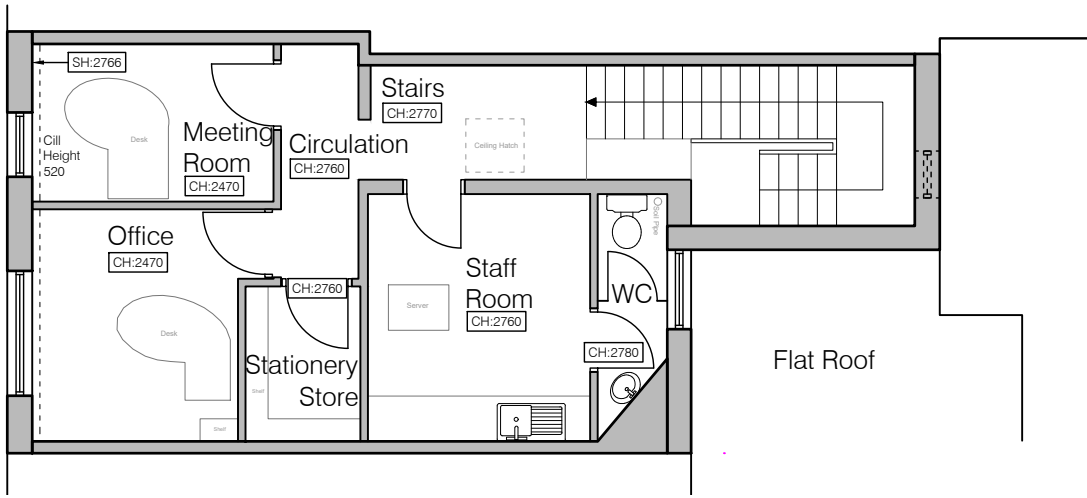

Existing First Floor Plan
Scale 1:100

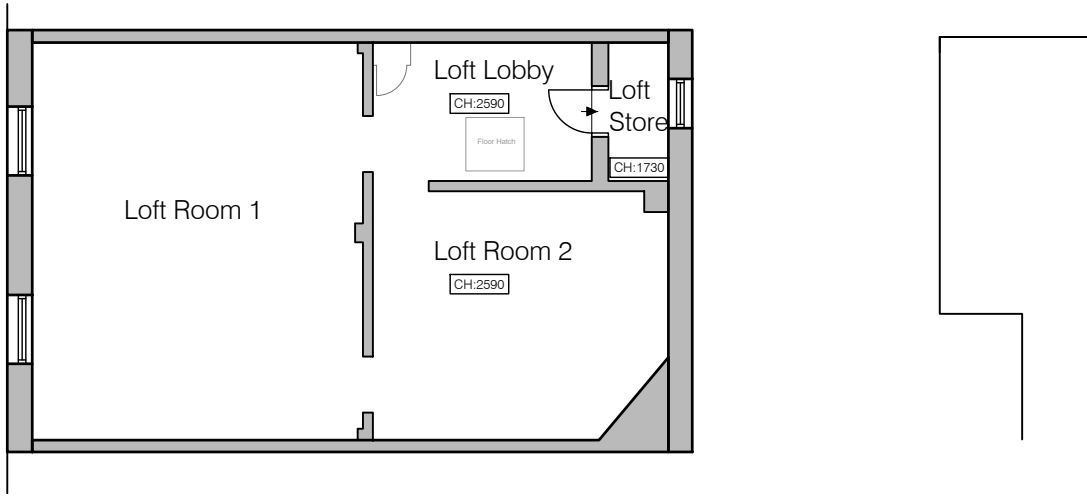

Existing Second Floor Plan
Scale 1:100

 

NOTES

The contractor must check all dimensions, levels and services prior to commencement of any works. Box Architects to be notified of any discrepancy. Do not scale from drawing.

The contractor is responsible for ensuring all works comply with all relevant statutory requirements and British Standards, whether or not they are noted on this drawing.

This drawing remains the copyright of Box Architects, to be used solely for the project and information as titled. This drawing must not be copied without prior written permission.

REV	DATE	DETAILS	DRAWN	CHECKED
P01	30.01.26	First Issue	TP	ANB



CLIENT NAME
Leeds Building Society

PROJECT
Branch Refurbishment
10 Cross Street
Reading
RG1 1SN

TITLE
Existing Floor Plans

STATUS						
S2 - Information						
DATE			SCALE			
30/01/2026			1:100 @ A3			
DRAWN			CHECKED			
TP			ANB			
DRAWING NUMBER						
UPRN	ORG	FUN	SPA	FORM	DIS	NO
REA - BOX - XX - ZZ - D - A - 0301						
REVISION			JOB NUMBER			
P01			739.43			



LEEDS: 36-38 The Calls, Leeds, LS2 7EW 0113 887 4415
LONDON: 25 Horsell Road, London, N5 1XL 020 8092 6170
www.boxarchitects.co.uk info@boxarchitects.co.uk