




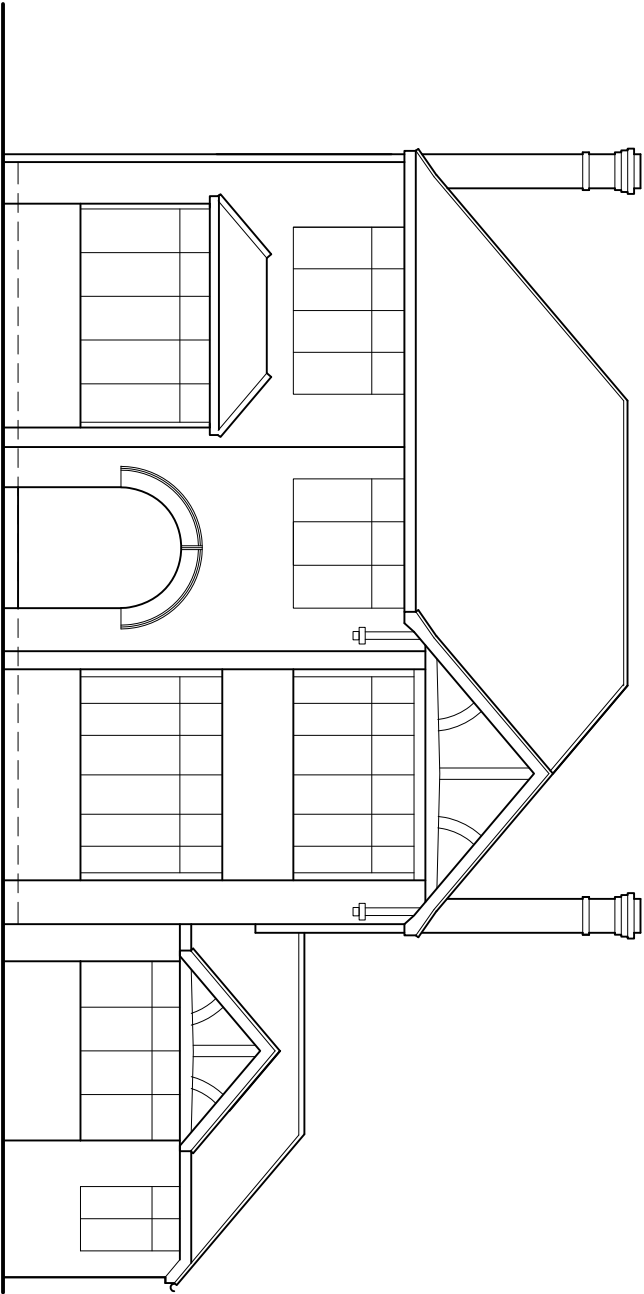


Front elevation

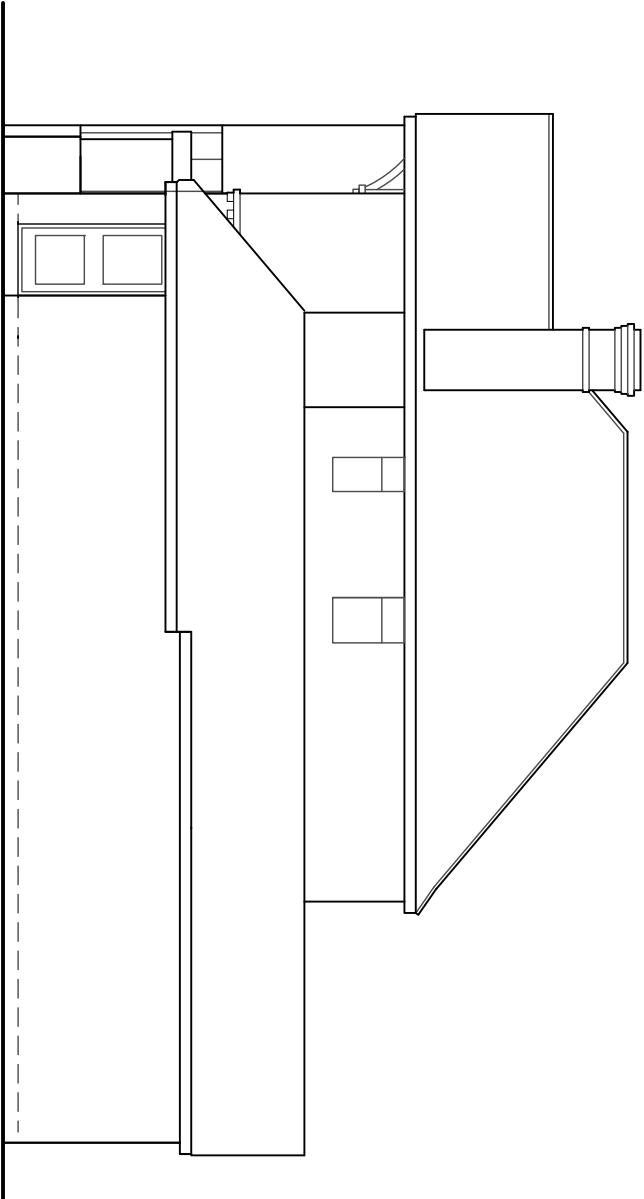


R.H. side elevation

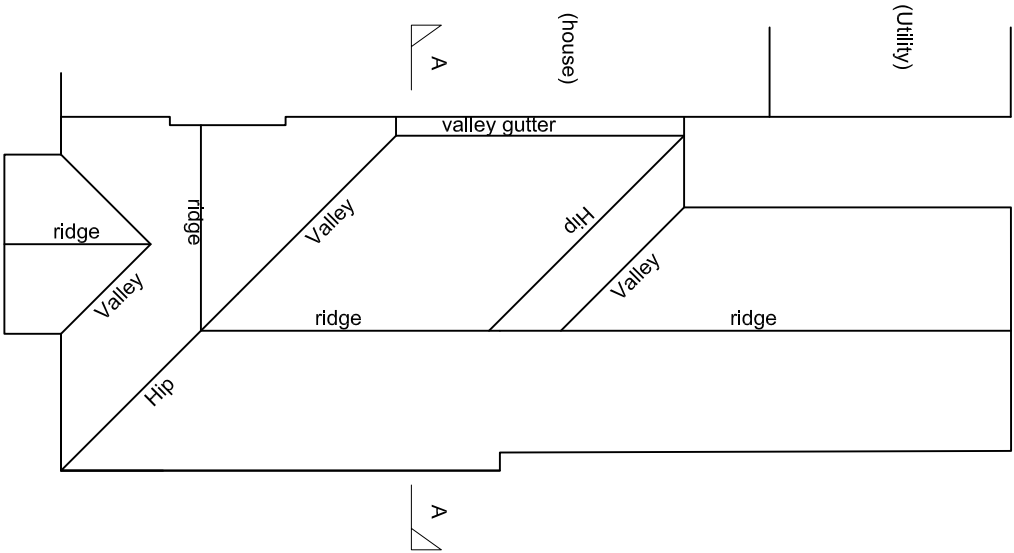

Roof Plan

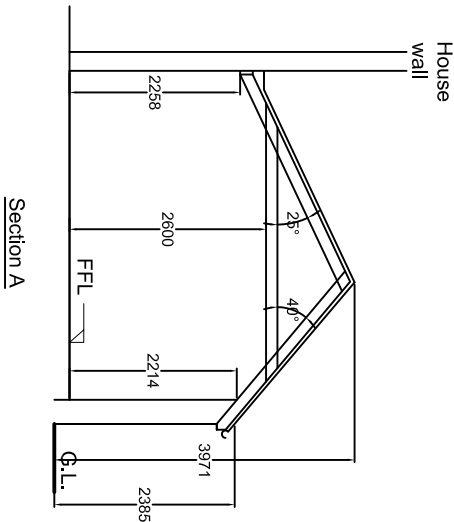

Section A

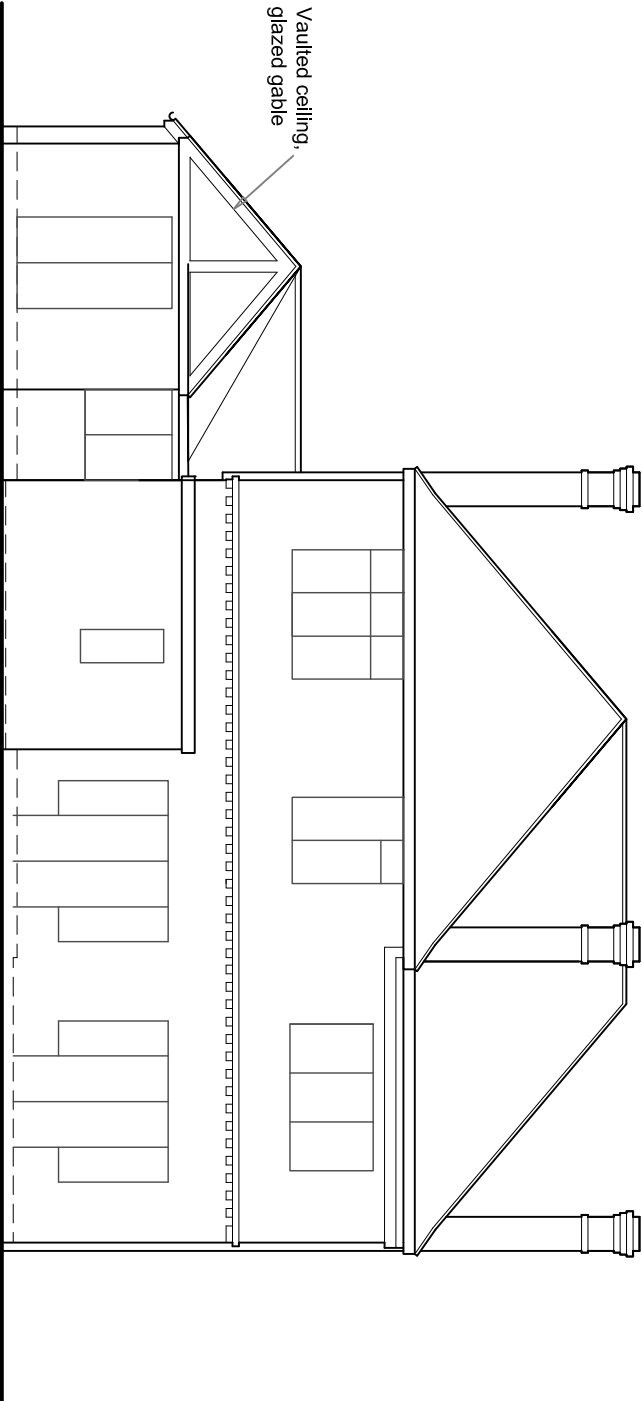

Rear elevation

REVISION



The Woolhampton Design Centre
Station Road, Woolhampton
Reading, Berkshire RG7 5SE
Tel: 0118 944 4444

66 Shinfield Road, Reading, RG2 7DA
PROPOSED FLOOR LAYOUT PLANS

SCALES 1:100 @A3

DRAWN NJB

DATE MAR '26

DRAWING NO. 26/03/03

REVISION