
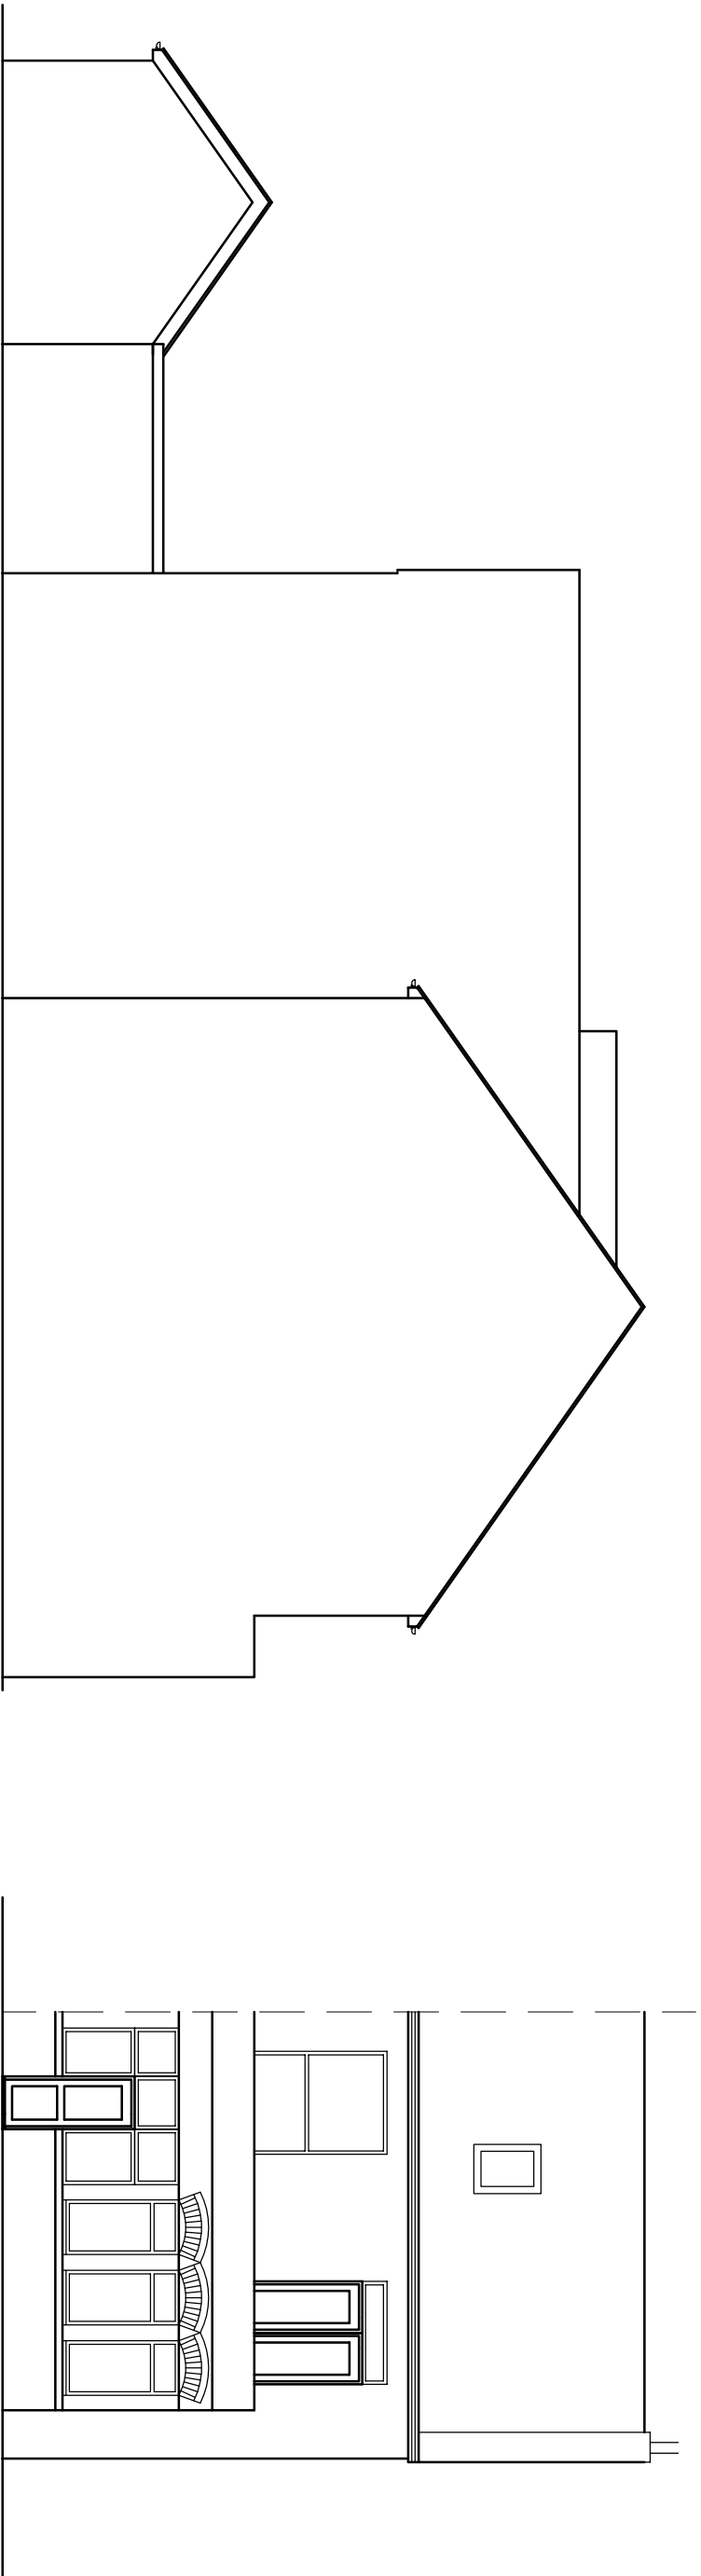
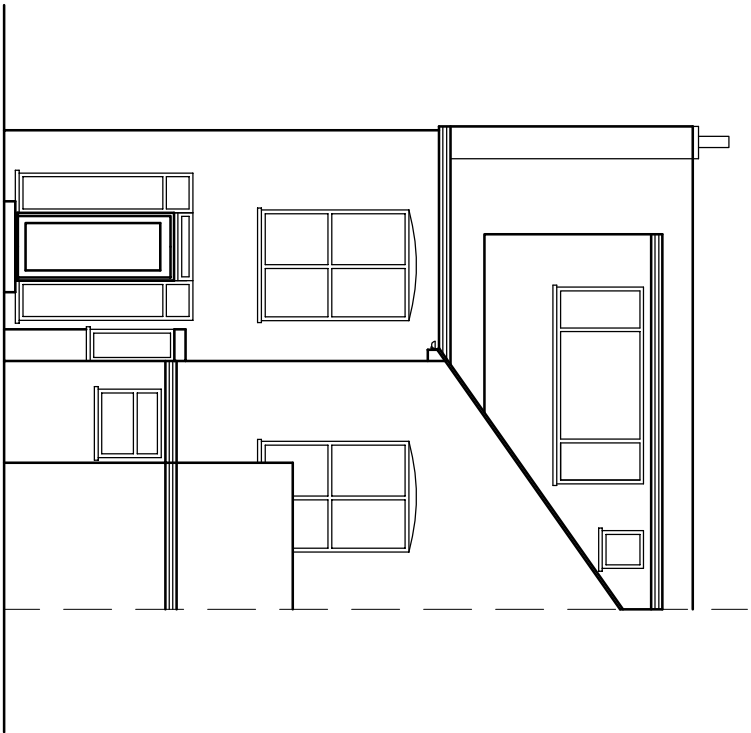
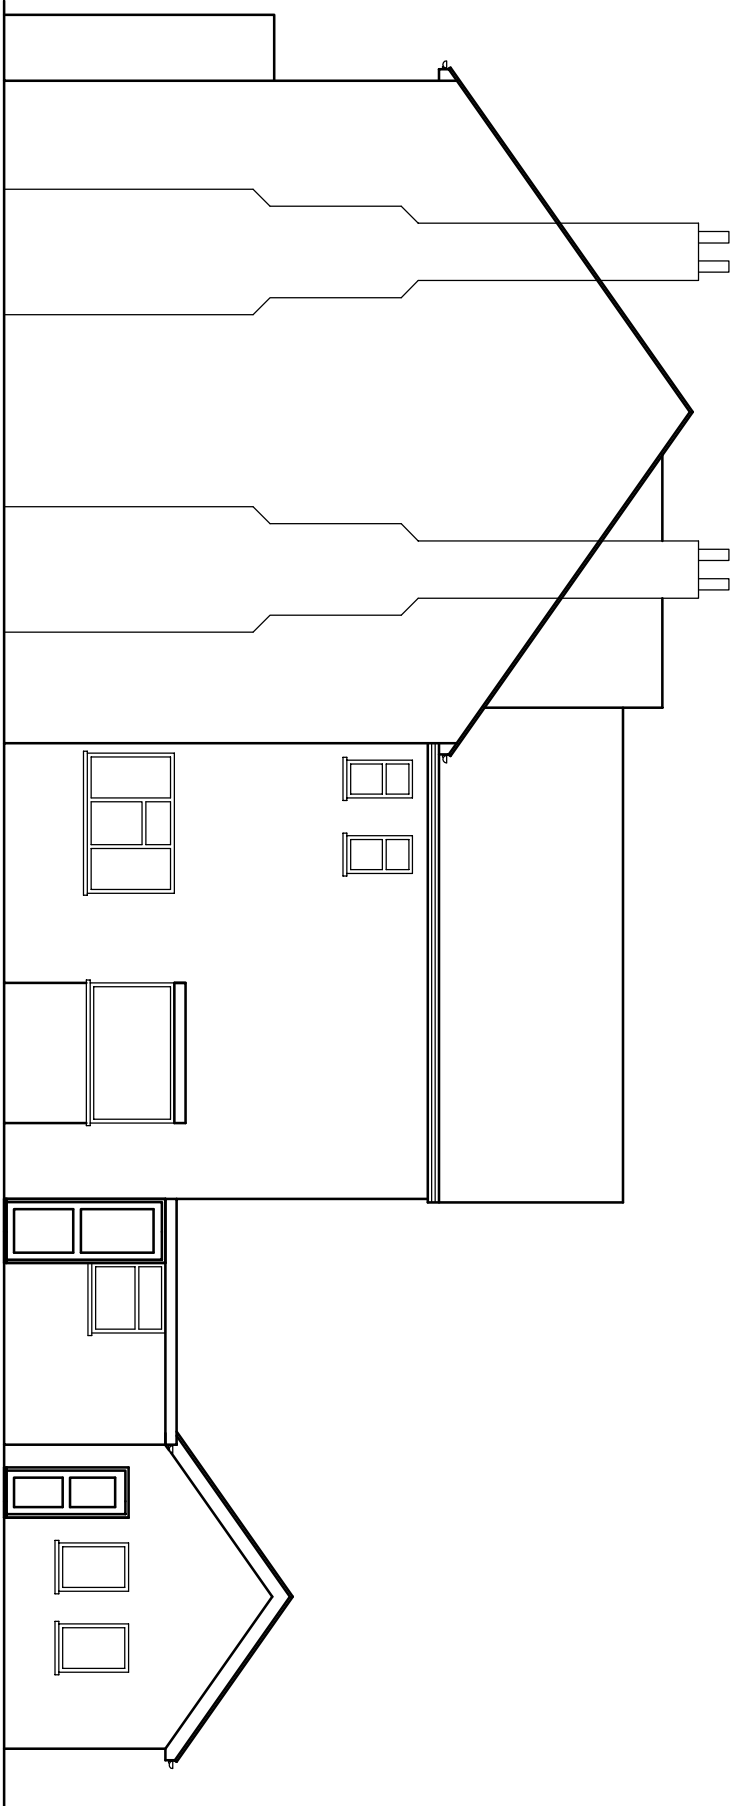


THIS DRAWING IS THE PROPERTY OF RRS DESIGNS
- COPYING / REDISTRIBUTION BY CONSENT ONLY

NOTES

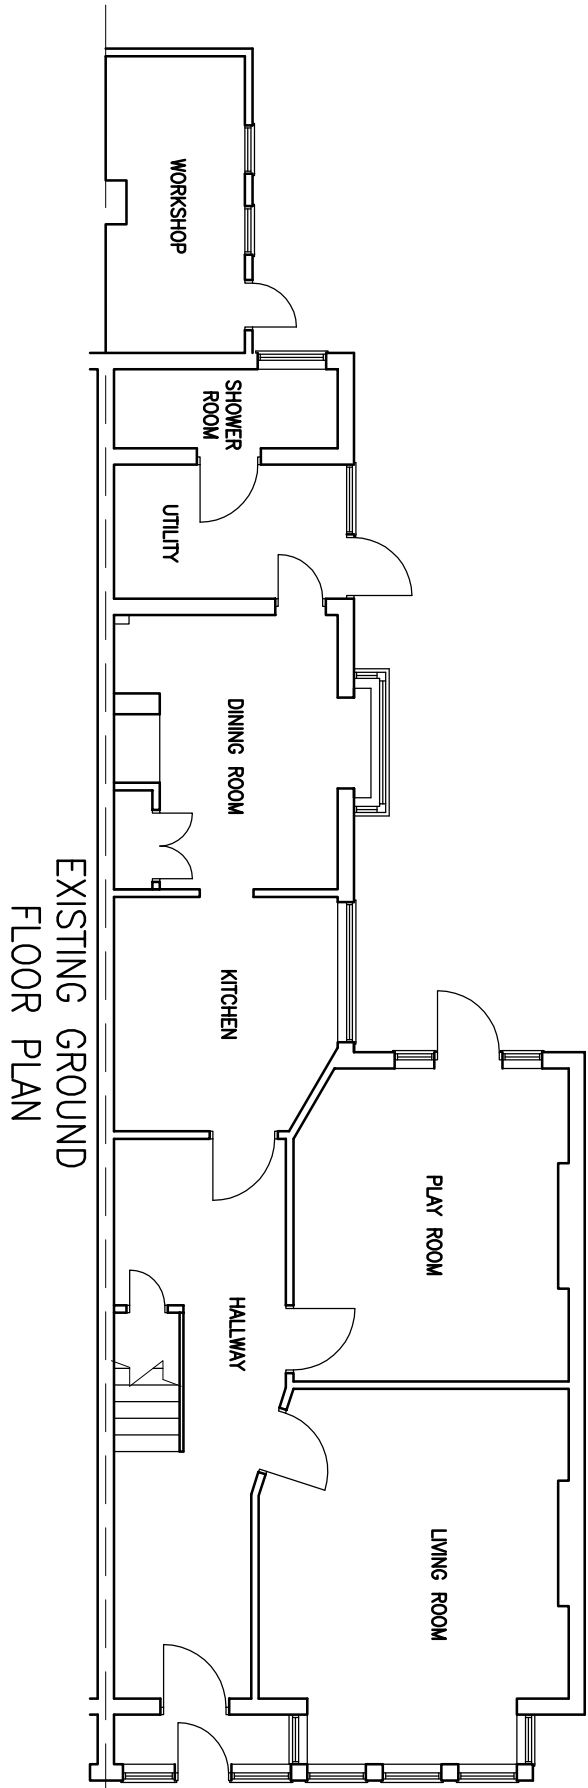

	A	-			
	REV/DATE	Amendment			
PROJECT					
14 MATLOCK ROAD					
CAVERSHAM					
RG4 7BS					
TITLE					
EXISTING GROUND FLOOR PLAN					
AND ELEVATIONS					
RRS Designs					
Architectural & Planning Services					
Mobile- 07964396643					
Email- amar@rrsdesigns.co.uk					
Website- www.rrsdesigns.co.uk					
DRAWN	AS	SCALE @ A2			
DATE	NOV 25	1:100			
DRAWING No.	REV.				
AS02725-10	A	B	C		