


DEVELOPMENTS IN DESIGN LTD


WWW.DEVELOPMENTSINDESIGN.CO.UK
TEL.01344 641286

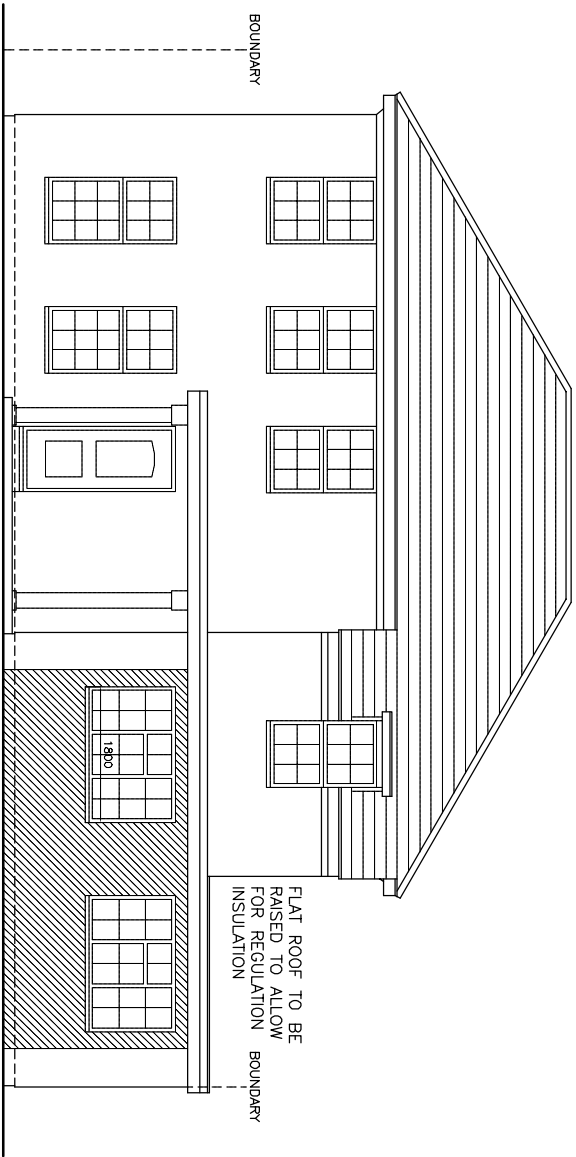


EXTERNAL WALLS WHITE RENDER
ALL GUTTERING AND DOWNPIPES BLACK PLASTIC
WINDOWS WHITE UPVC
ALL EXTERNAL TIMBER PAINTED WHITE

PROPOSED FRONT ELEVATION

GARAGE DOORS TO
BE REPLACED WITH
2 WINDOWS

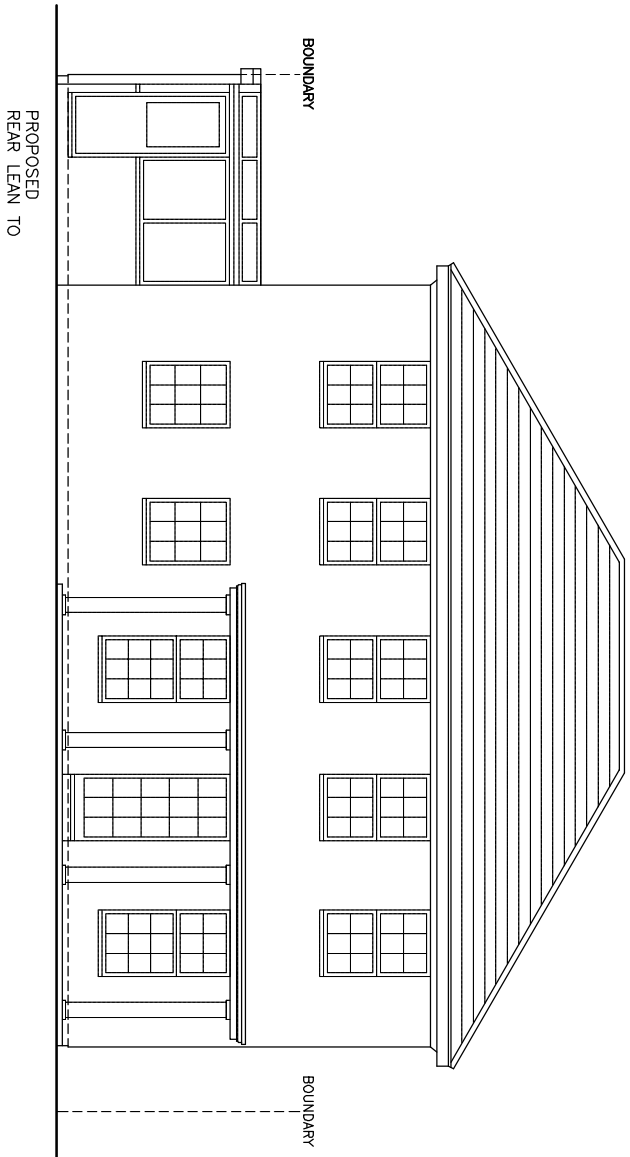


PROPOSED REAR ELEVATION

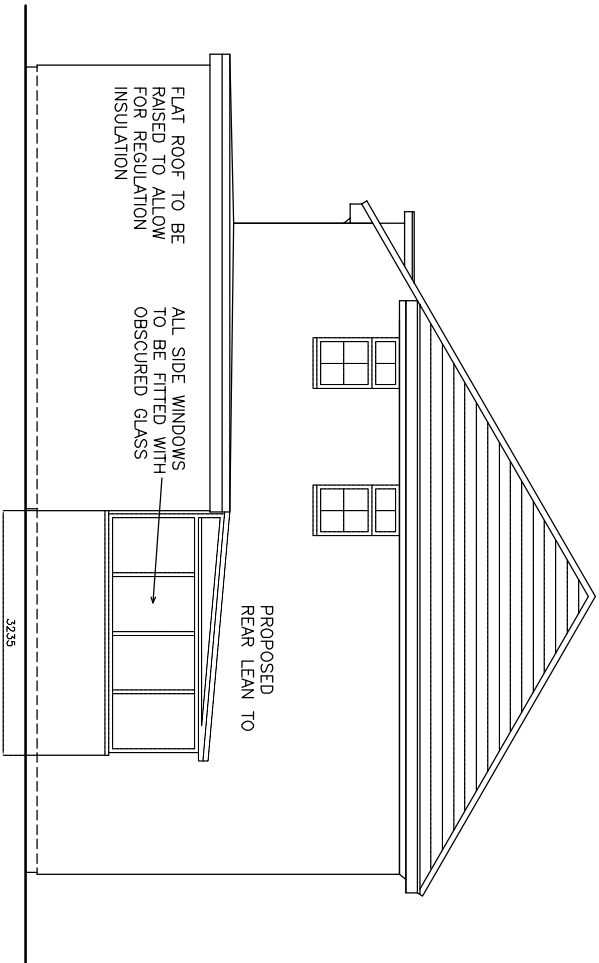

PROPOSED SIDE ELEVATION

PROPOSED GARAGE CONVERSION AND REAR GLAZED LEAN TO

 

DRAWING NO. BW.002A
DATE 18.11.25
SCALE 1:100

MR BOWELL MRS RICHMOND

7 ALDEBURGH CLOSE EMMER GREEN BERKS RG4 8UT